




notes:
1. this drawing is the copyright of PH Design and is not to be reproduced without consent.
2. the contractor is to check all dimensions and levels before site works commence and/or preparation of working drawings.
revision date amendment

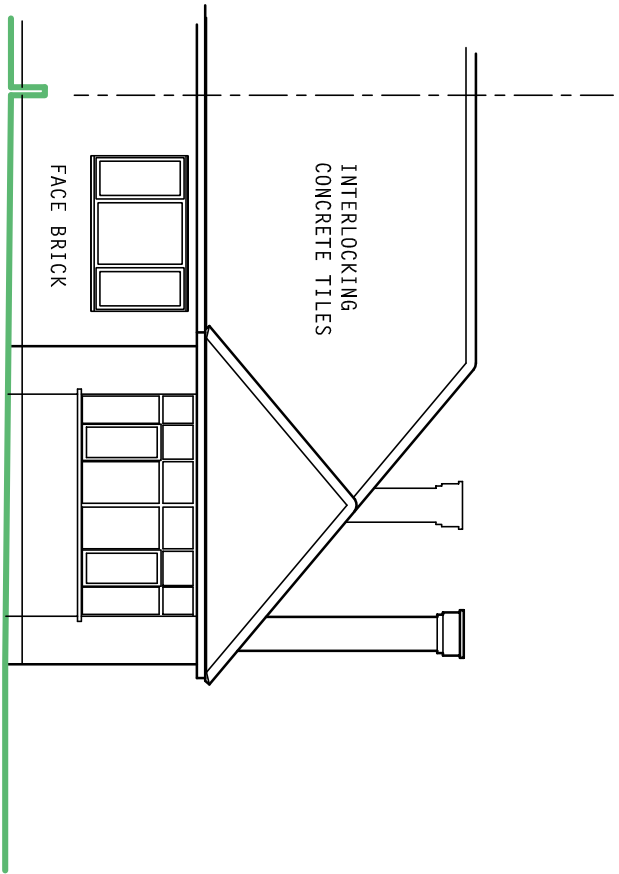


existing west elevation
SCALE 1:100

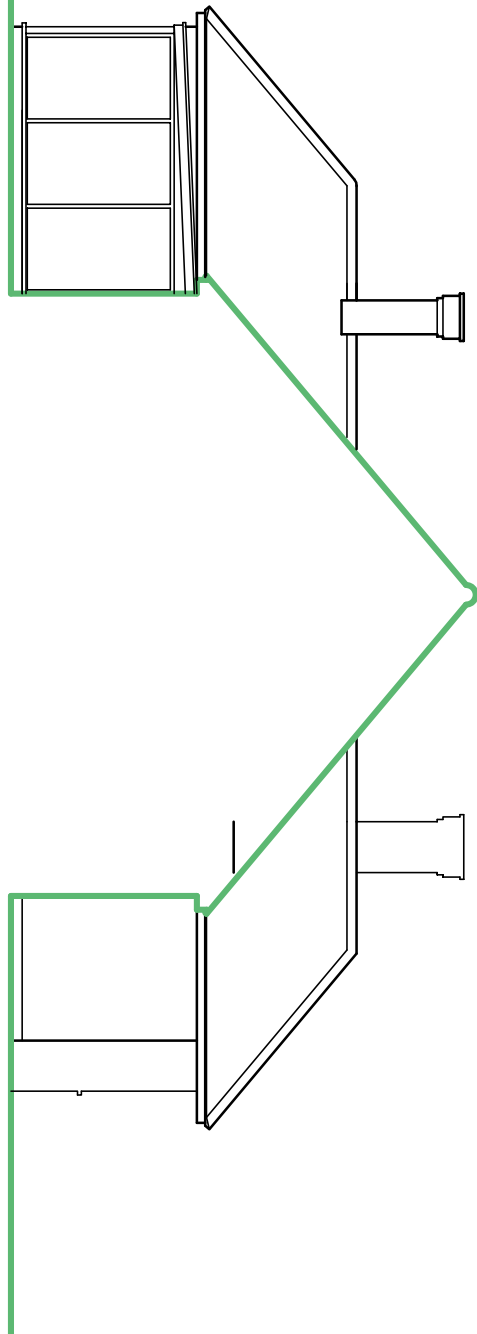


north elevation
SCALE 1:100

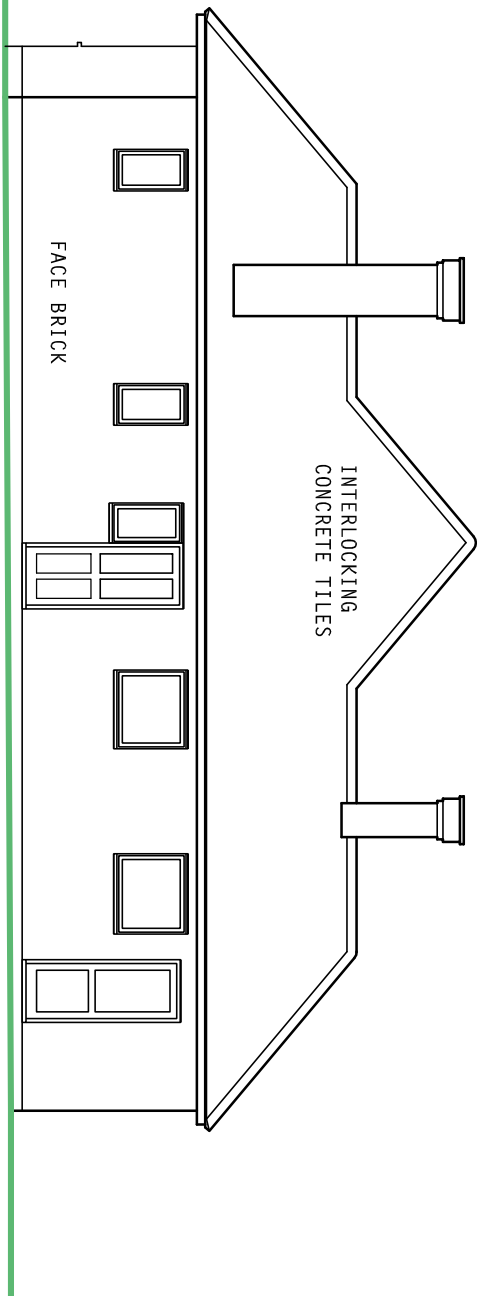


south elevation
SCALE 1:100

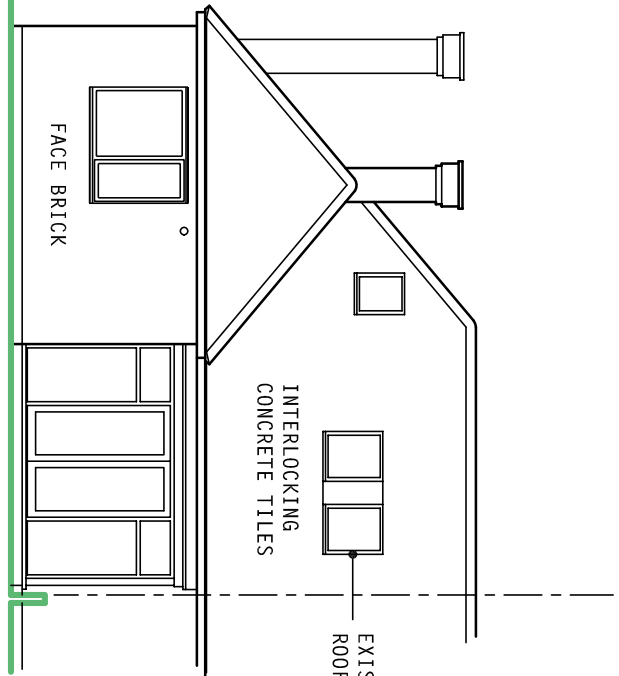


east elevation
SCALE 1:100

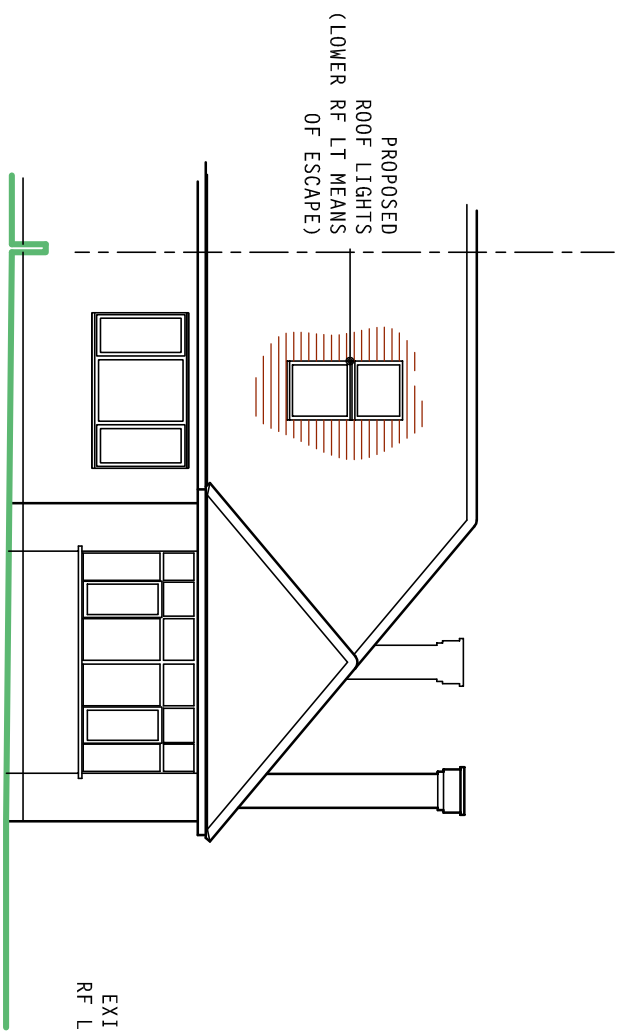


proposed west elevation
SCALE 1:100

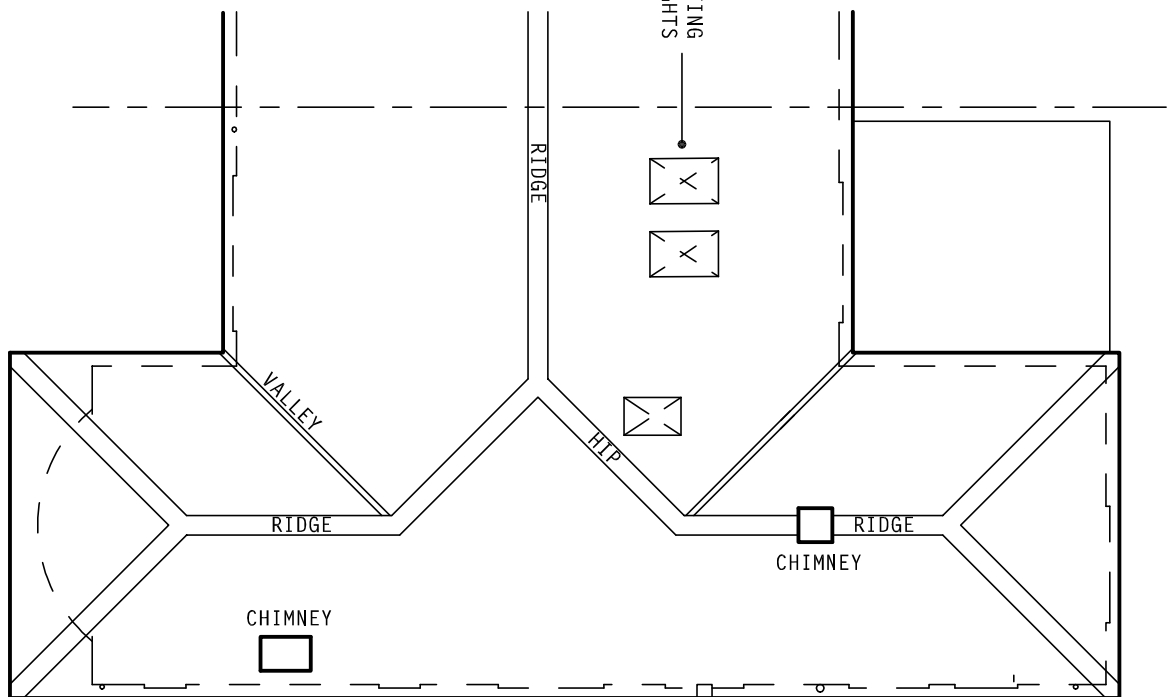


existing roof plan
SCALE 1:100

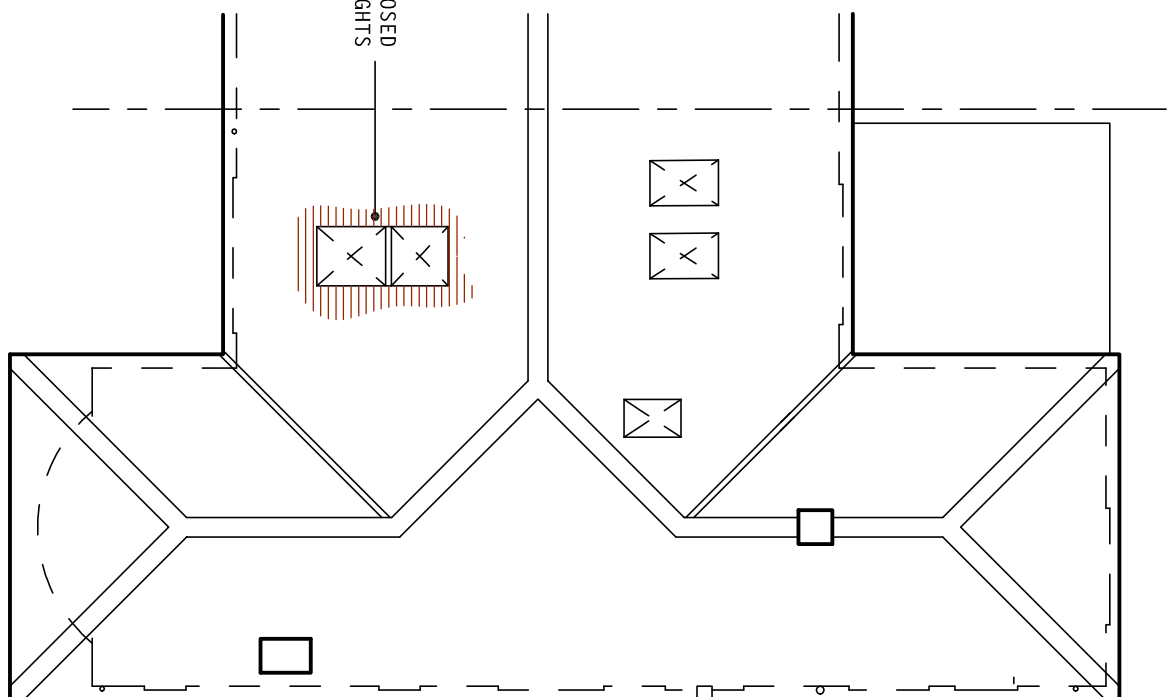


proposed roof plan
SCALE 1:100

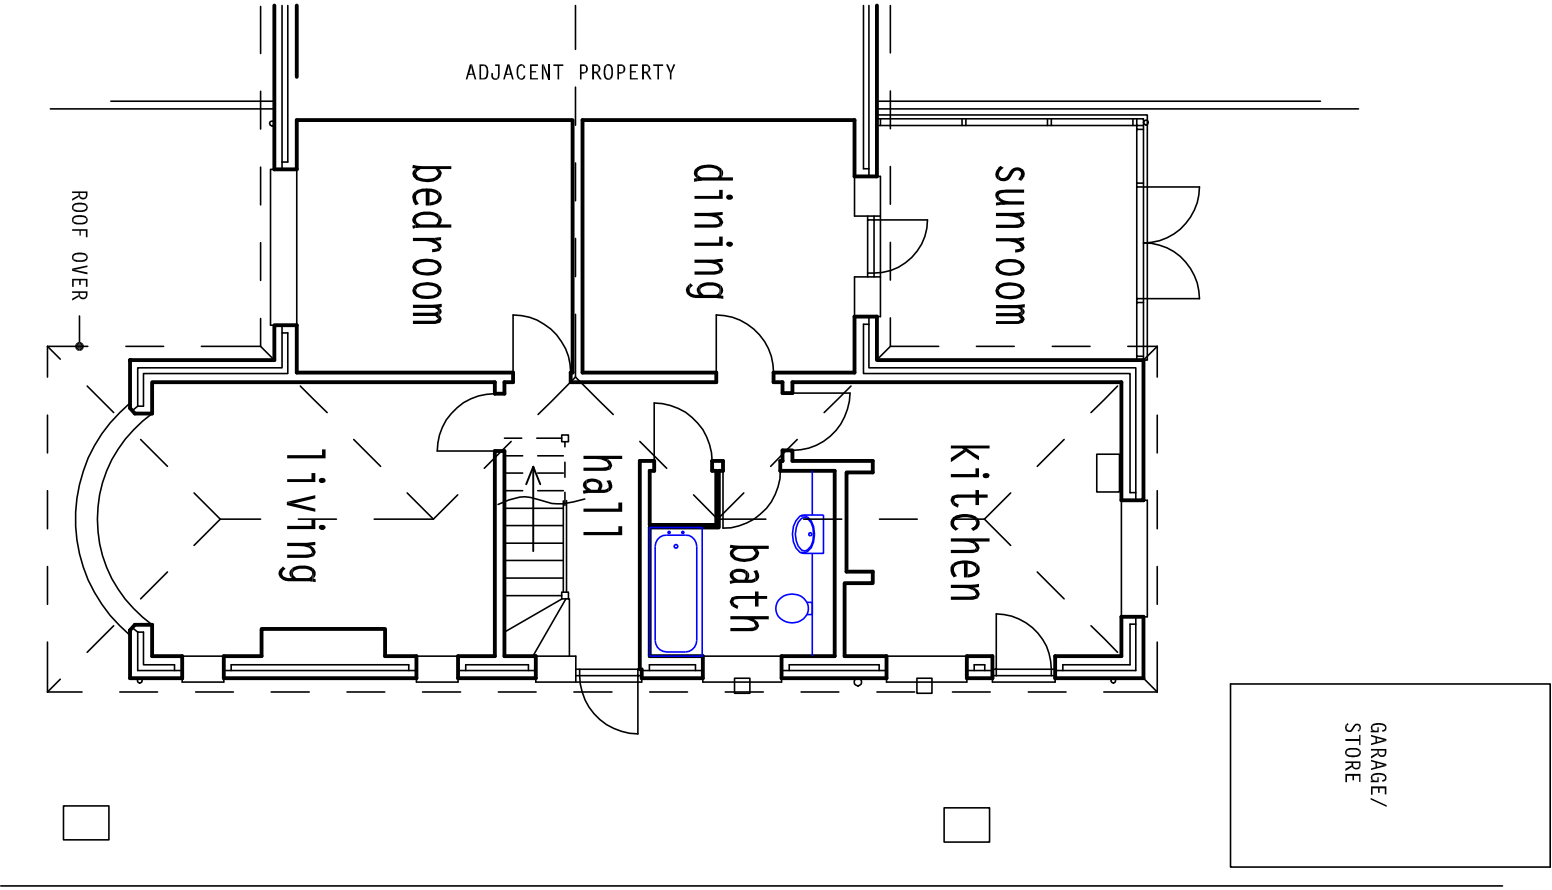


ground floor plan
SCALE 1:100

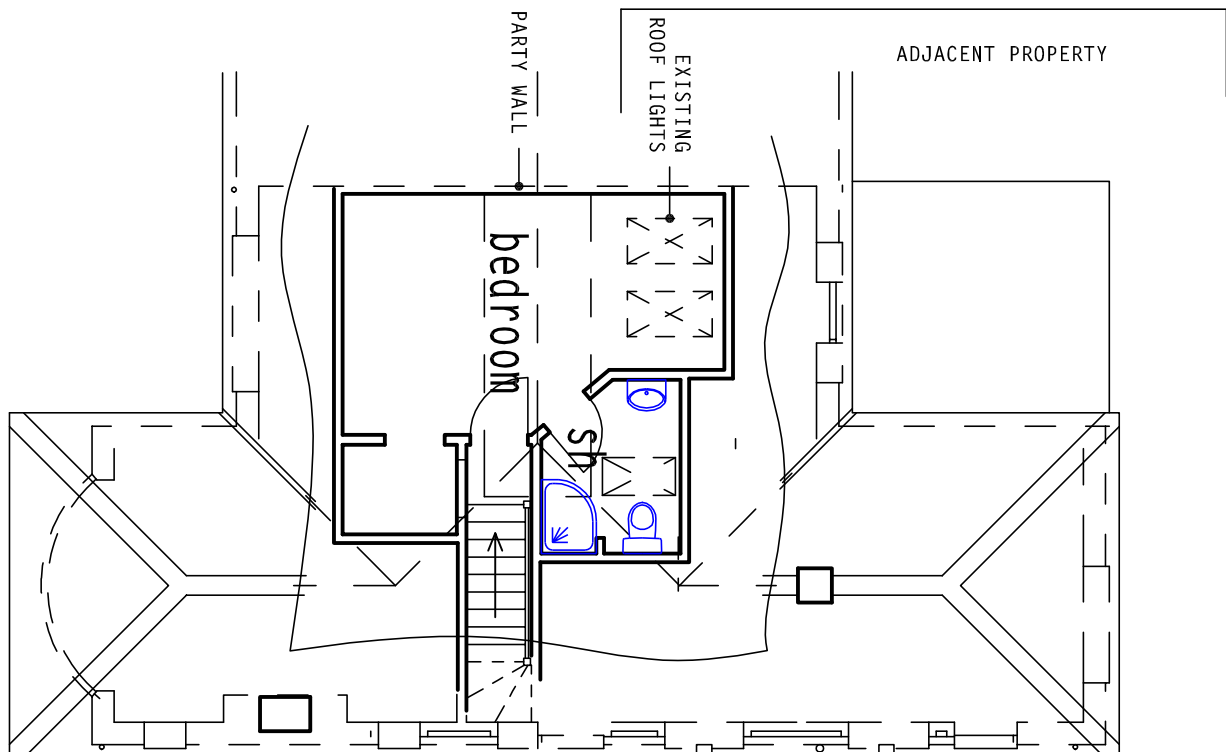

existing first floor plan
SCALE 1:100

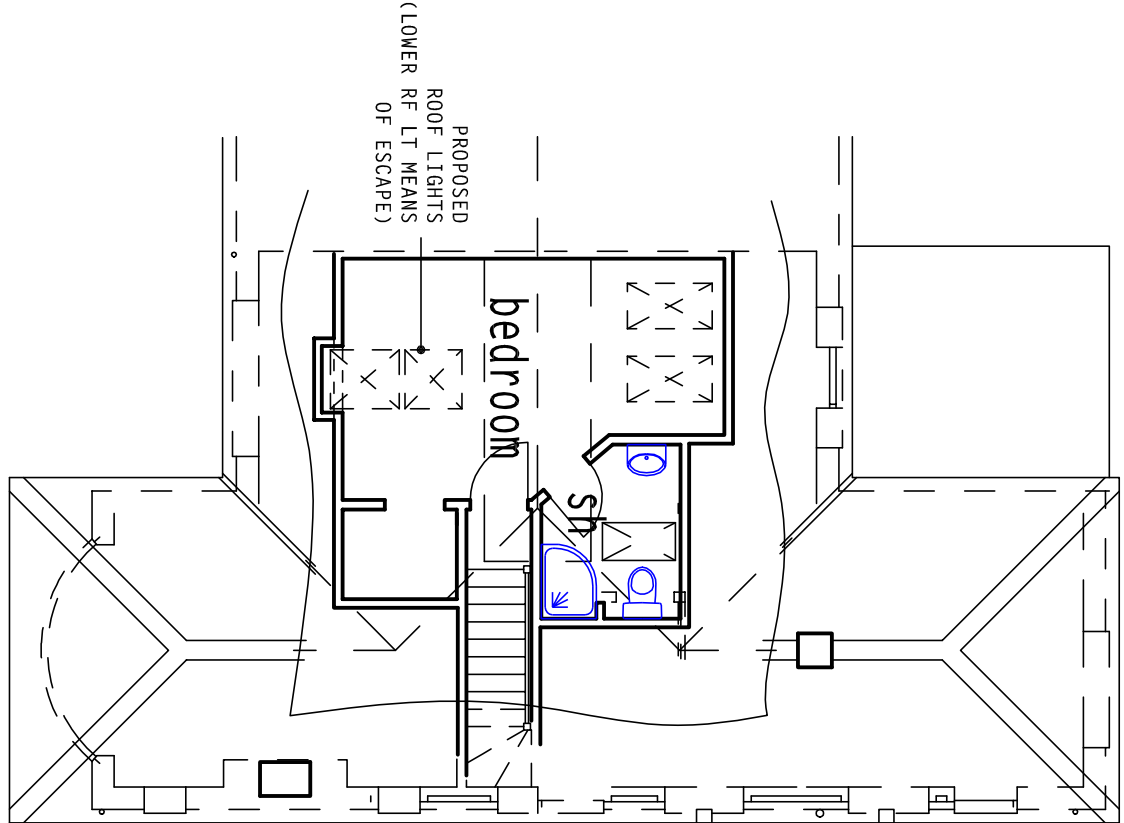

proposed first floor plan
SCALE 1:100

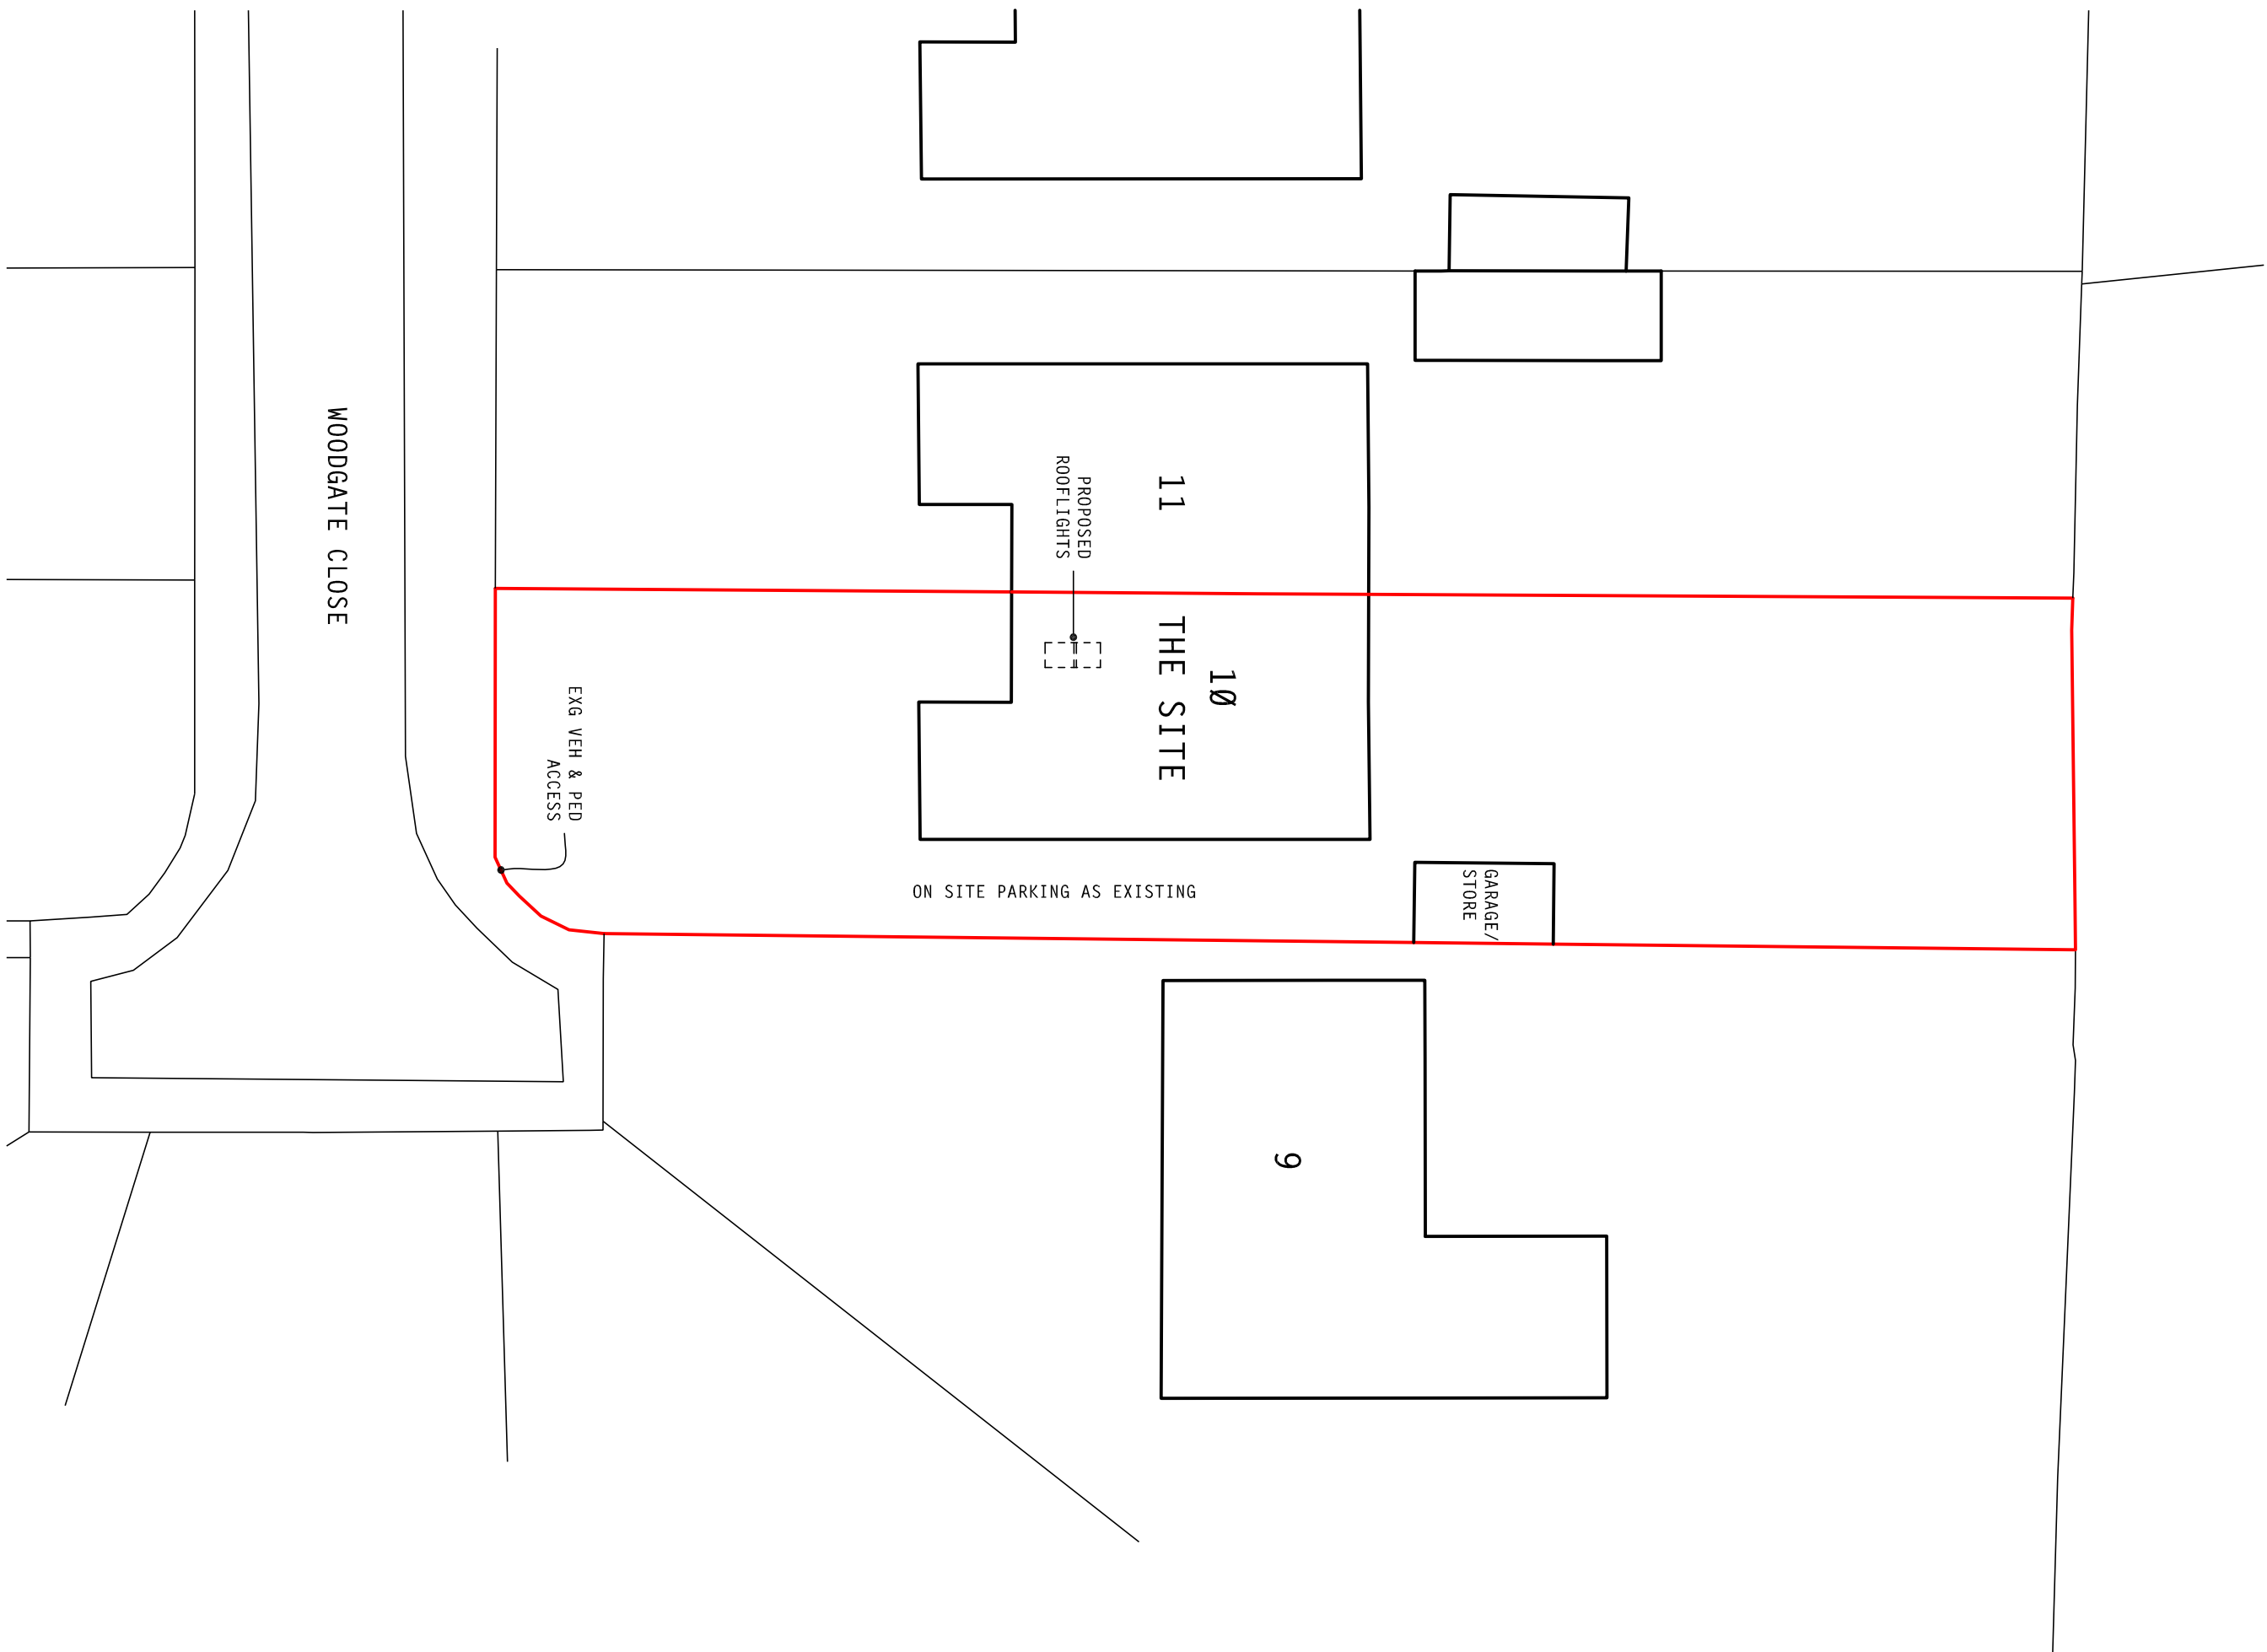


site plan
SCALE 1:250

GROUND COPYRIGHT RESERVED
OS LICENCE SR 100028450



location plan
SCALE 1:1250

GROUND COPYRIGHT RESERVED
OS LICENCE SR 100028450

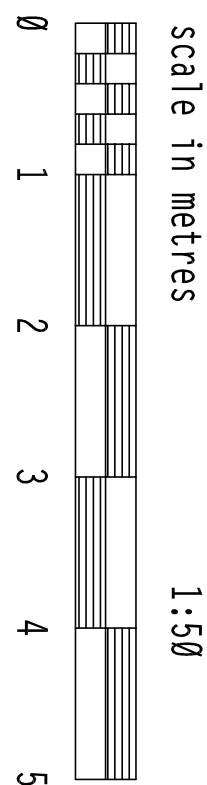

scale in metres
1:50

client: Mr & Mrs C. Norgate

project: front facing roof lights
(lower rf lt means of escape),
10 Woodgate Close, Woodgate
PO20 3TA

PH DESIGN

architectural consultants
3 Chapel Street, Chichester
W. Sussex PO19 1BU
tel: (01243) 781760

project: 20/C12
drawing no: 1
date: Dec 2020

