



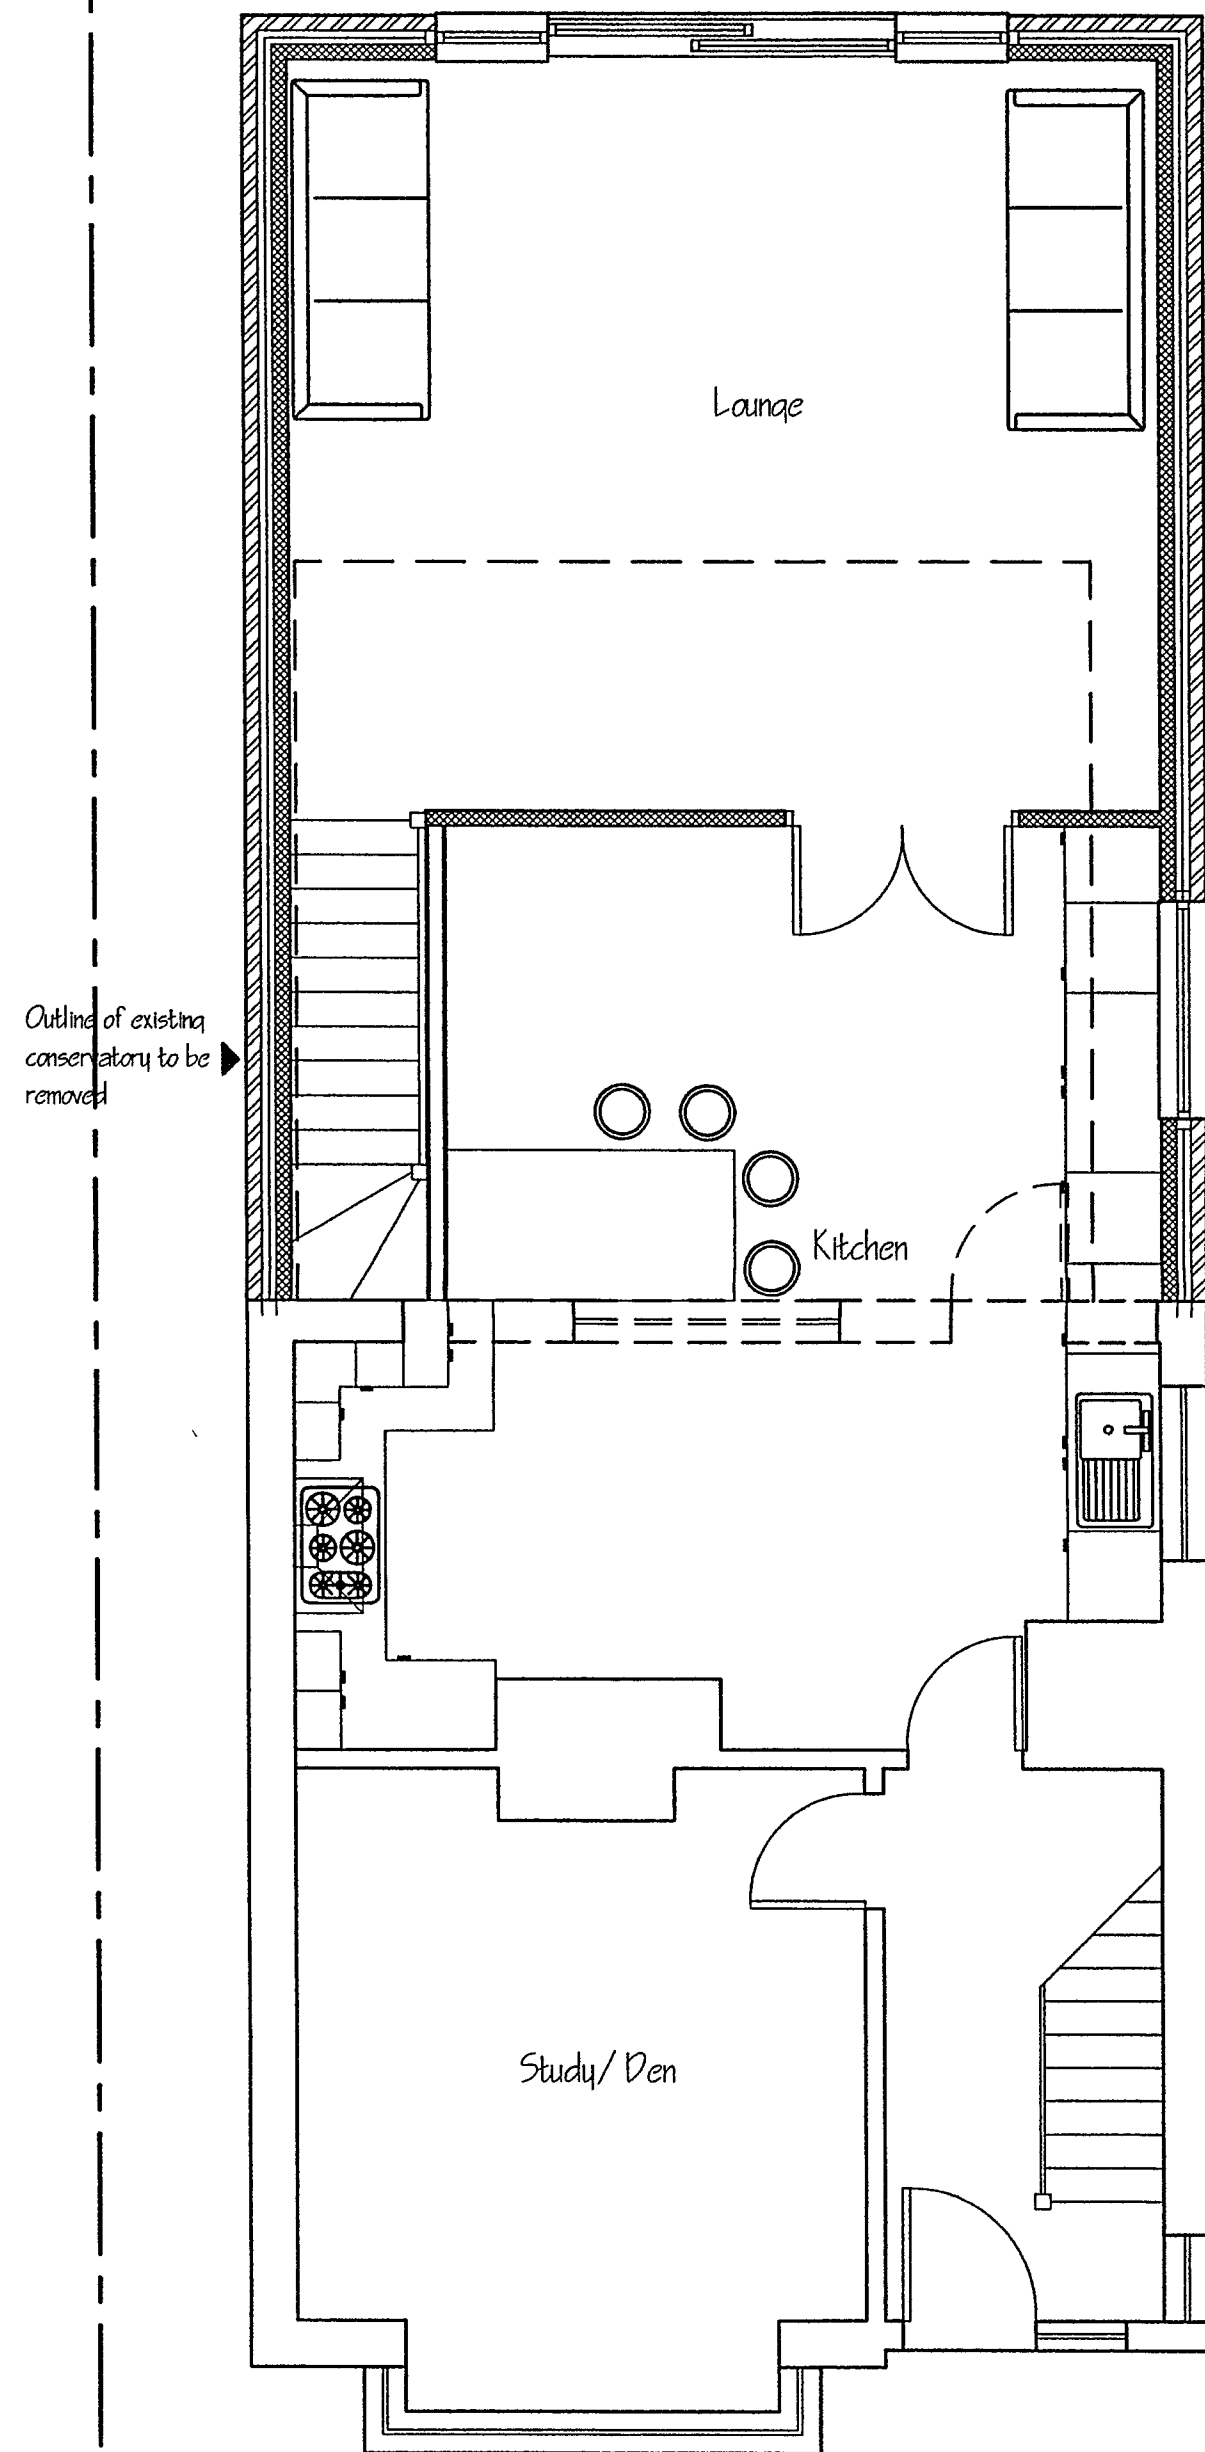

PROPOSED GROUND FLOOR PLAN

Install 2 No. 450mm wide x 610 deep Conservation Velux roof lights over

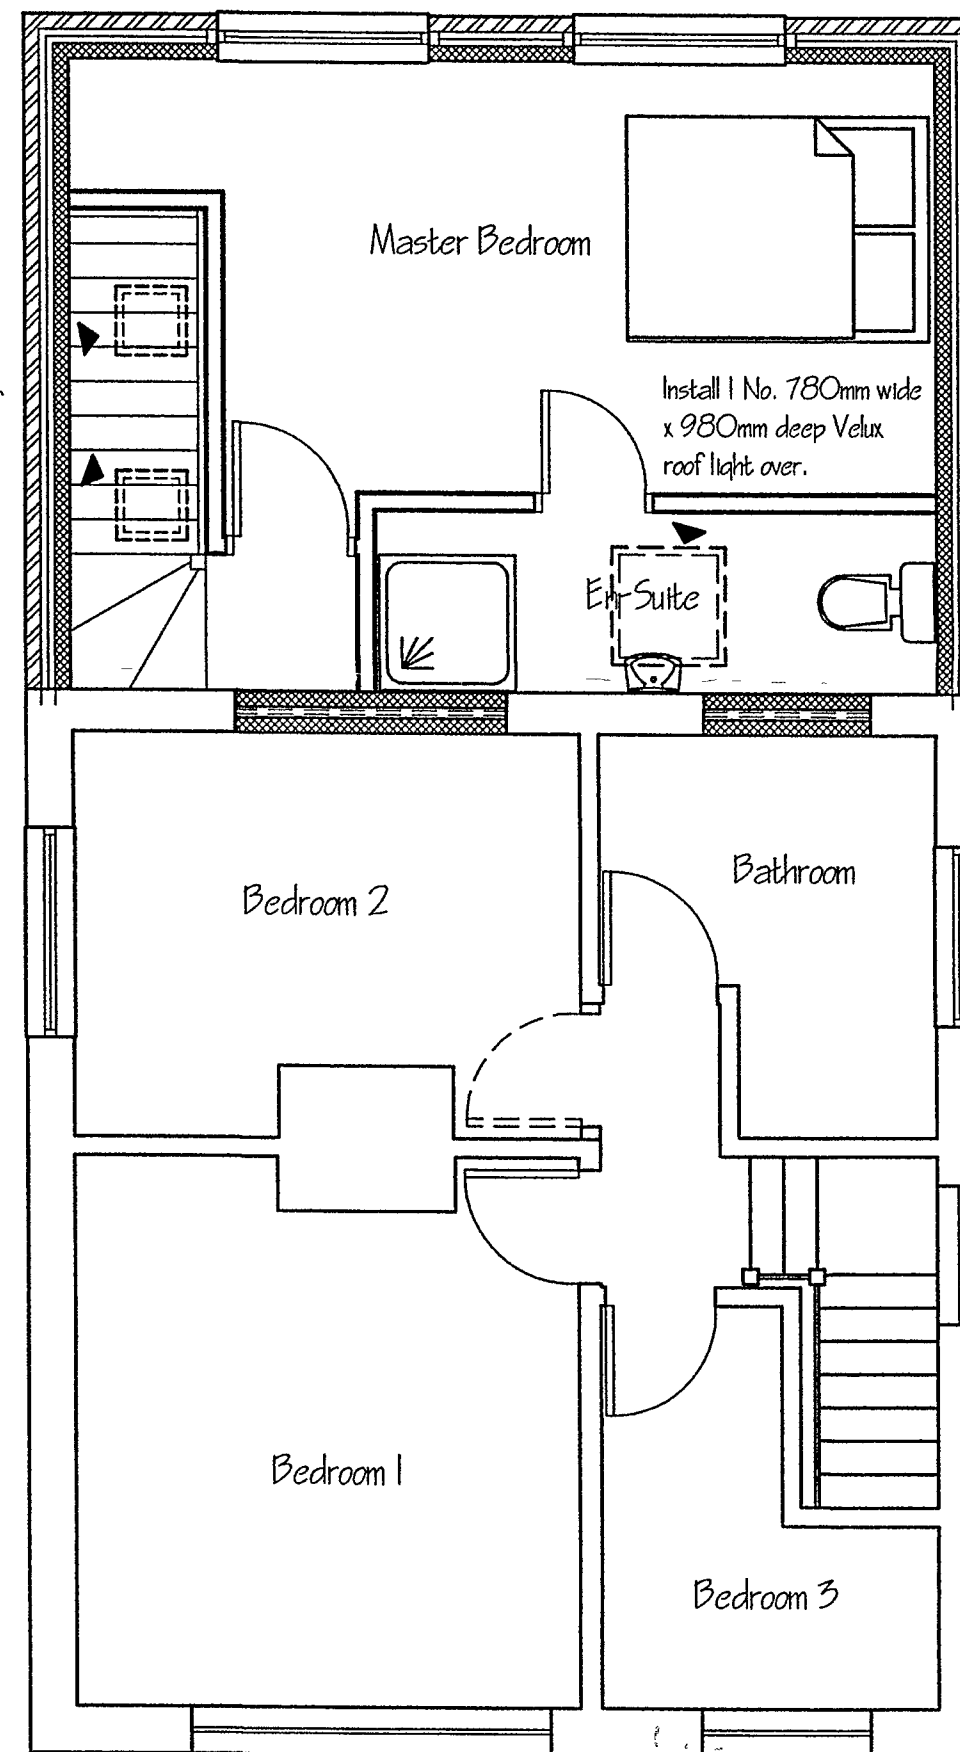

PROPOSED FIRST FLOOR PLAN

**Tony Rogers
Building Consultants**

Address: 40 Dawn Crescent, Upper Beeding,
West Sussex, BN44 3WH
Telephone: 01903 815225 Fax: 01903 815225

Rev.	Date:	Revision Description:
A	1/12/2006	Plan revised to planning officers requirements

Client: MR & MRS WILDMAN

Address: 'BRAMLEY'
Hook Lane
Westergate
West Sussex

Project: Proposed Rear 2
Storey Rear Extension

Scale: 1:50

Date: JULY 2006

Drawing No: 06/189/01

Drawn By: AJM Revision: A

