




ARUN DISTRICT COUNCIL			
No.	AL	97	06
MINOR AMENDMEN			
RECEIVED	17-4-07		

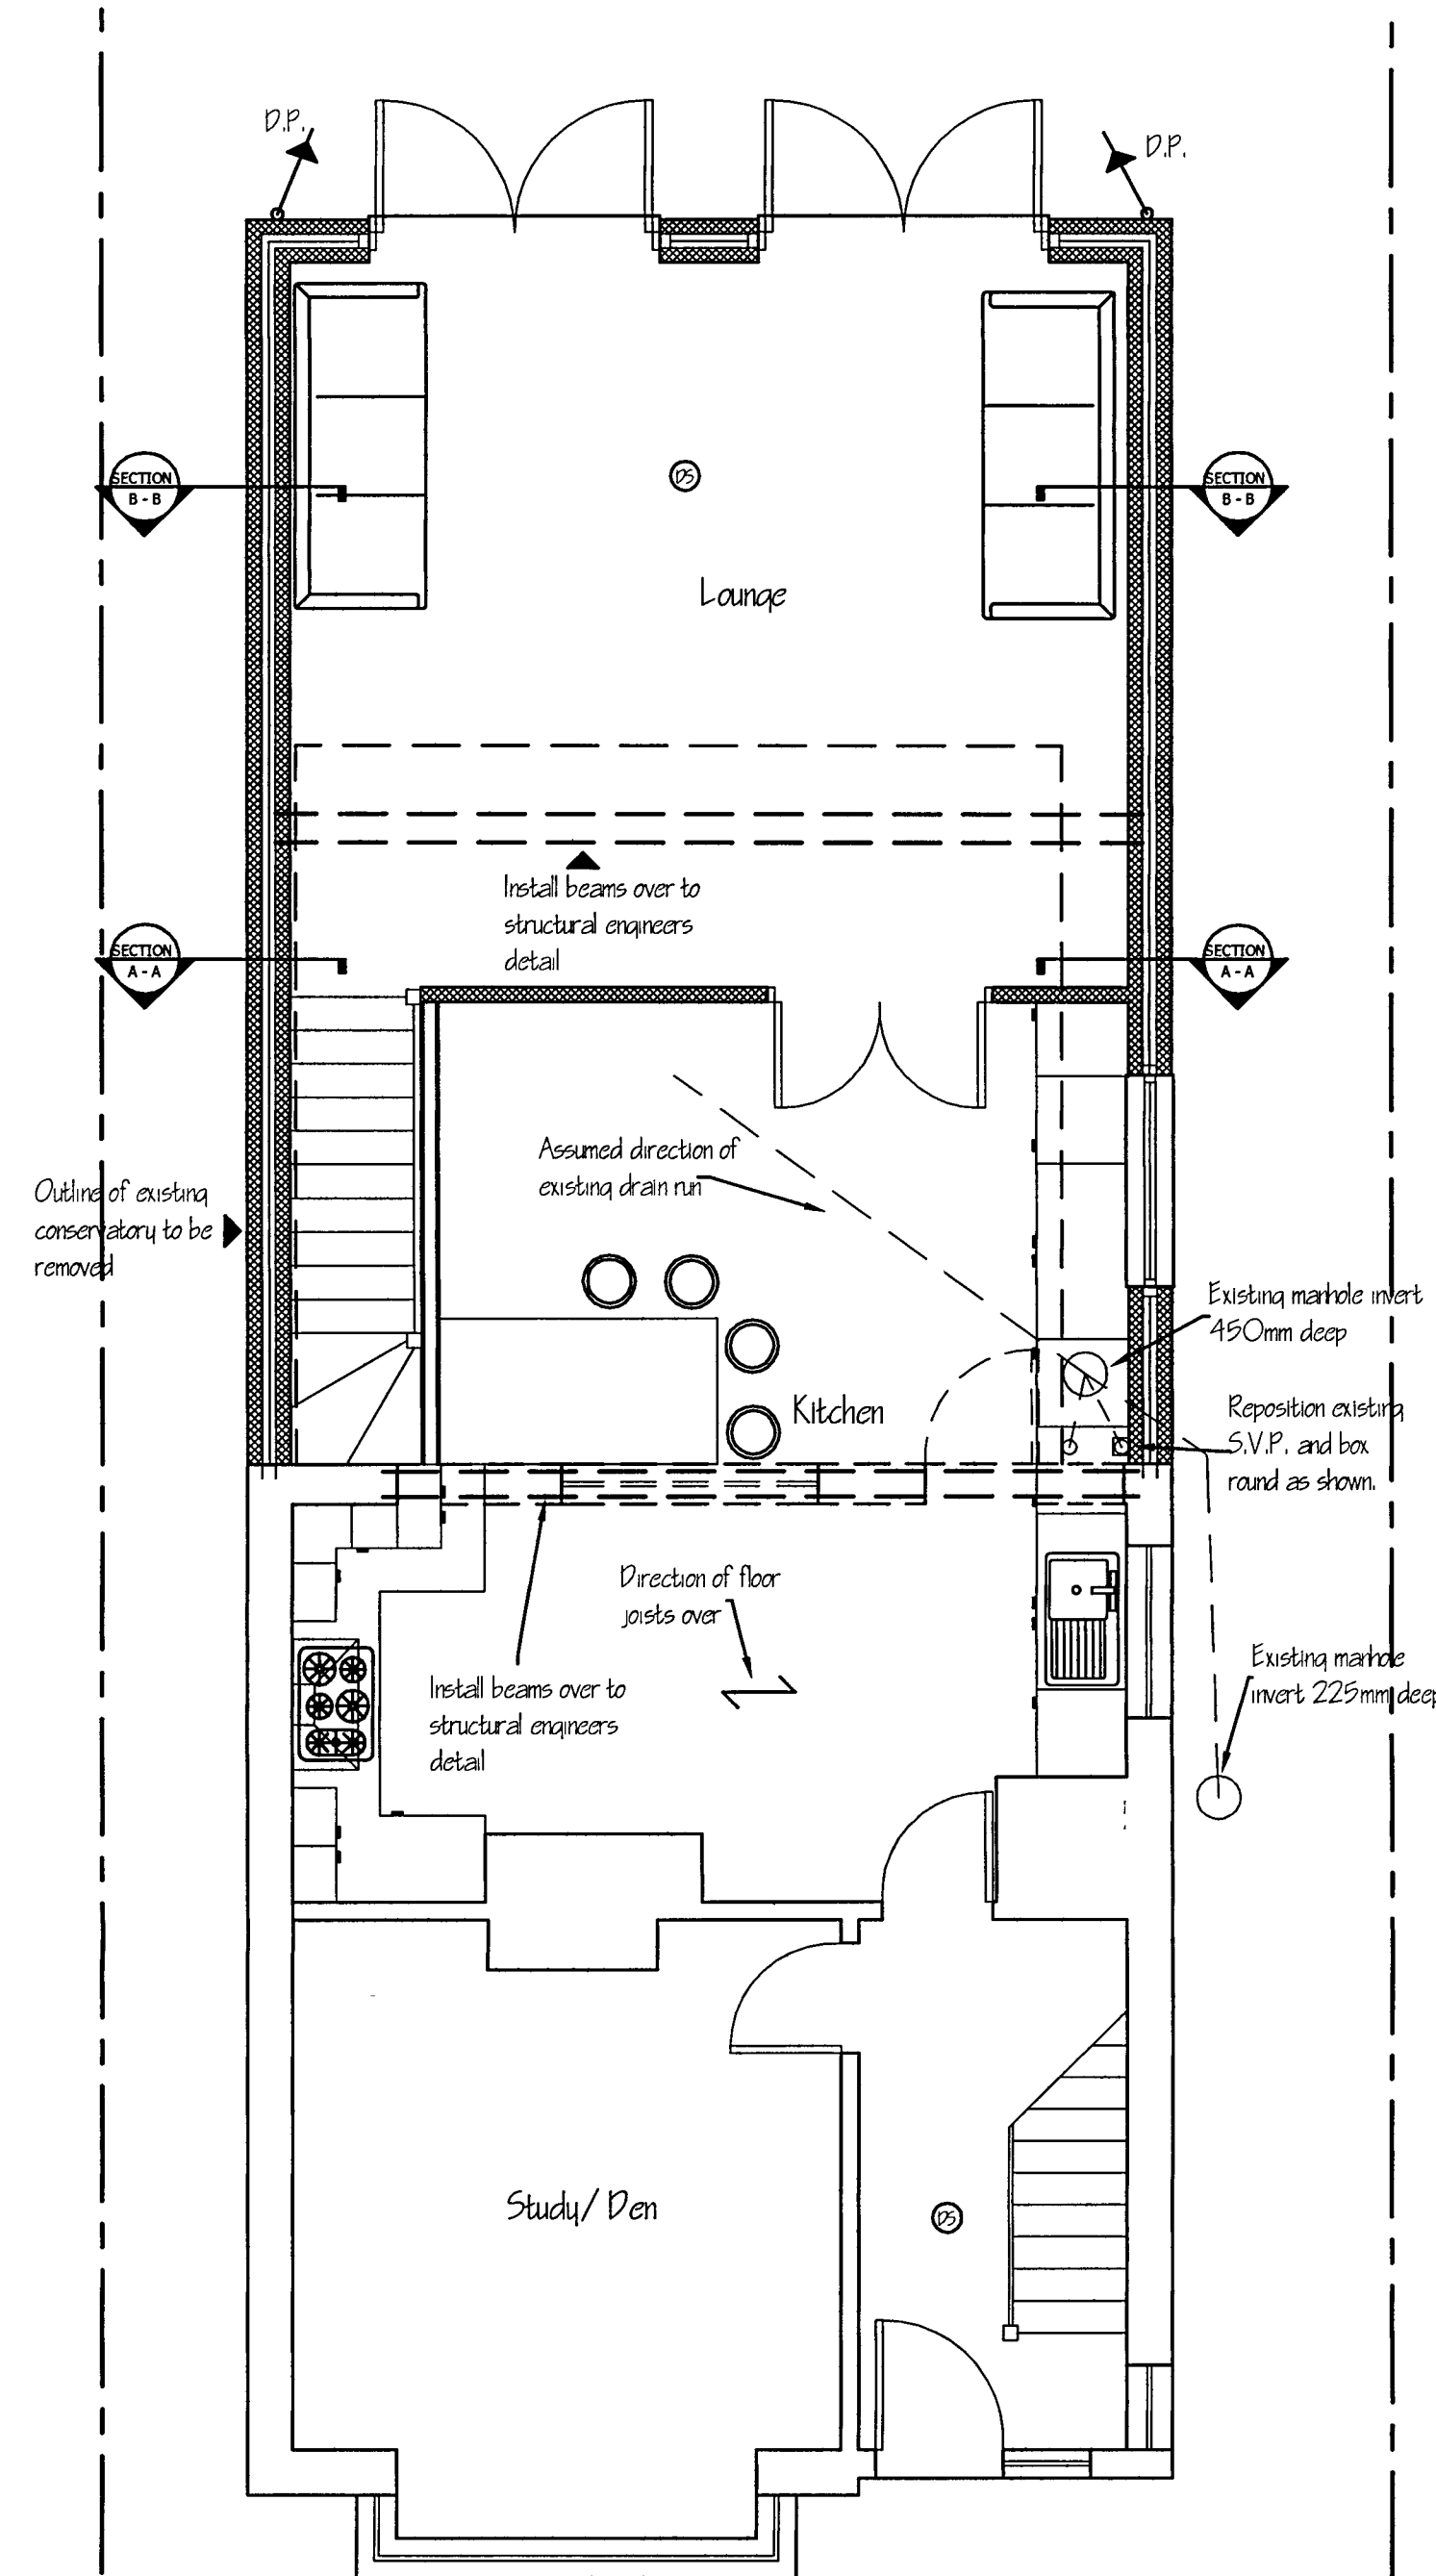


PROPOSED GROUND FLOOR PLAN

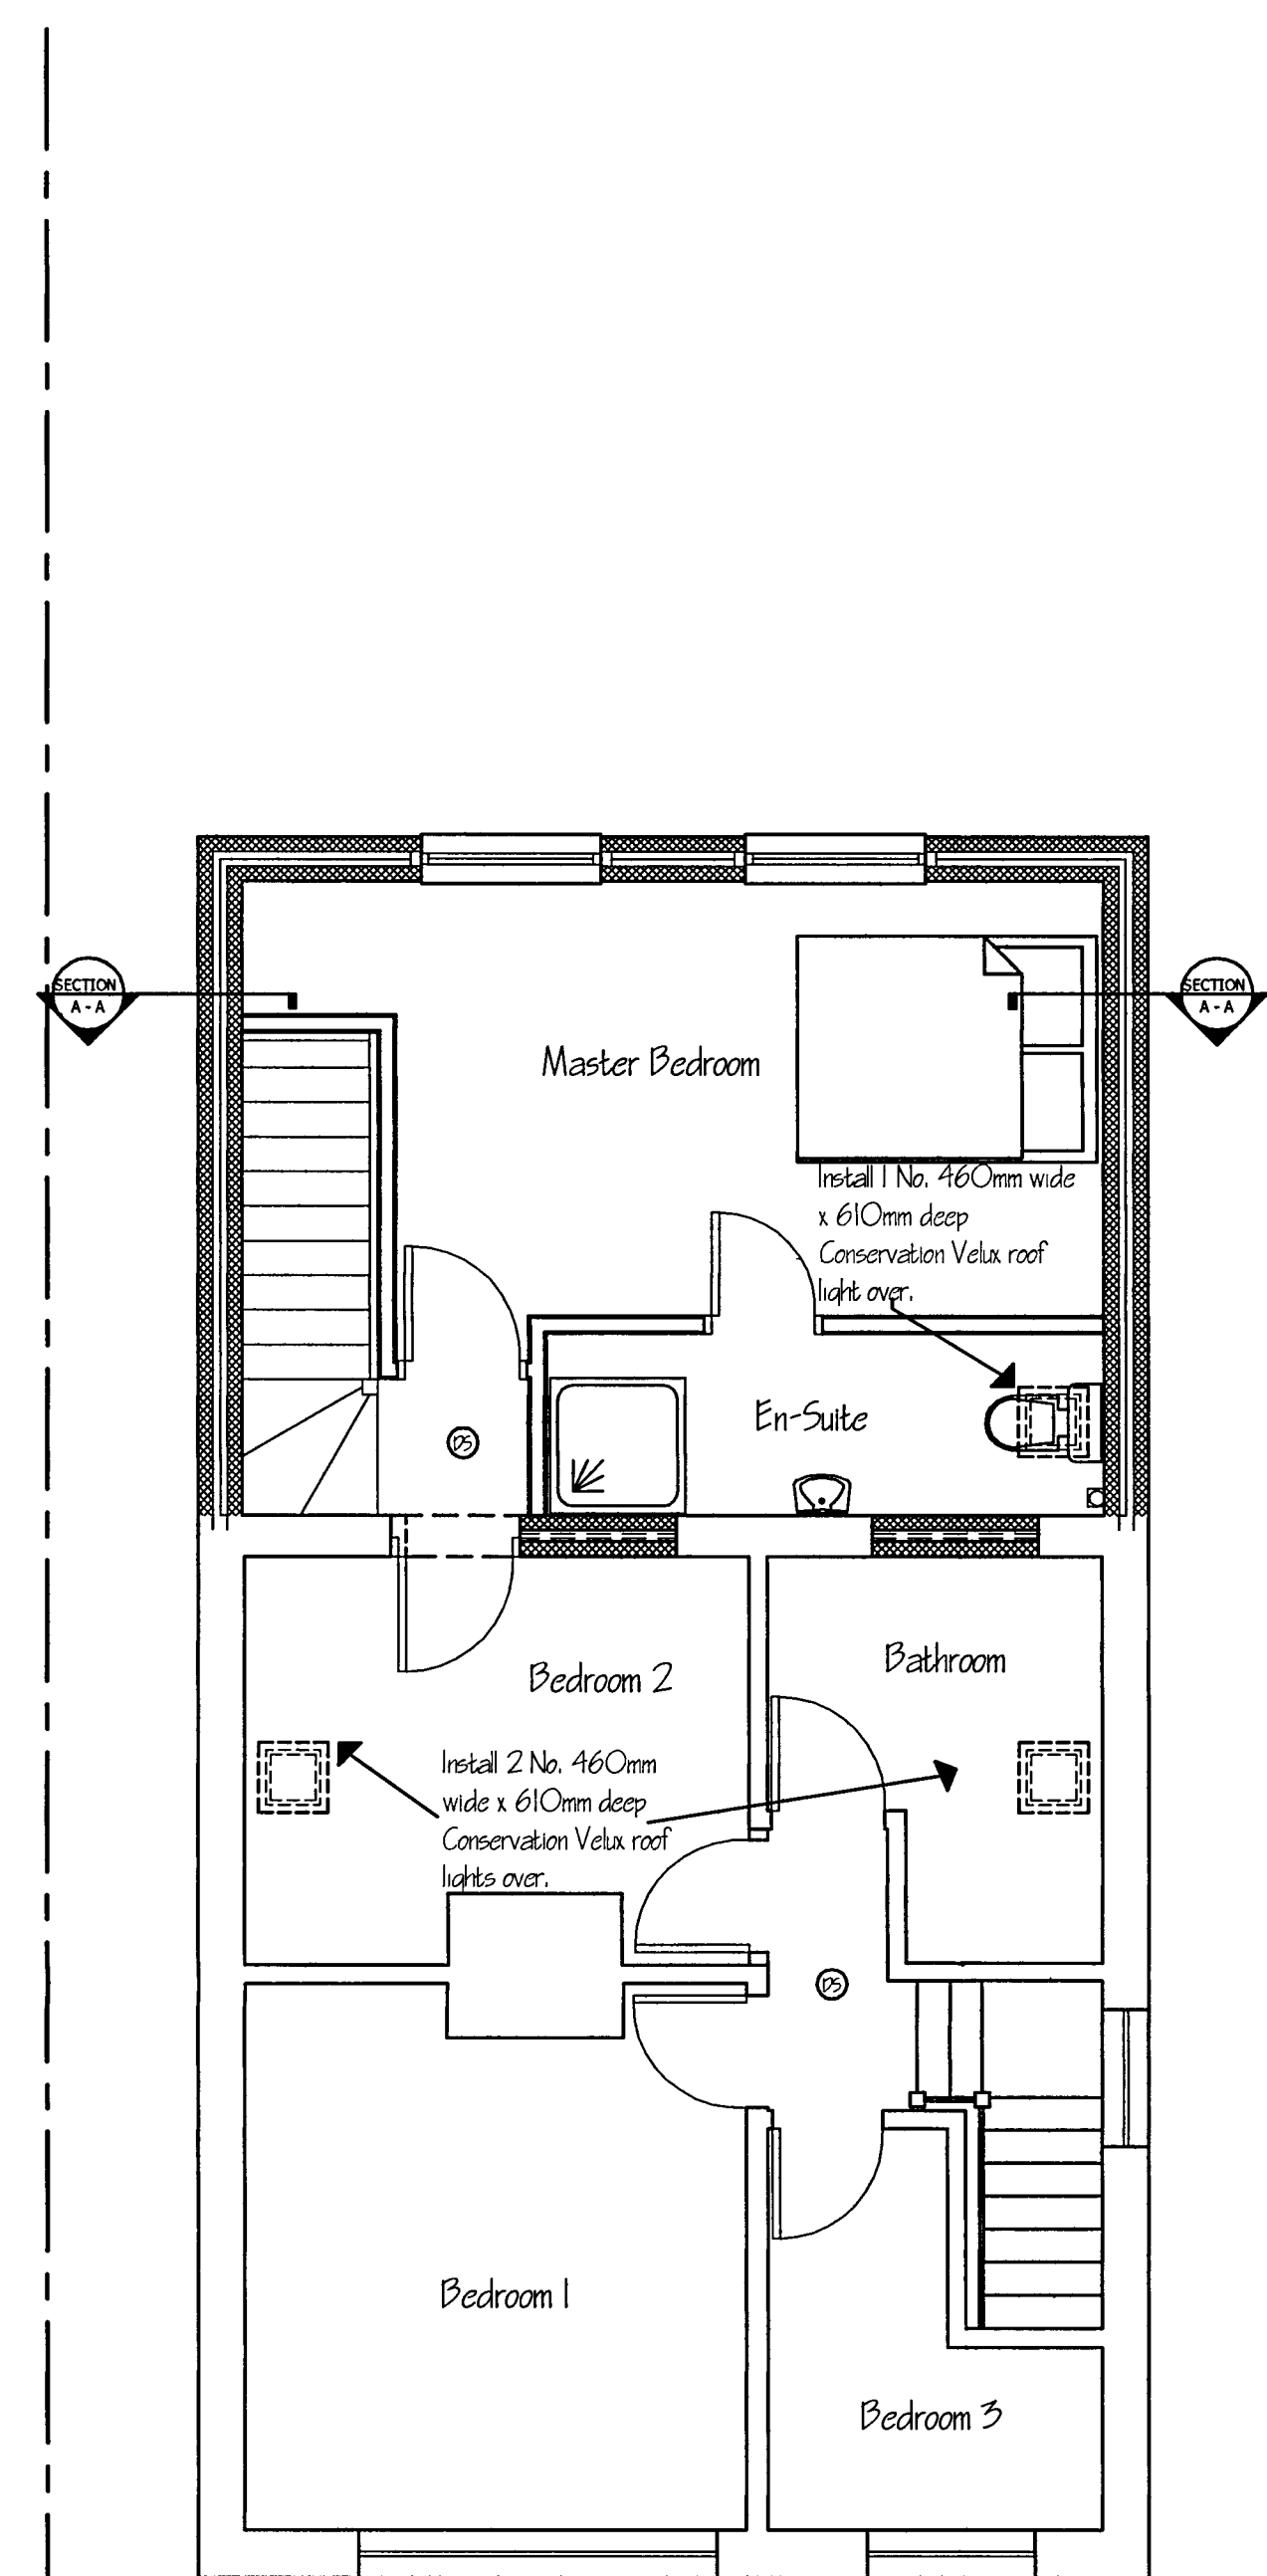


PROPOSED FIRST FLOOR PLAN

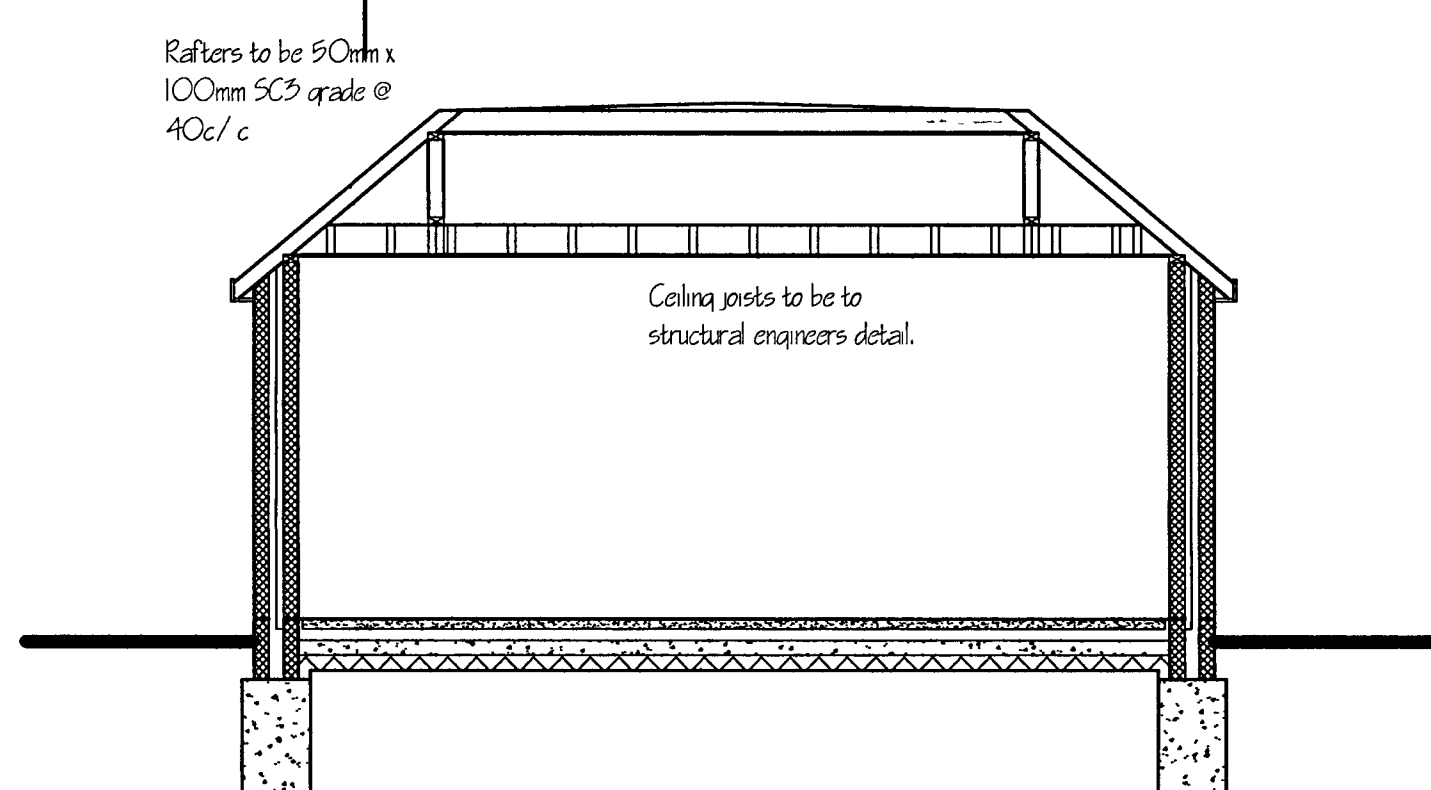


SECTION B - B

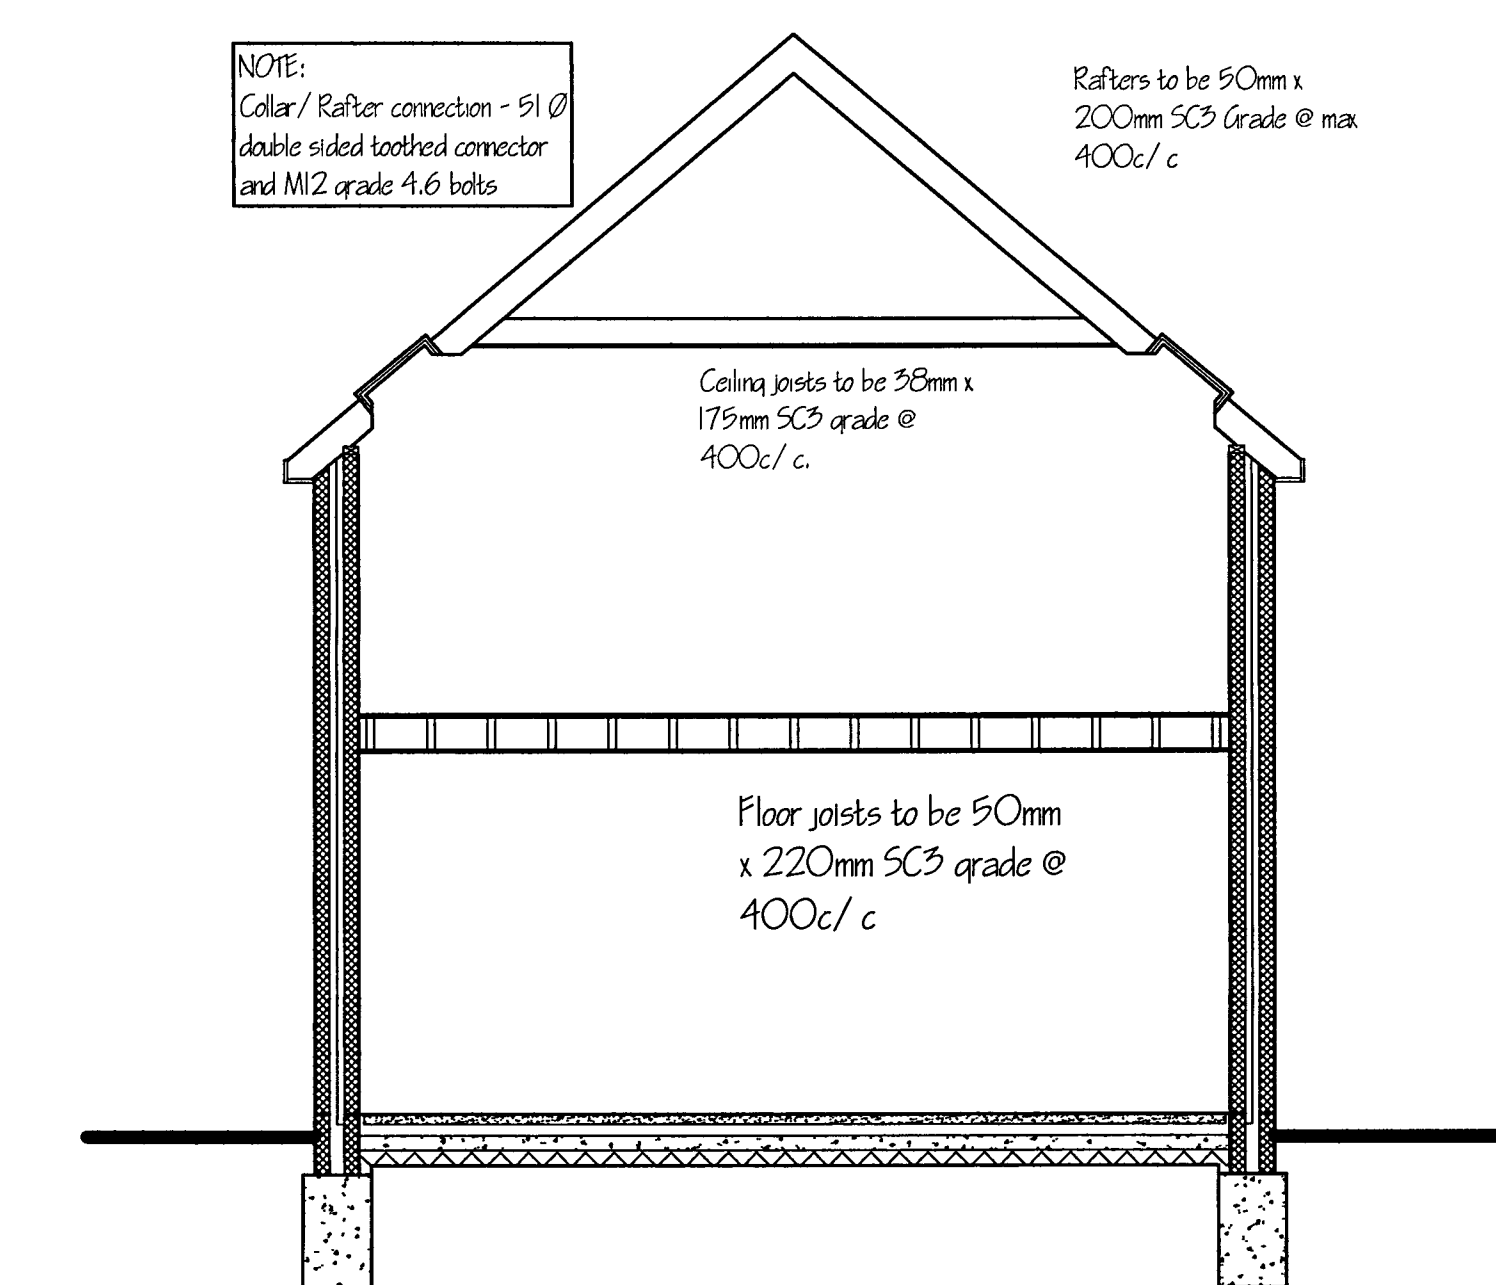


SECTION A - A

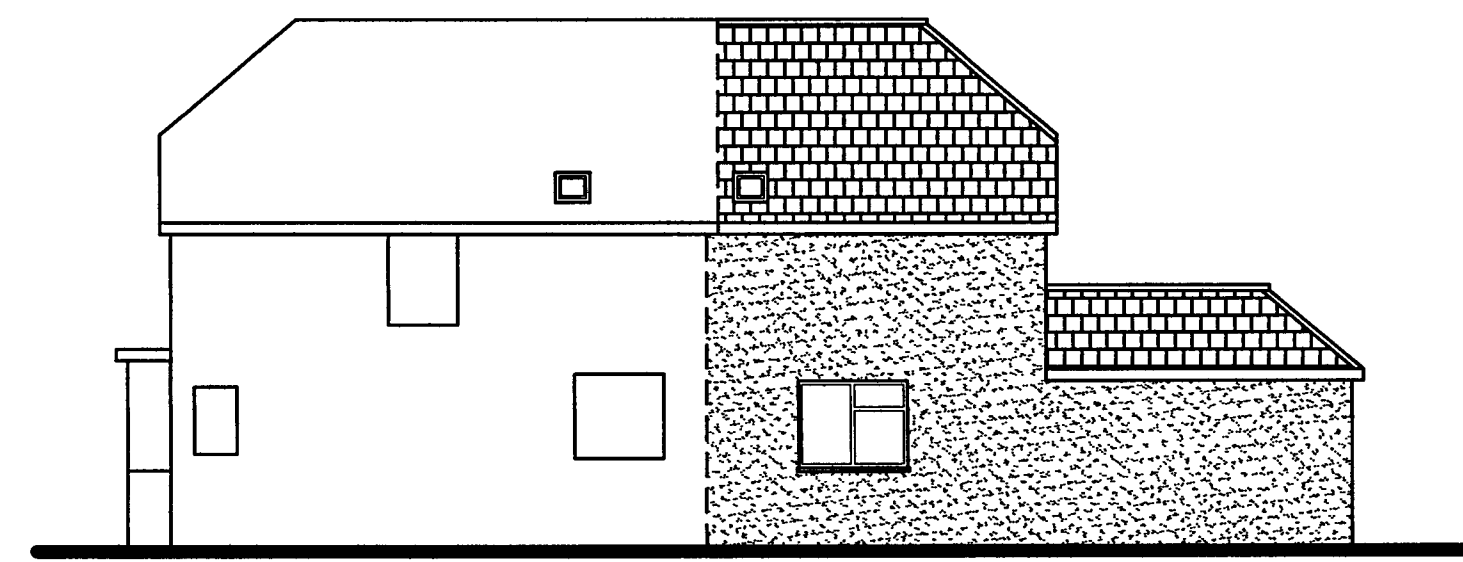

PROPOSED SIDE ELEVATION

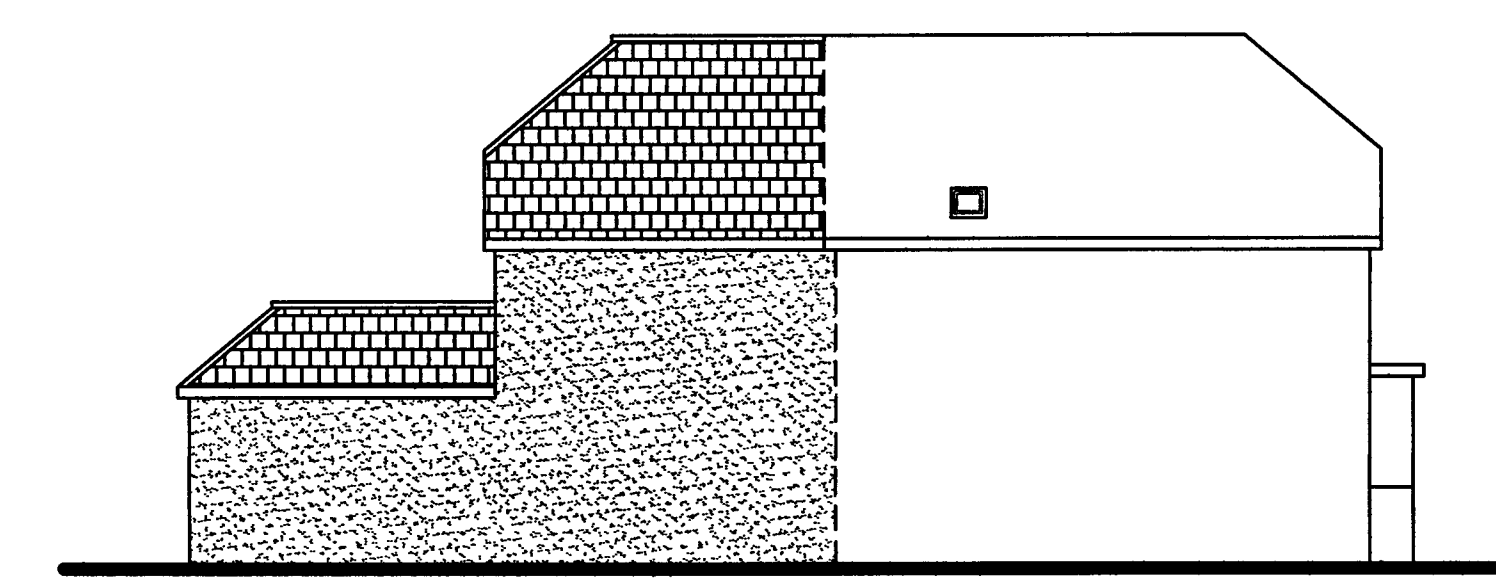

PROPOSED SIDE ELEVATION

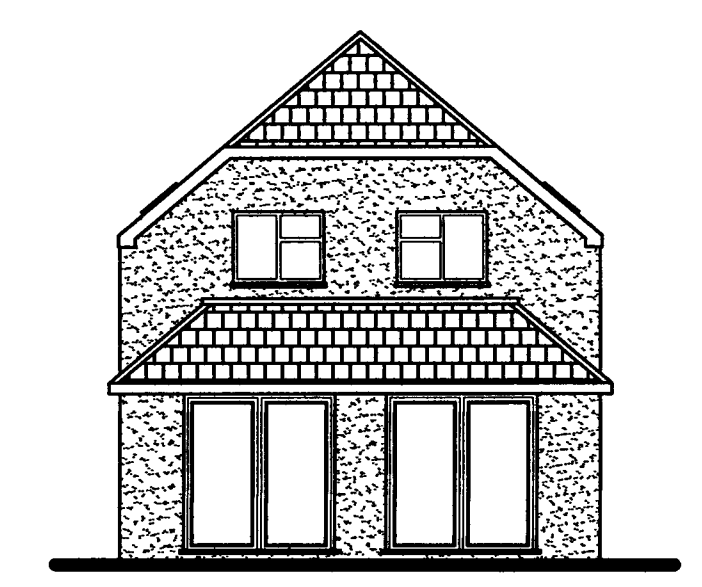

PROPOSED REAR ELEVATION

NOTE:
Collar/ Rafter connection - 51 Ø double sided toothed connector and M12 grade 4.6 bolts

Tony Rogers Building Consultants		
Address 40 Dawn Crescent, Upper Beeding West Sussex, BN44 3WH		
Telephone: 01903 815225 Fax 01903 815225		
Rev.	Date:	Revision Description:
A	1/12/2006	Plan revised to planning officers requirements
Client: MR & MRS WILDMAN		
Address: 'BRAMLEY' Hook Lane Westergate West Sussex		
Project: Proposed Rear 2 Storey Rear Extension		
Scale: 1:50 1:100		
Date: JULY 2006		
Drawing No: 06/189/01		
Drawn By: AJM		Revision: A