


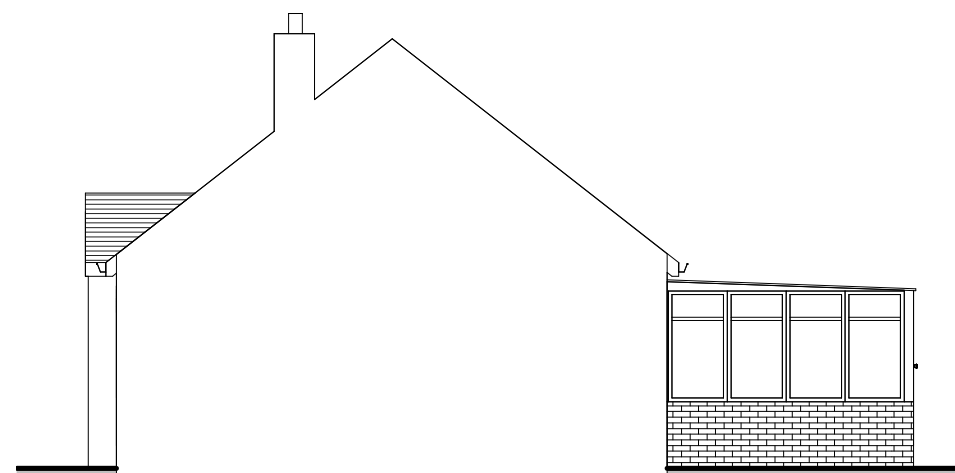

Existing West Elevation
1 : 100




Existing North Elevation
1 : 100



Existing East Elevation
1 : 100


Materials to
match existing

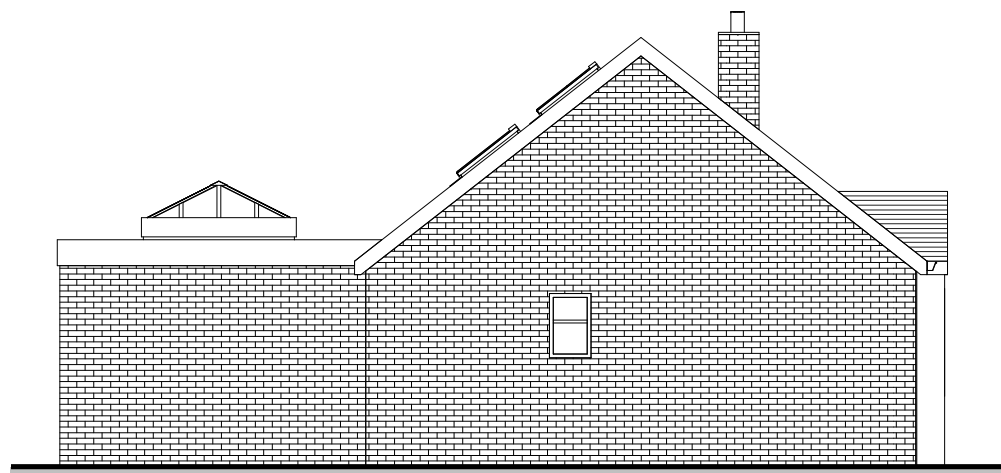



Proposed West Elevation
1 : 100



Proposed North Elevation
1 : 100

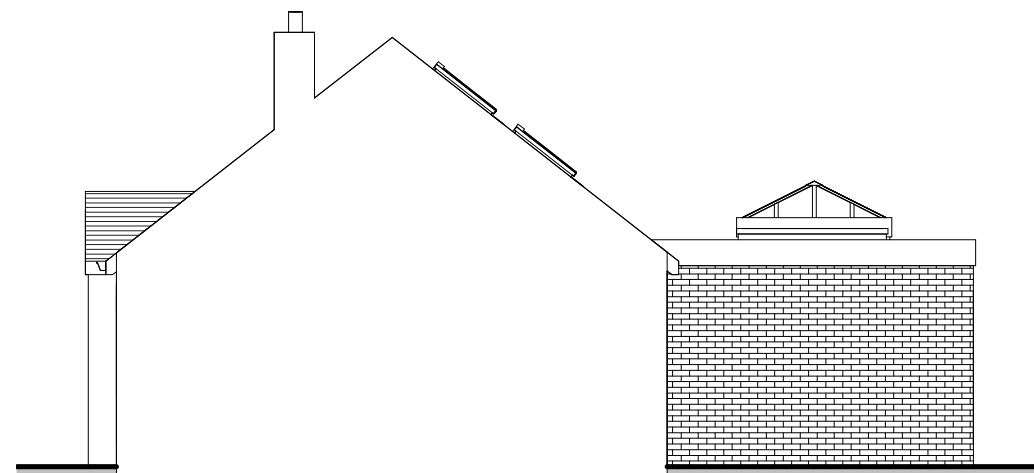

Proposed East Elevation
1 : 100

  

Tel: 0800 6127 664
www.yourhomeplans.co.uk


Your Home Plans

These drawings are for approval purposes. Materials and products should not be ordered based on scaling from drawings as errors may occur along existing building lines. All measurements and supporting elements are to be checked on site. Refer to Your Home Plans if any discrepancies are found.


Mrs G Maiden
13 Woodgate Road
Westergate
West Sussex
PO20 3SX

Elevations


Project number	13WOO-18	A101
Date	11th September 2018	
Drawn by	JG	
Checked by	Checker	Scale
		1 : 100

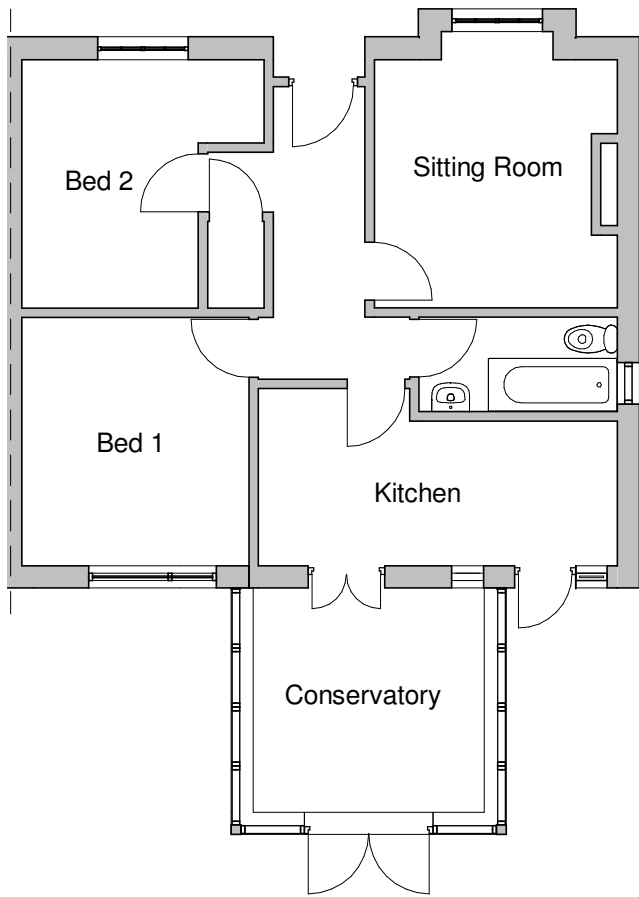

Existing Ground Floor
1 : 100

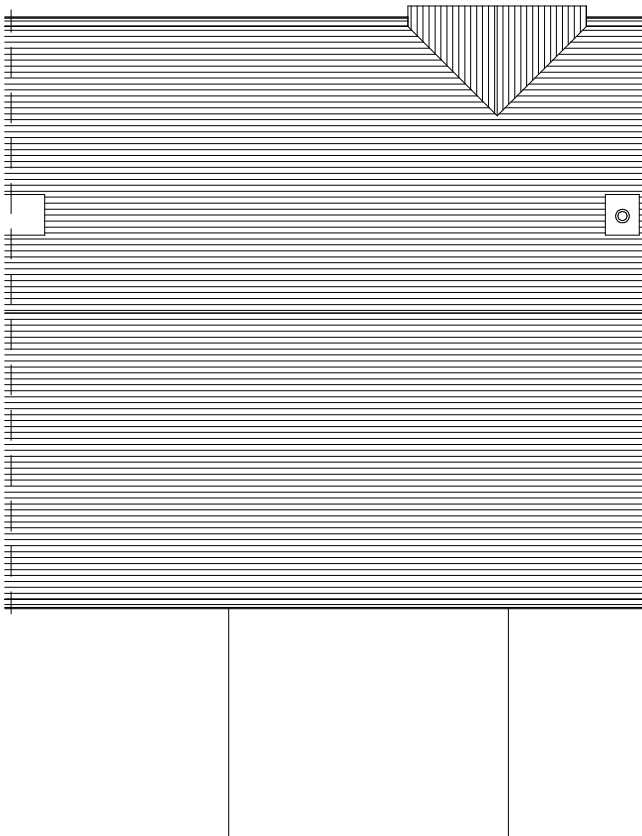

Existing Roof Plan
1 : 100

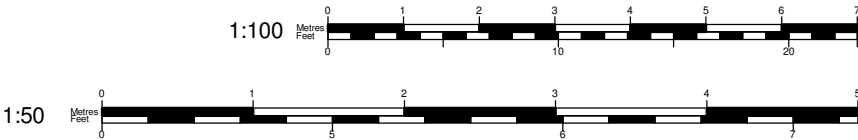

Tel: 0800 6127 664
www.yourhomeplans.co.uk

Your Home Plans




These drawings are for approval purposes. Materials and products should not be ordered based on scaling from drawings as errors may occur along existing building lines. All measurements and supporting elements are to be checked on site. Refer to Your Home Plans if any discrepancies are found.


Mrs G Maiden
13 Woodgate Road
Westergate
West Sussex
PO20 3SX

Existing Floor Plans

Project number	13WOO-18	A102
Date	11th September 2018	
Drawn by	JG	
Checked by	Checker	Scale 1 : 100

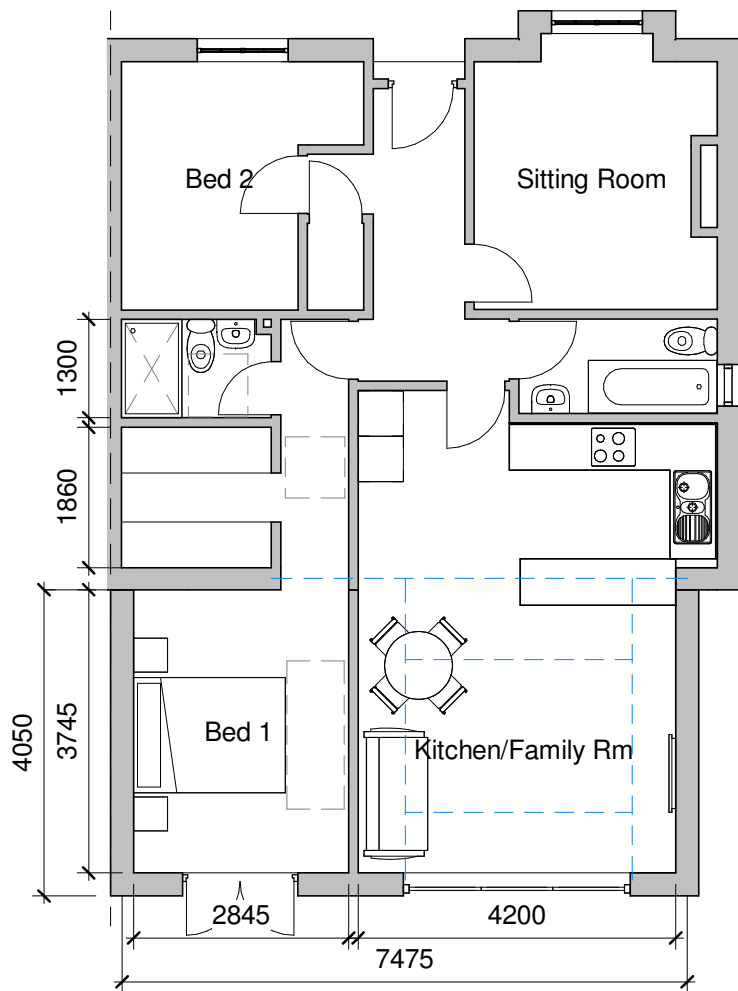



Hopefully there will be one large beam across new opening. It is possible that 4 smaller beams will be required to support a large Roof Lantern. Flat Roof Joists will be C24 grade timbers

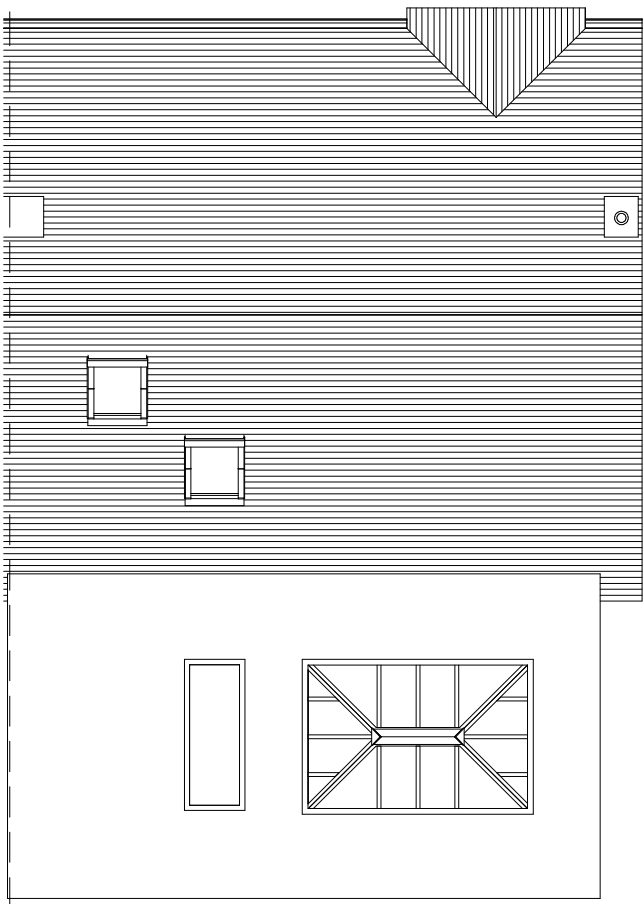

Proposed Ground Floor
1 : 100

Proposed Roof Plan
1 : 100

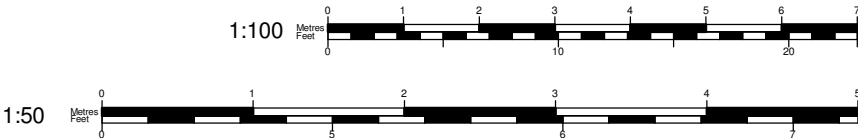

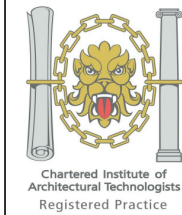


Tel: 0800 6127 664
www.yourhomeplans.co.uk

Your Home Plans


These drawings are for approval purposes. Materials and products should not be ordered based on scaling from drawings as errors may occur along existing building lines. All measurements and supporting elements are to be checked on site. Refer to Your Home Plans if any discrepancies are found.

Mrs G Maiden
13 Woodgate Road
Westergate
West Sussex
PO20 3SX



Proposed Floor Plans			
Project number	13WOO-18	A103	Scale
Date	11th September 2018		
Drawn by	JG		
Checked by	Checker	1 : 100	

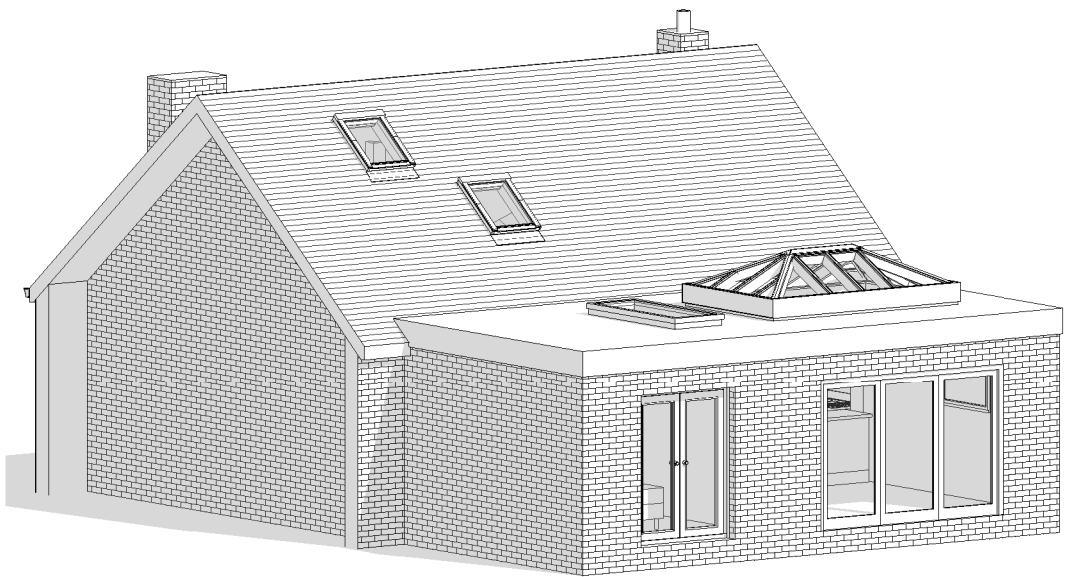


Exterior View 1

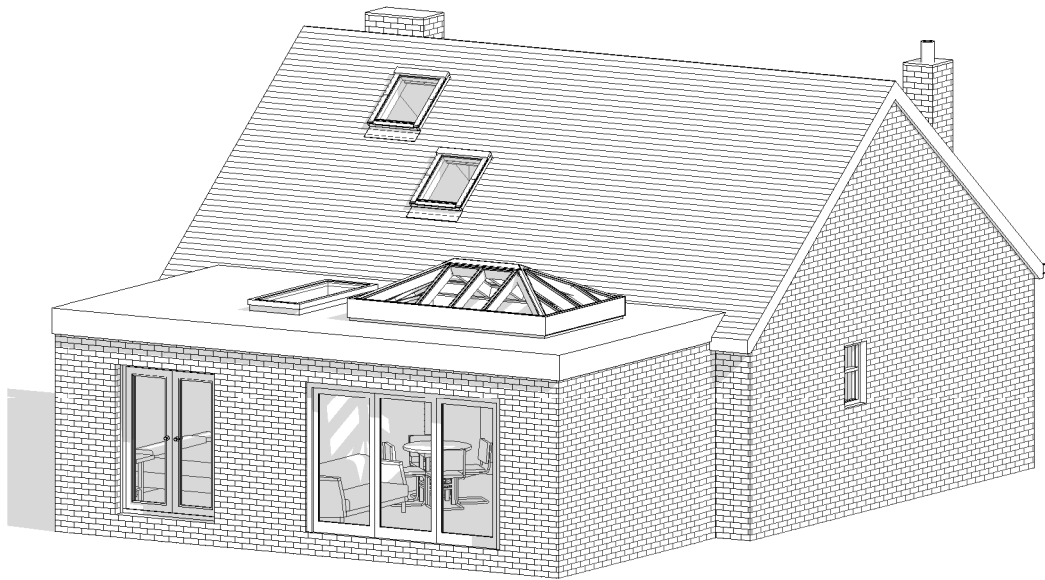

Exterior View 2

  

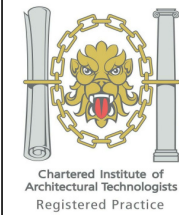

Tel: 0800 6127 664
www.yourhomeplans.co.uk

Your Home Plans




These drawings are for approval purposes. Materials and products should not be ordered based on scaling from drawings as errors may occur along existing building lines. All measurements and supporting elements are to be checked on site. Refer to Your Home Plans if any discrepancies are found.


Mrs G Maiden
13 Woodgate Road
Westergate
West Sussex
PO20 3SX

View		
Project number	13WOO-18	A104
Date	11th September 2018	
Drawn by	JG	
Checked by	Checker	Scale



The roof window has been placed to avoid the bed but create a nice feature and add plenty of natural light

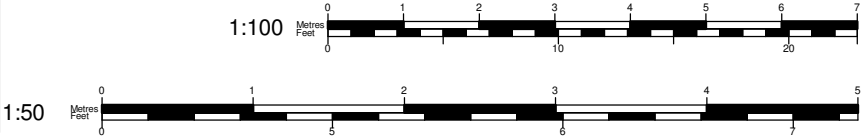

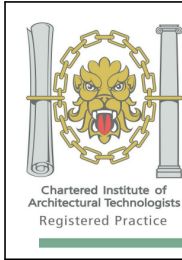

Tel: 0800 6127 664
www.yourhomeplans.co.uk

Your Home Plans

These drawings are for approval purposes. Materials and products should not be ordered based on scaling from drawings as errors may occur along existing building lines. All measurements and supporting elements are to be checked on site. Refer to Your Home Plans if any discrepancies are found.



Mrs G Maiden
13 Woodgate Road
Westergate
West Sussex
PO20 3SX


Bedroom

Project number	13WOO-18
Date	11th September 2018
Drawn by	JG
Checked by	Checker

A105

Scale _____

 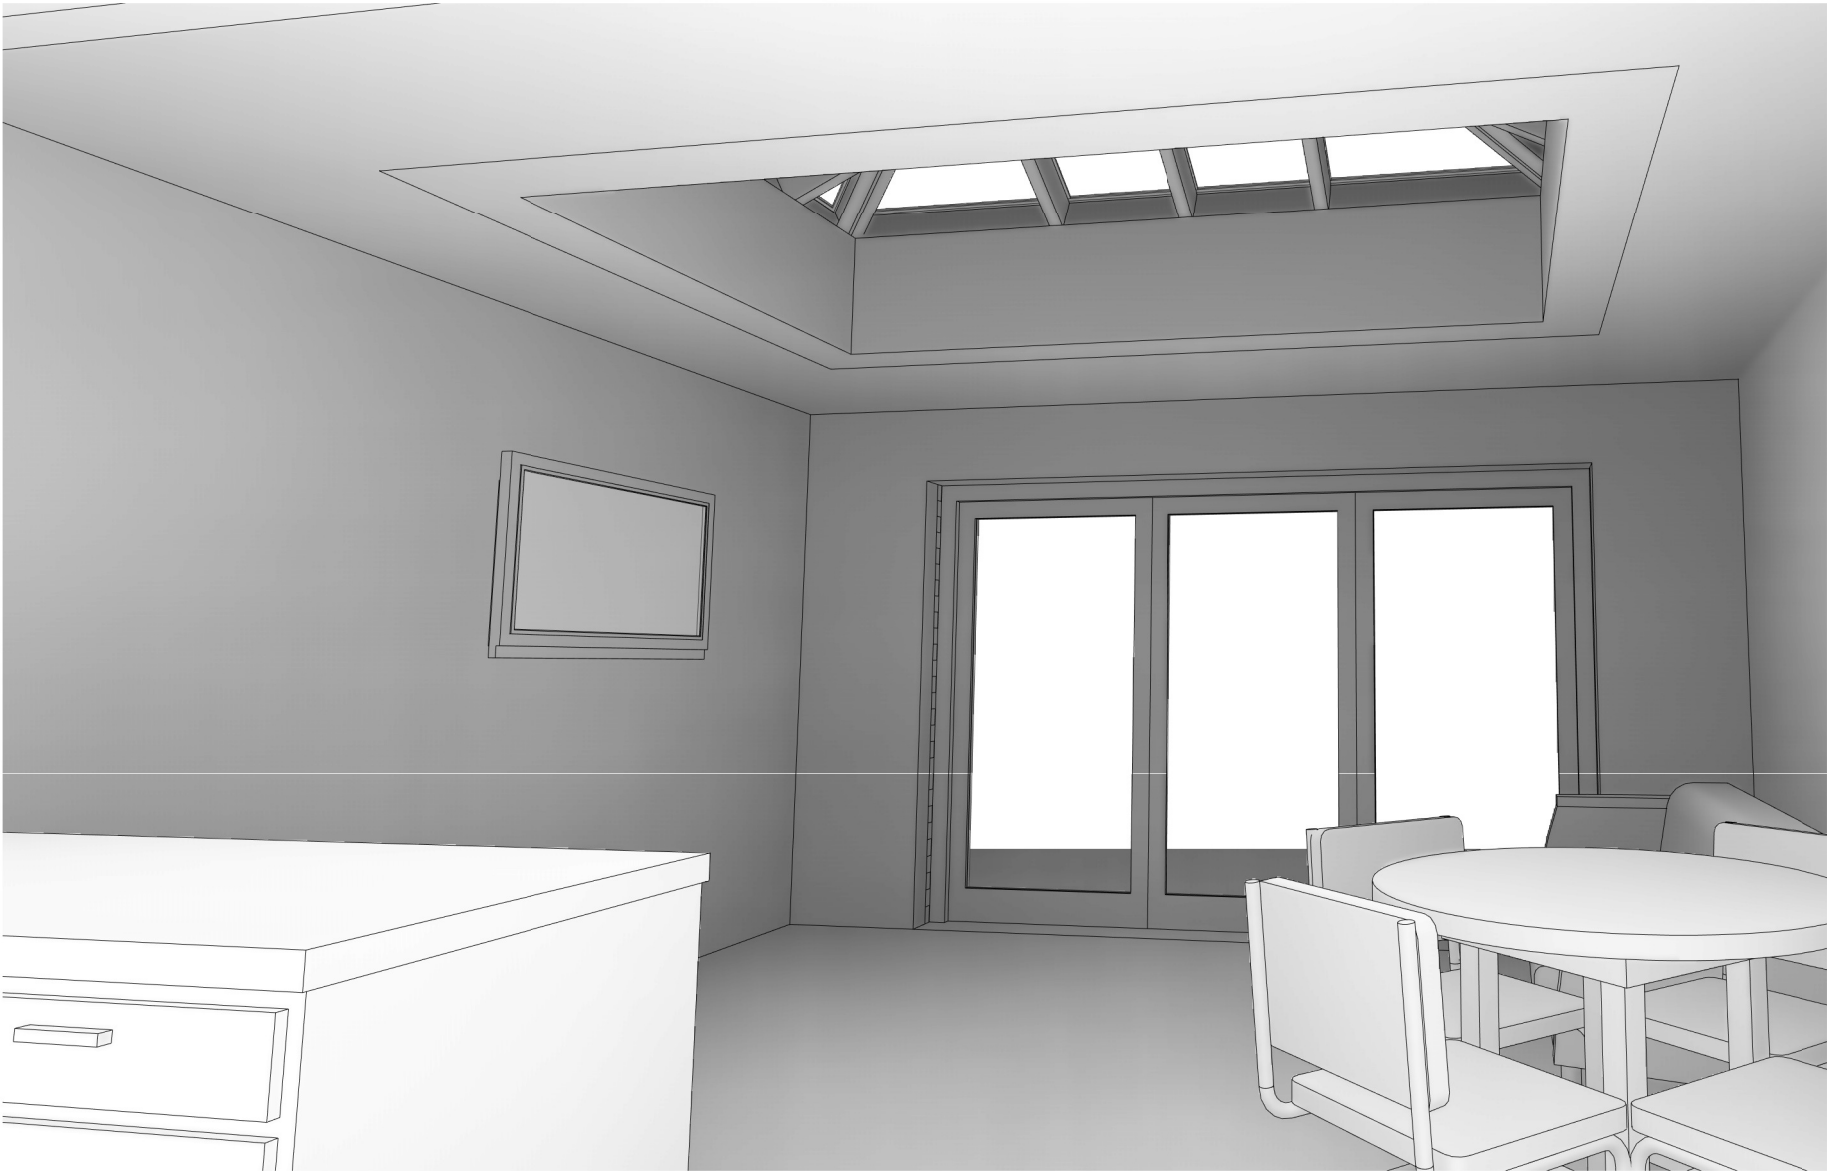

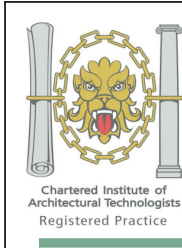

Tel: 0800 6127 664
www.yourhomeplans.co.uk

Your Home Plans

These drawings are for approval purposes. Materials and products should not be ordered based on scaling from drawings as errors may occur along existing building lines. All measurements and supporting elements are to be checked on site. Refer to Your Home Plans if any discrepancies are found.

Mrs G Maiden
13 Woodgate Road
Westergate
West Sussex
PO20 3SX

Living Room

Project number	13WOO-18
Date	11th September 2018
Drawn by	JG
Checked by	Checker

A106

Scale _____