




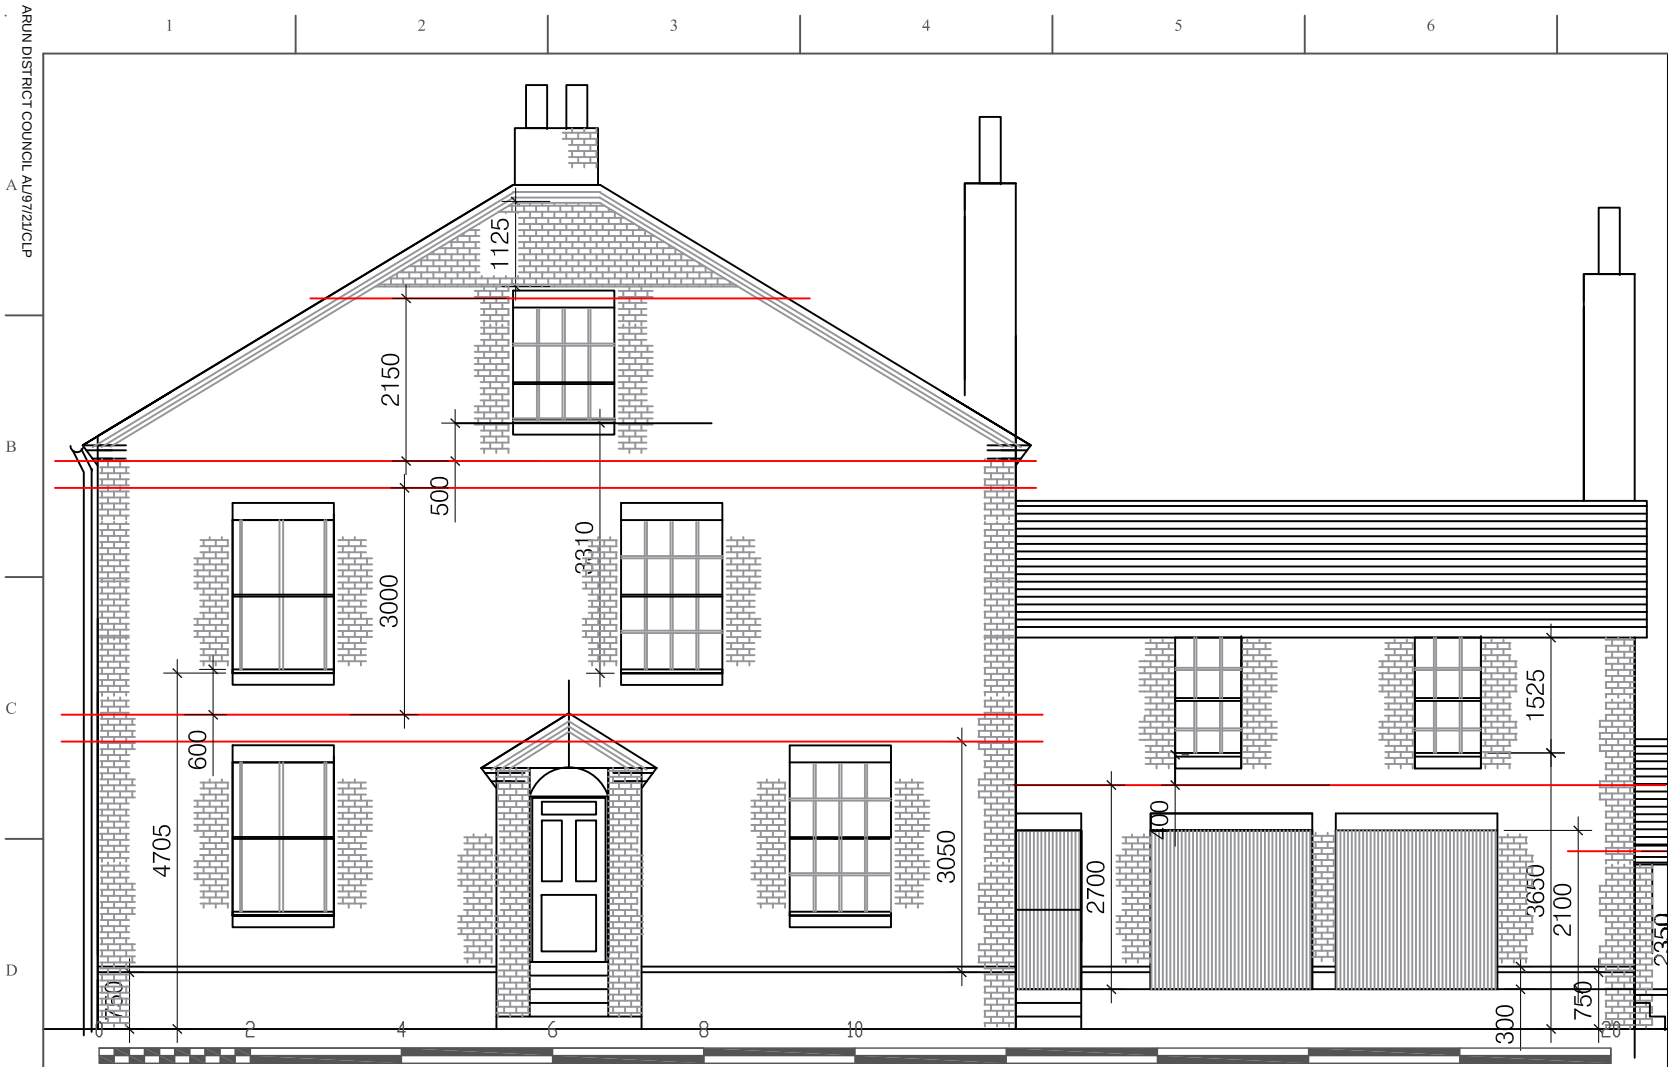

scale 1:100
BLOCK A EXISTING FRONT ELEVATION 1:100

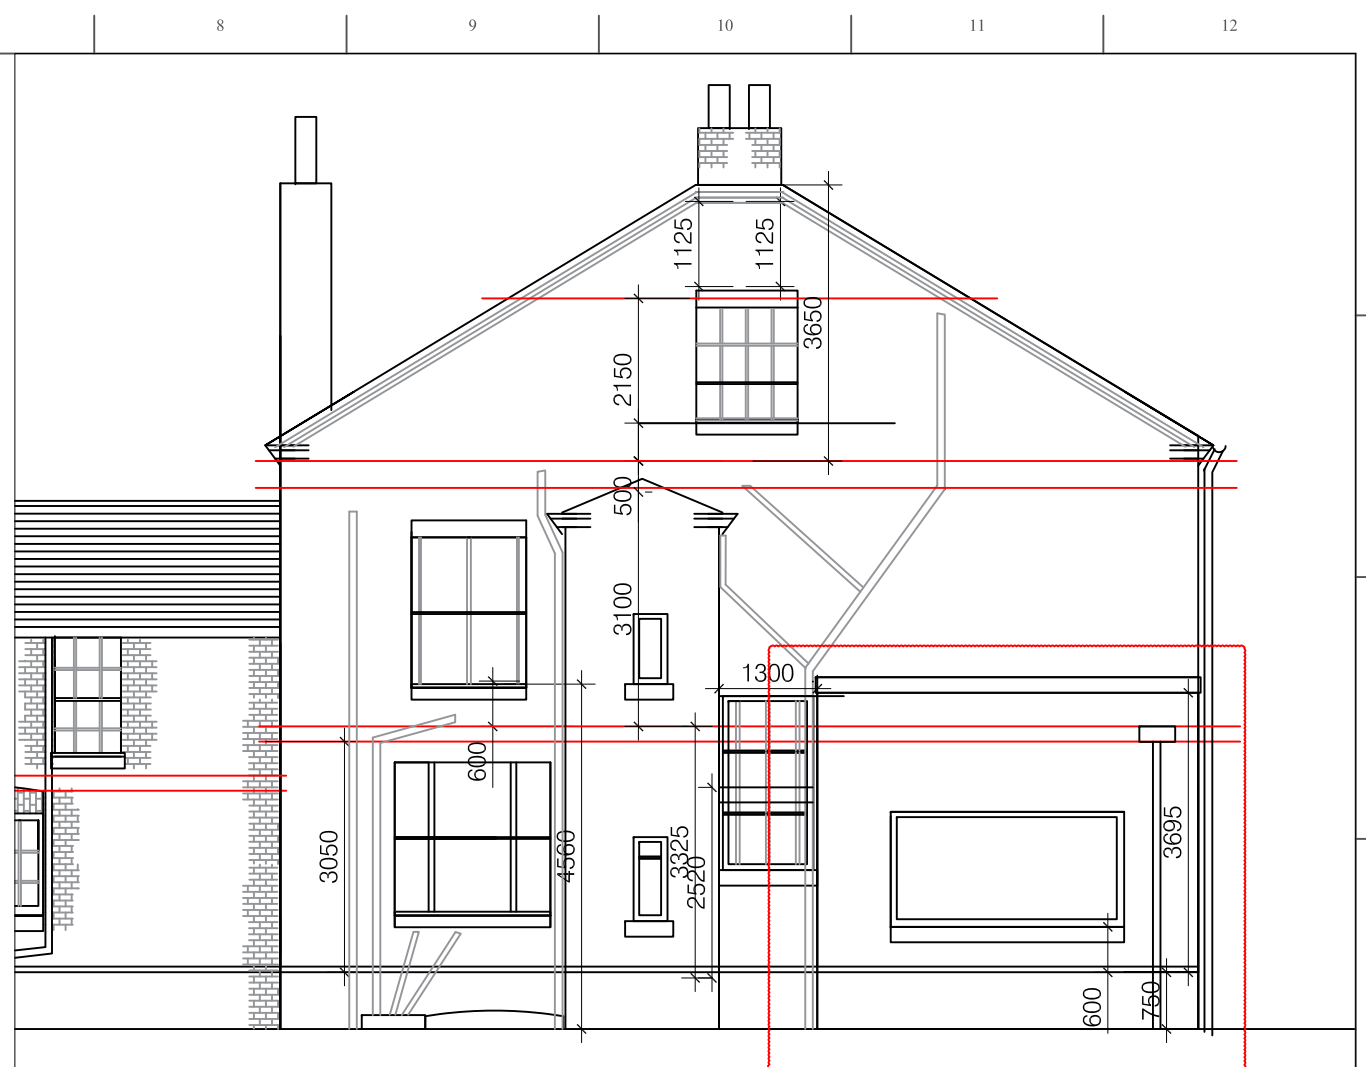


BLOCK A EXISTING REAR ELEVATION 1:100

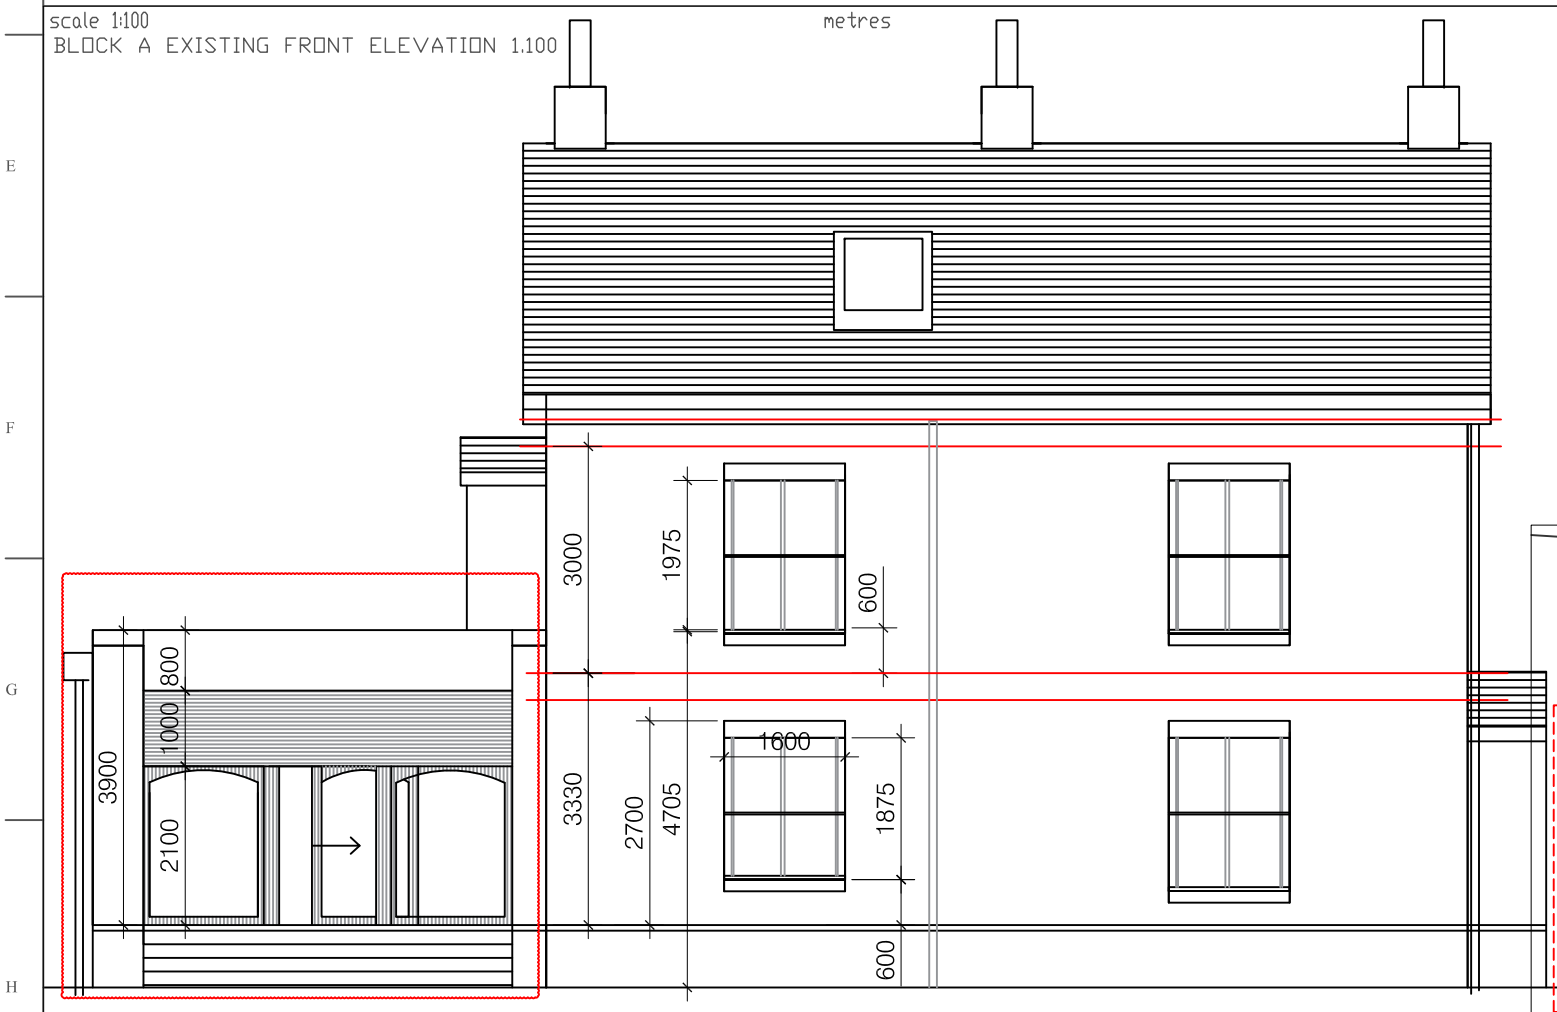

BLOCK A EXISTING MAIN SIDE ELEVATION 1:100



GA EXISTING ELEVATIONS MAIN HOUSE BLOCK A
Lidsey Lodge

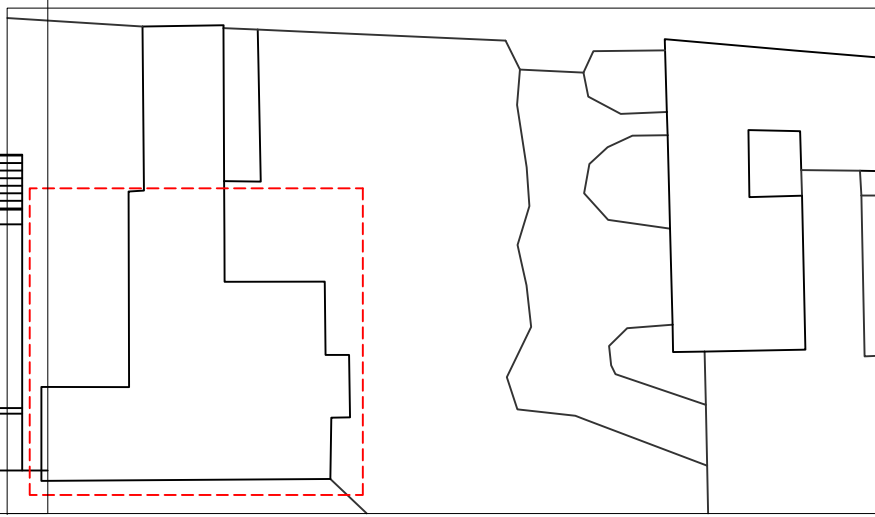

KEY PLAN 1:500

CLIENT JOB No.		DRAWING No.		REV
PROJECT No.		PLAN 005		-
DATE	CAD FILE NAME	DRAWING SCALE		DRAWN BY
June'21	AR-9034	1: 100 AT A3 SIZE		CW