




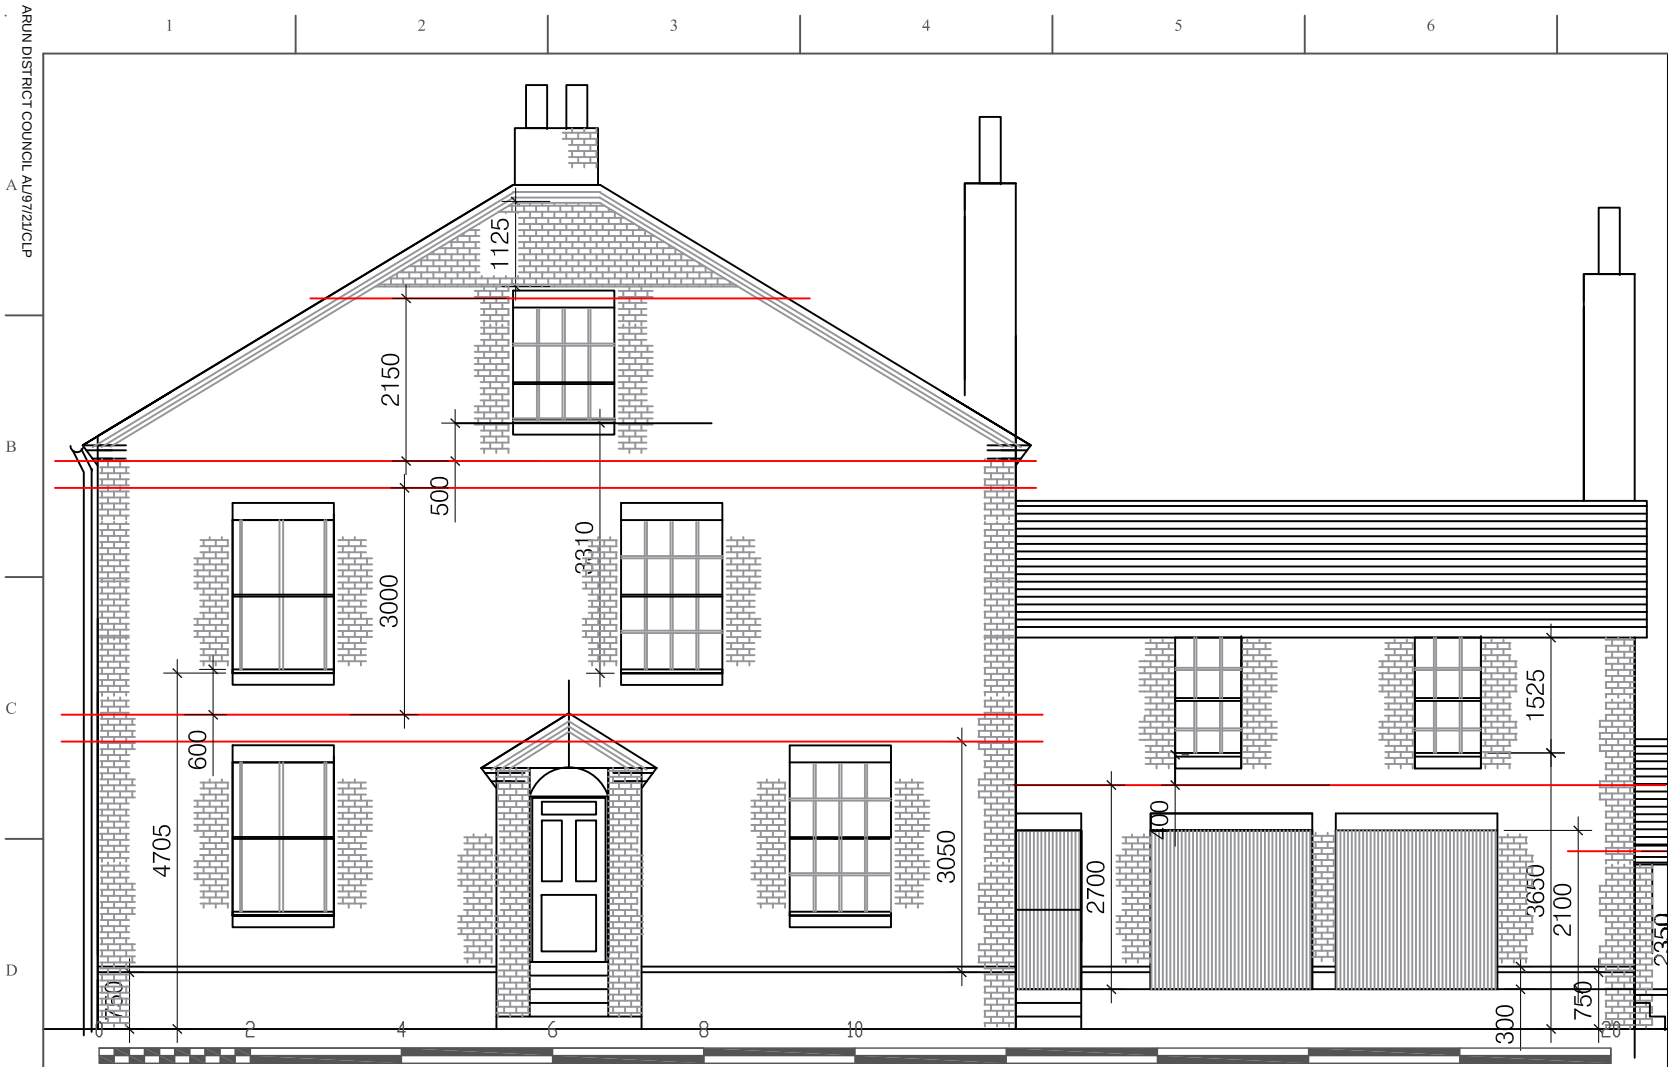


scale 1:100
BLOCK A EXISTING FRONT ELEVATION 1.100

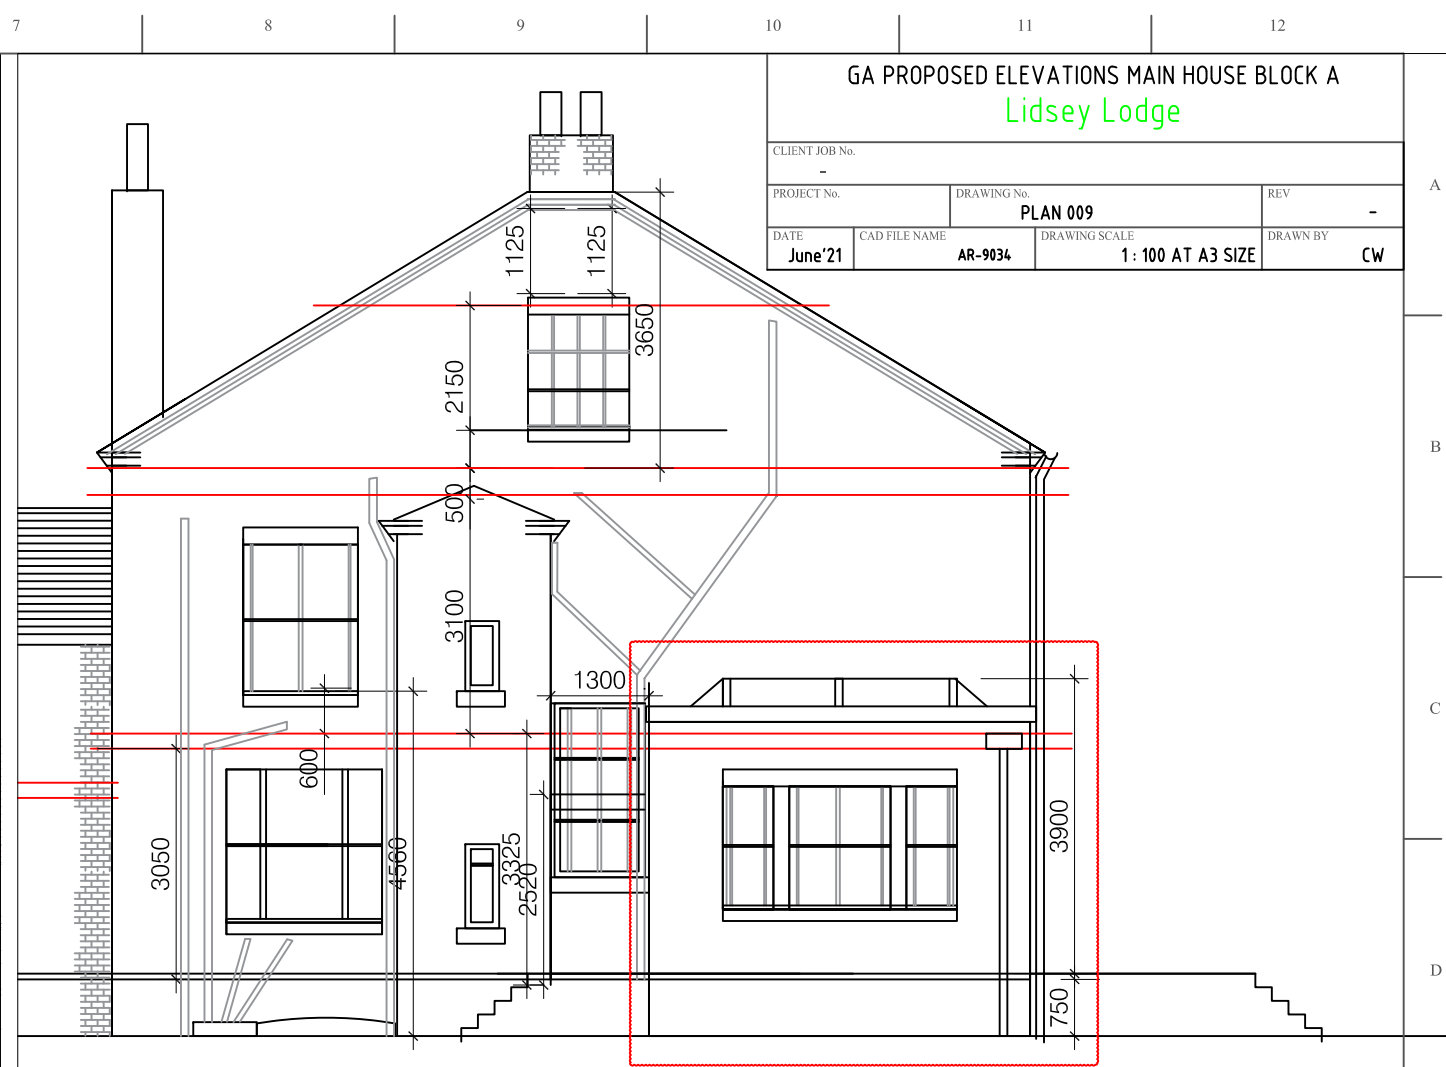

BLOCK A PROPOSED REAR ELEVATION 1.100

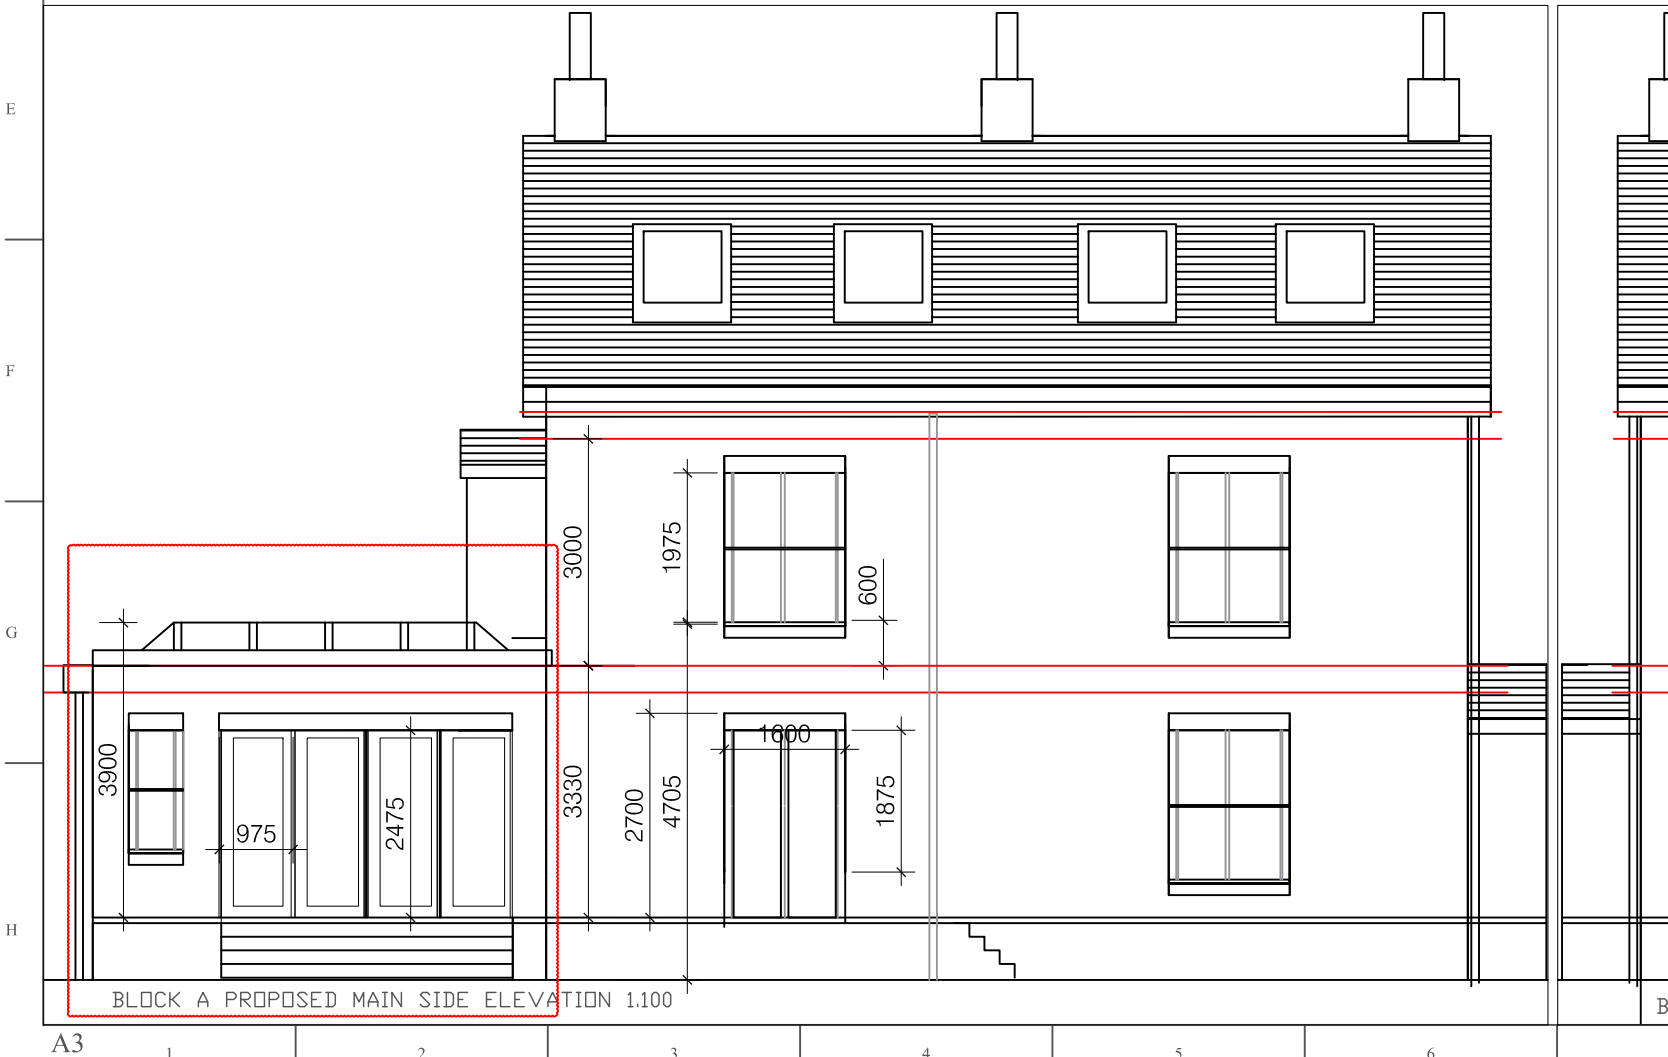

BLOCK A PROPOSED MAIN SIDE ELEVATION 1.100

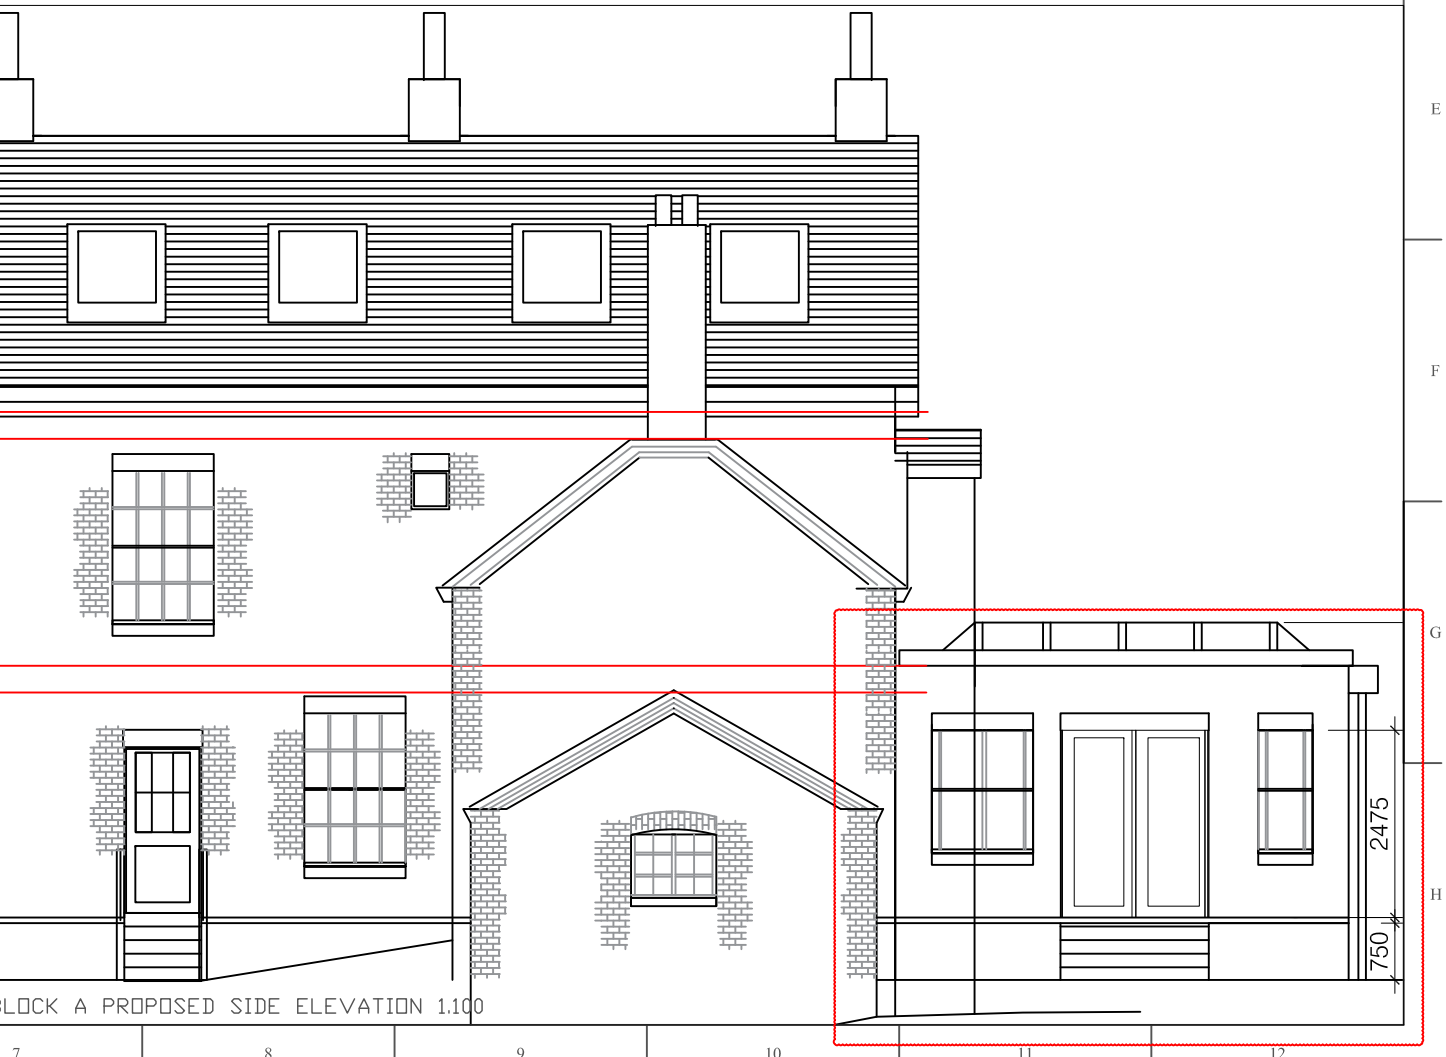

BLOCK A PROPOSED SIDE ELEVATION 1.100

GA PROPOSED ELEVATIONS MAIN HOUSE BLOCK A				
Lidsey Lodge				
CLIENT JOB No. -				
PROJECT No.		DRAWING No. PLAN 009		REV -
DATE June'21	CAD FILE NAME AR-9034	DRAWING SCALE 1: 100 AT A3 SIZE		DRAWN BY CW