



Existing Elevations

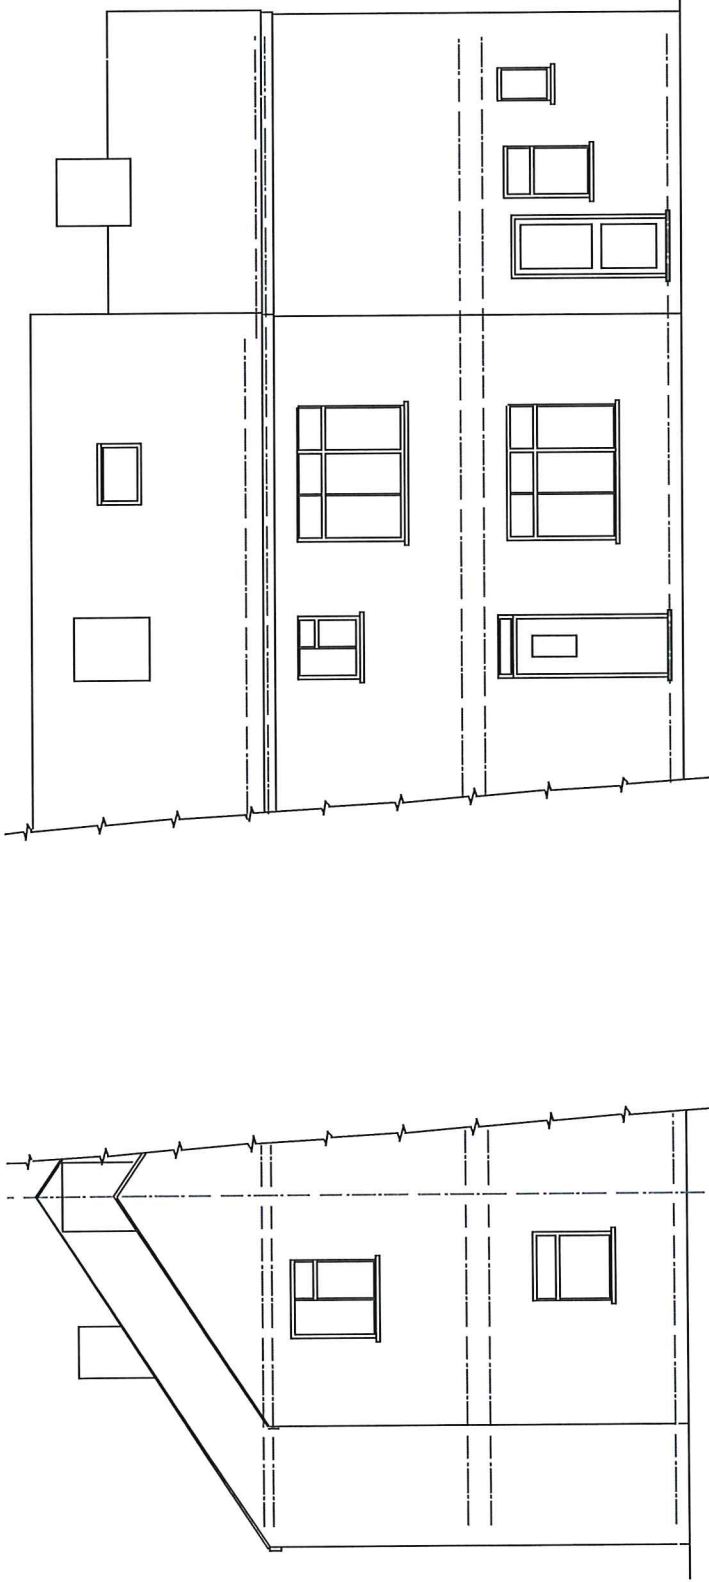


East Elevation

South Elevation

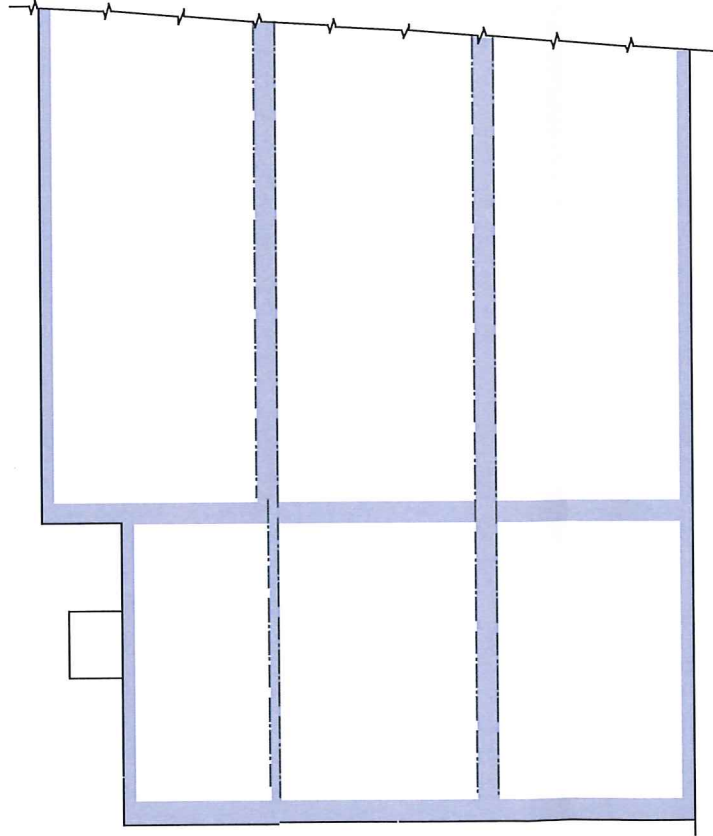

North Elevation

Scale 1:100
0 1m 2m 3m

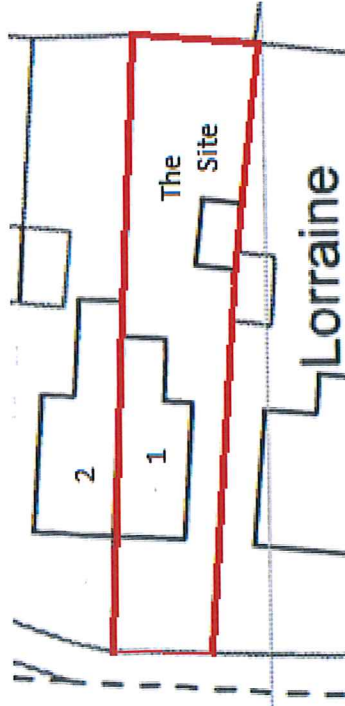

Existing
Block Plan 1:500



0 10m 20m 30m

PROJECT
Proposed single storey extension at
rear of 1 Manser Villas, Westergate
Street, Westergate. PO20 3QY

CLIENT Mr Raymond Bell

Revisions

Scales
1:50, 1:100
1:500, 1:1250

Date
Aug 2017

Drawn
srb

Drawing No 15/17/13

2