



Proposed Elevations

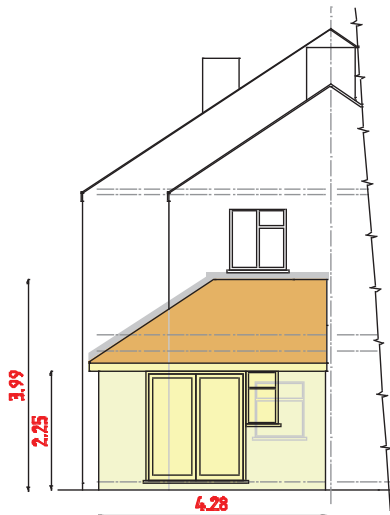

East Elevation



South Elevation

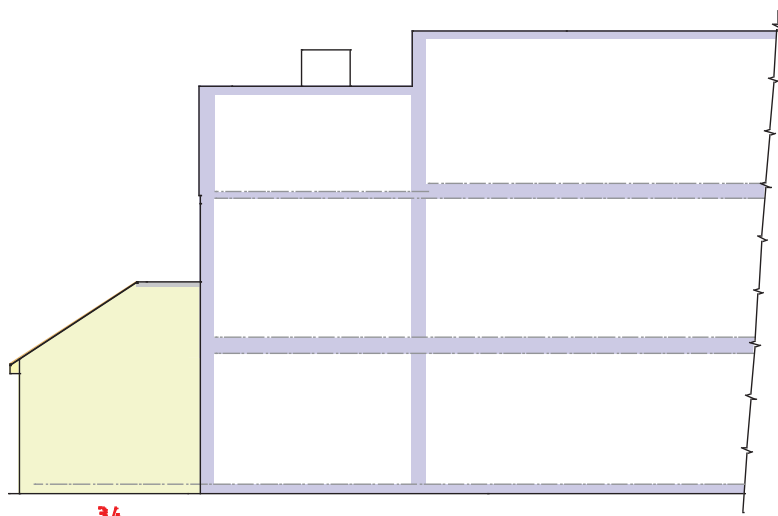

North Elevation


Planning Notes

Materials of new structure to match those of existing.


Walls - painted render to match

Roof - Tiles to match

Scale 1:100

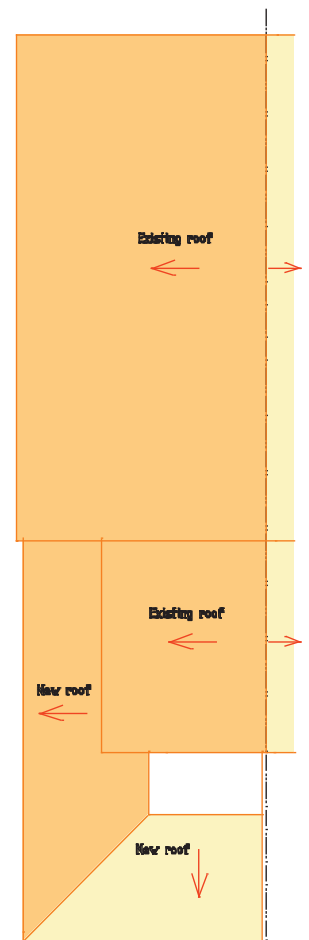

Proposed Roof Plan

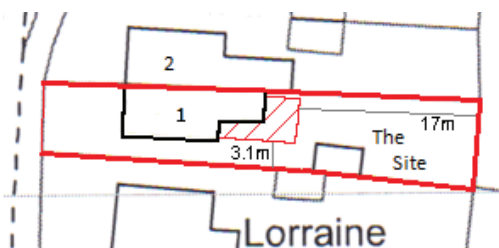

Proposed
Block Plan 1:500



PROJECT

Proposed single storey extension at rear of 1 Manser Villas, Westergate Street, Westergate. P020 3QY

CLIENT Mr Raymond Bell

Scales
1:50, 1:100
1:500, 1:1250

Date
Aug 2017

Drawn
srb

Revisions
AJ Sept 17 Roof plan added

Drawing No 15/17/13

1A