



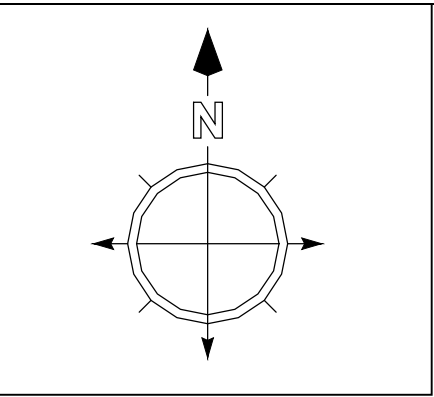

Proposed Lighting Plan

SCALE 1:200@A1

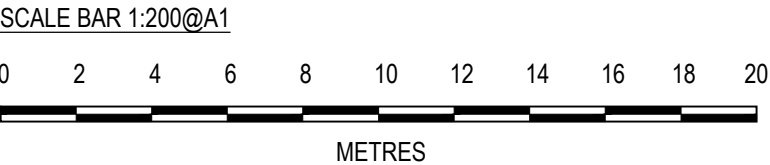

COPYRIGHT ©

DETAILS OF THIS DRAWING ARE THE COPYRIGHT OF CUNNANE TOWN PLANNING LLP AND MUST NOT BE REPRODUCED OR COPIED WITHOUT PRIOR WRITTEN CONSENT.

ANY ERRORS OR OMISSIONS ARE TO BE REPORTED TO THE ARCHITECT IMMEDIATELY ALL PROPOSED ROAD AND JUNCTION ALTERATIONS SUBJECT TO HIGHWAYS ENGINEERS DETAILED DESIGN.

REMOVAL OF ANY EXISTING TREE AND LANDSCAPED AREAS SUBJECT NEGOTIATIONS WITH LOCAL AUTHORITY PLANNING DEPT. AND OTHER STATUTORY CONTROLS

ALL DRAWINGS TO BE READ IN CONJUNCTION WITH STRUCTURAL ENGINEERS DRAWINGS AND ALL RELATED ARCHITECTS AND CONSULTANT DRAWINGS AND OTHER RELEVANT INFORMATION

ANY CHANGES TO THE DRAWN DESIGN DURING CONSTRUCTION WORK SHOULD BE RECORDED AND REPORTED TO THE ARCHITECT IMMEDIATELY

CUNNANE TOWN PLANNING LLP WILL NOT TAKE RESPONSIBILITY FOR ANY VARIATION MADE BY A DESIGN AND BUILD AND CONTRACTOR TO THE DESIGN AND CONSTRUCTION DETAIL CONTAINED WITHIN THIS DRAWING

Key:

- Lighting
- Caravan
- Fire Point
- Wash Room
- Polytunnel
- Mobile Homes
- Shed
- Grass
- Gravel
- Track
- Hardstanding

REVISION	DATE	VARIATION

Established 1985

cunnane
town planning

Celebrating 25 years turning your plans into reality

<http://www.cunnanetownplanning.co.uk/>
CUNNANE TOWN PLANNING LLP
SUITE 4, ORIEL HOUSE
26, THE QUADRANT
RICHMOND
TW9 1DL
TEL: 0203 846 6390

Project NYTON'S REST, FARM SHOP SITE, NYTON ROAD, ALDINGBOURNE, WEST SUSSEX PO20 3UG		
Title PROPOSED LIGHTING PLAN		
Drawn By AG	Checked CUNNANE	Date DEC 20
Drawing Number 1483-04	Revision -	Scale 1:200@A1
Client -		