


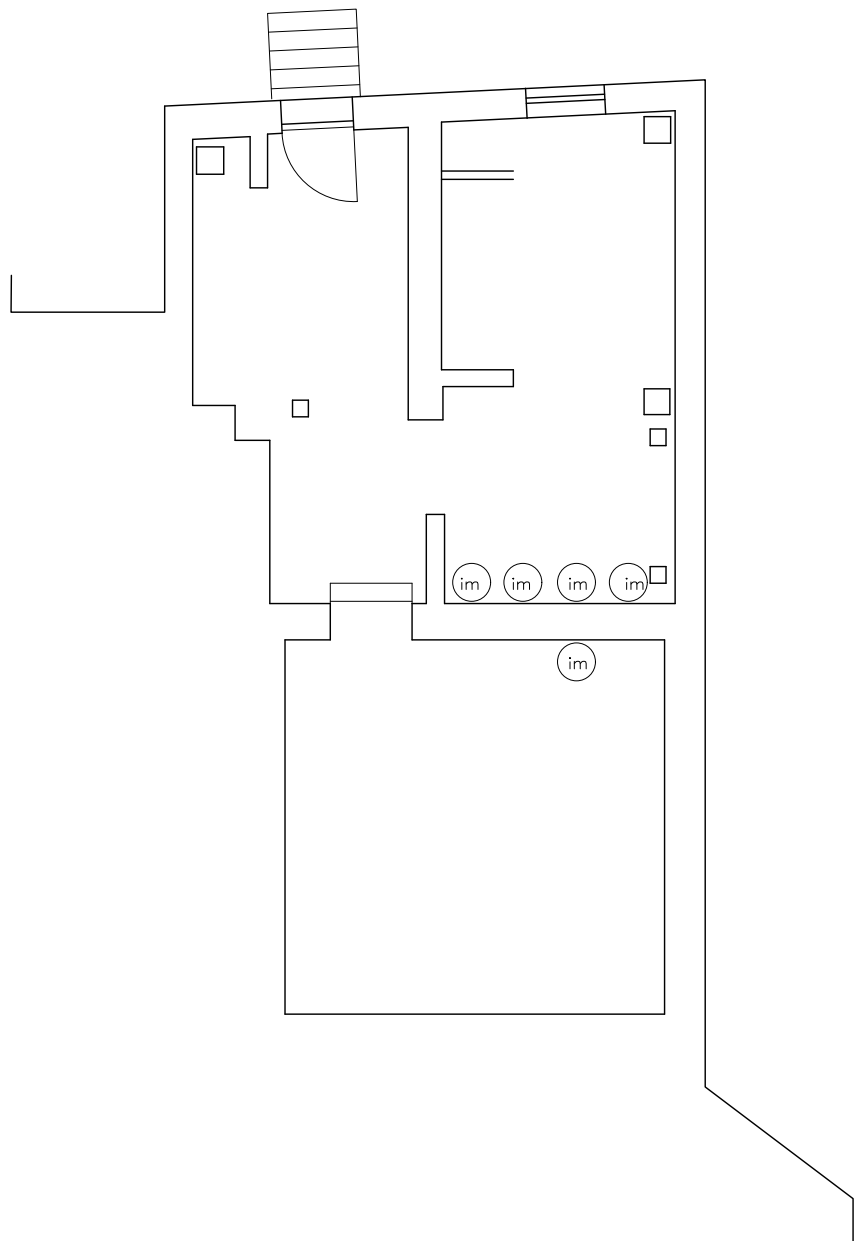


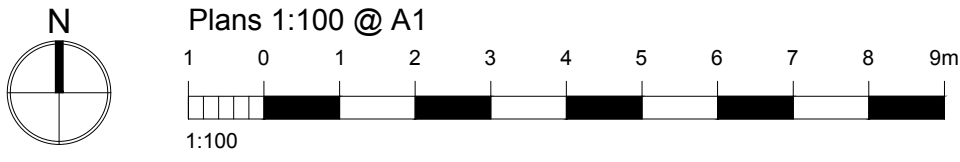


BASEMENT
floor plan

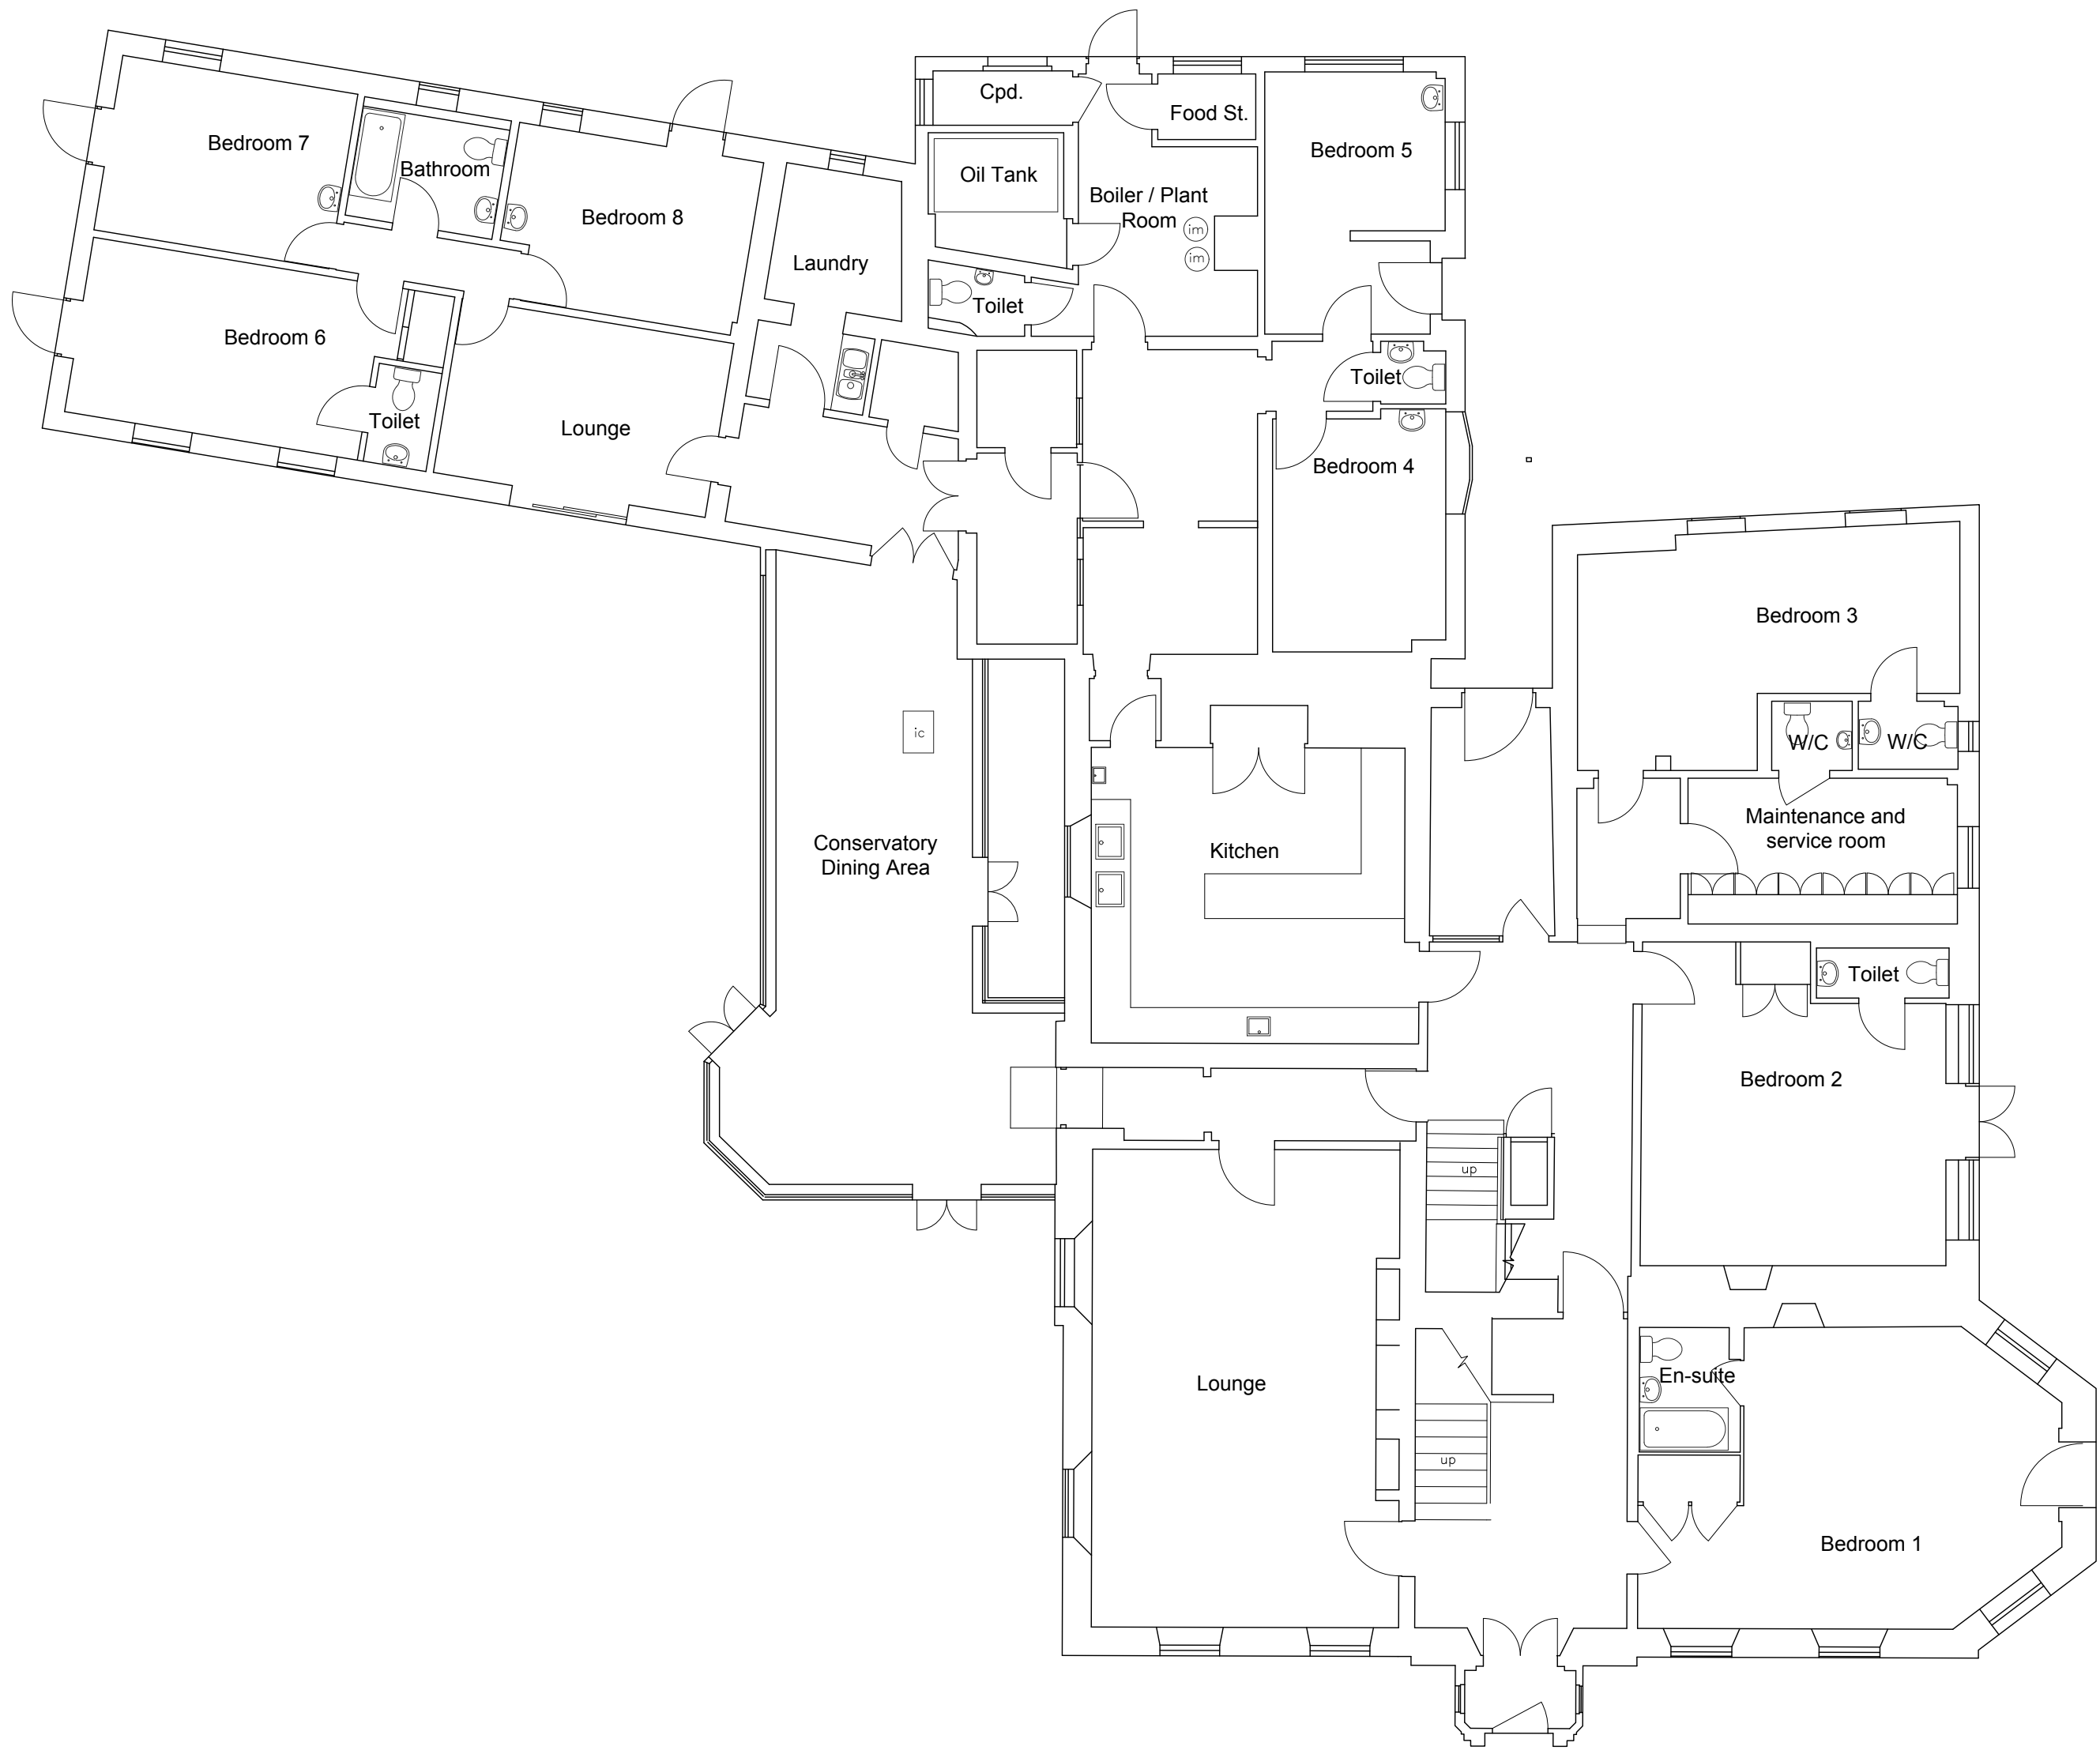

GROUND
floor plan

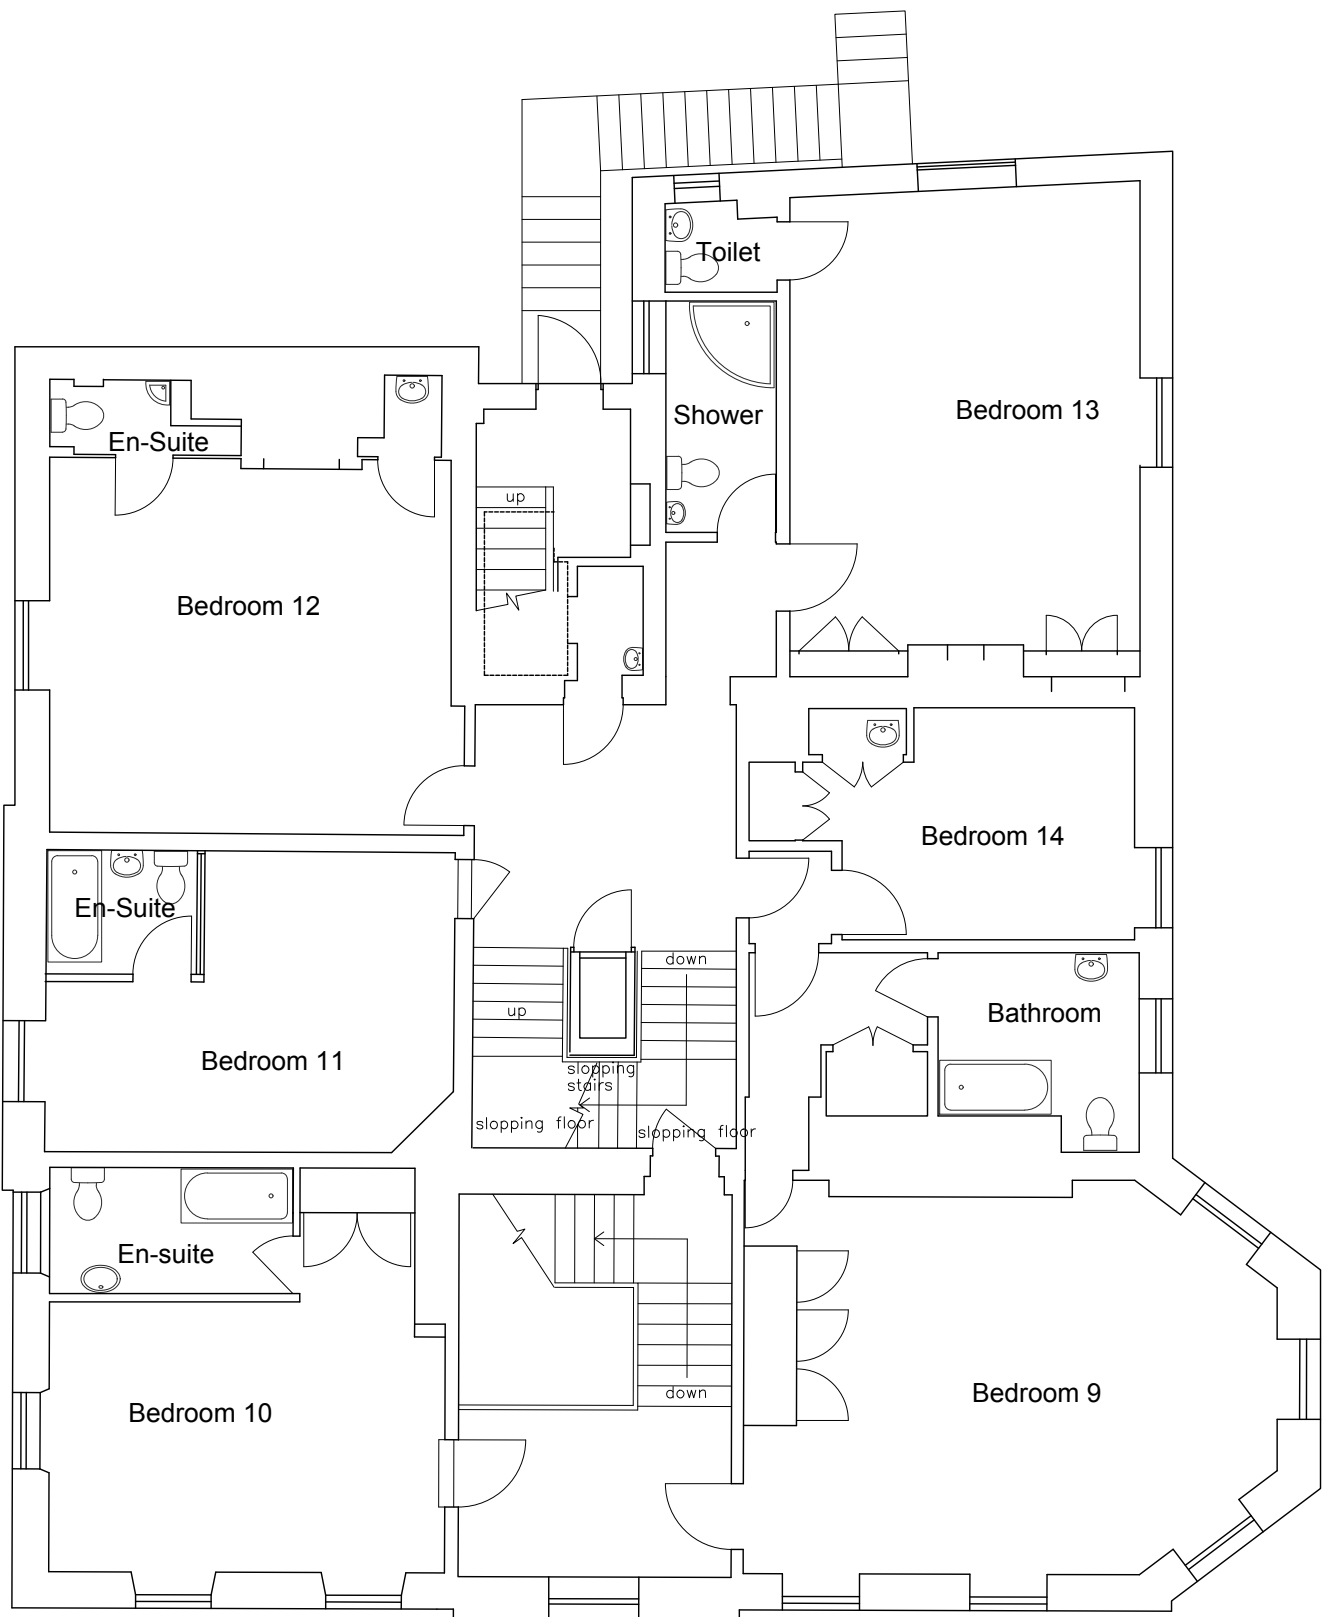

FIRST
floor plan

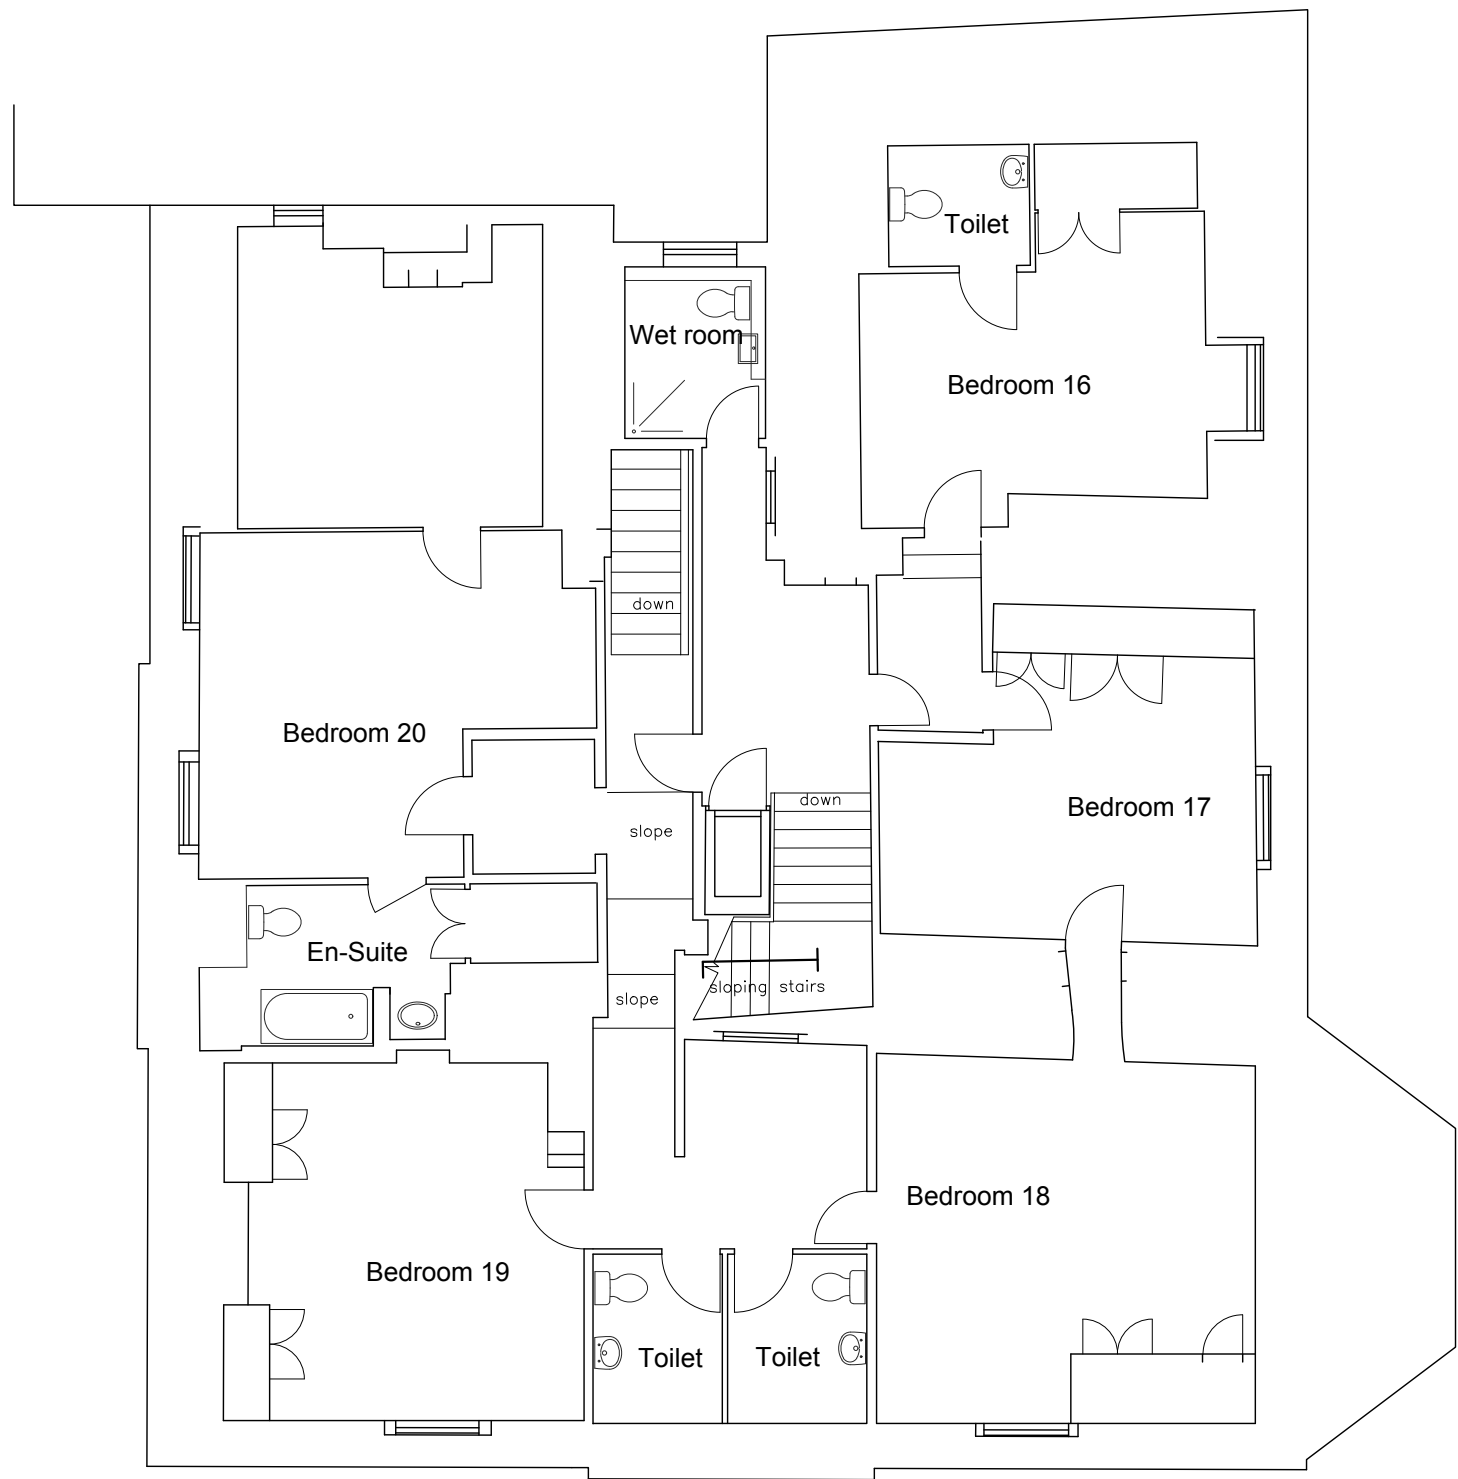

SECOND
floor plan

Notes

1. This drawing is the copyright of MH Architects Ltd
2. Do not scale this drawing except for Local Authority planning purposes
3. All dimensions must be checked on site by the contractor prior to commencement of the works.

Client Approval

X	A - Approved				
X	B - Approved with comments				
X	C - Do not use				
Rev.	Revision Note/Purpose of Issue	Drw By	Date	Chk By	Date

Development At Nyton House Care Home

Nyton Rd, Westergate
Chichester PO20 3UL
Nyton House Residential Care Home

Drawing title

Exisiting Floor Plans

Drawn	Date	Checked		Date	Scale at A1			
JK	Aug 2018	HJG		Aug 2018	1:100			
Job No.	Pro.	Org.	Zone	Level	Type	Role	No.	Rev.
18-003	NYT	MHA	00	XX	DR	A	103	P1
Purpose of Issue:								
LISTED BUILDING CONSENT APPLICATION								

Ground Floor | Bicentennial Building
Southern Gate | Chichester
West Sussex | PO19 8EZ

t. 01243 774748
e. admin@mharchitects.co.uk
www.mharchitects.co.uk

Limited Company
Registered in England No.1994233

