


Reinstated sash
sliding timber window



FIRST
floor plan

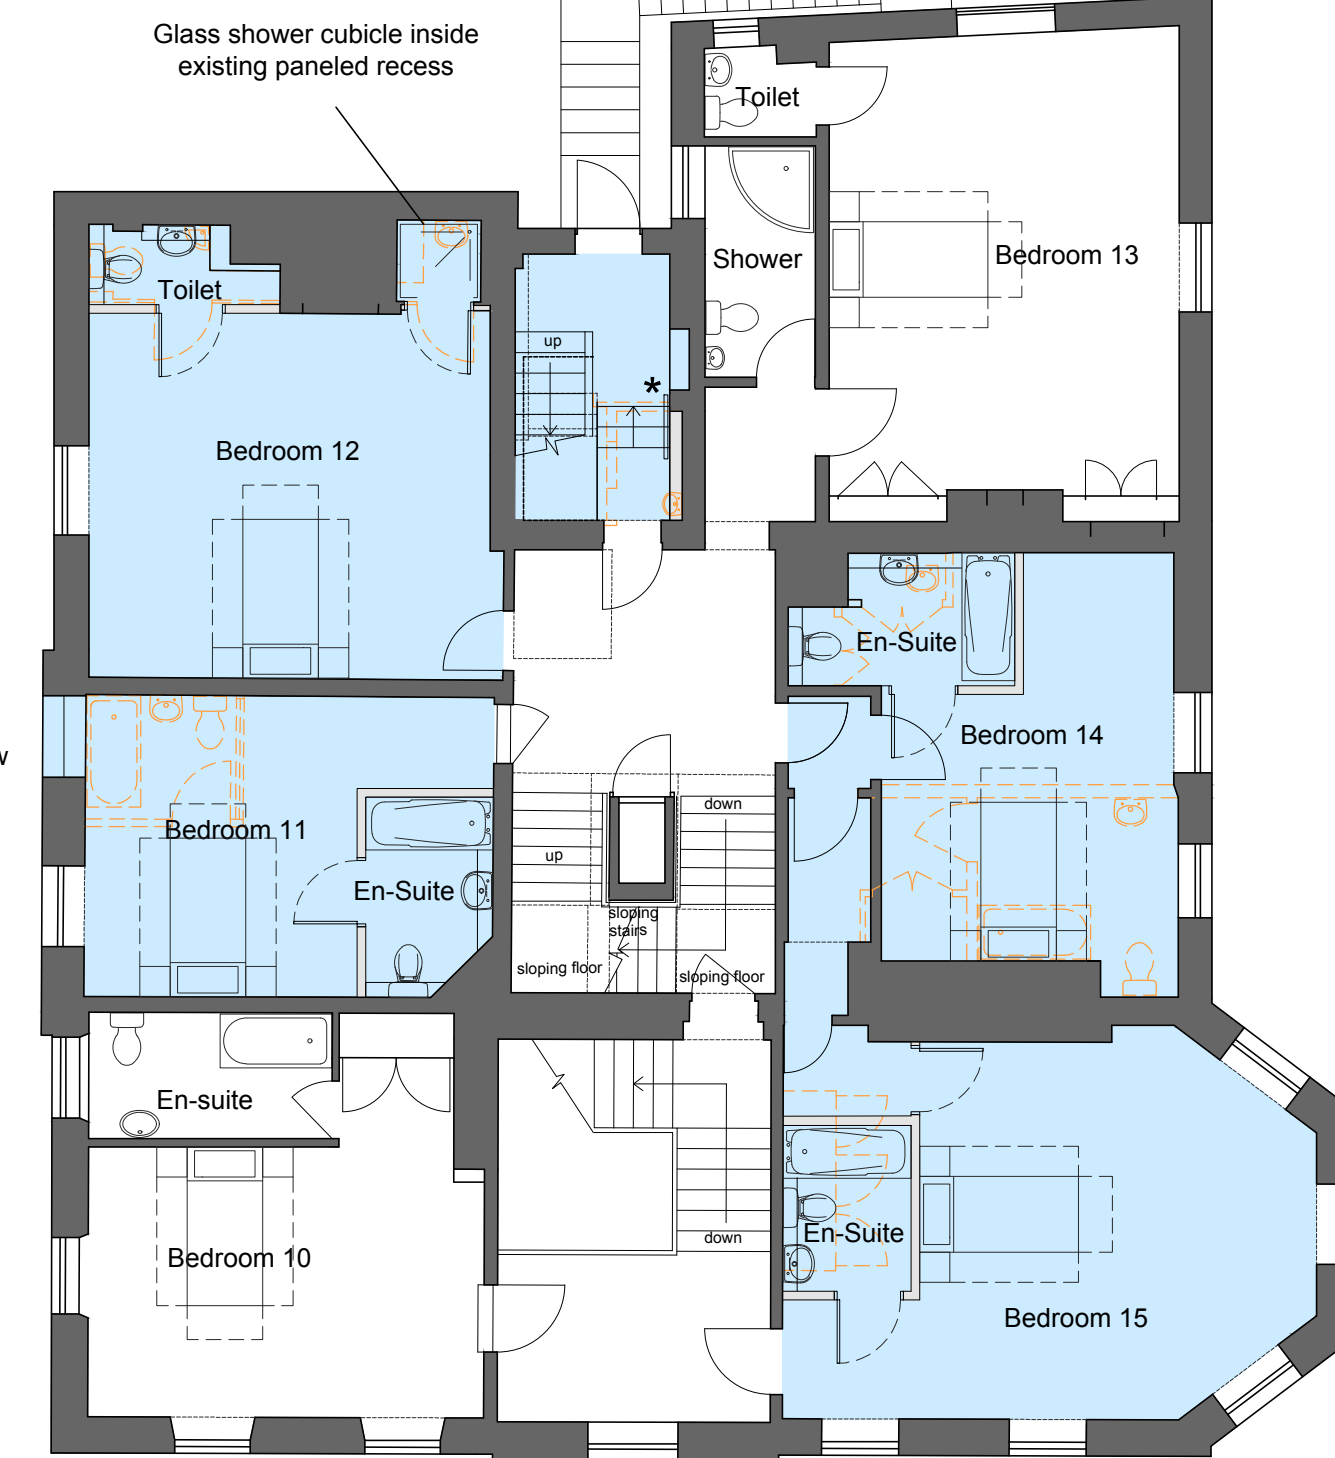

SECOND

floor plan

Nyton House Residential Care Home

Drawing title

Proposed Floor Plans

Drawn JK/JL	Date Oct 2018	Checked	Date	Scale at A1 1:100				
Job No.	Pro.	Org.	Zone	Level	Type	Role	No.	Rev.
18-003	NYT	MHA	00	XX	DR	A	105	P2

Purpose of Issue

LISTED BUILDING CONSENT APPLICATION

Ground Floor | Bicentennial Building
Southern Gate | Chichester
West Sussex | PO19 8EZ

t. 01243 774748
e. admin@mharchitects.co.uk
www.mharchitects.co.uk

Limited Company
Registered in England No.1994233

