


**SITE LOCATION PLAN  
AREA 4 HA  
SCALE 1:1250 on A4  
CENTRE COORDINATES: 493248, 106814**

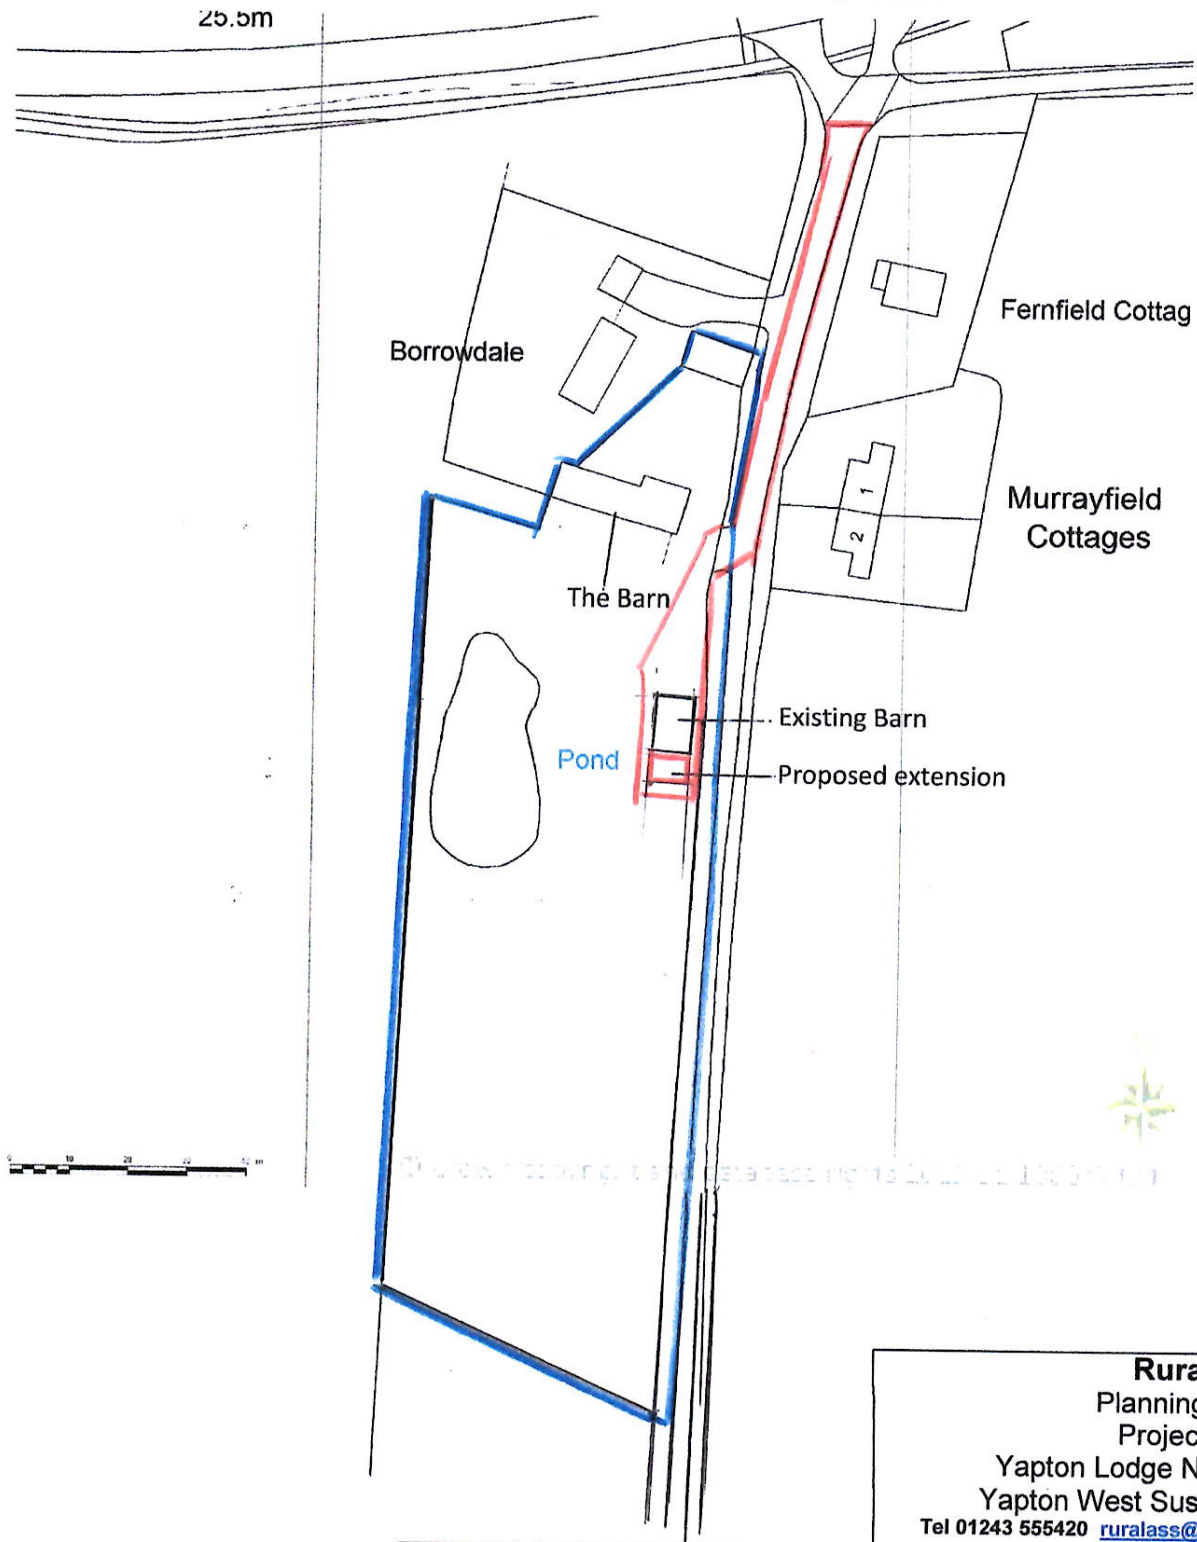

**Rural Associates**  
Planning ,Procurement  
Project Co-ordination  
Yapton Lodge North End Road  
Yapton West Sussex BN18 0DT  
Tel 01243 555420 [ruralass@yaptonlodge.co.uk](mailto:ruralass@yaptonlodge.co.uk)

|   |                      |                                                                                             |                                  |
|---|----------------------|---------------------------------------------------------------------------------------------|----------------------------------|
| <b>Title</b><br>Proposed Side extension to existing<br>Tractor and Machinery storage barn at<br>The Barn Arundel Road Norton<br>Chichester<br>PO18 0JX |                      | <b>Client</b><br>Mr. and Mrs. D Singleton<br>The Barn<br>Arundel Road<br>Norton<br>PO18 0JX |                                  |
| <b>Scale 1-1250</b>   | <b>Date 24/07/19</b> | <b>Drag No</b>                                                                              | <b>RA/042/JC SITE PLAN Rev A</b> |