

 


Please refer to Kevin Murphy plans No 738.11. and No 670.M.09. for landscaping and tree planting.

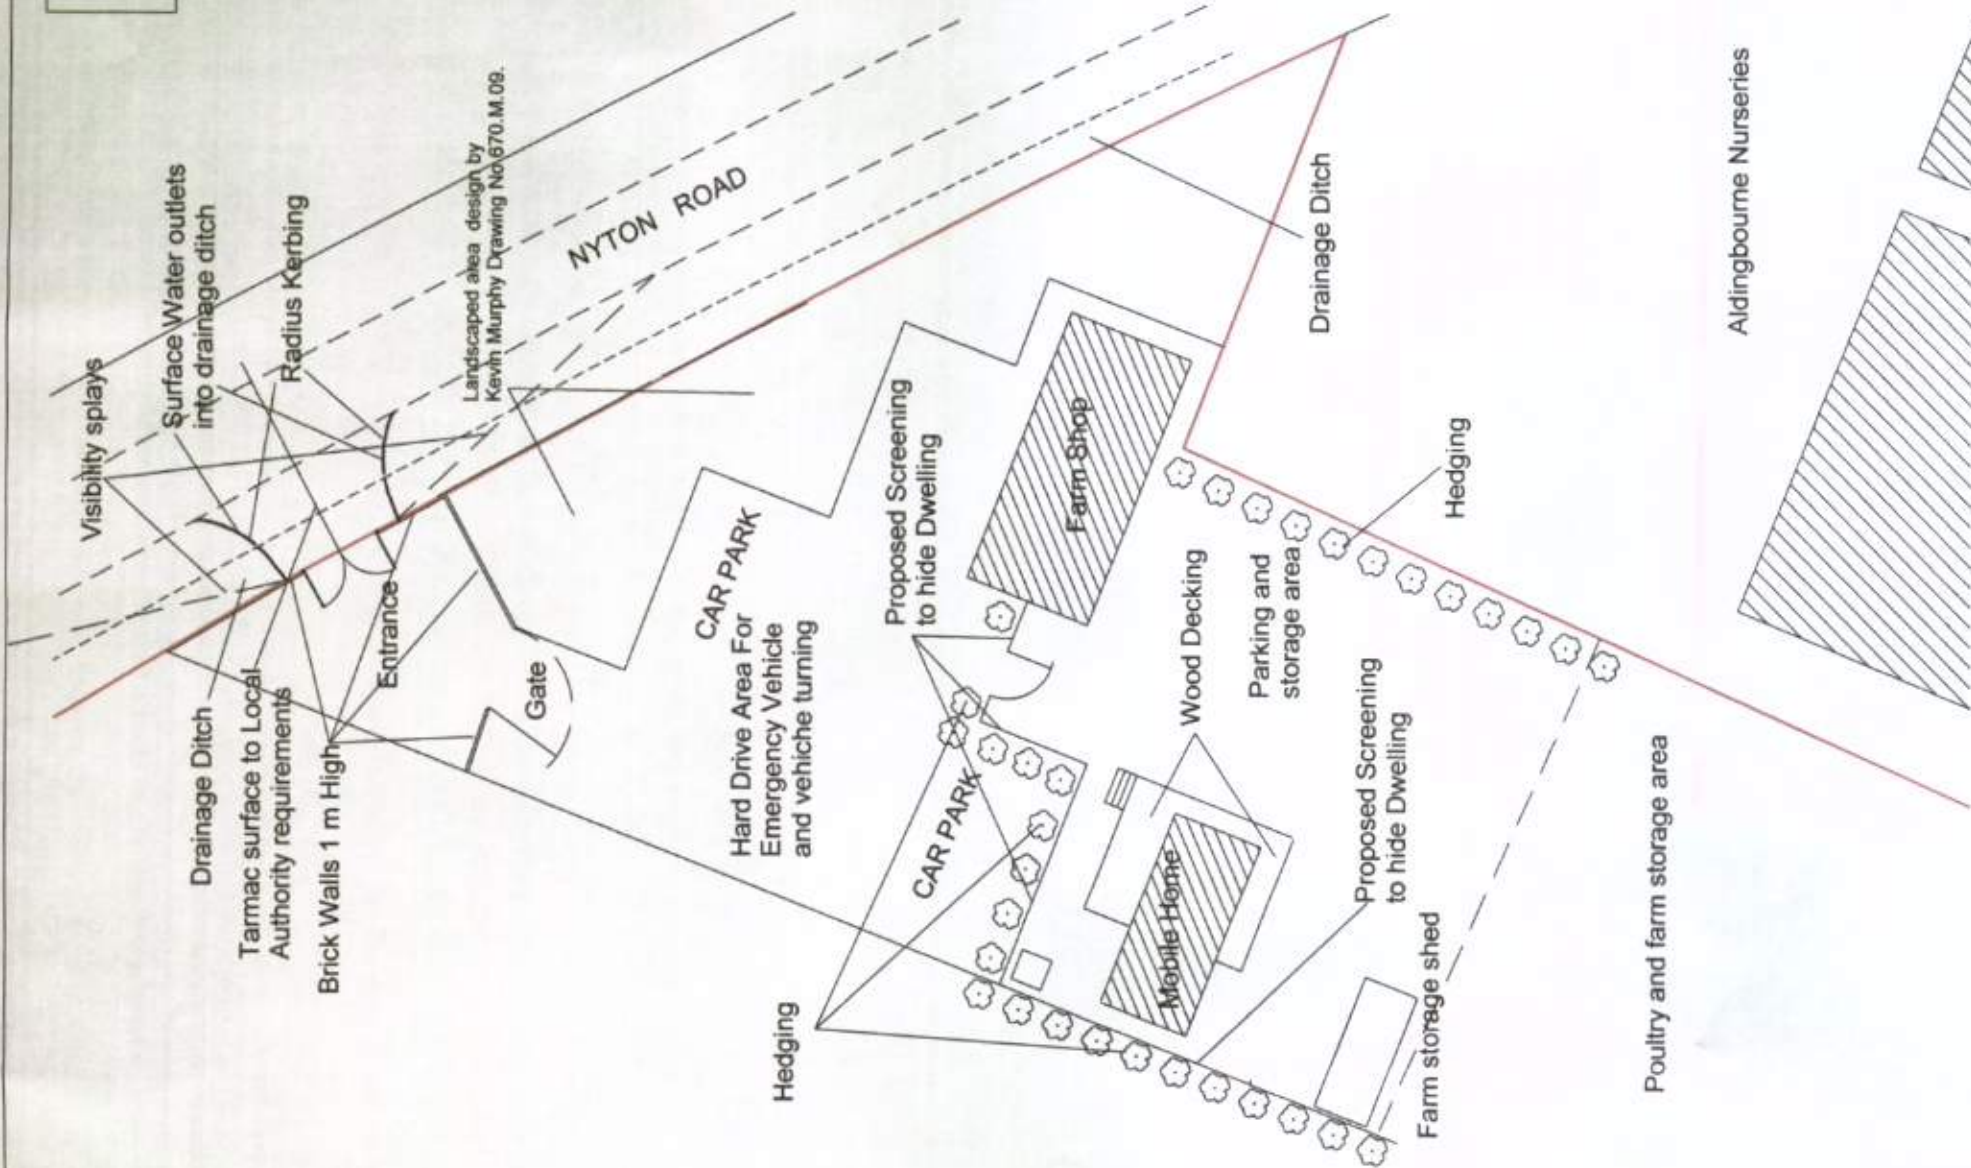

LOCATION PLAN

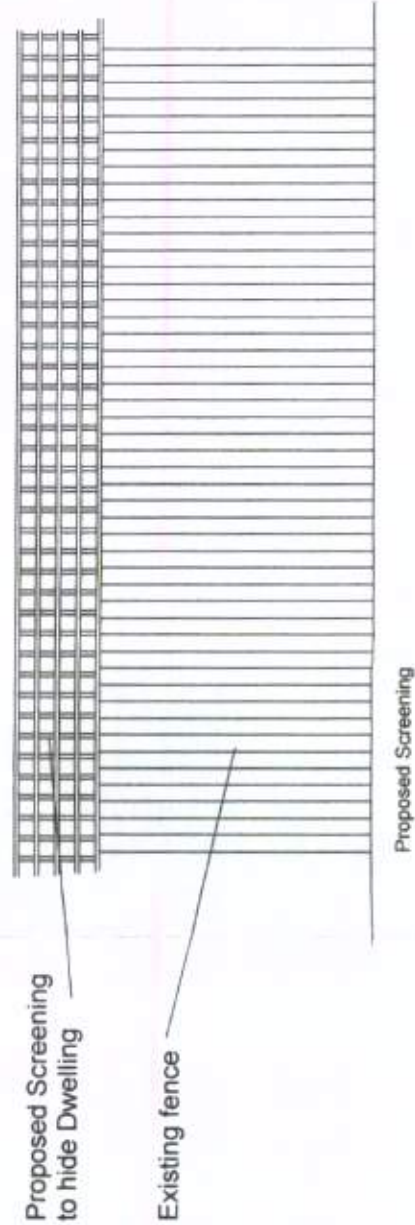

SITE PLAN

Do not scale from drawings (excepting Local Authorities)
All dimensions to be checked on site

All work to comply with Building Regulations, British Standards, manufacturer's instructions / specifications and engineer's calculations at all times. Construction must also comply with all safety at work regulations. Additional work may be requested by the building inspector as work proceeds to ensure the new building complies with all building regulations.

No	Change	Date	By

BKM PLANS
architectural
plans and
drawing
service

Title: Aldingbourne Farm Shop
Nyton Road
Aldingbourne
Chichester West Sussex

Scale: 1:50 1:500 1:1250

Date: 14th December 2010

Drawn by

Drawing 1 / 1 Proposed Screening and Tarmac entrance
All drawings are copyright of BKM
architectural plans and drawings service
and may not be reproduced without prior
permissions