



KEY


- Existing Foul Drainage
- Rainwater Drainage
- Foul Drainage -100mm pipe
- Foul Drainage - 50mm or under pipe

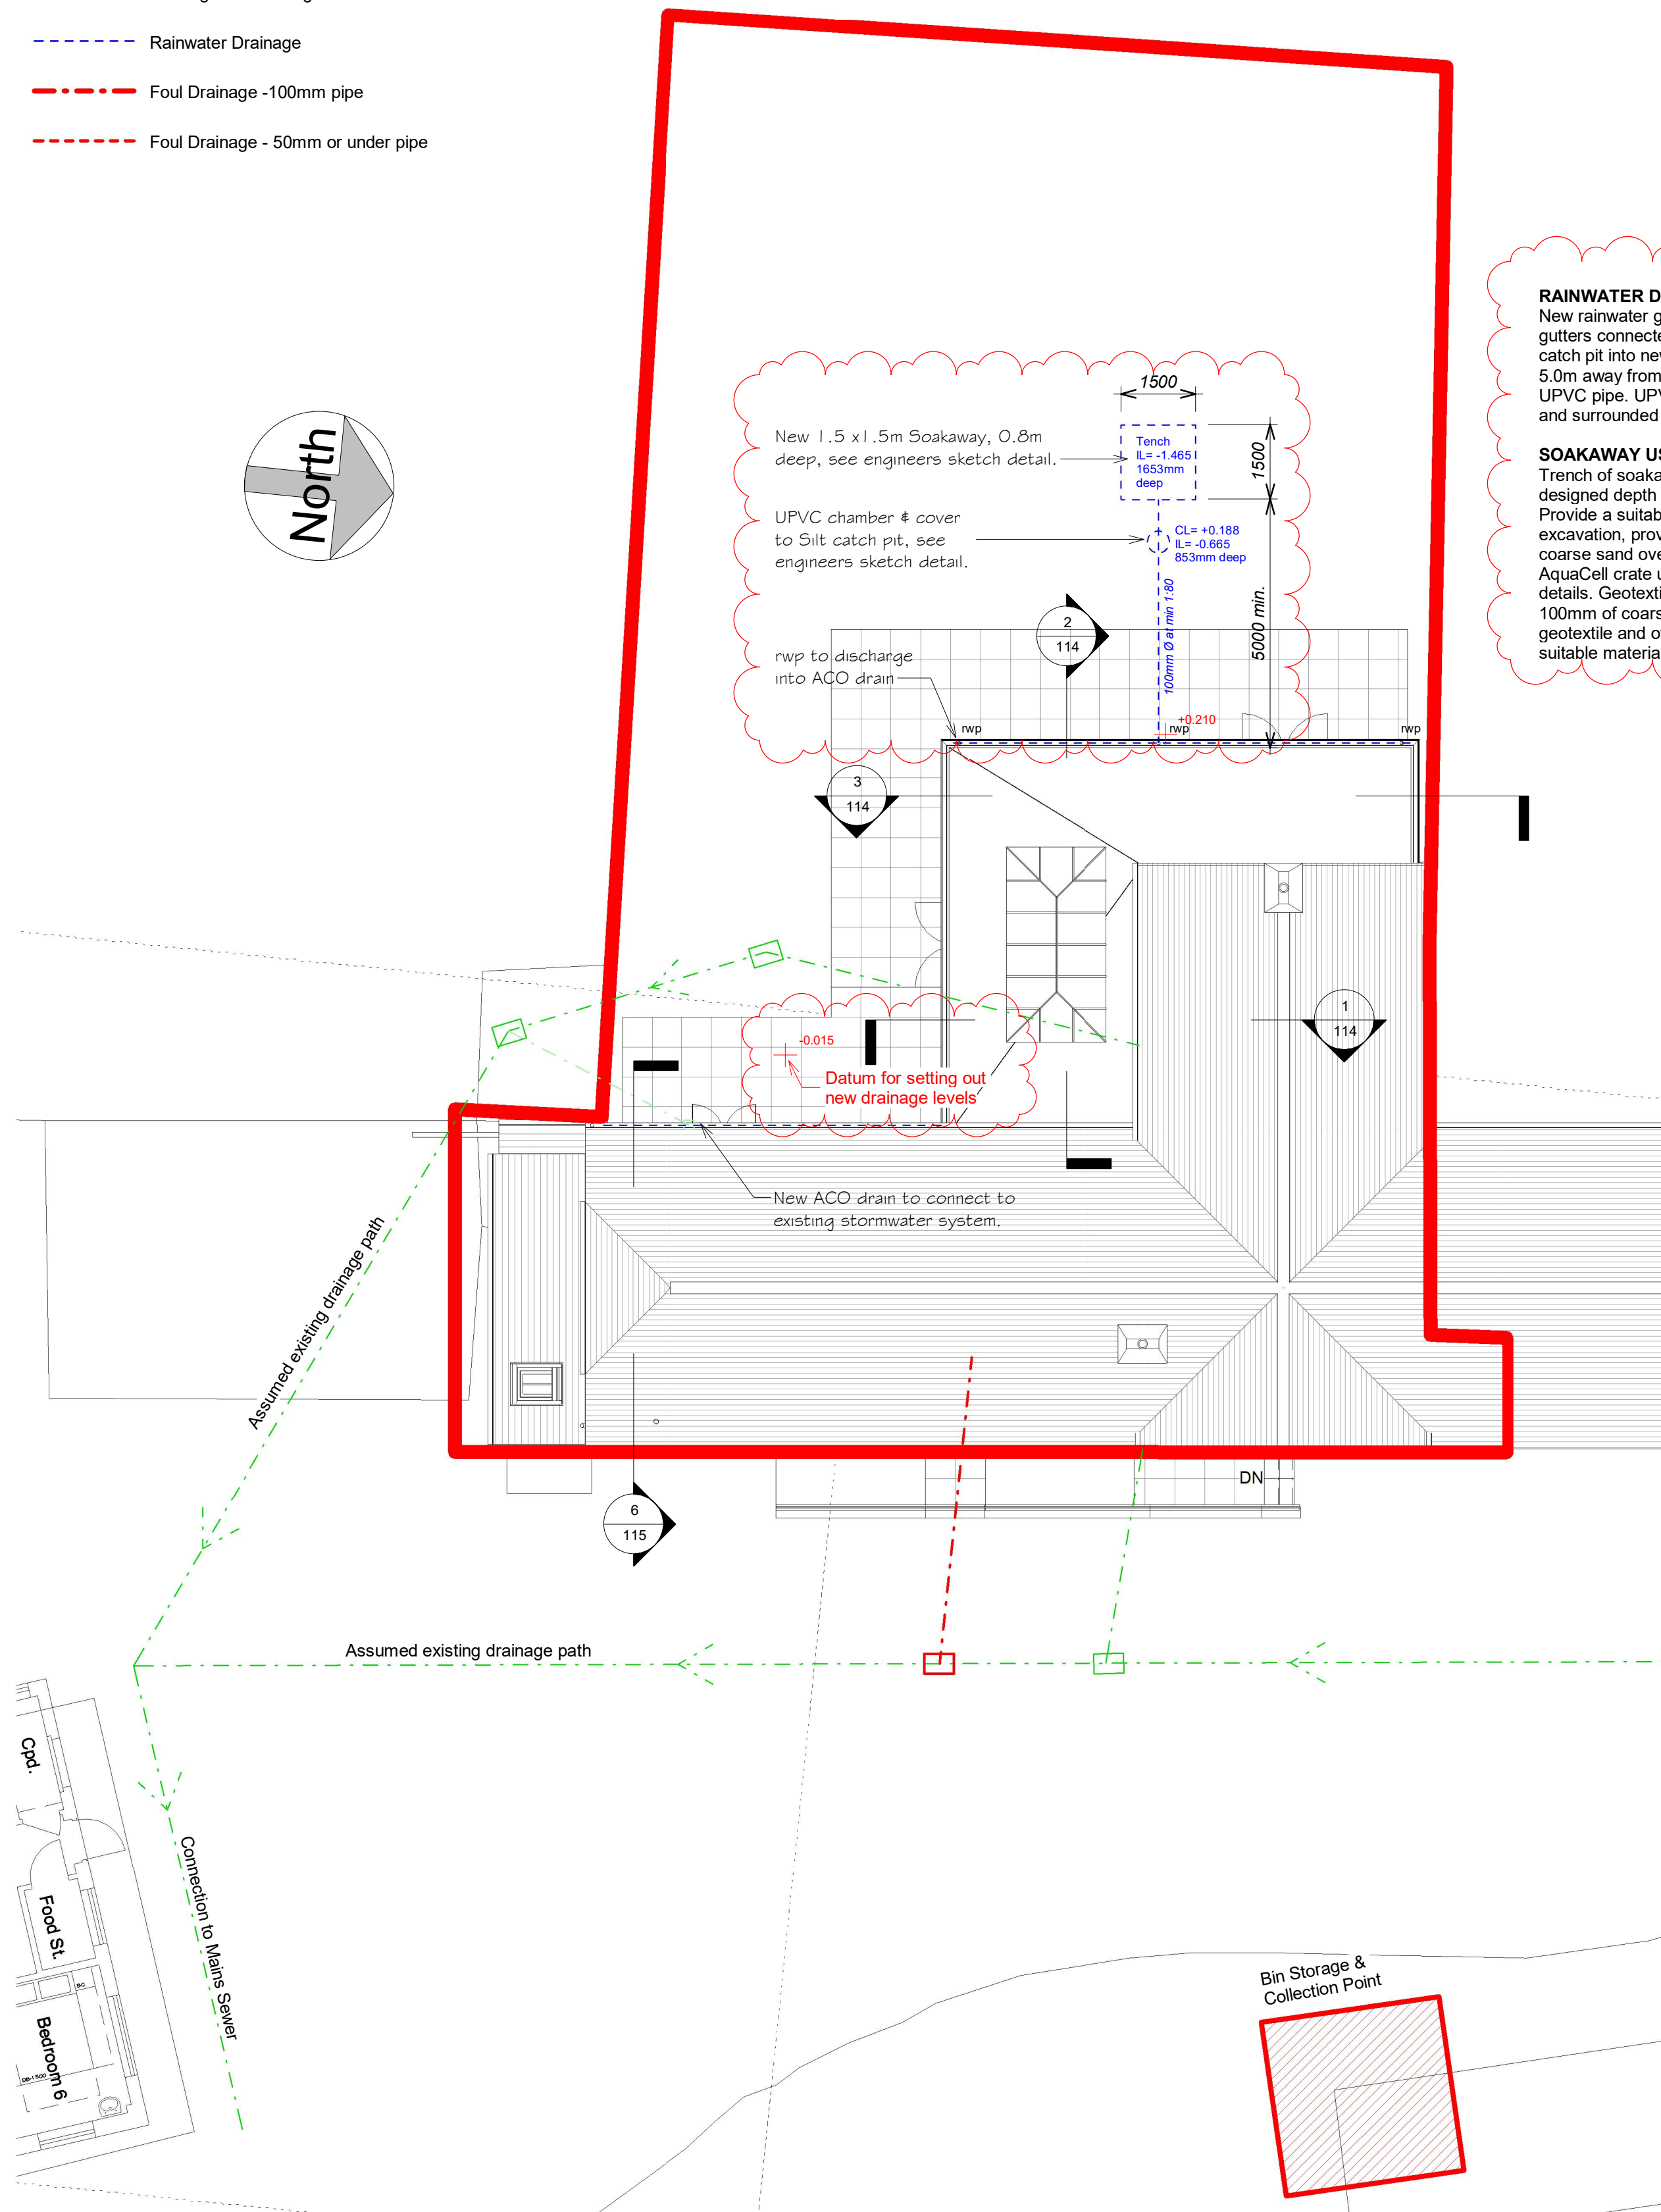

Proposed Site Plan
1 : 100

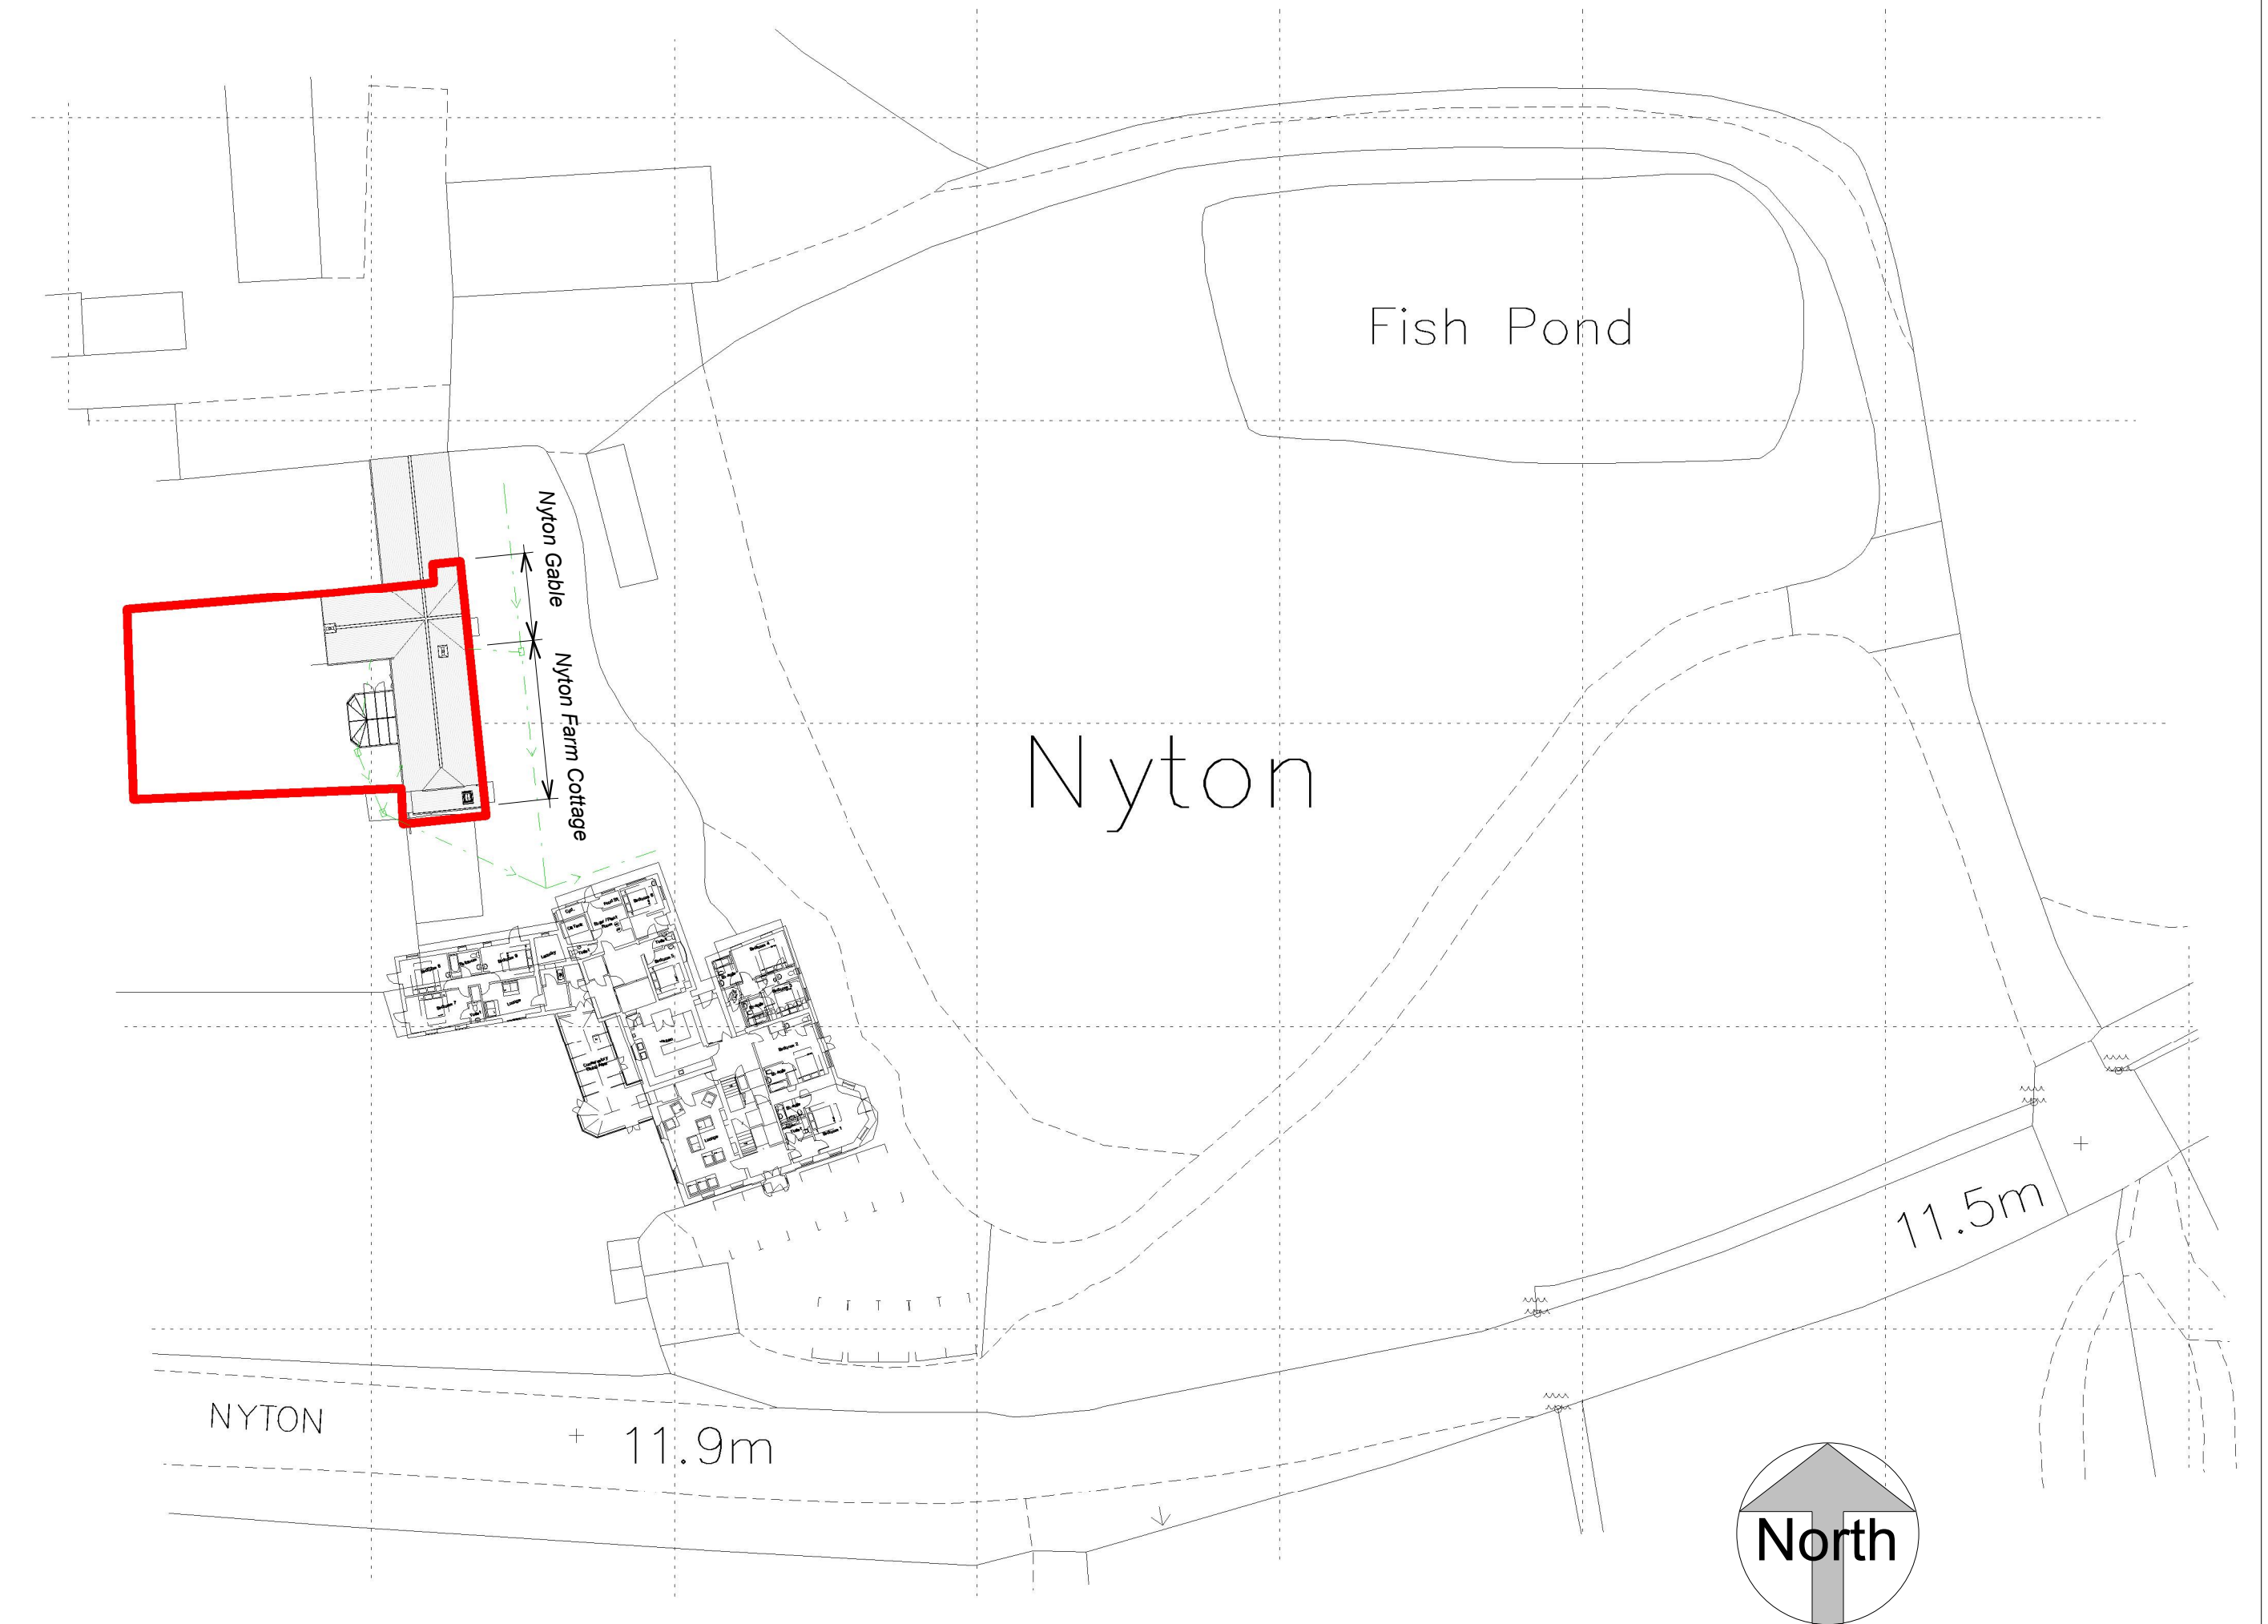

Existing Site Plan
1 : 500

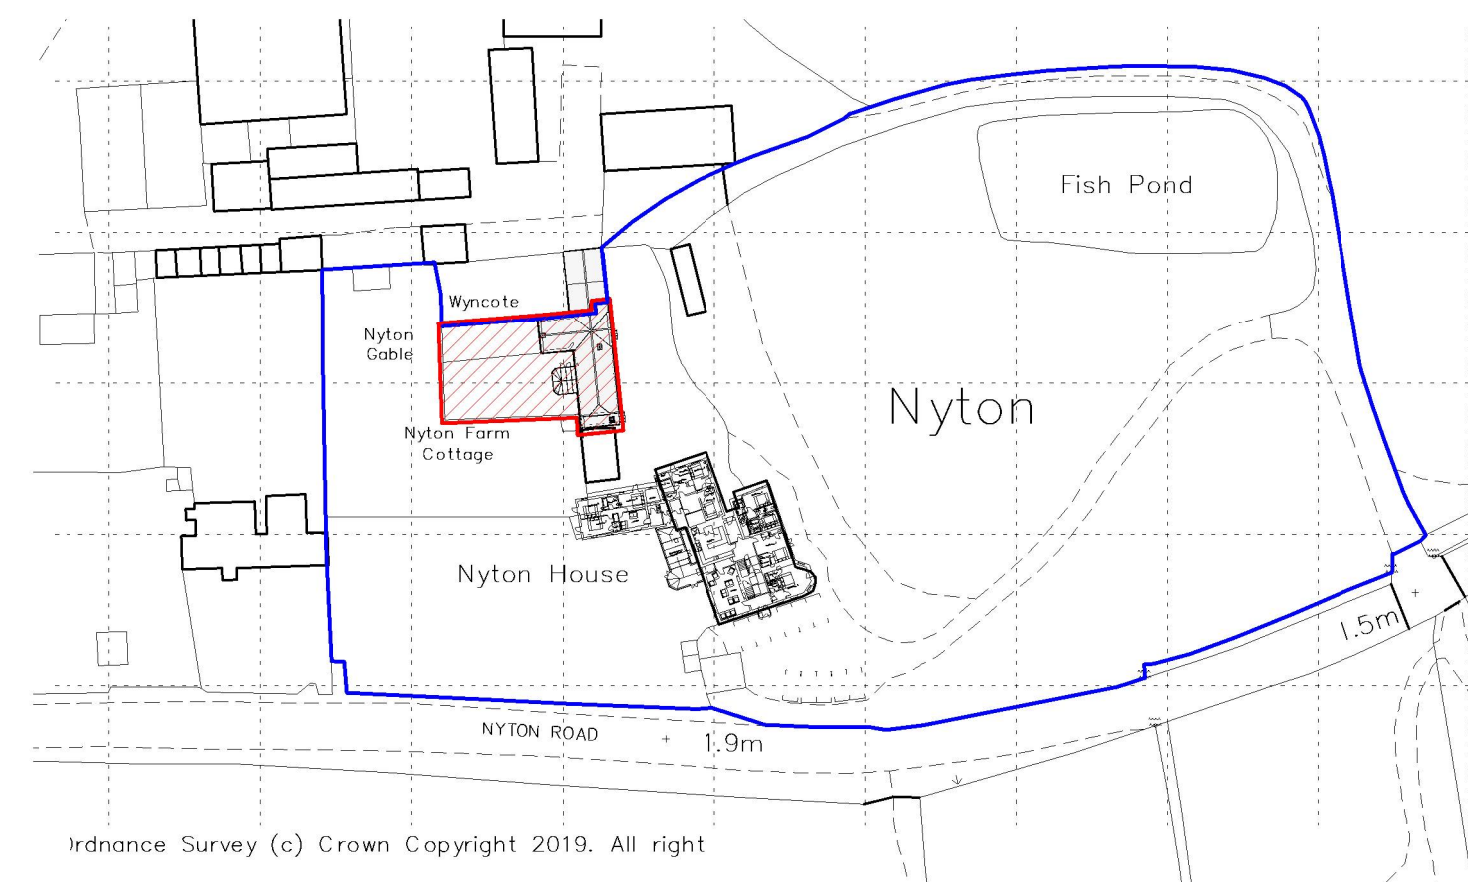

Location Plan
1 : 1250

F	Additional storm drainage notes added	04-02-20	MD
E	Storm drainage adjusted:	26-11-19	RW
D	Site access indicated:	17-11-19	RW
C	Issued for BUILDING REGULATIONS	17-10-19	RW
B	Issued for DRAFT BUILDING REGULATIONS	11-10-19	RW
A	Issued for PLANNING	09-08-19	MD

Revision	Date	Initial
----------	------	---------

The Old Post Office, Station Road
Wickham, PO17 5JA
T: 01329 832405
e: admin@axismail.co.uk
w: www.axisarchitecture.co.uk

Axis
ARCHITECTURE

CHARTERED PRACTICE

BIM Enabled Practice
This project was delivered using **Autodesk Revit®**
All dimensions are to be checked on site and any discrepancies reported to the architect before work commences. Figured dimensions only are to be taken from this drawing. This drawing is to be read in conjunction with all relevant consultants and/or specialist drawings/documents and any discrepancies or variations notified to the architect before work commences. This drawing is copyright and may not be reproduced, wholly or in part, without the consent of the architect.

Change of Use
Nyton House Residential Care Home
Westergate West Sussex

Site and Location Plan
Scale at 1:100 in meters
0 5 9

BUILDING REGULATIONS				
Scale @ A1	Drawn	Checked	Date	BIM status
As indicated	MD	RW	June 19	
Job Number & Drawing Number		Revision		
19-039 - 100		F		