




THE SQUARE HOUSE, ALDINGBOURNE

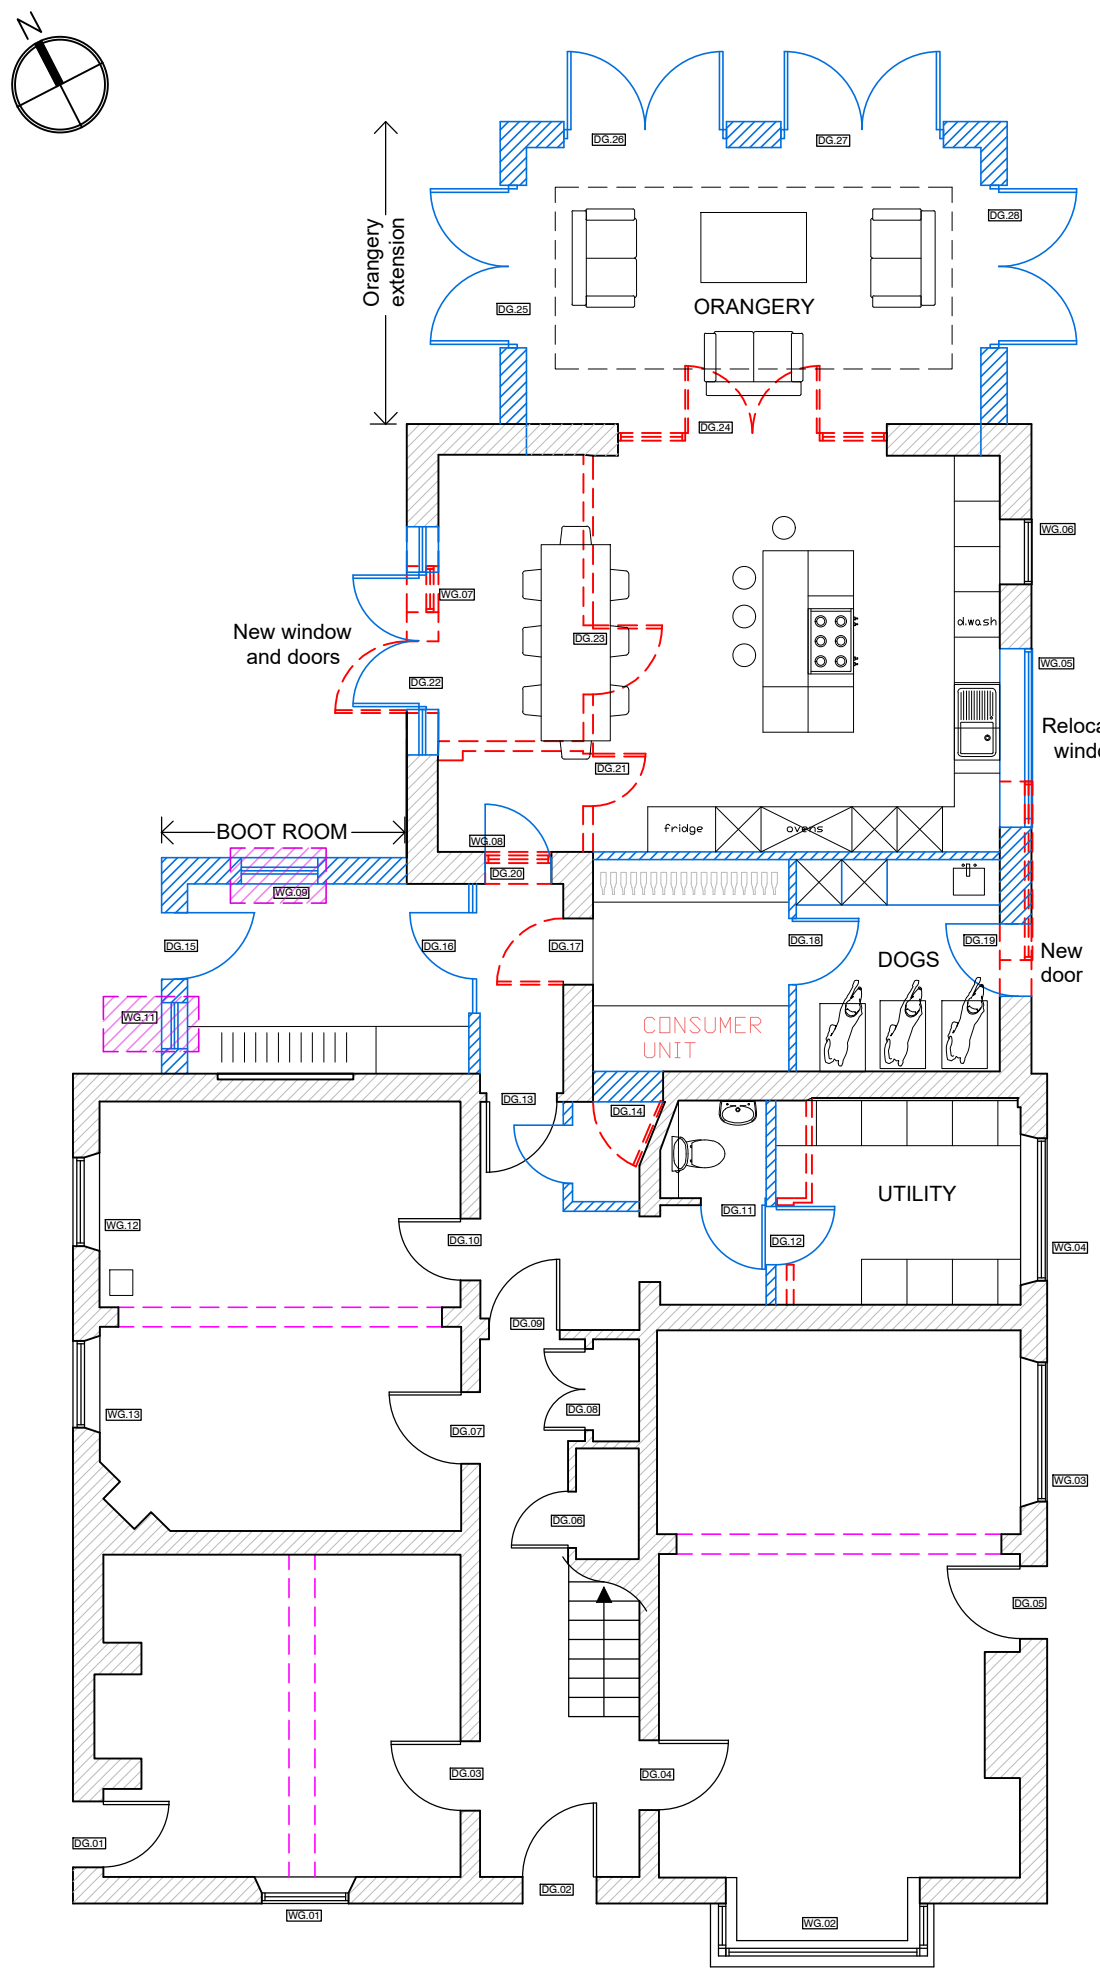

MAIN HOUSE
PROPOSED GROUND FLOOR PLAN
scale 1_100

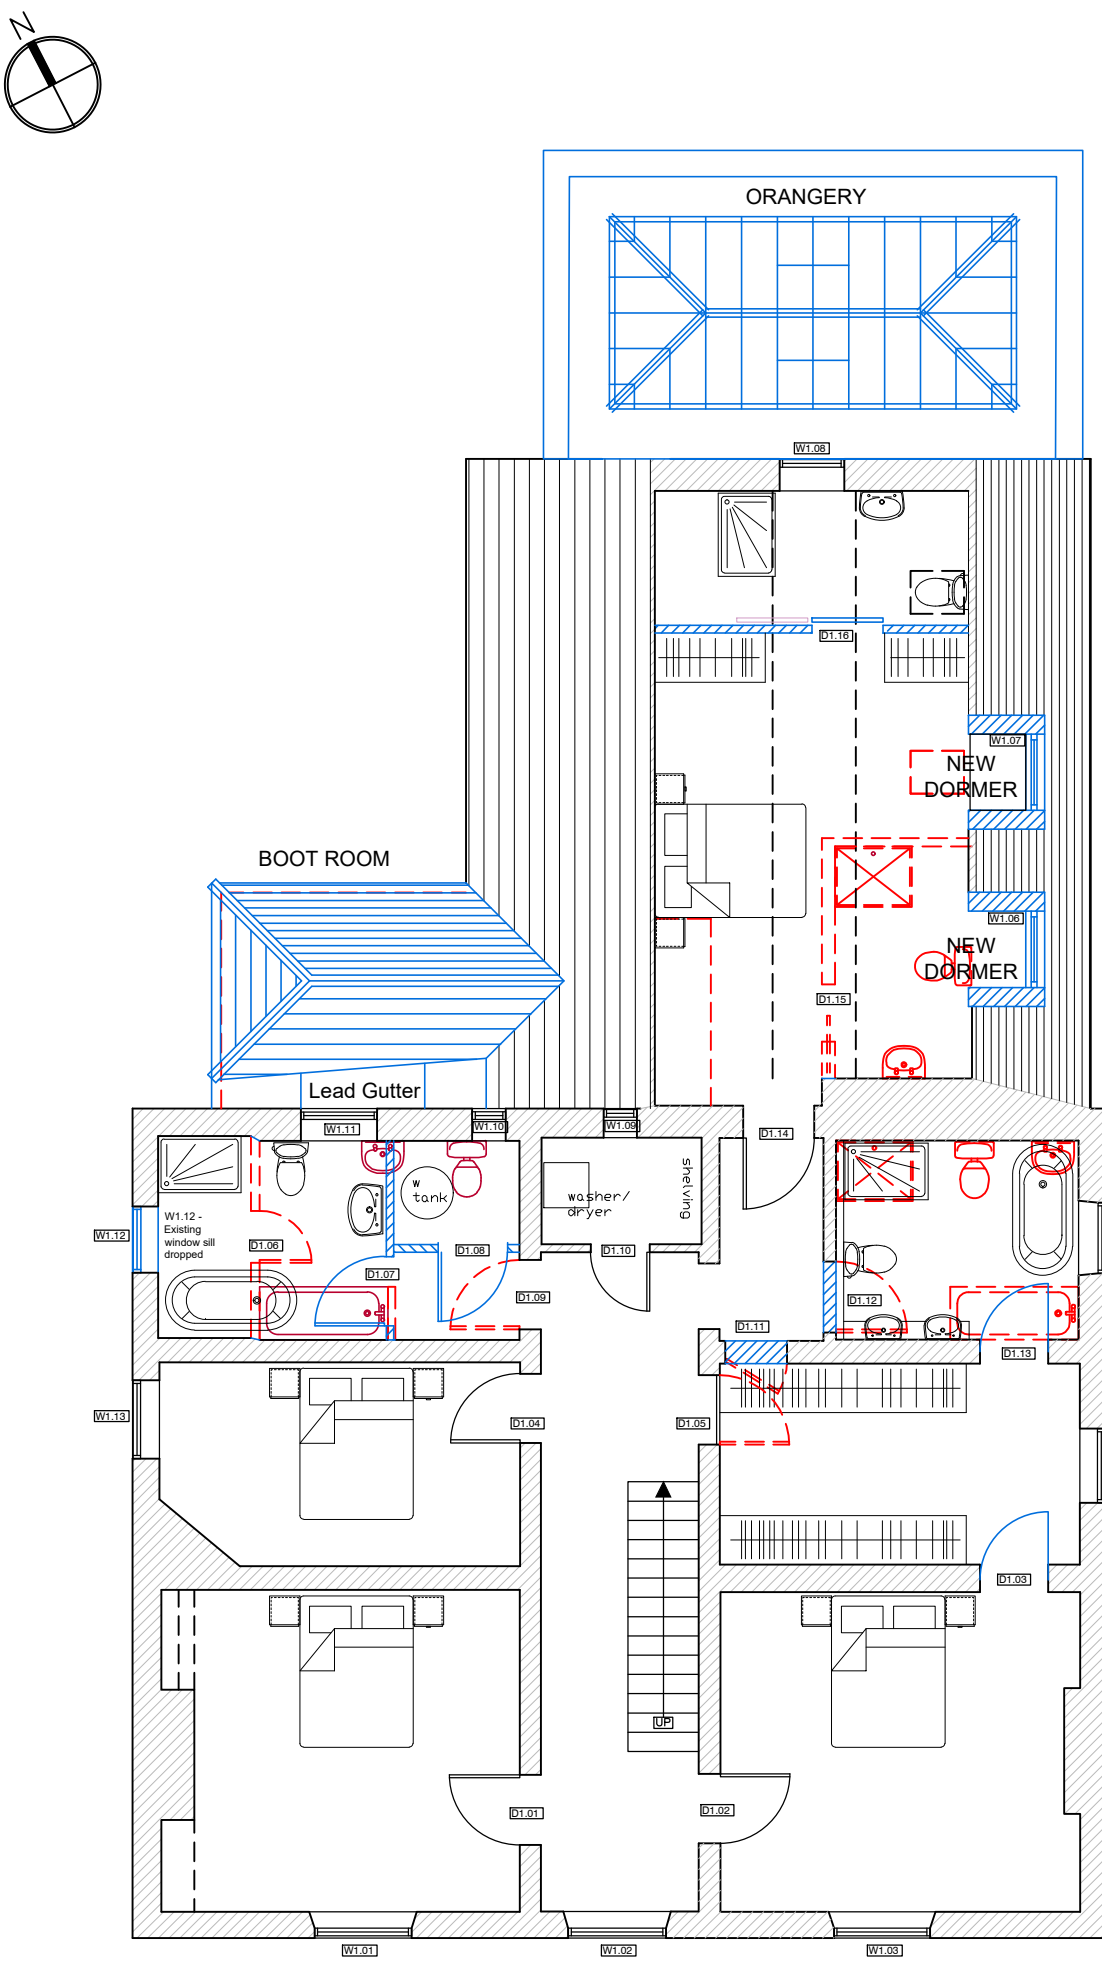

MAIN HOUSE
PROPOSED FIRST FLOOR PLAN
scale 1_100

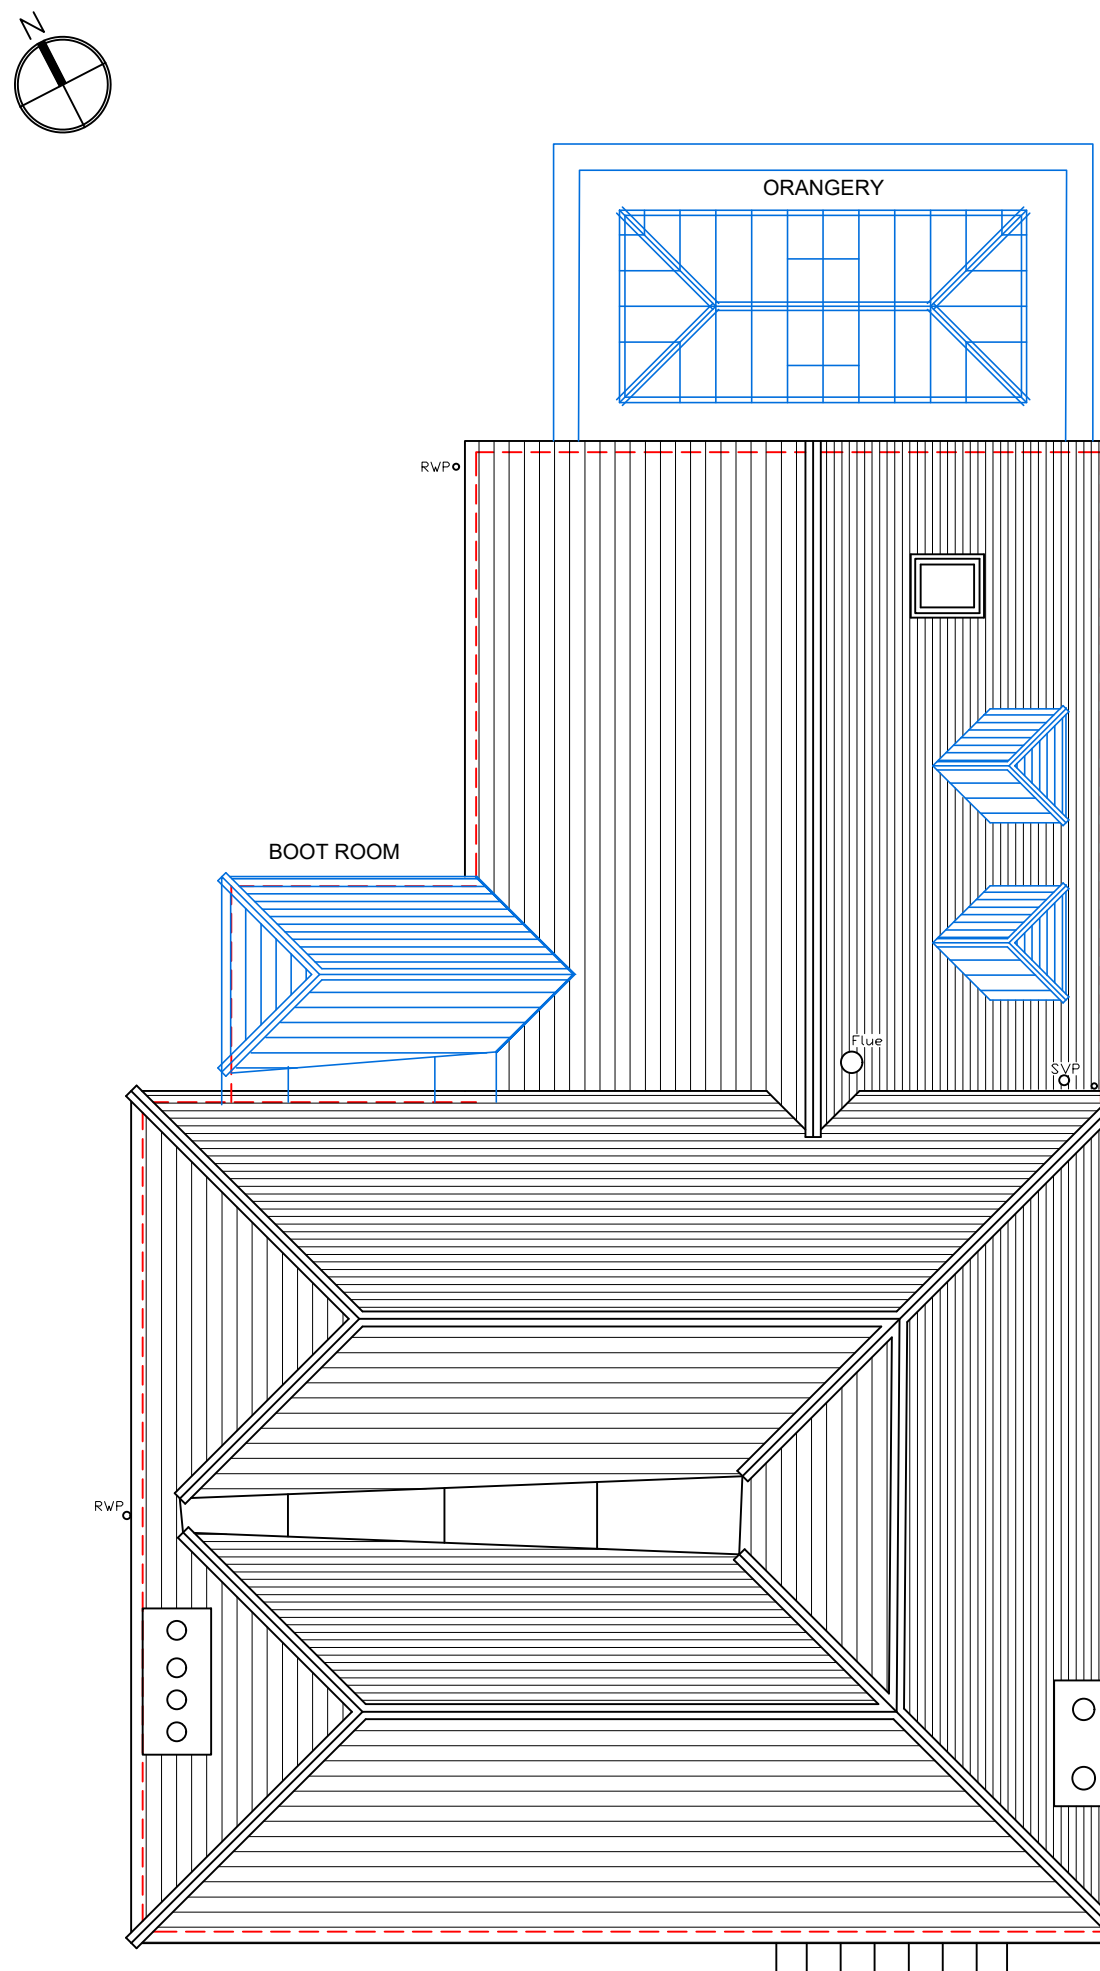

MAIN HOUSE
PROPOSED ROOF PLAN
scale 1_100



MAIN HOUSE
PROPOSED SOUTHWEST ELEVATION
scale 1_100




MAIN HOUSE
PROPOSED SOUTHEAST ELEVATION
scale 1_100



MAIN HOUSE
PROPOSED NORTHWEST ELEVATION
scale 1_100




MAIN HOUSE
PROPOSED NORTHEAST ELEVATION
scale 1_100

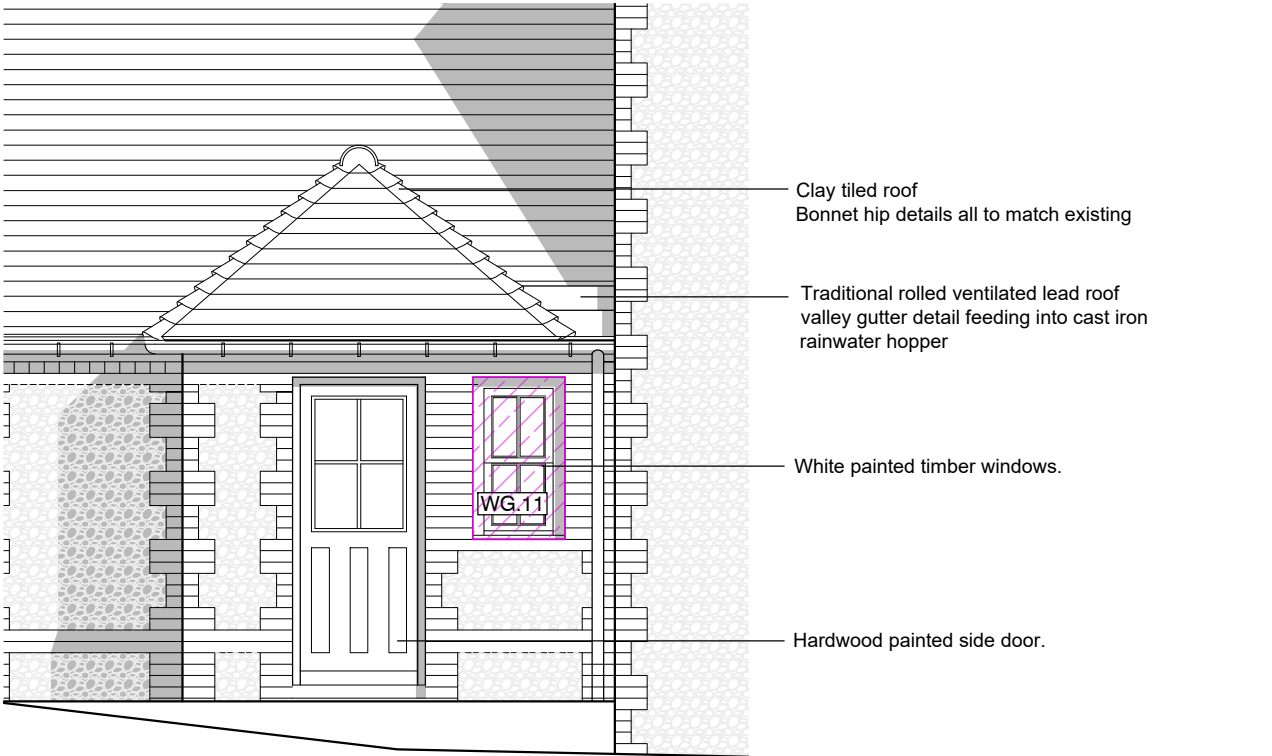


BOOT ROOM DETAIL
NORTHWEST ELEVATION
scale 1_50




BOOT ROOM DETAIL
NORTHEAST ELEVATION
scale 1_50

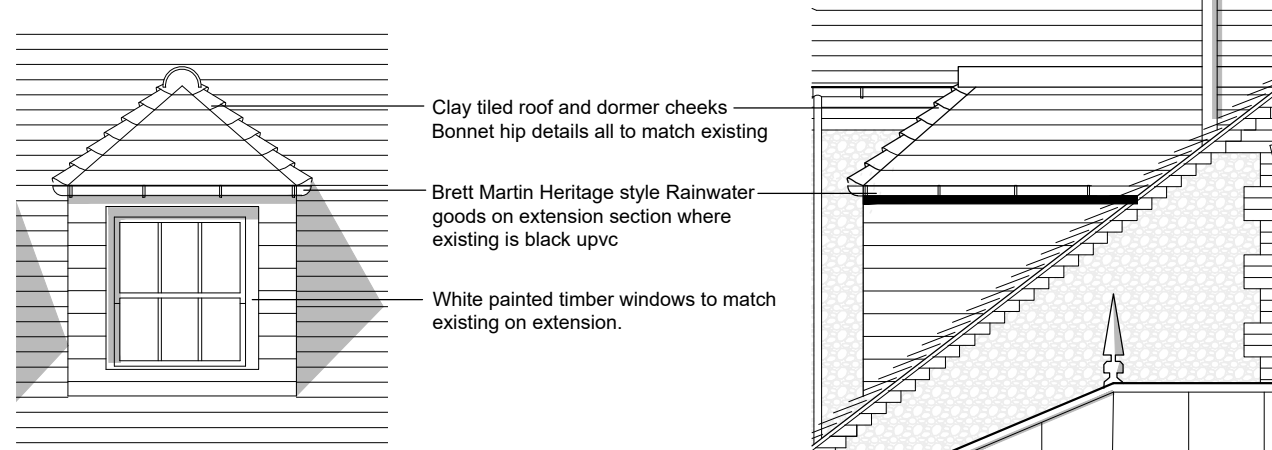


DORMER DETAIL
SOUTHEAST ELEVATION
scale 1_50

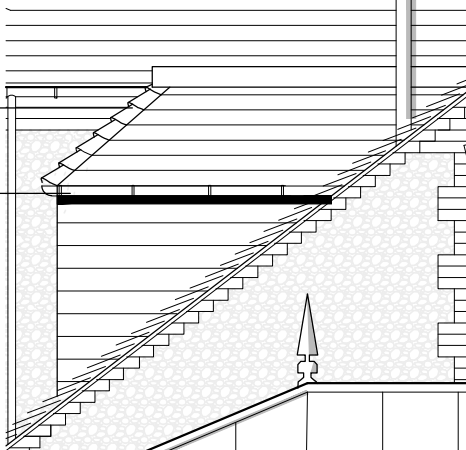

DORMER DETAIL
NORTHEAST ELEVATION
scale 1_50

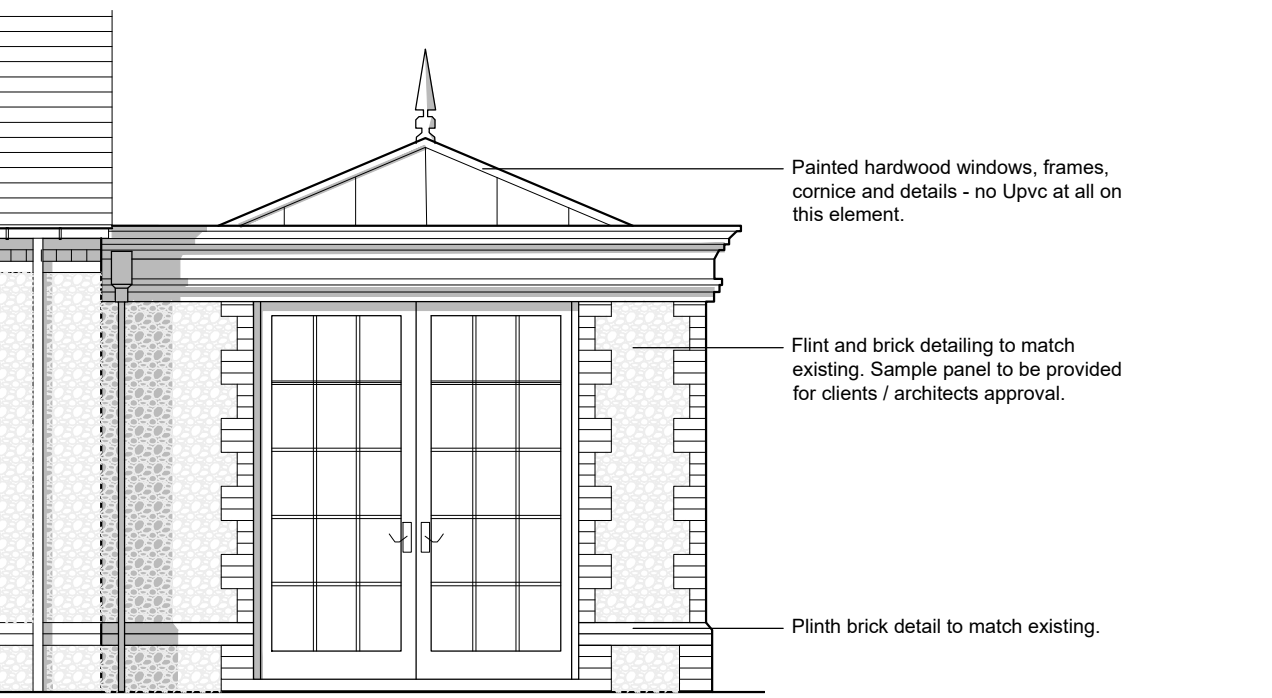

ORANGERY DETAIL
NORTHWEST ELEVATION
scale 1_50

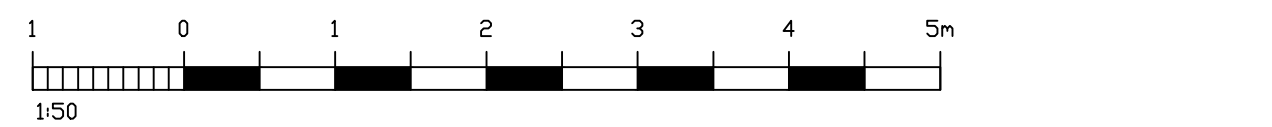

GENERAL NOTES

Dimensions to be checked on site before commencing work. Any discrepancies shall be reported to the architect immediately.

Do not scale from these drawings except for planning purposes. Use figured dimensions only.

ACCOMPANYING DOCUMENTATION

All details shown on Helyer Davies Architects drawings are to be read in conjunction with the project specification and other consultants drawings and details.

REV	DATE	AMENDMENT	DRAWN

Helyer Davies Architects

www.hdarchitects.co.uk
mail@hdarchitects.co.uk
01243 370 715

Unit 1 The Old Flour Mill . Queen St
Emsworth . PO10 7BT

PROJECT

The Square House
PO20 3TS

DRAWING

Main House - Proposed

SCALE

As noted @A1

DATE	DRAWN
Sept - 24	MRH
DRAWING No.	REV
24082 - 003	E