




THE SQUARE HOUSE, ALDINGBOURNE

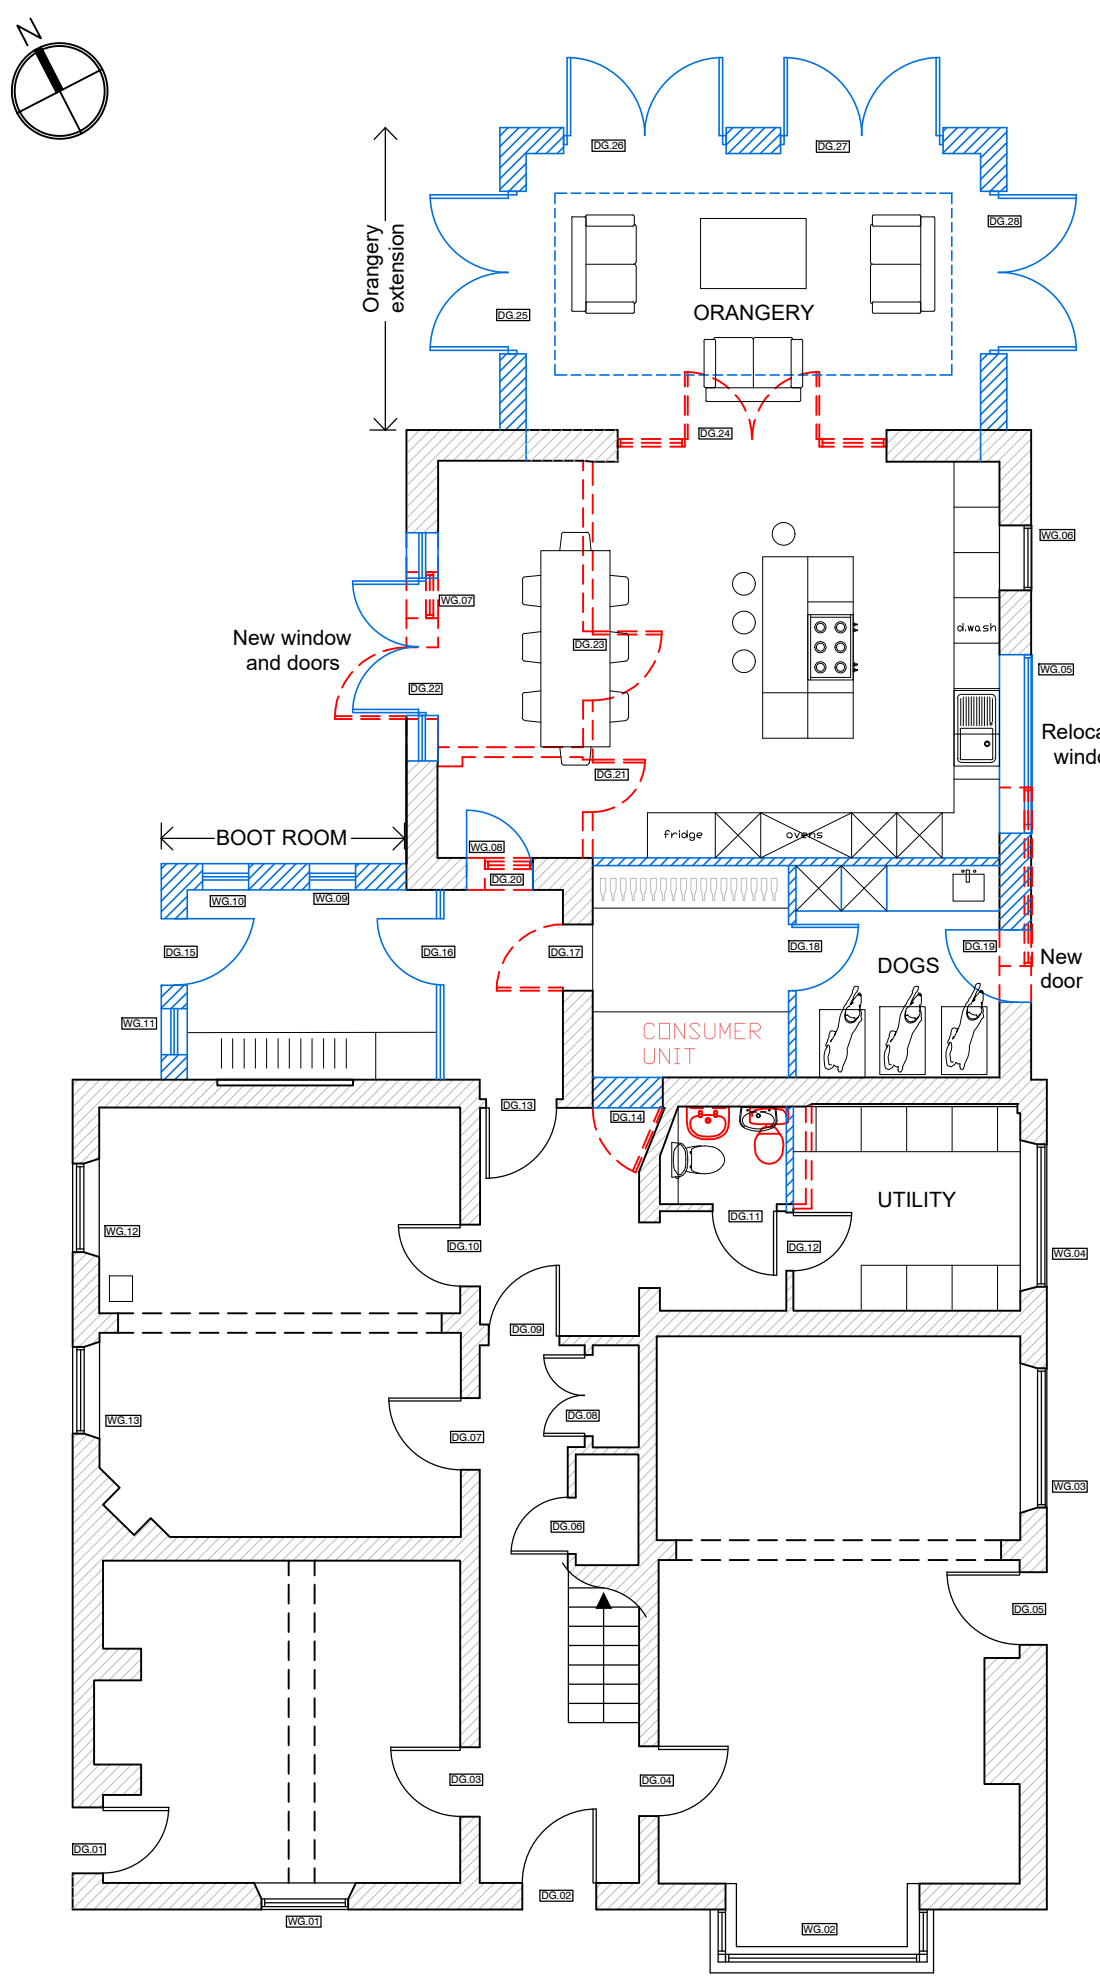

MAIN HOUSE
PROPOSED GROUND FLOOR PLAN
scale 1_100

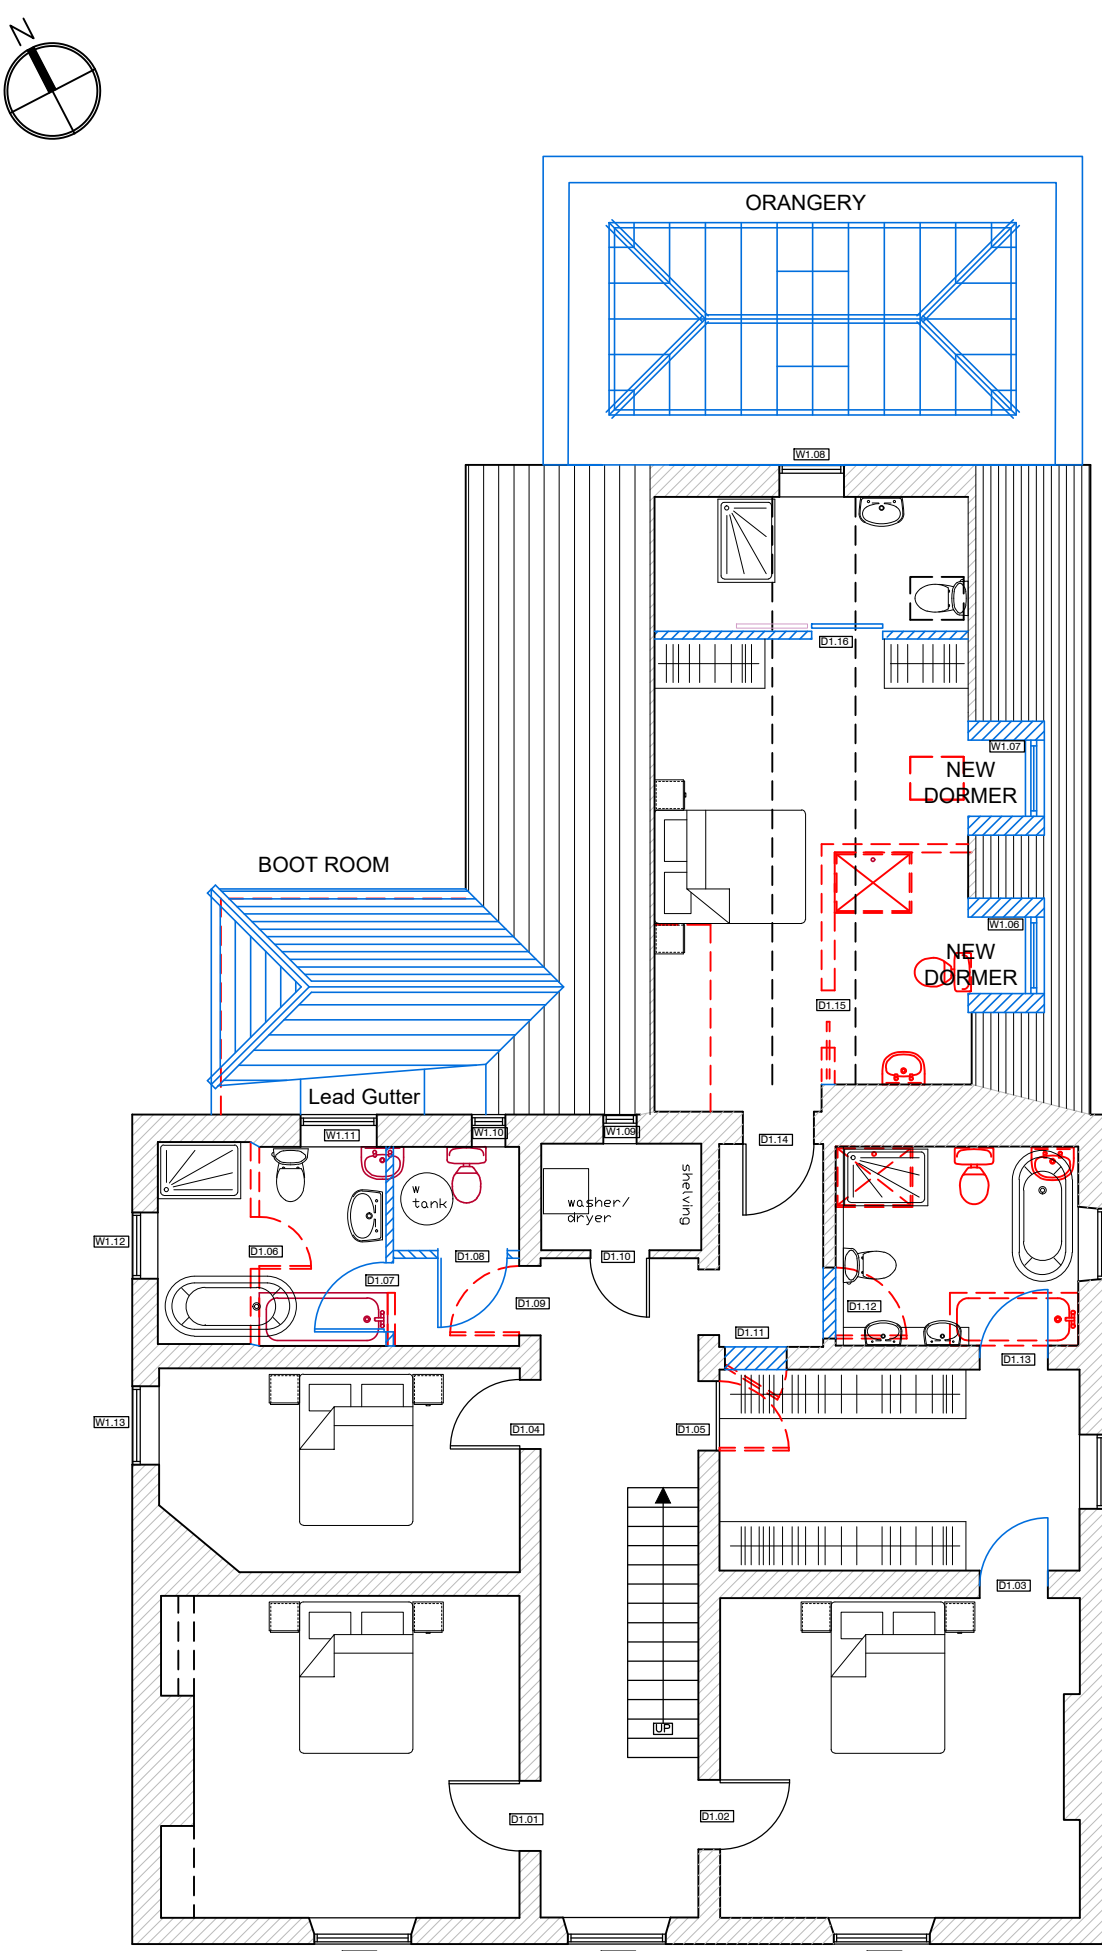


MAIN HOUSE
PROPOSED FIRST FLOOR PLAN
scale 1_100

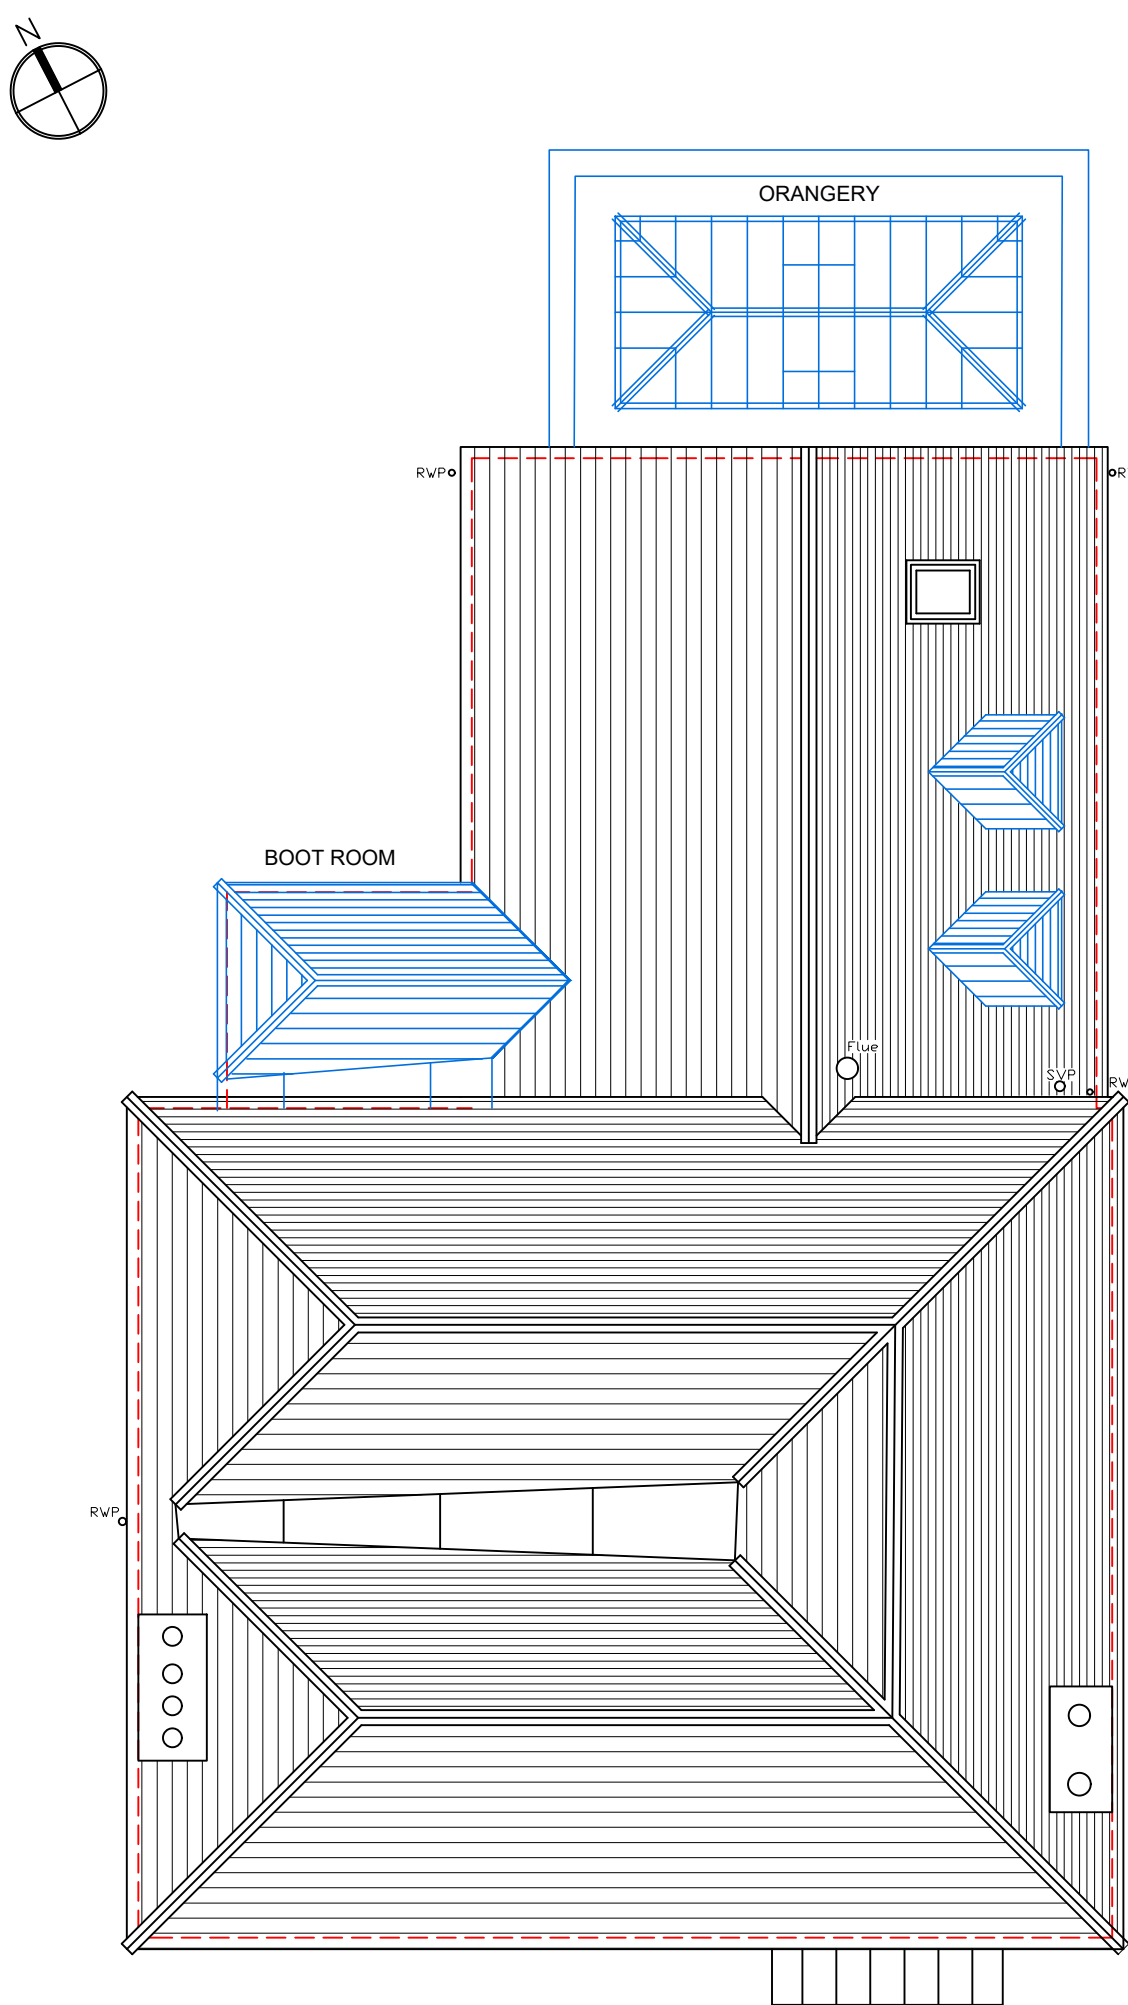

MAIN HOUSE
PROPOSED ROOF PLAN
scale 1_100




MAIN HOUSE
PROPOSED SOUTHWEST ELEVATION
scale 1_100

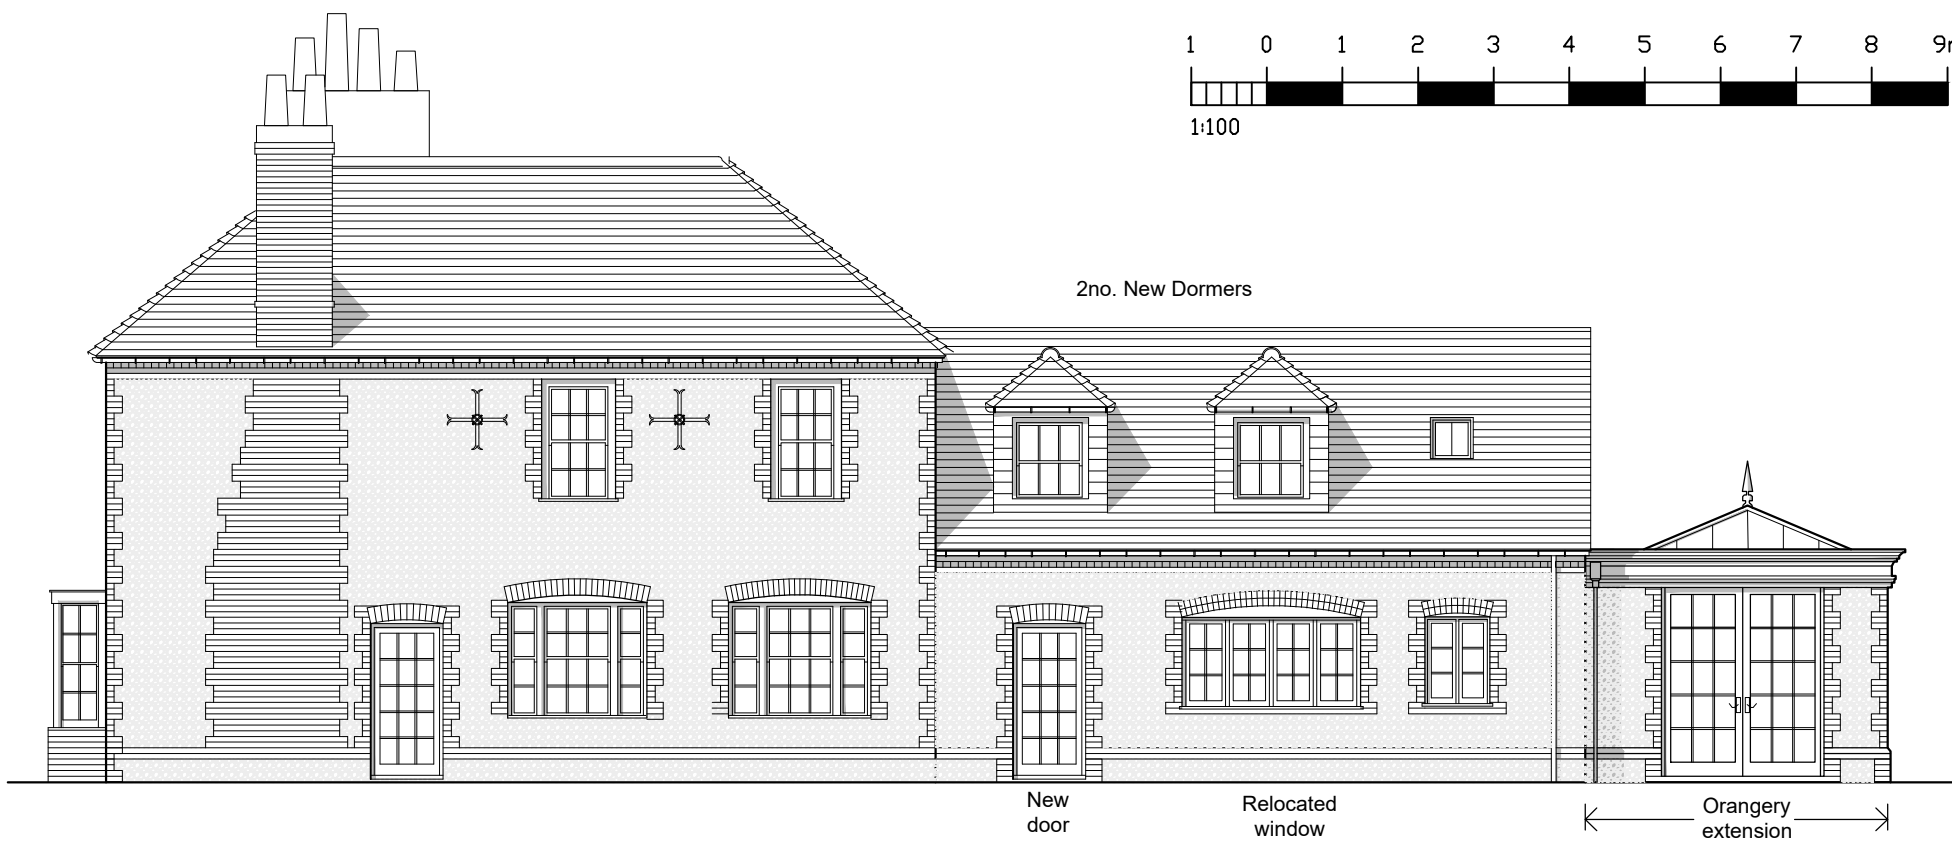


MAIN HOUSE
PROPOSED SOUTHEAST ELEVATION
scale 1_100



MAIN HOUSE
PROPOSED NORTHWEST ELEVATION
scale 1_100

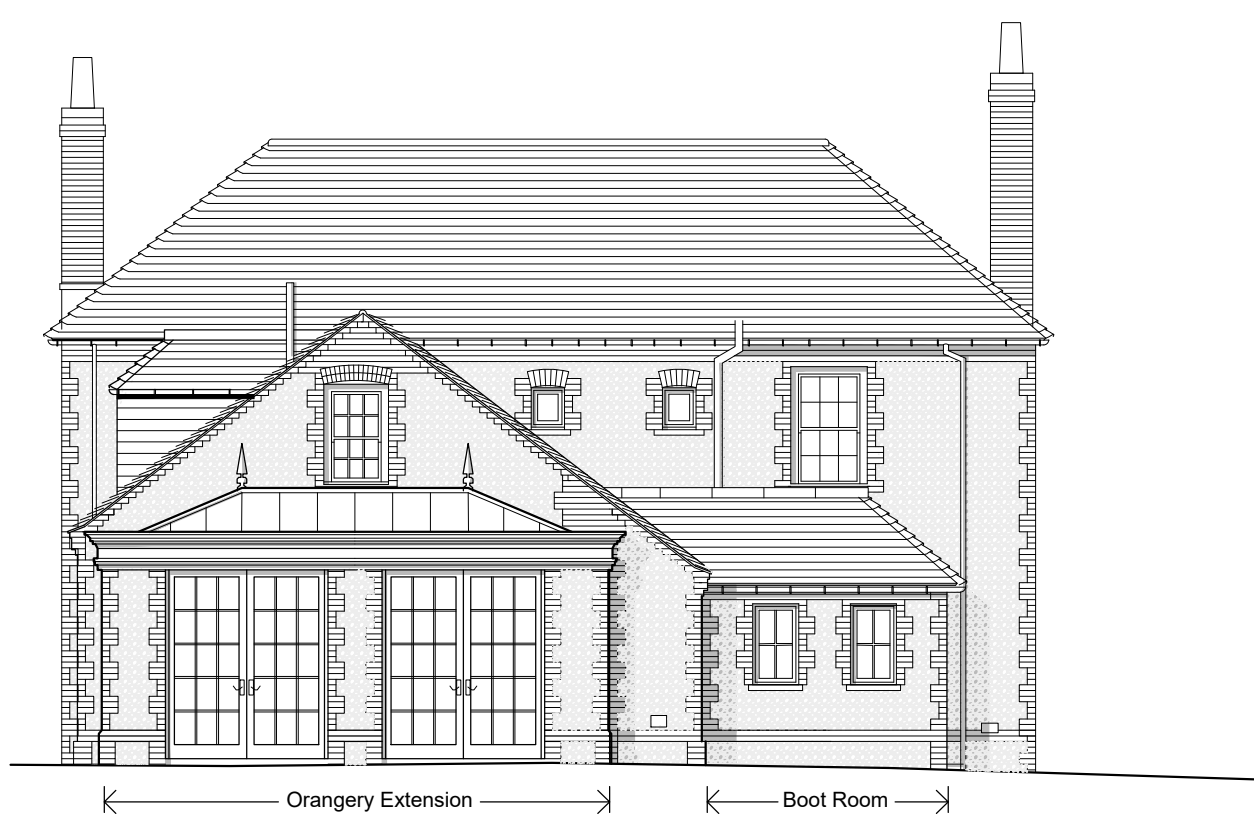


MAIN HOUSE
PROPOSED NORTHEAST ELEVATION
scale 1_100

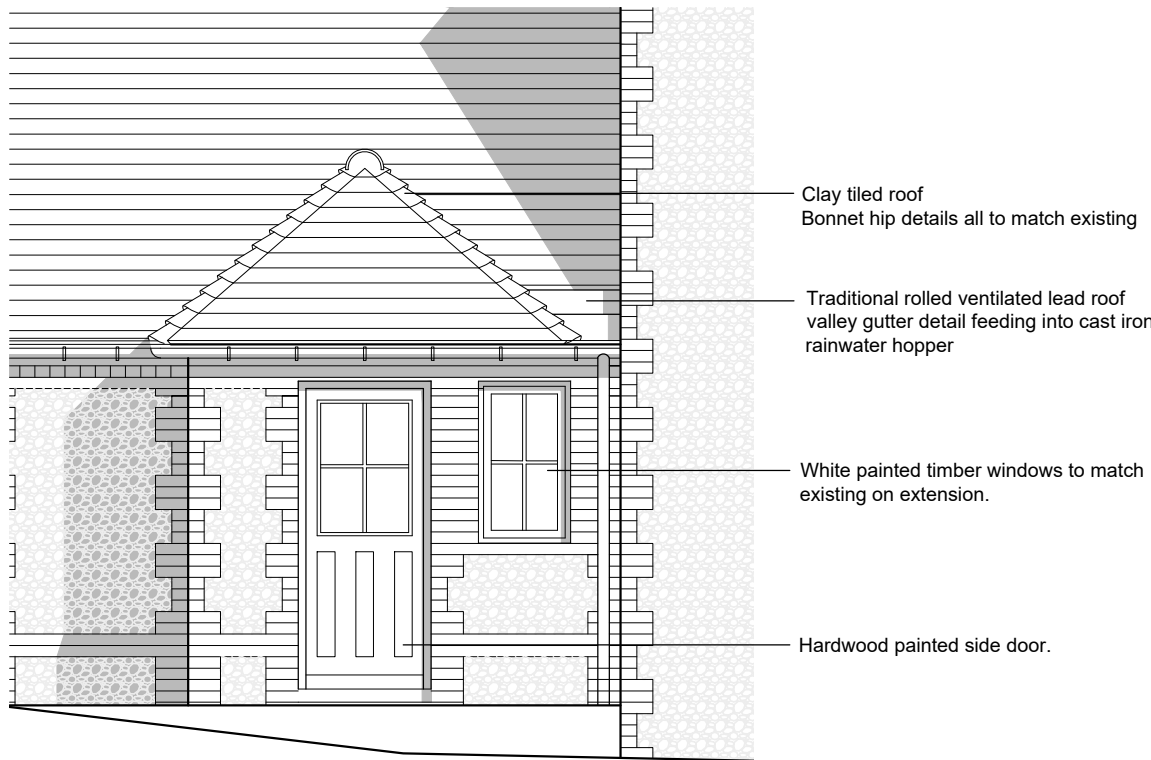


BOOT ROOM DETAIL
NORTHWEST ELEVATION
scale 1_50




BOOT ROOM DETAIL
NORTHEAST ELEVATION
scale 1_50

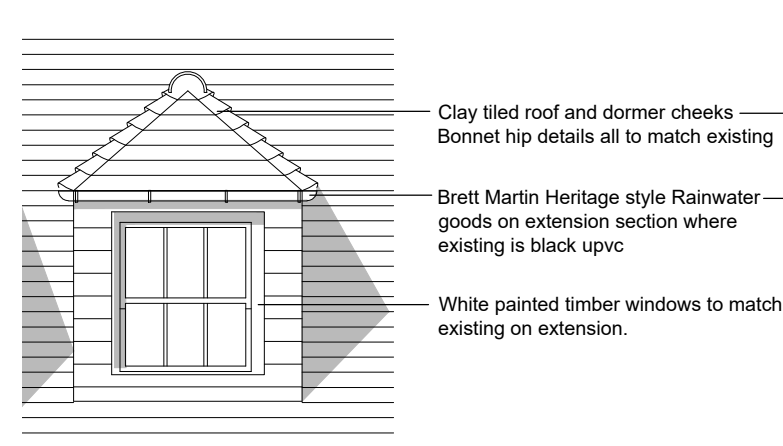


DORMER DETAIL
SOUTHEAST ELEVATION
scale 1_50

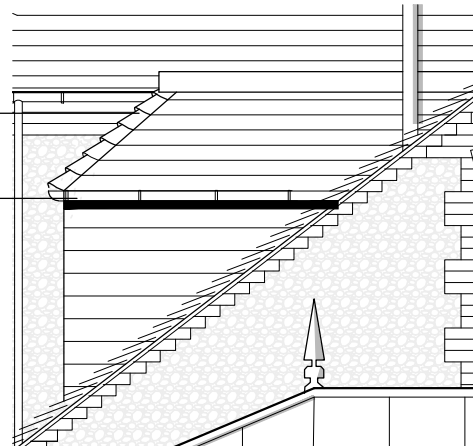

DORMER DETAIL
NORTHEAST ELEVATION
scale 1_50

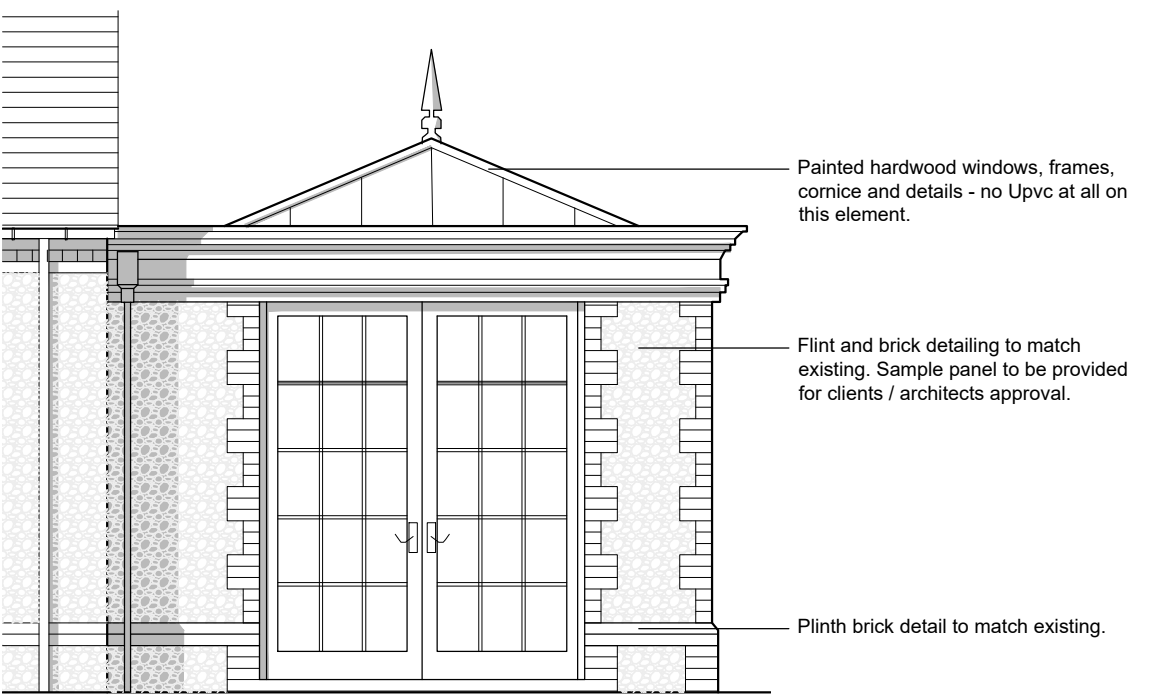

ORANGERY DETAIL
NORTHWEST ELEVATION
scale 1_50

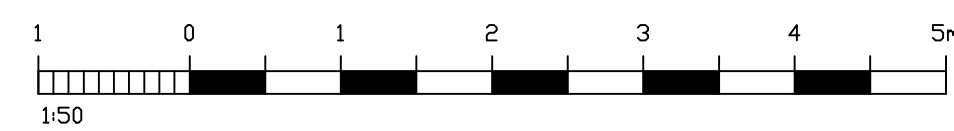

GENERAL NOTES

Dimensions to be checked on site before commencing work. Any discrepancies shall be reported to the architect immediately.

ACCOMPANYING DOCUMENTATION

All details shown on Helyer Davies Architects drawings are to be read in conjunction with the project specification and other consultants drawings and details.

Clay tiled roof
Bonnet hip details all to match existing

Traditional rolled ventilated lead roof
valley gutter detail feeding into cast iron
rainwater hopper

White painted timber windows to match
existing on extension.

Hardwood painted side door.

Traditional Black cast iron rainwater
goods to match existing on dwelling

White painted timber windows to match
existing on extension.

Flint and brick detailing to match
existing. Sample panel to be provided
for clients / architects approval.

Plinth brick detail to match existing.

Clay tiled roof and dormer cheeks —
Bonnet hip details all to match existing

Brett Martin Heritage style Rainwater
goods on extension section where
existing is black upvc

White painted timber windows to match
existing on extension.

Painted hardwood windows, frames,
cornice and details - no Upvc at all on
this element.

Flint and brick detailing to match
existing. Sample panel to be provided
for clients / architects approval.

Plinth brick detail to match existing.

Helyer Davies Architects

www.hdarchitects.co.uk
mail@hdarchitects.co.uk
01243 370 715

Unit 1 The Old Flour Mill . Queen St
Emsworth . PO10 7BT

PROJECT

The Square House
PO20 3TS

DRAWING

Main House - Proposed

SCALE

As noted @A1

DATE

Sept - 24

DRAWN

MRH

DRAWING No.

24082 - 003c

REV