



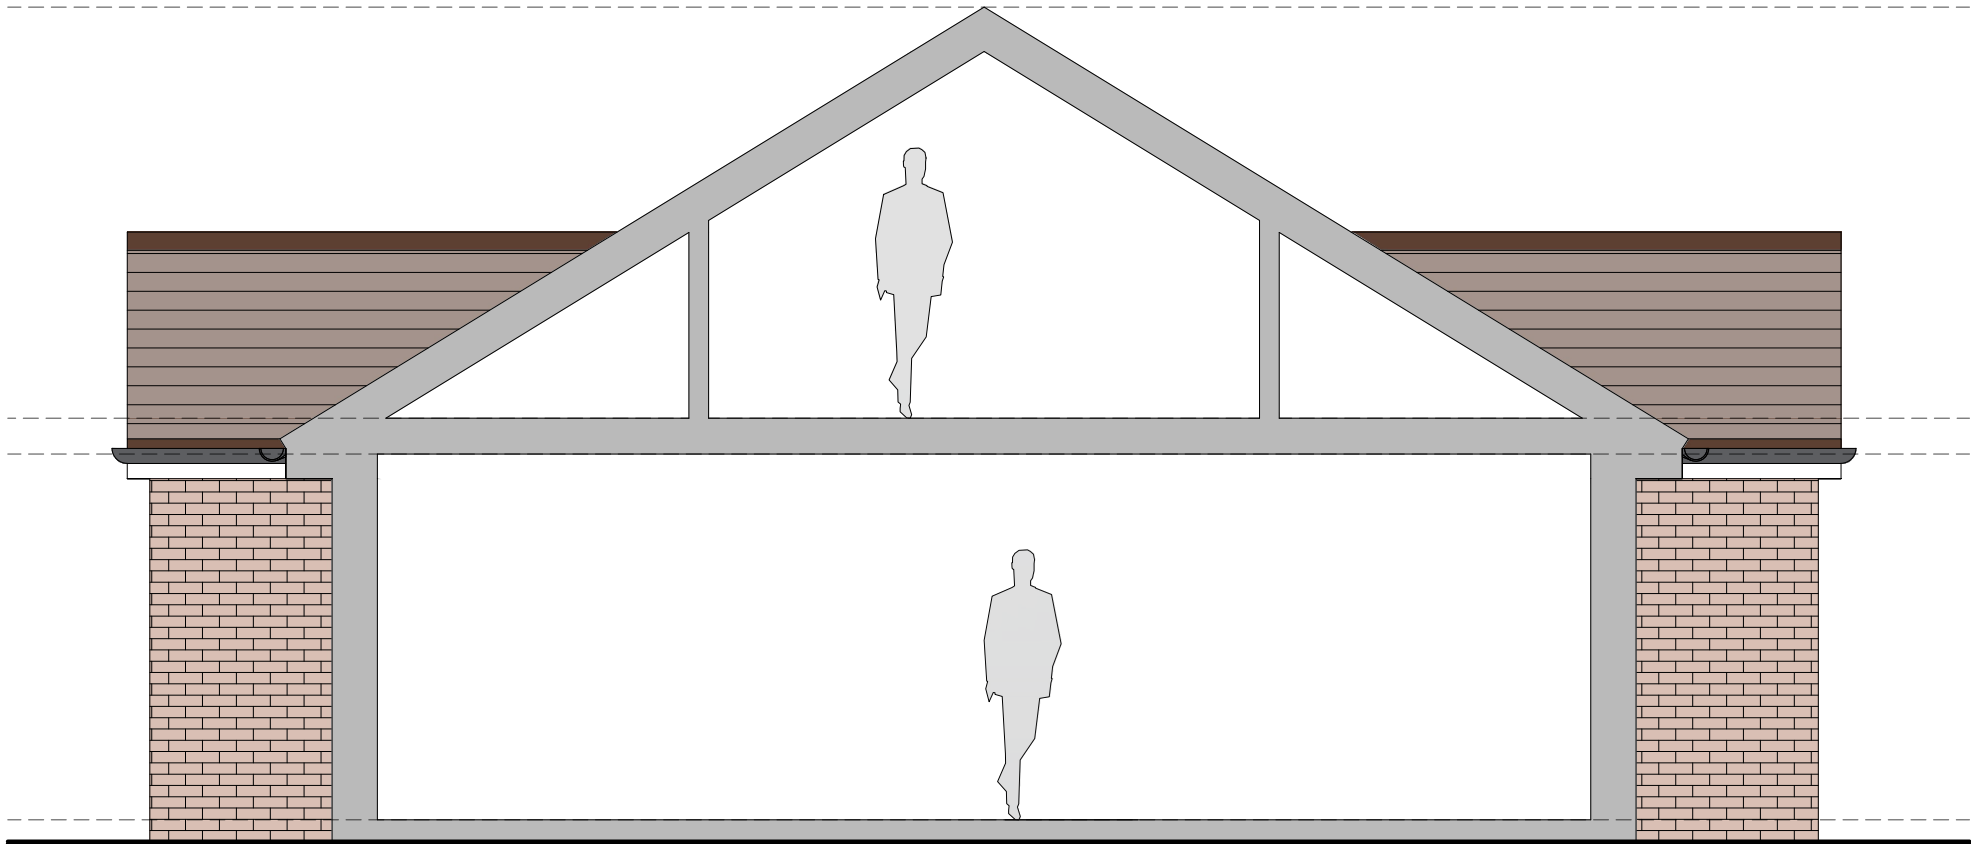


NORTH ELEVATION
EXISTING
1:50 @ A1

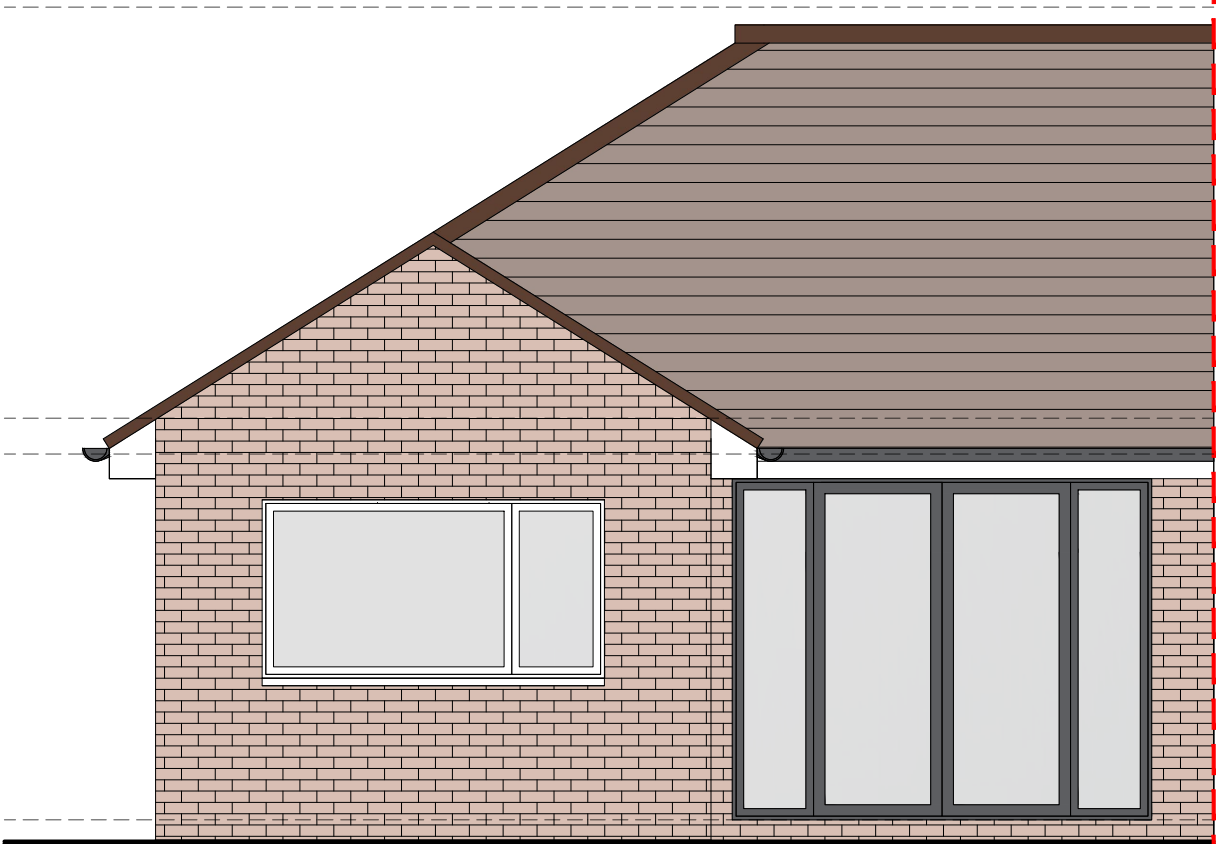


EAST ELEVATION
EXISTING
1:50 @ A1



SOUTH ELEVATION
EXISTING
1:50 @ A1

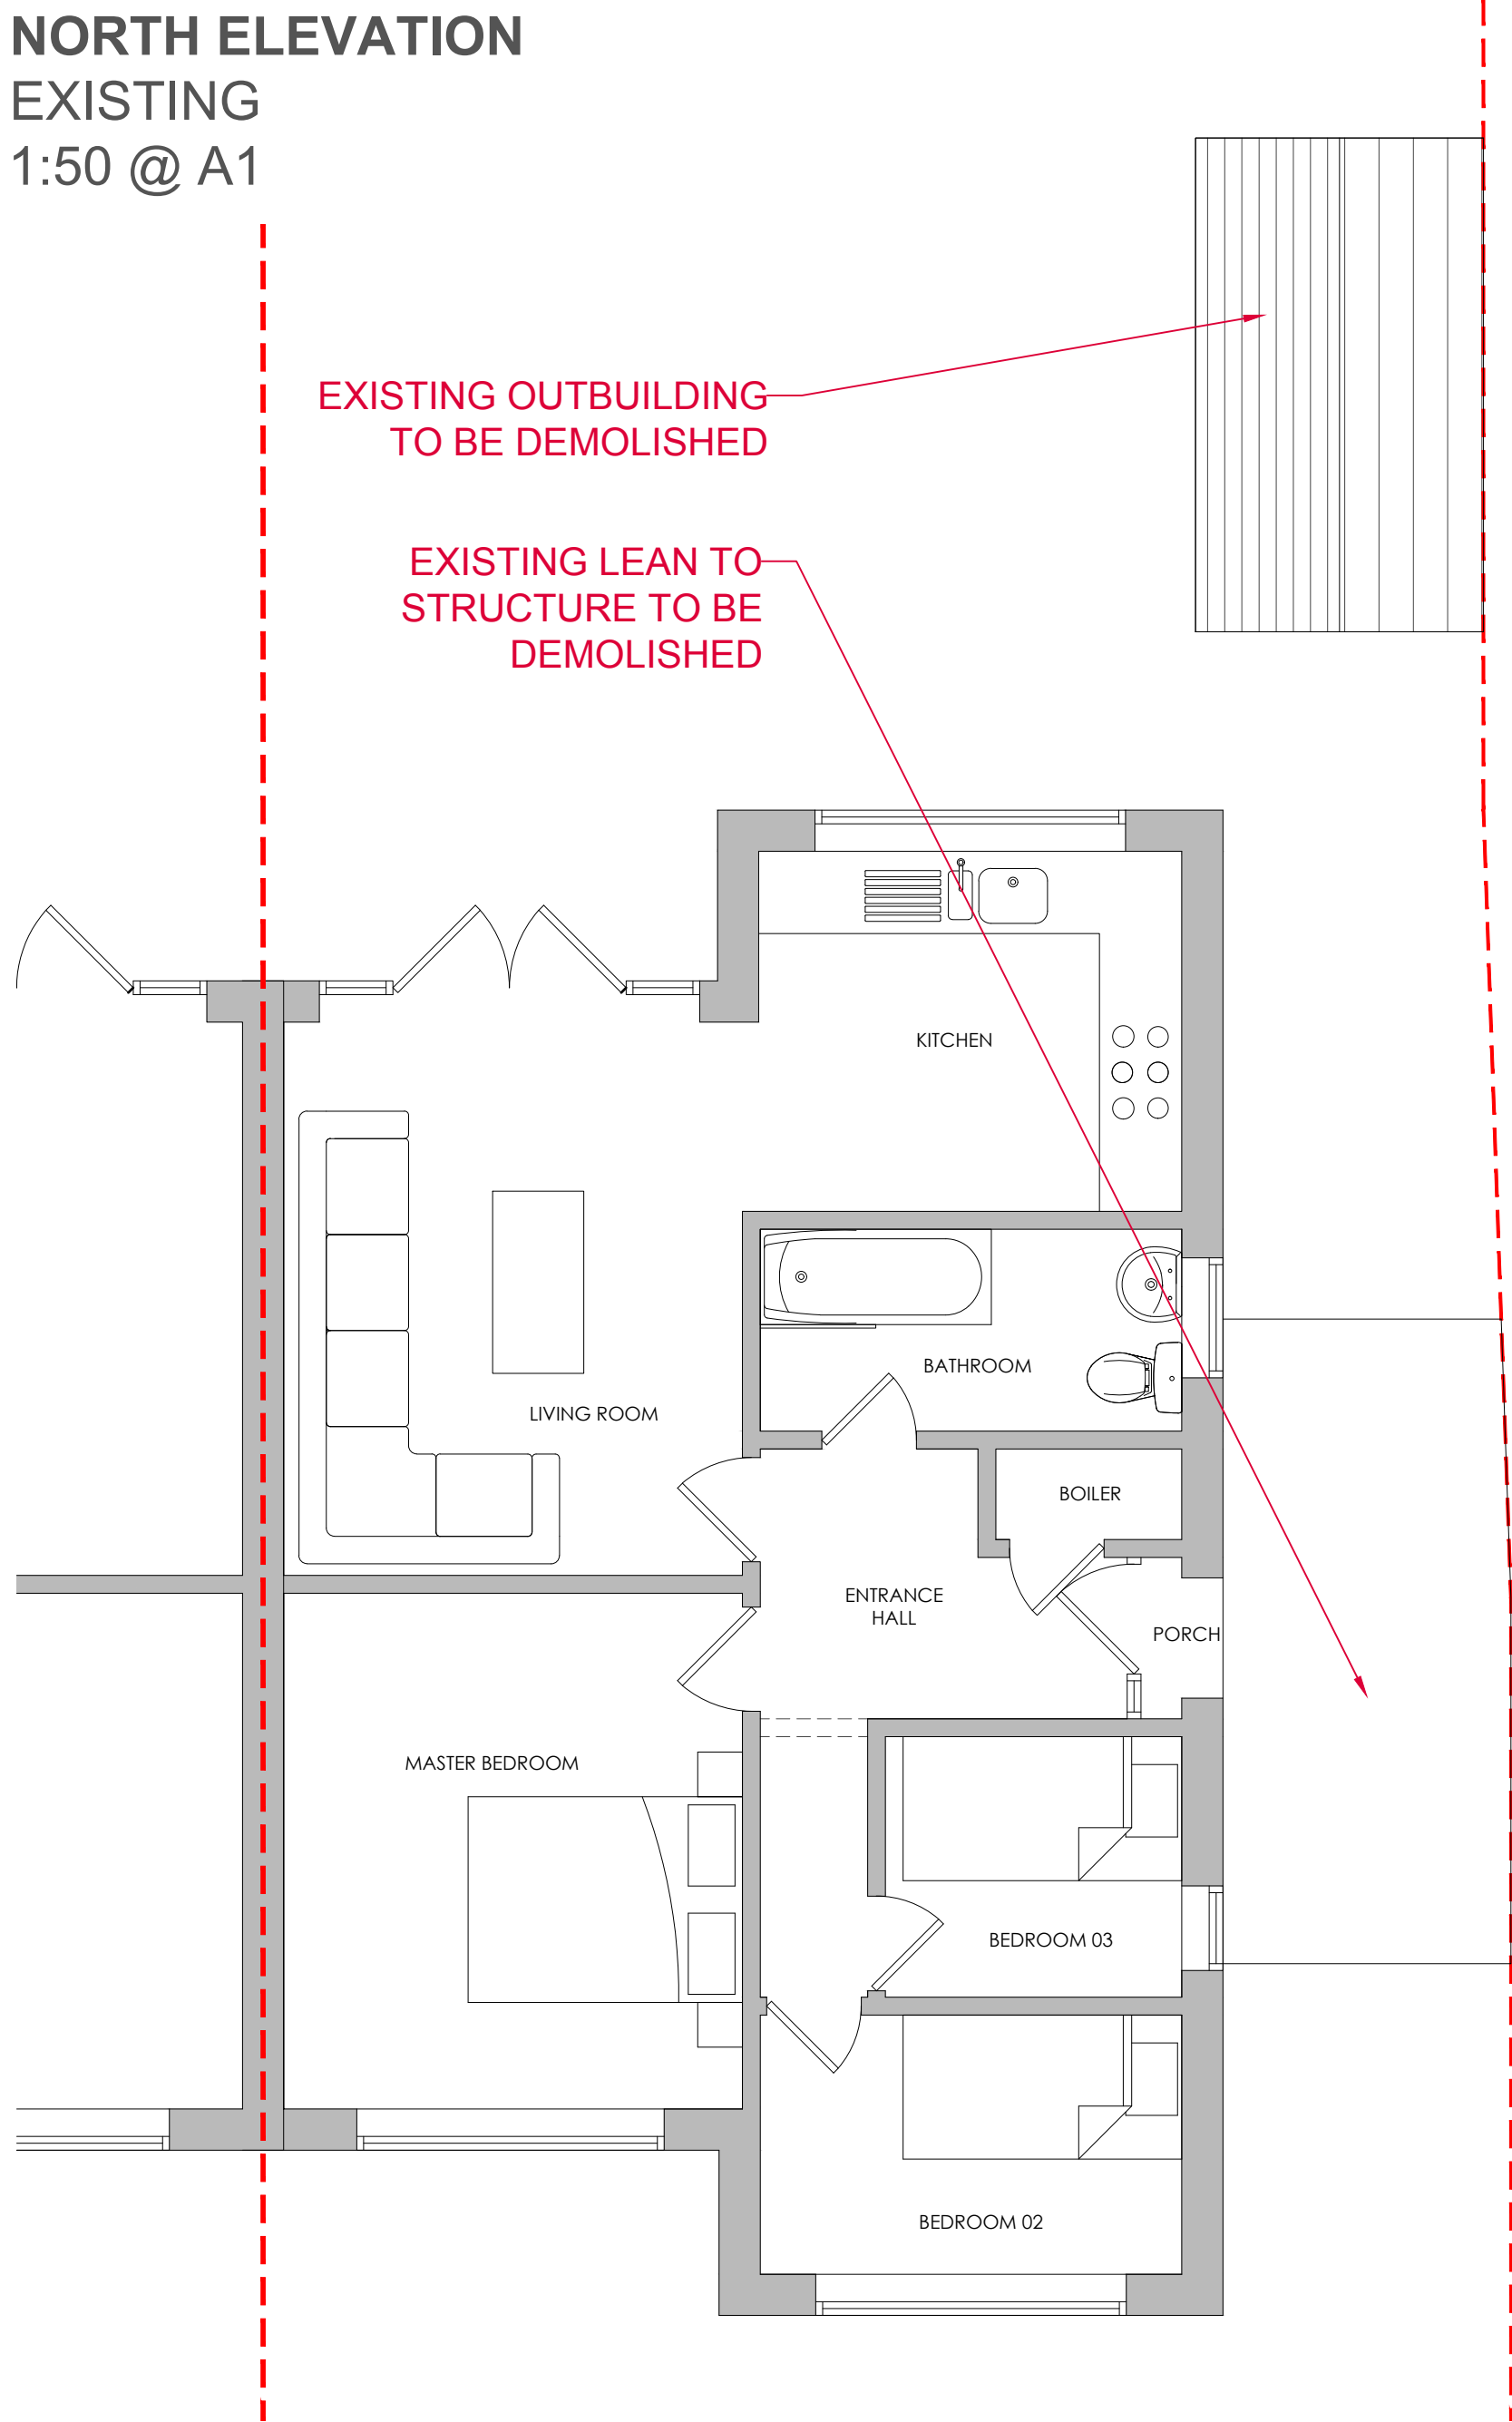

GROUND FLOOR PLAN
EXISTING
1:50 @ A1

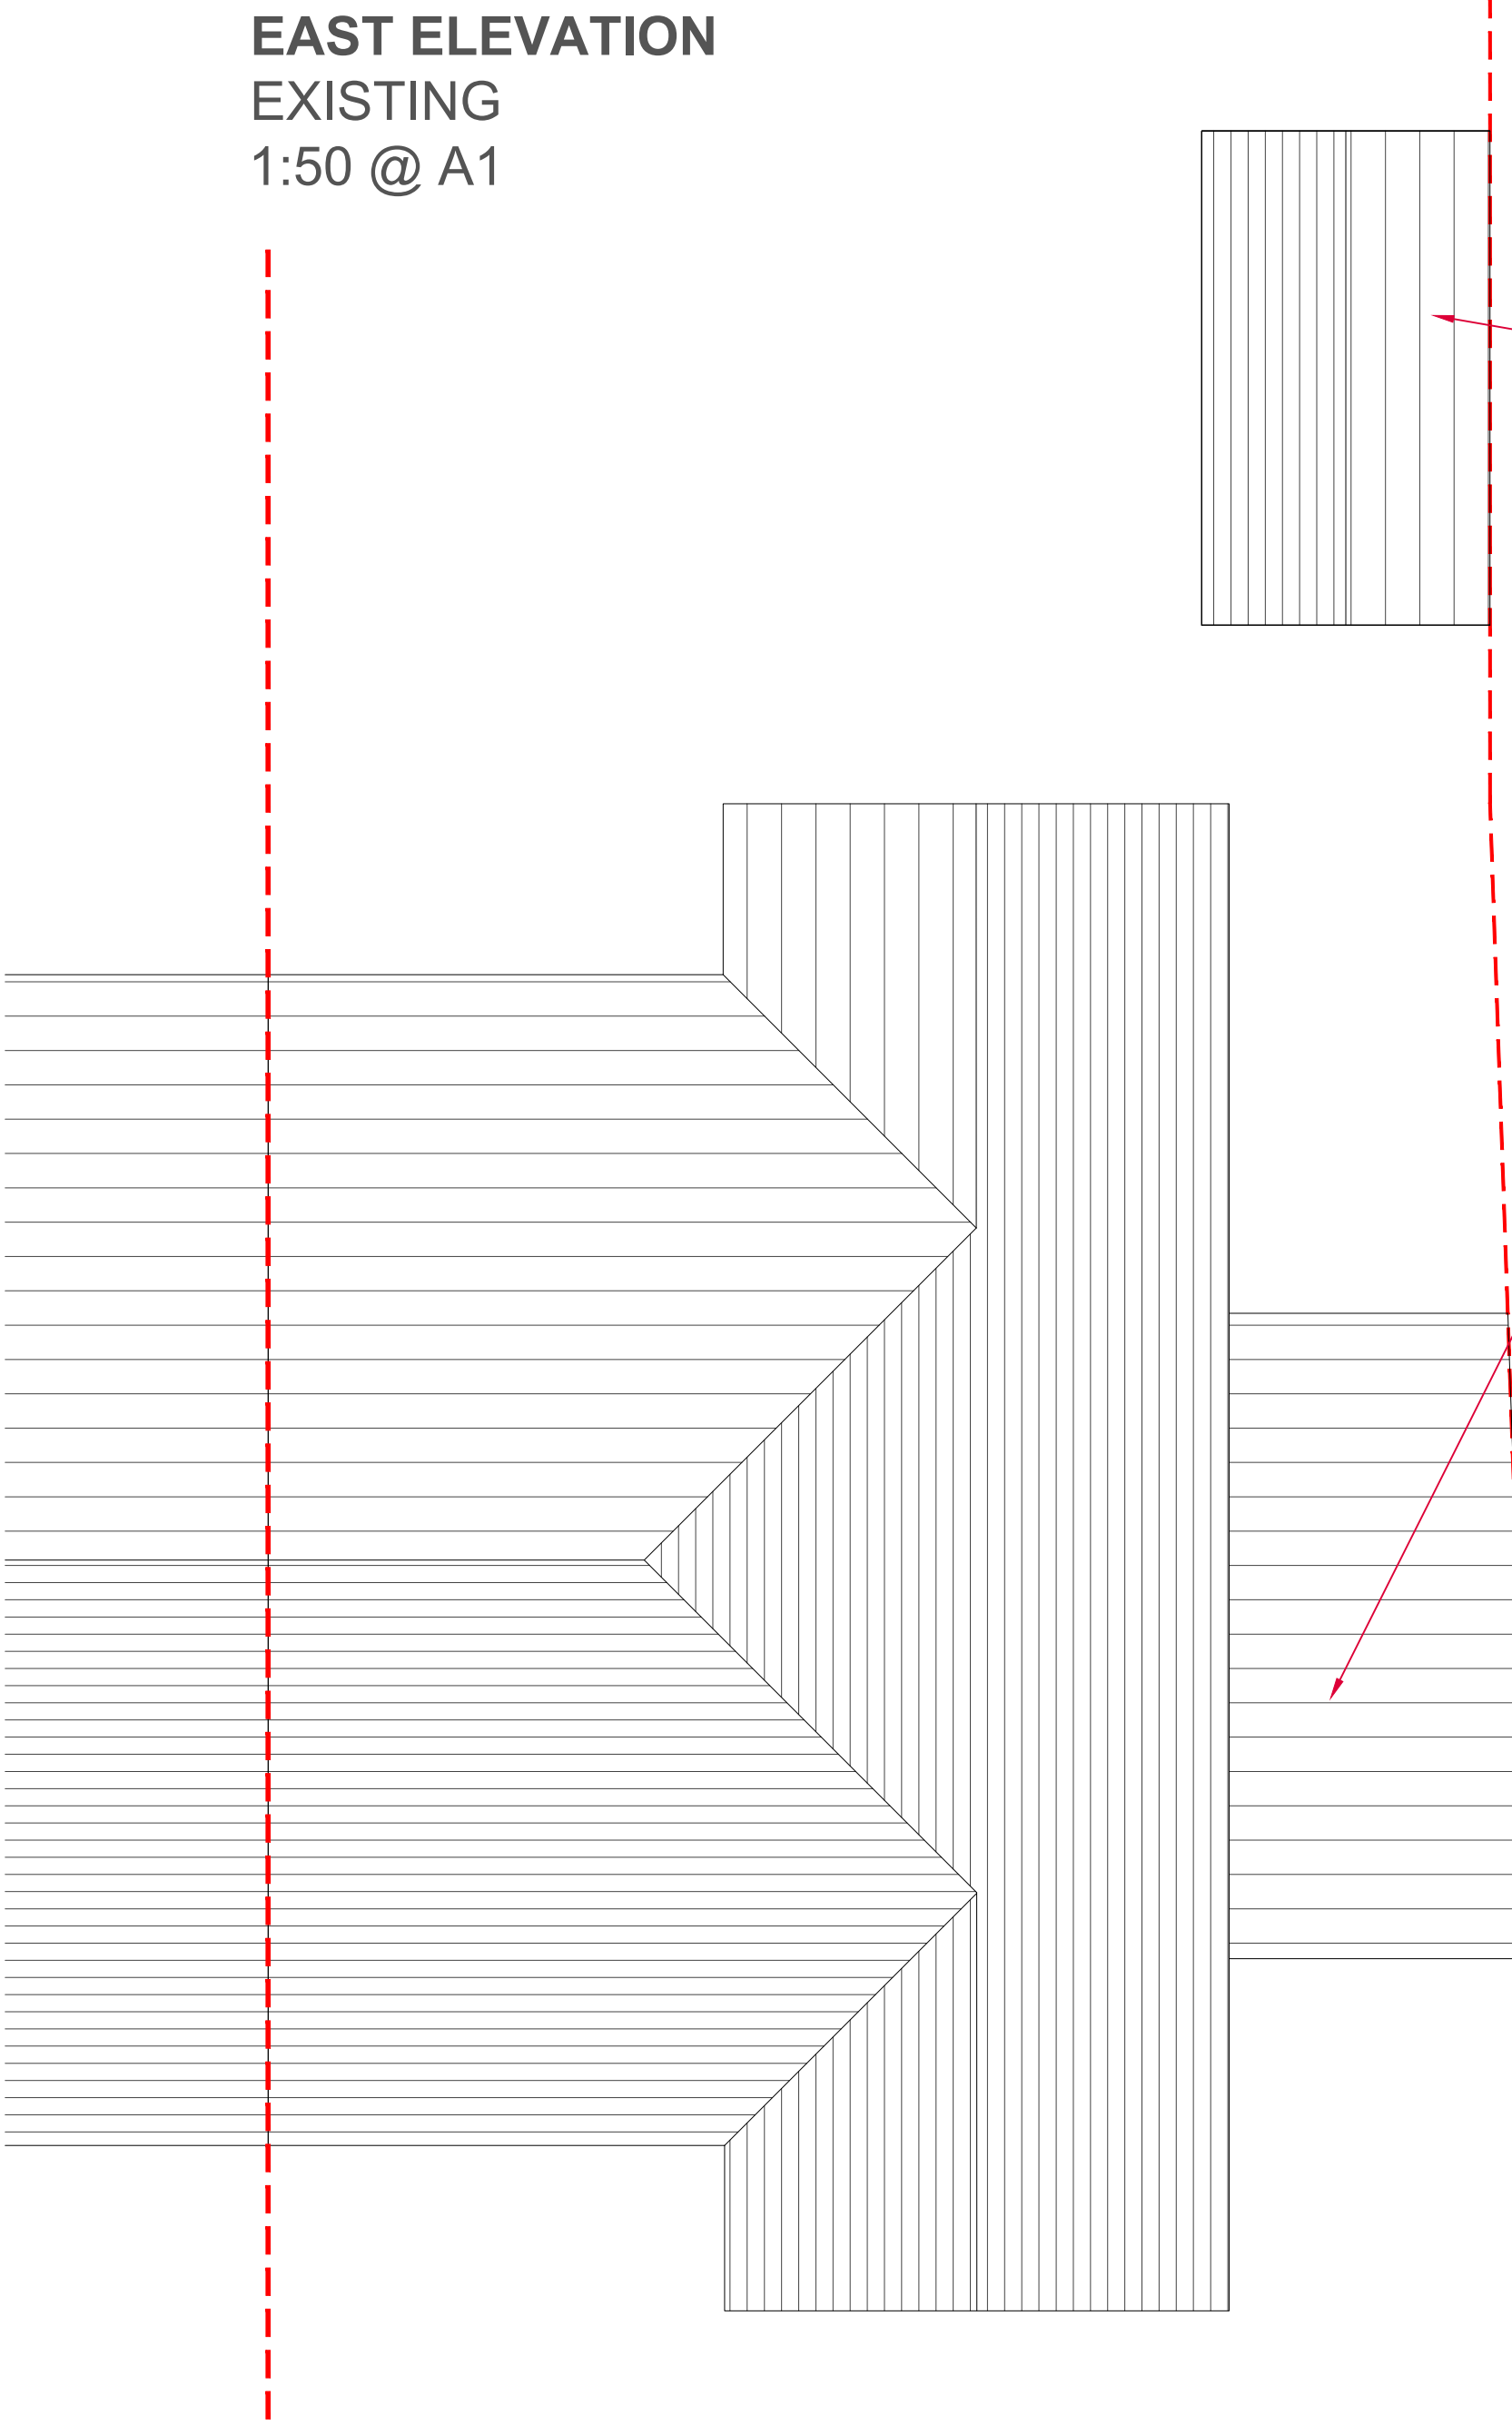

ROOF PLAN
EXISTING
1:50 @ A1

EXISTING OUTBUILDING
TO BE DEMOLISHED

EXISTING LEAN TO
STRUCTURE TO BE
DEMOLISHED

WEST ELEVATION
EXISTING
1:50 @ A1

REV	NOTES	DATE
 INTERIOR ARCHITECTURE + DESIGN		
PROJECT SOUTHGATE, Lincoln Avenue Rose Green, Bognor Regis		
DRAWING Existing Plans & Elevations		
DRAWN BY JP	SCALE 1:50 @ A1	
DATE April 2020	REVISION	
DRAWING NO. 10025-DPA-002		