


SOUTHGATE


EXISTING & PROPOSED

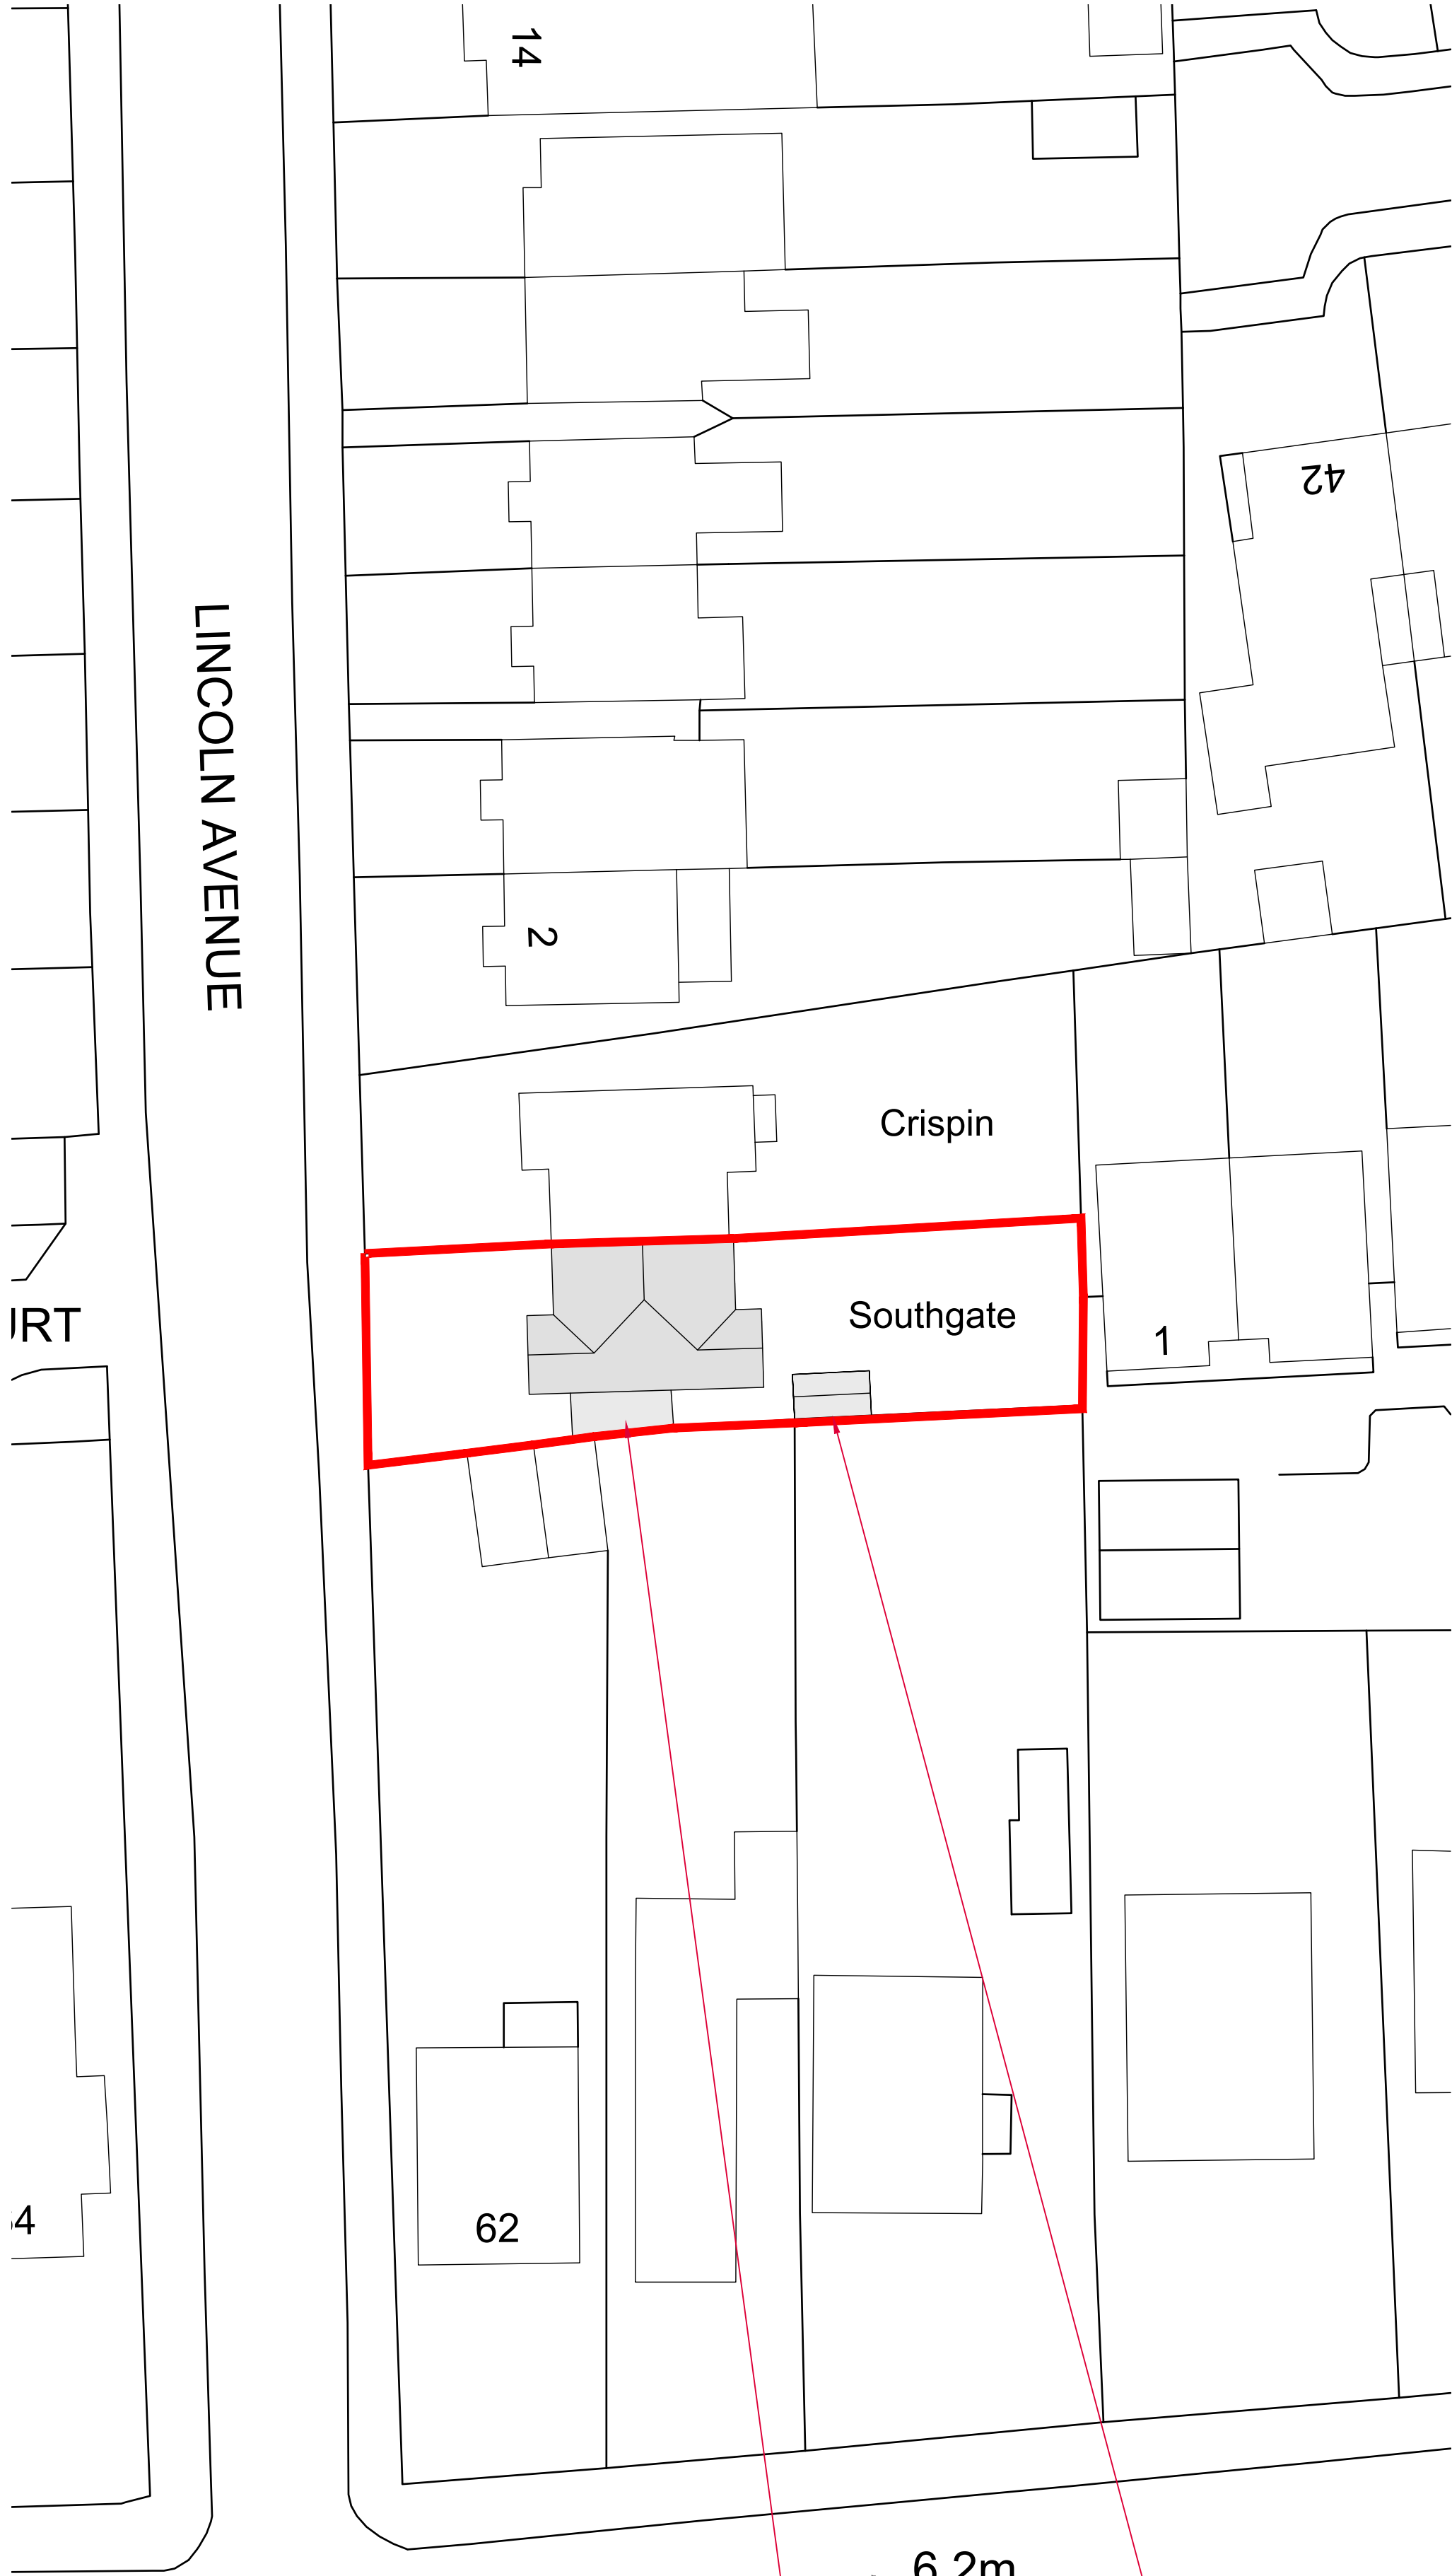


SITE PLAN
EXISTING
1:250 @ A1

EXISTING LEAN TO
STRUCTURE TO BE
DEMOLISHED

EXISTING OUTBUILDING
TO BE DEMOLISHED

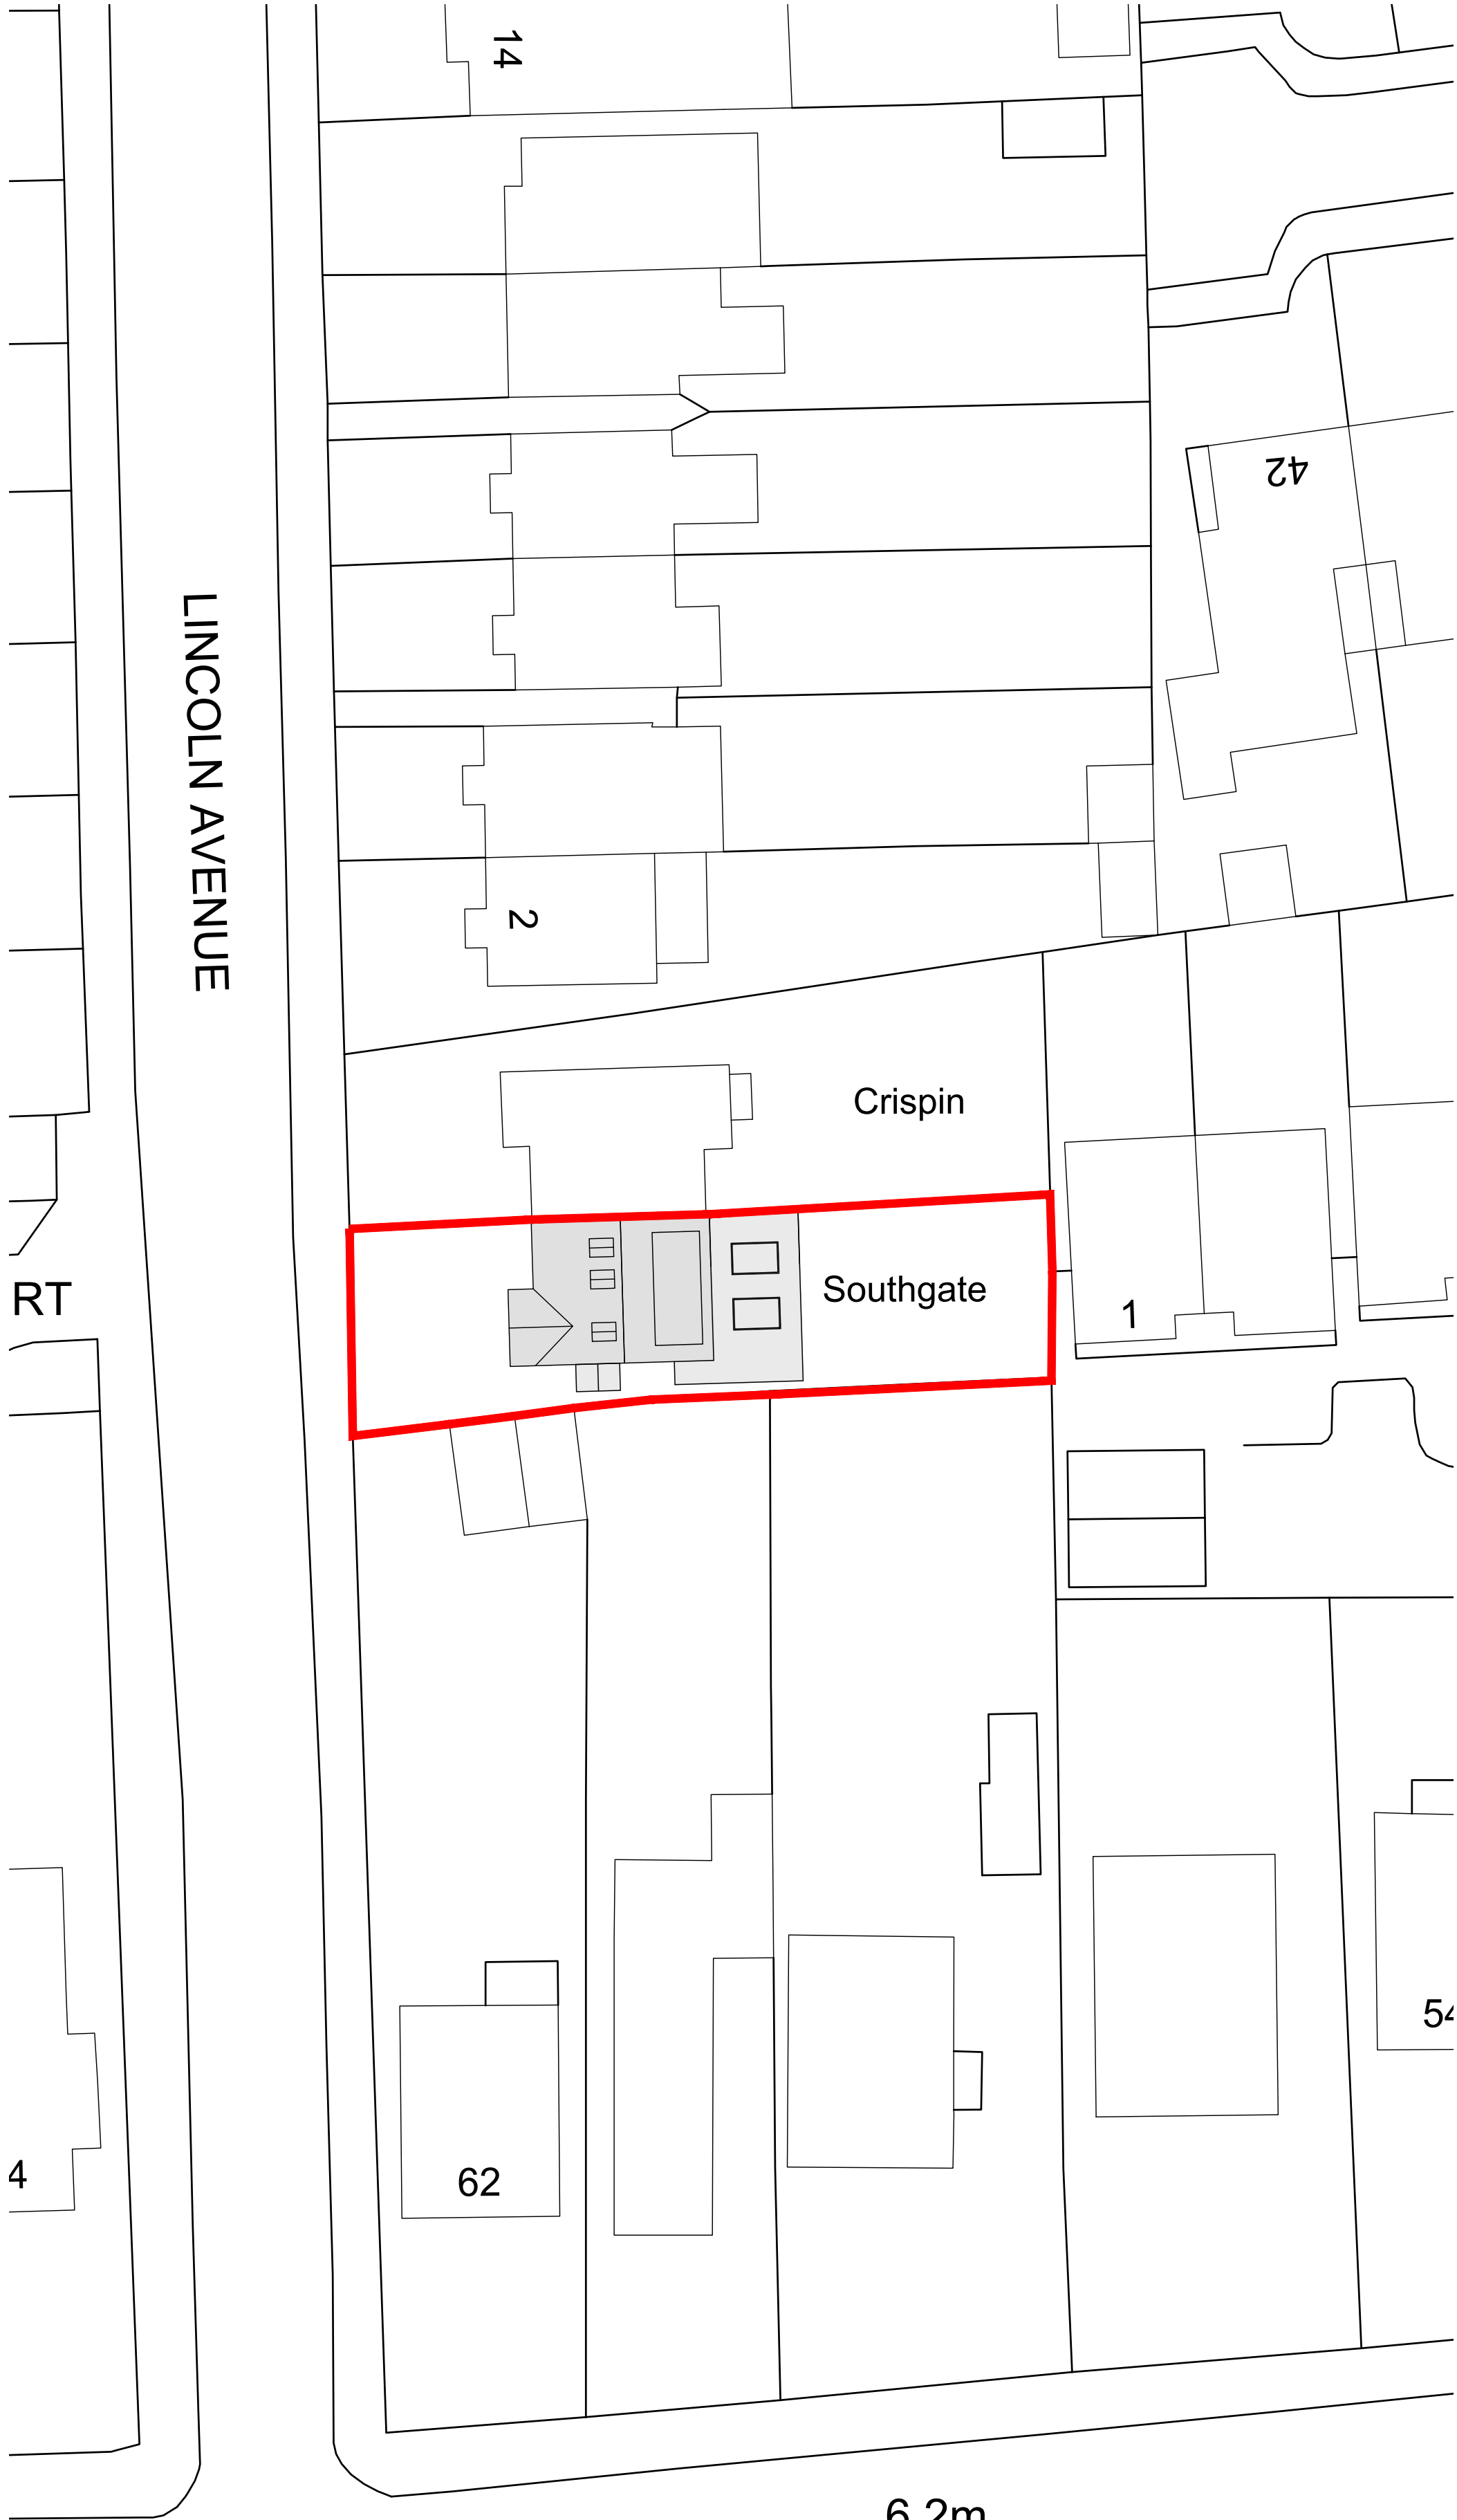

SITE PLAN
PROPOSED
1:250 @ A1

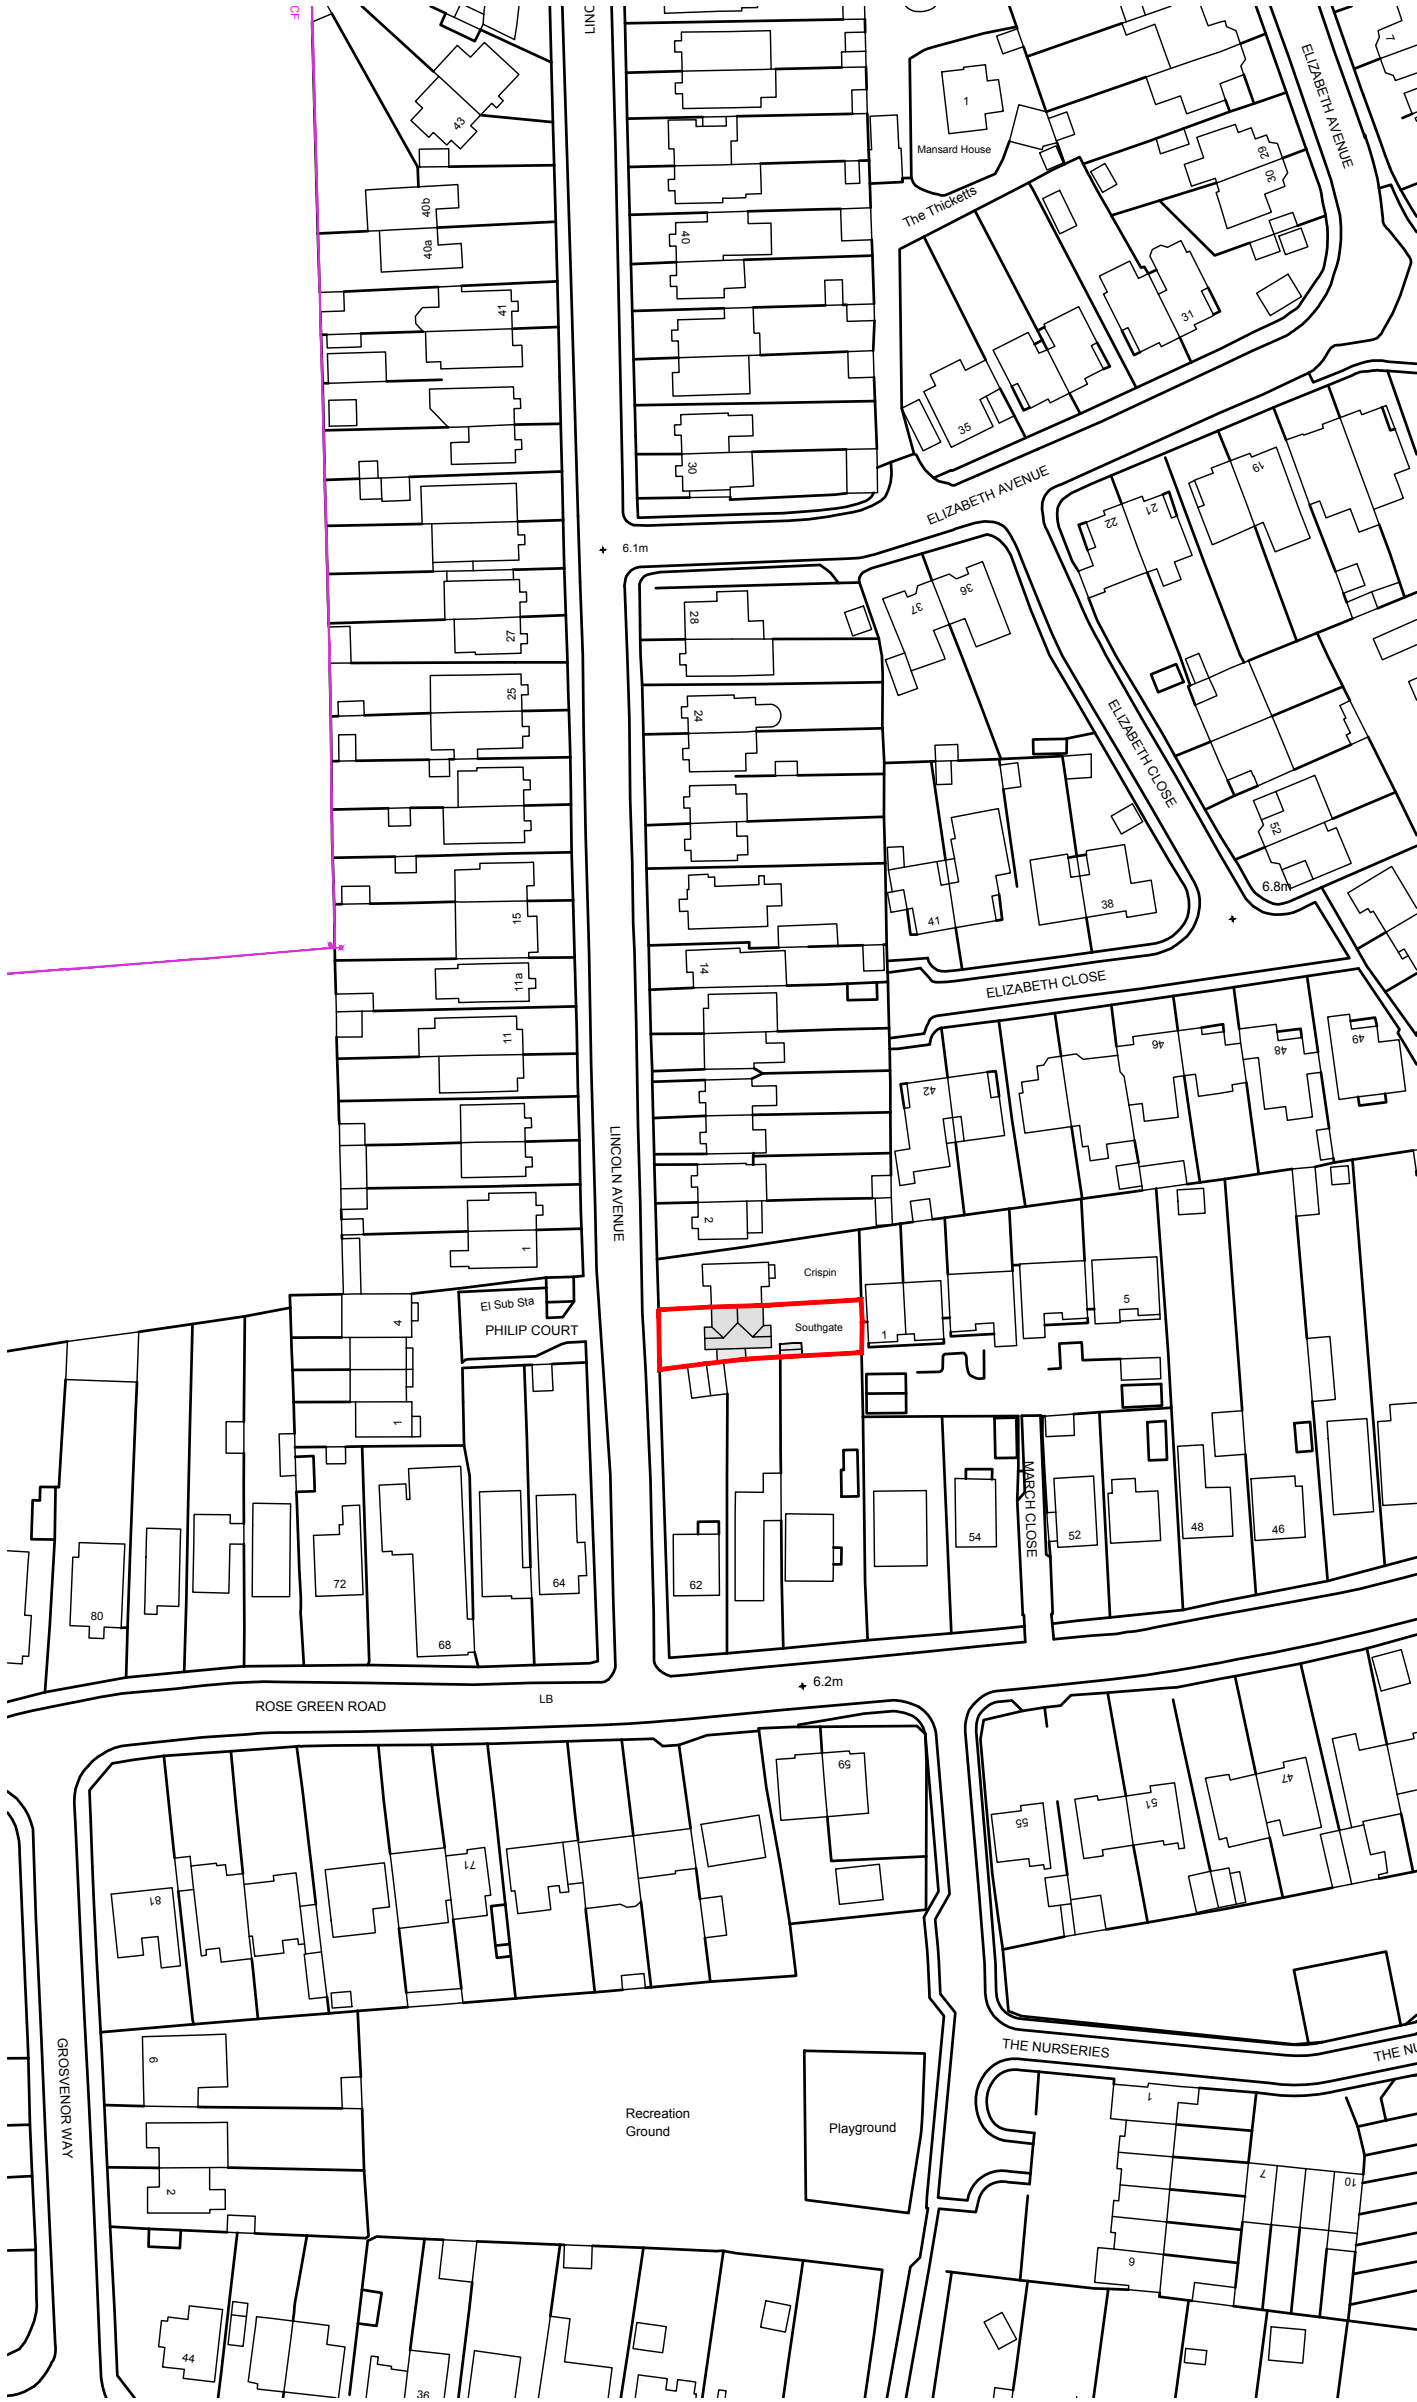

LOCATION PLAN
EXISTING
1:1250 @ A1

REV	NOTES	DATE
GI INTERIOR ARCHITECTURE + DESIGN		
PROJECT SOUTHGATE, Lincoln Avenue Rose Green, Bognor Regis		
DRAWING Existing & Proposed Site & Location Plans		
DRAWN BY JP	SCALE As Shown	REVISION
DATE April 2020		
DRAWING NO. 10025-DPA-001		