


SOUTHGATE

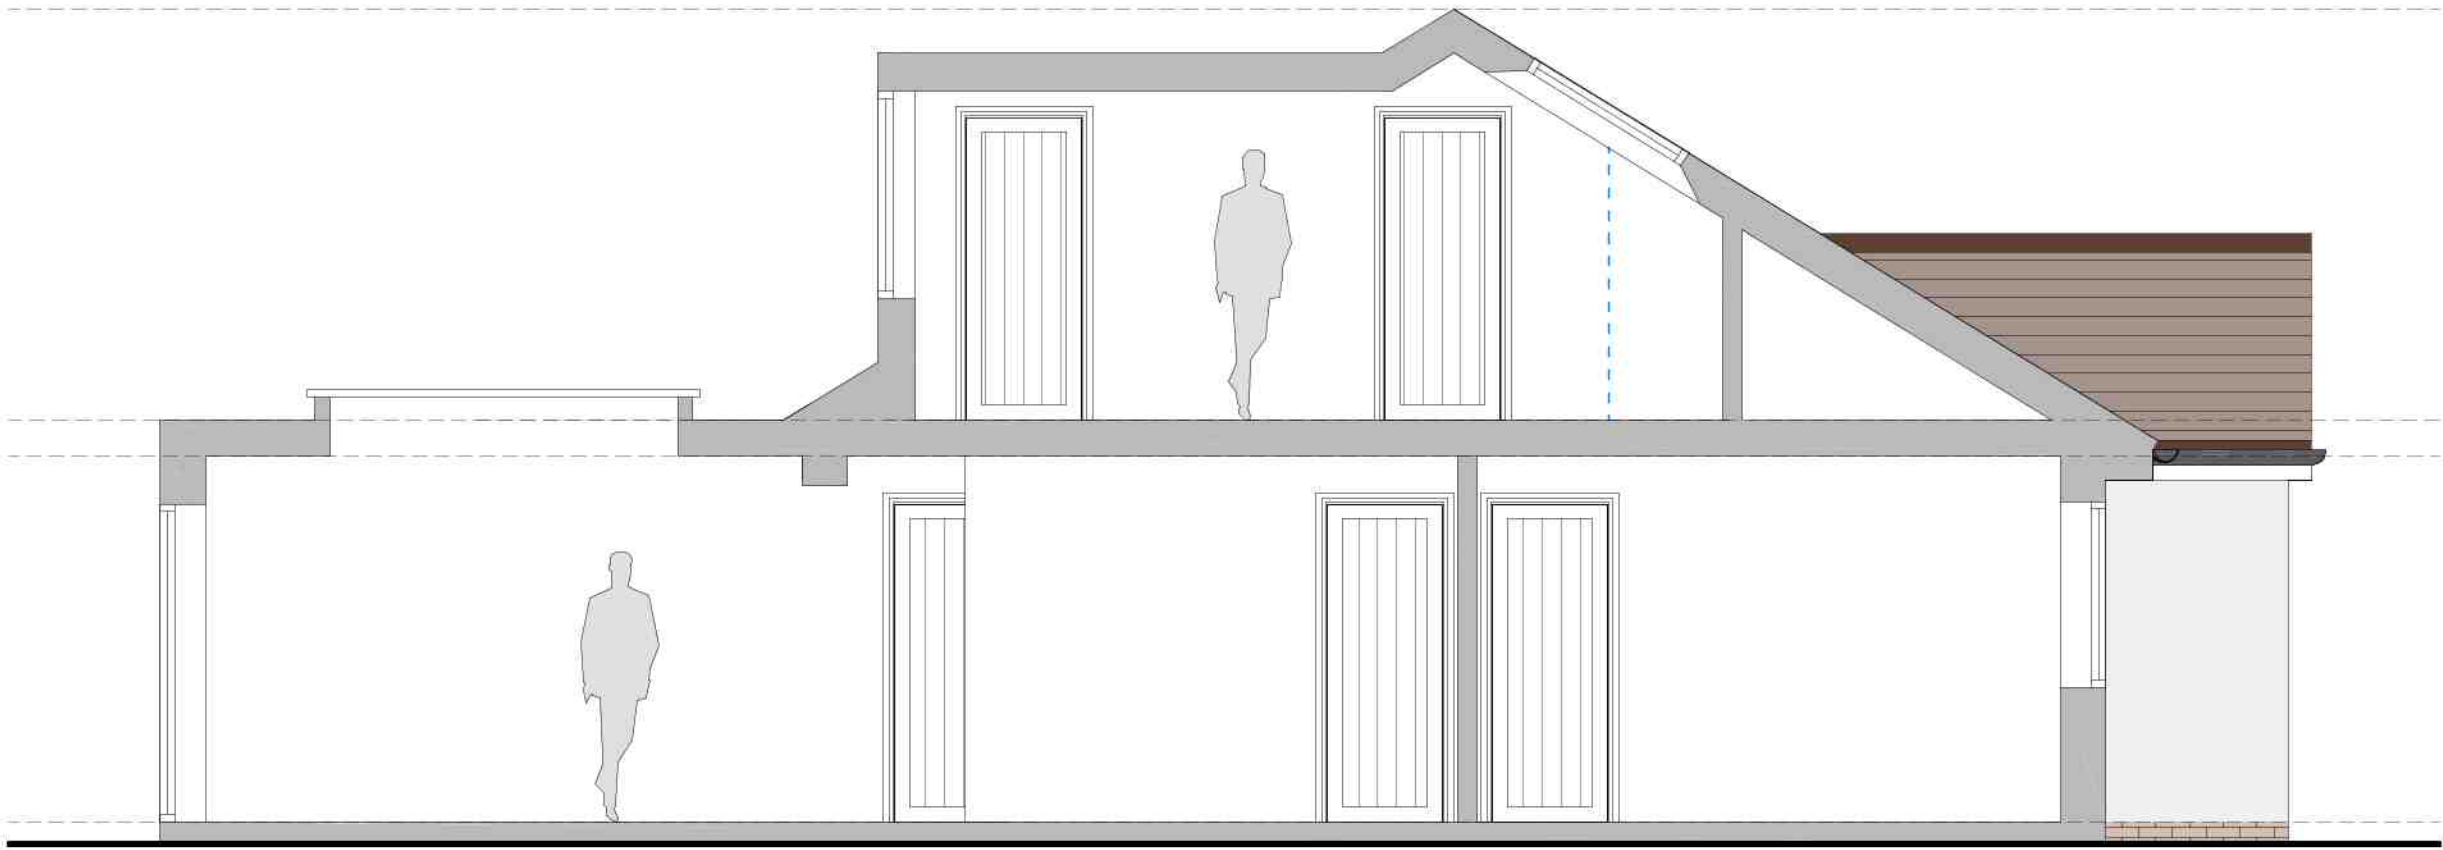


NORTH ELEVATION/ SECTION
PROPOSED
1:50 @ A1




SOUTH ELEVATION
PROPOSED
1:50 @ A1


- MATERIALS SCHEDULE:
- Clay Tile To Match Existing
 - Marley Eternit "Cedral Lap" Anthracite Grey Cladding
 - Concealed GRP Roof System
 - White Pre-Coloured Render
 - "Anthracite Grey" Powder Coated Aluminium Windows & Doors
 - Brickwork To Match Existing

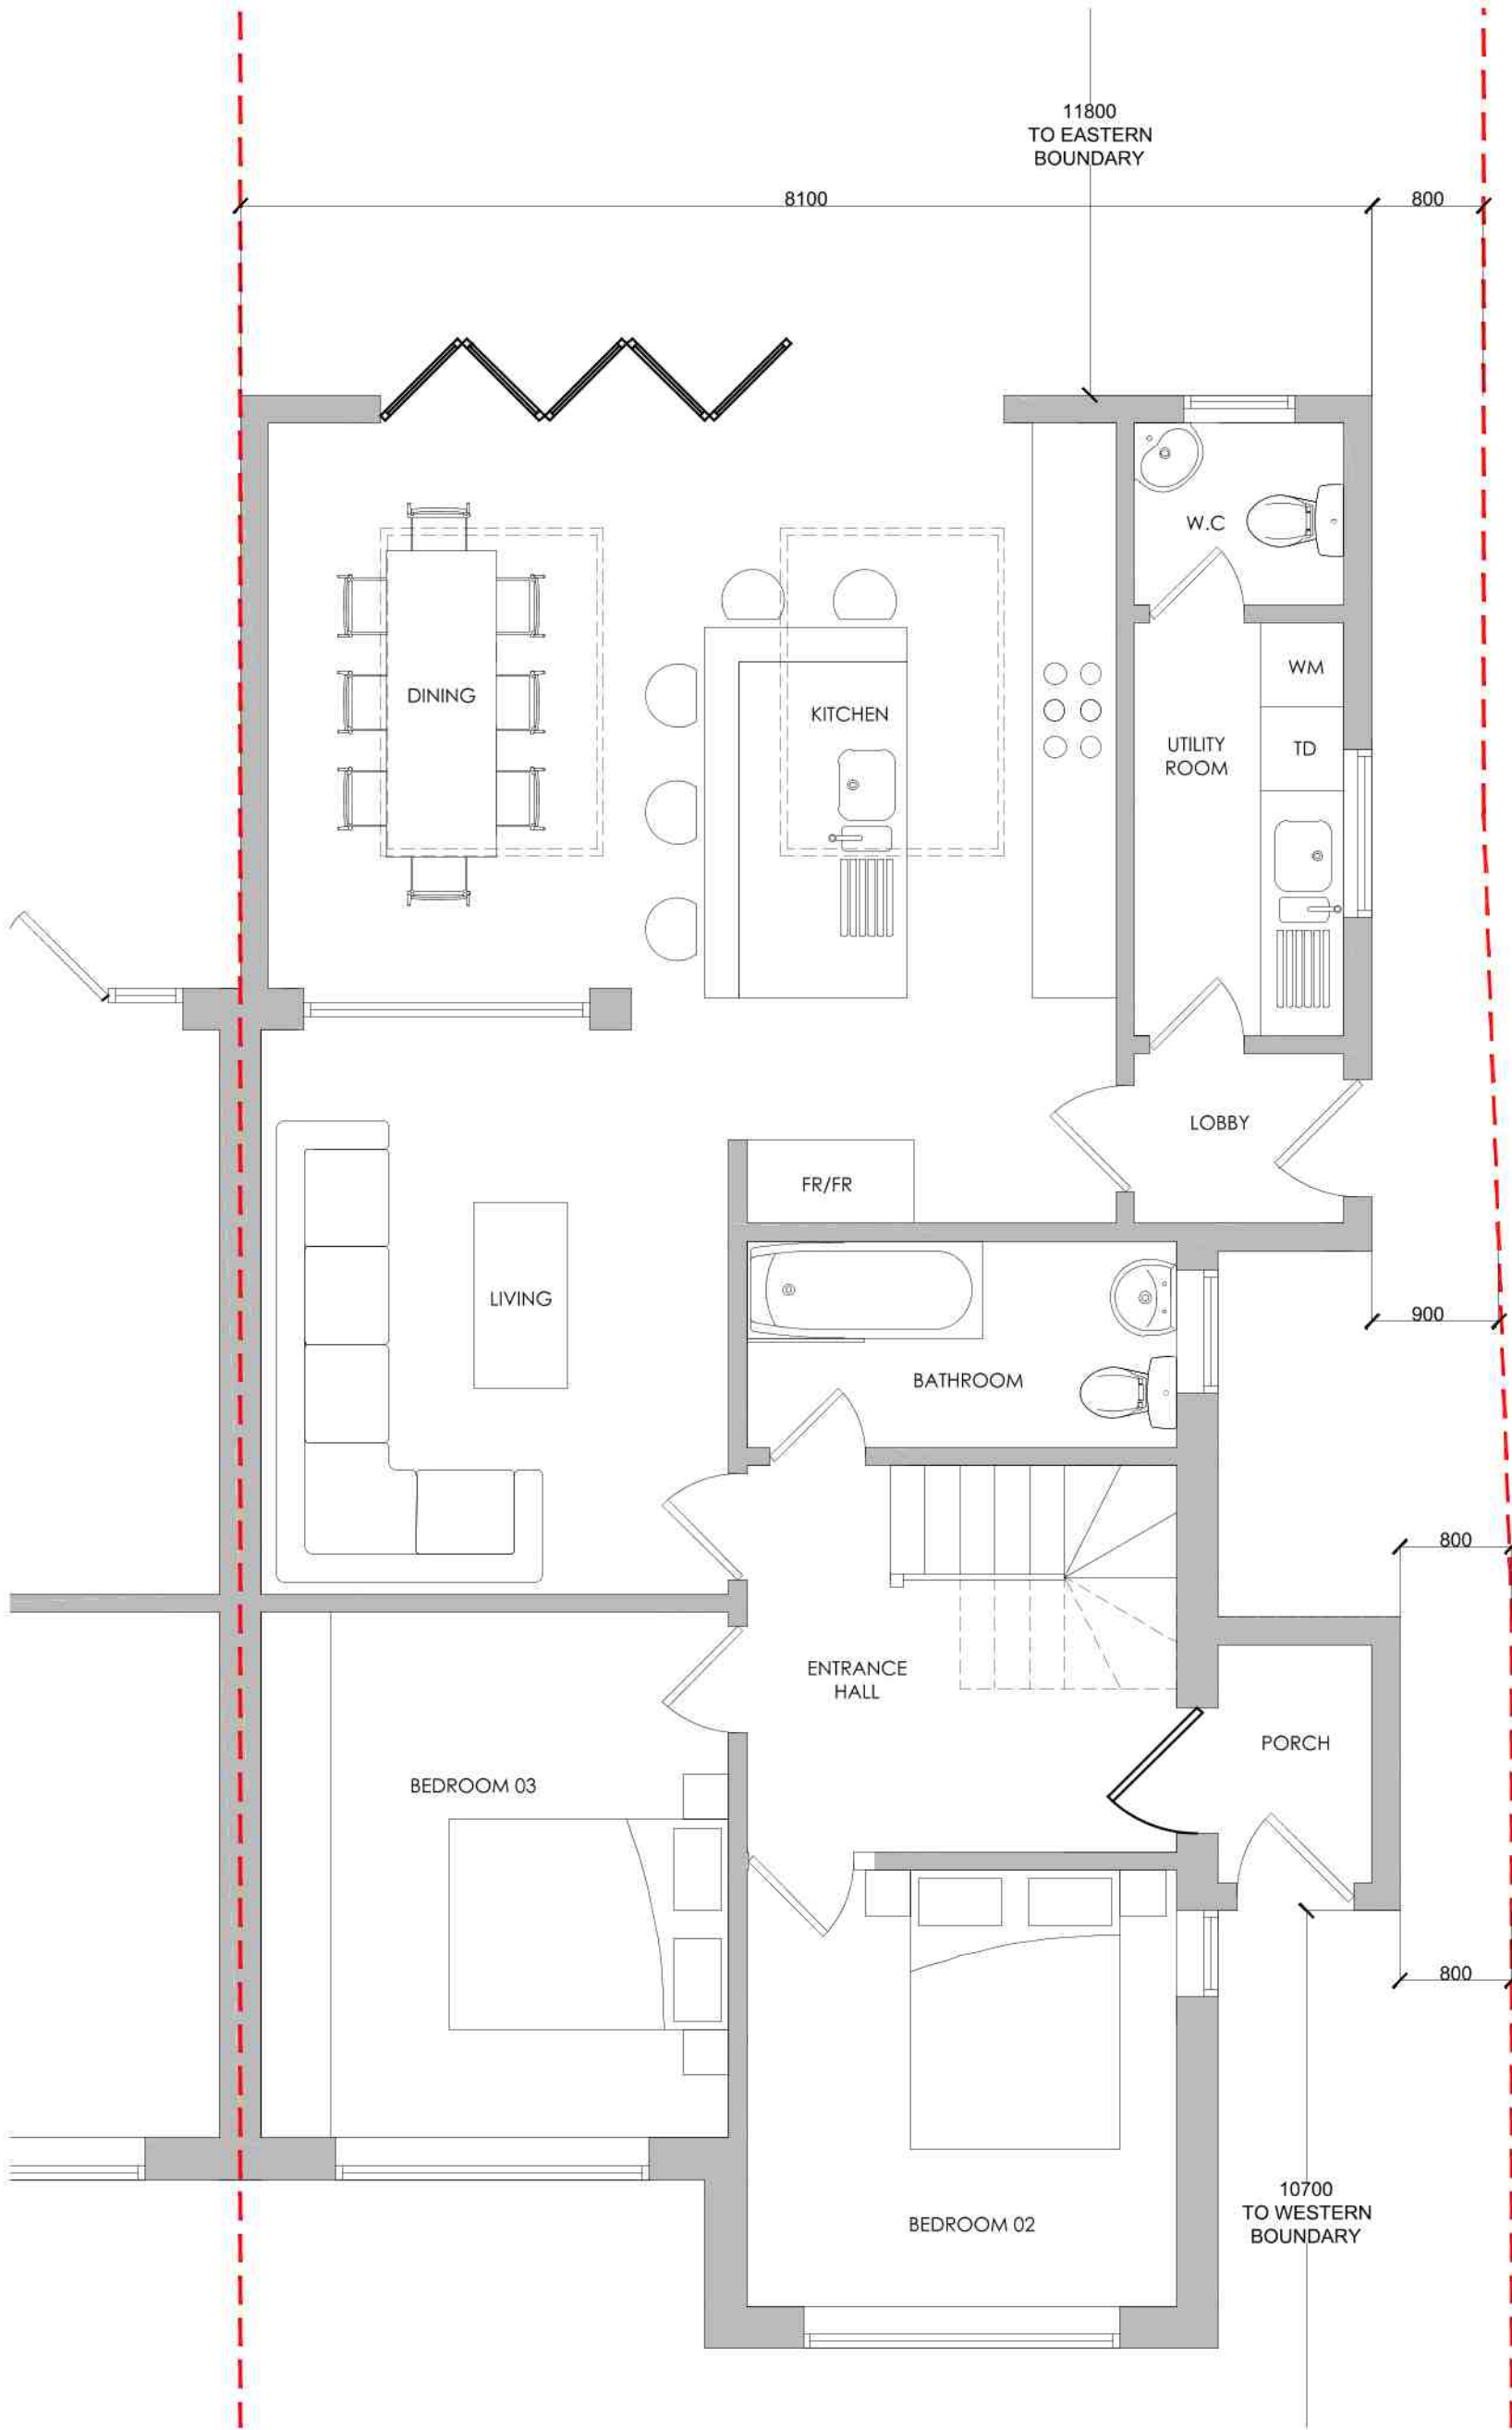


GROUND FLOOR PLAN
PROPOSED
1:50 @ A1

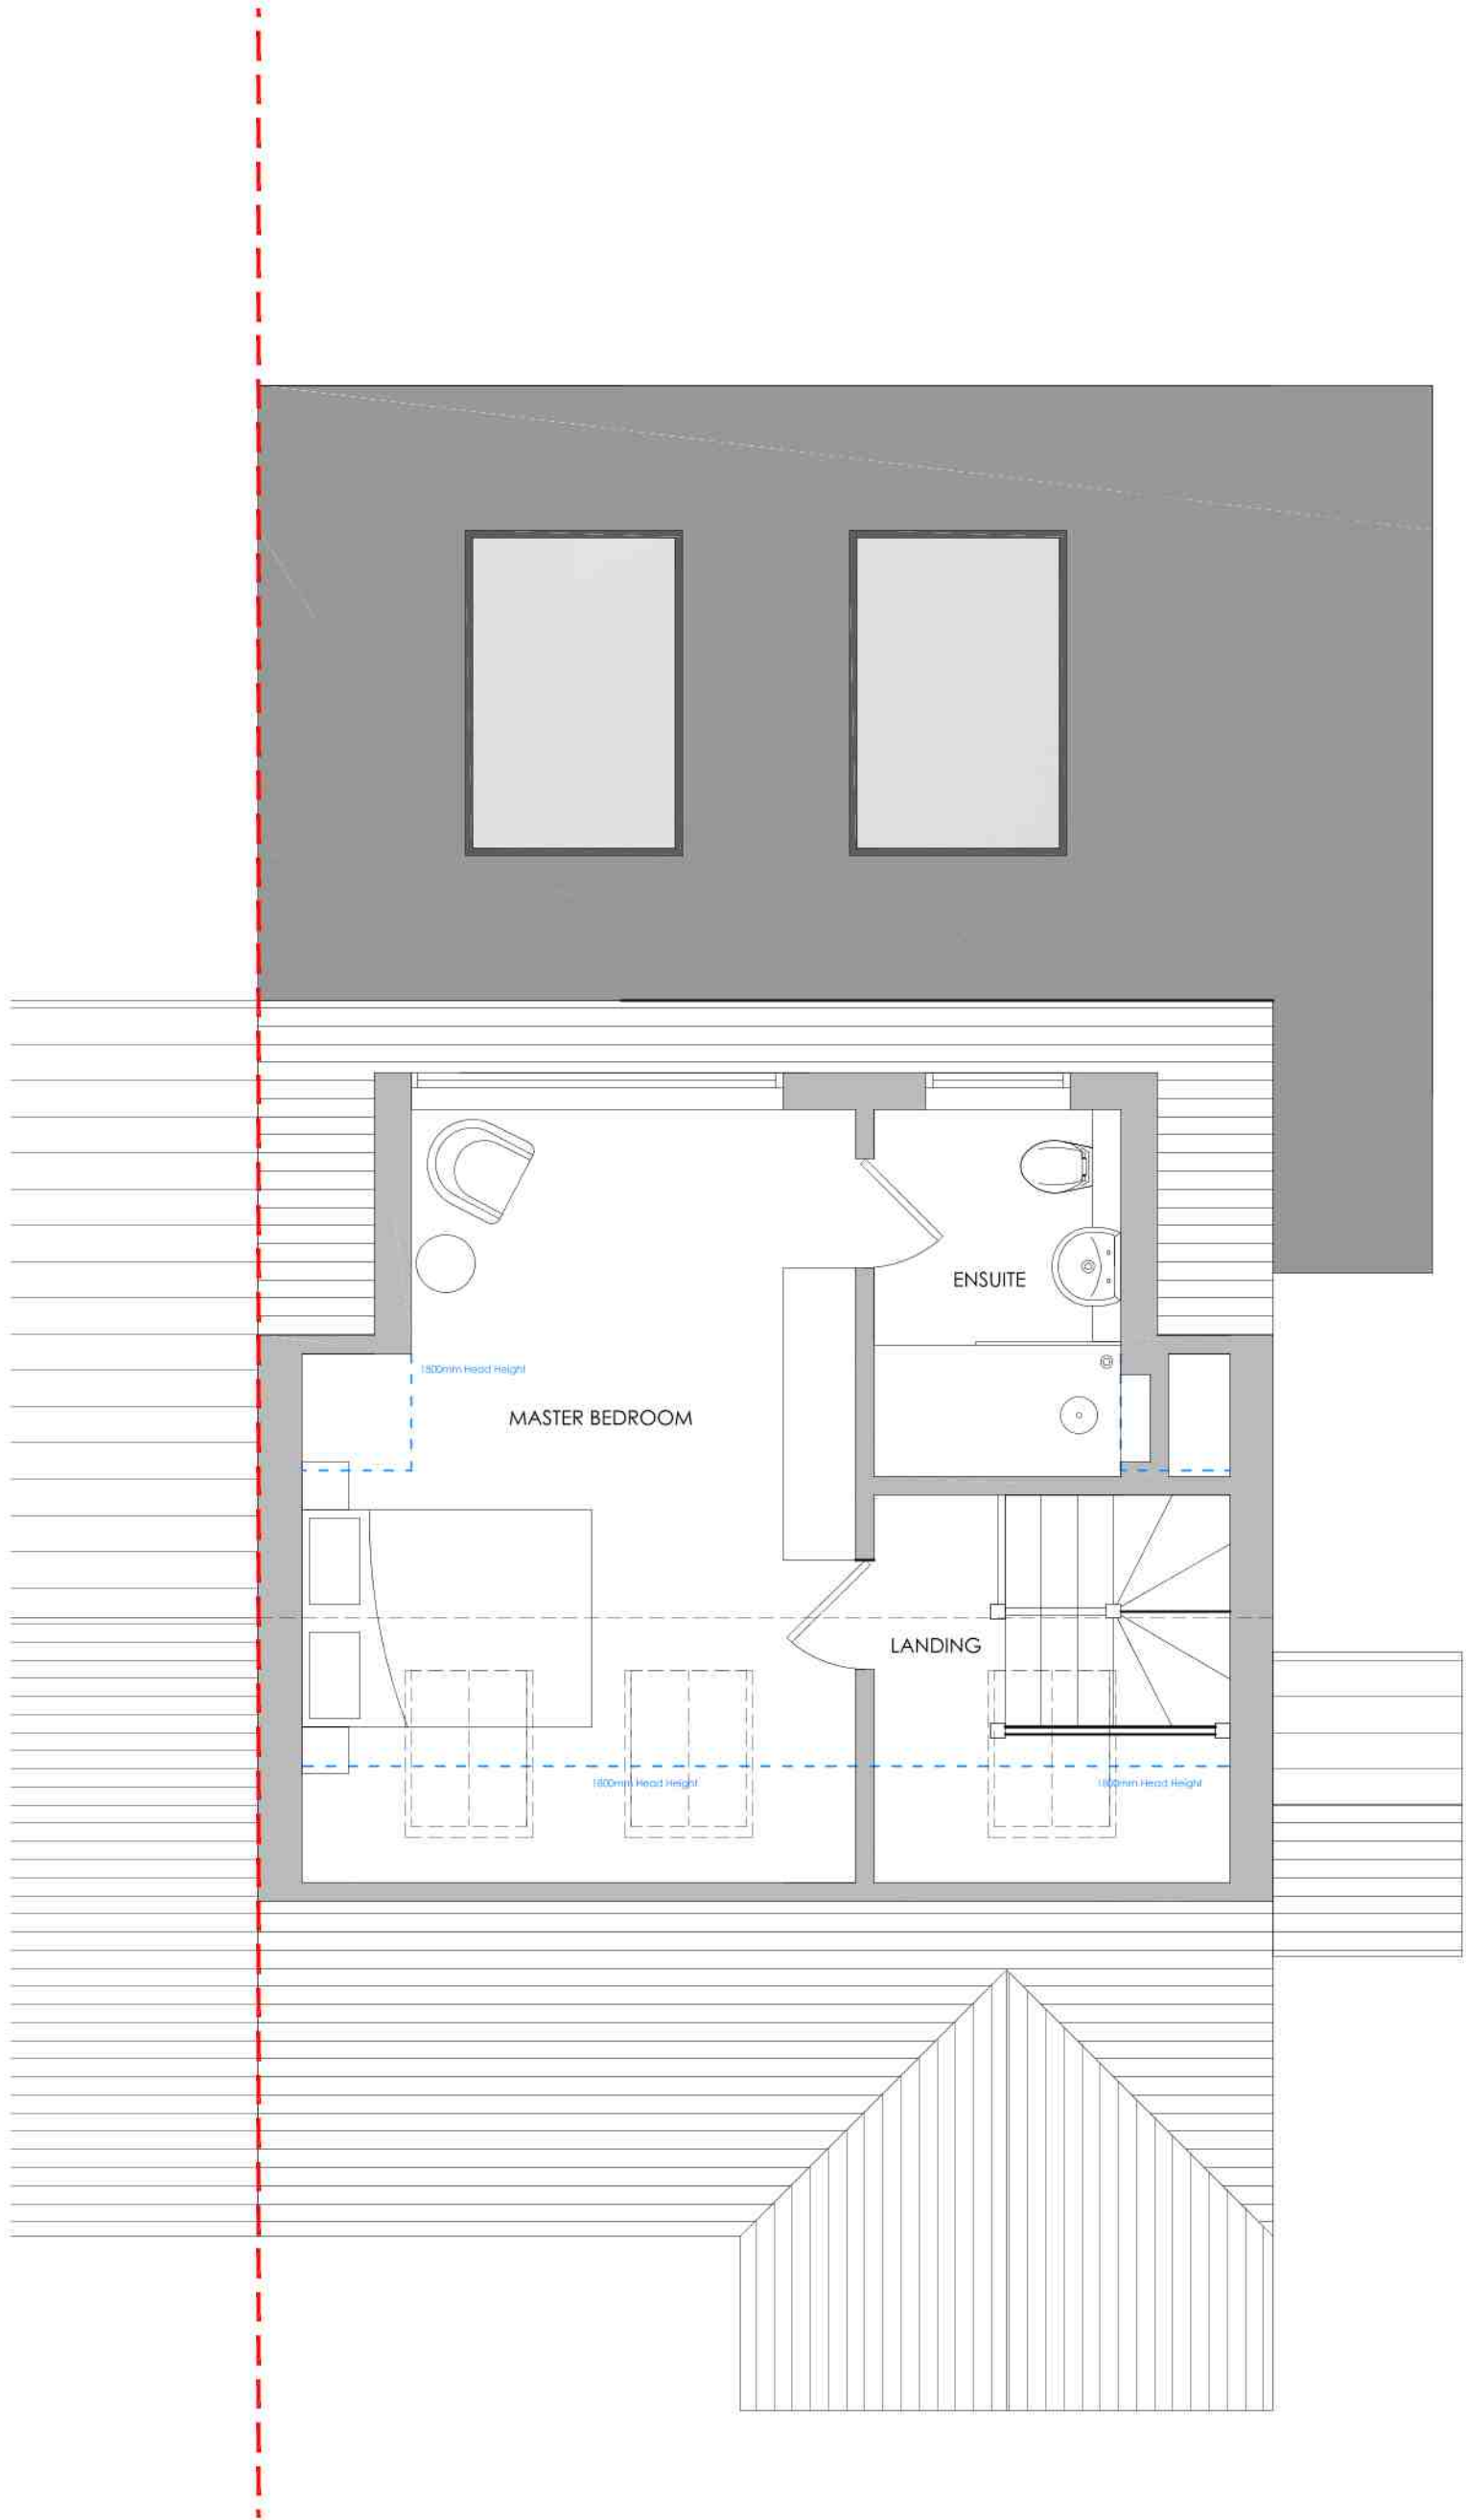

ROOF PLAN
PROPOSED
1:50 @ A1

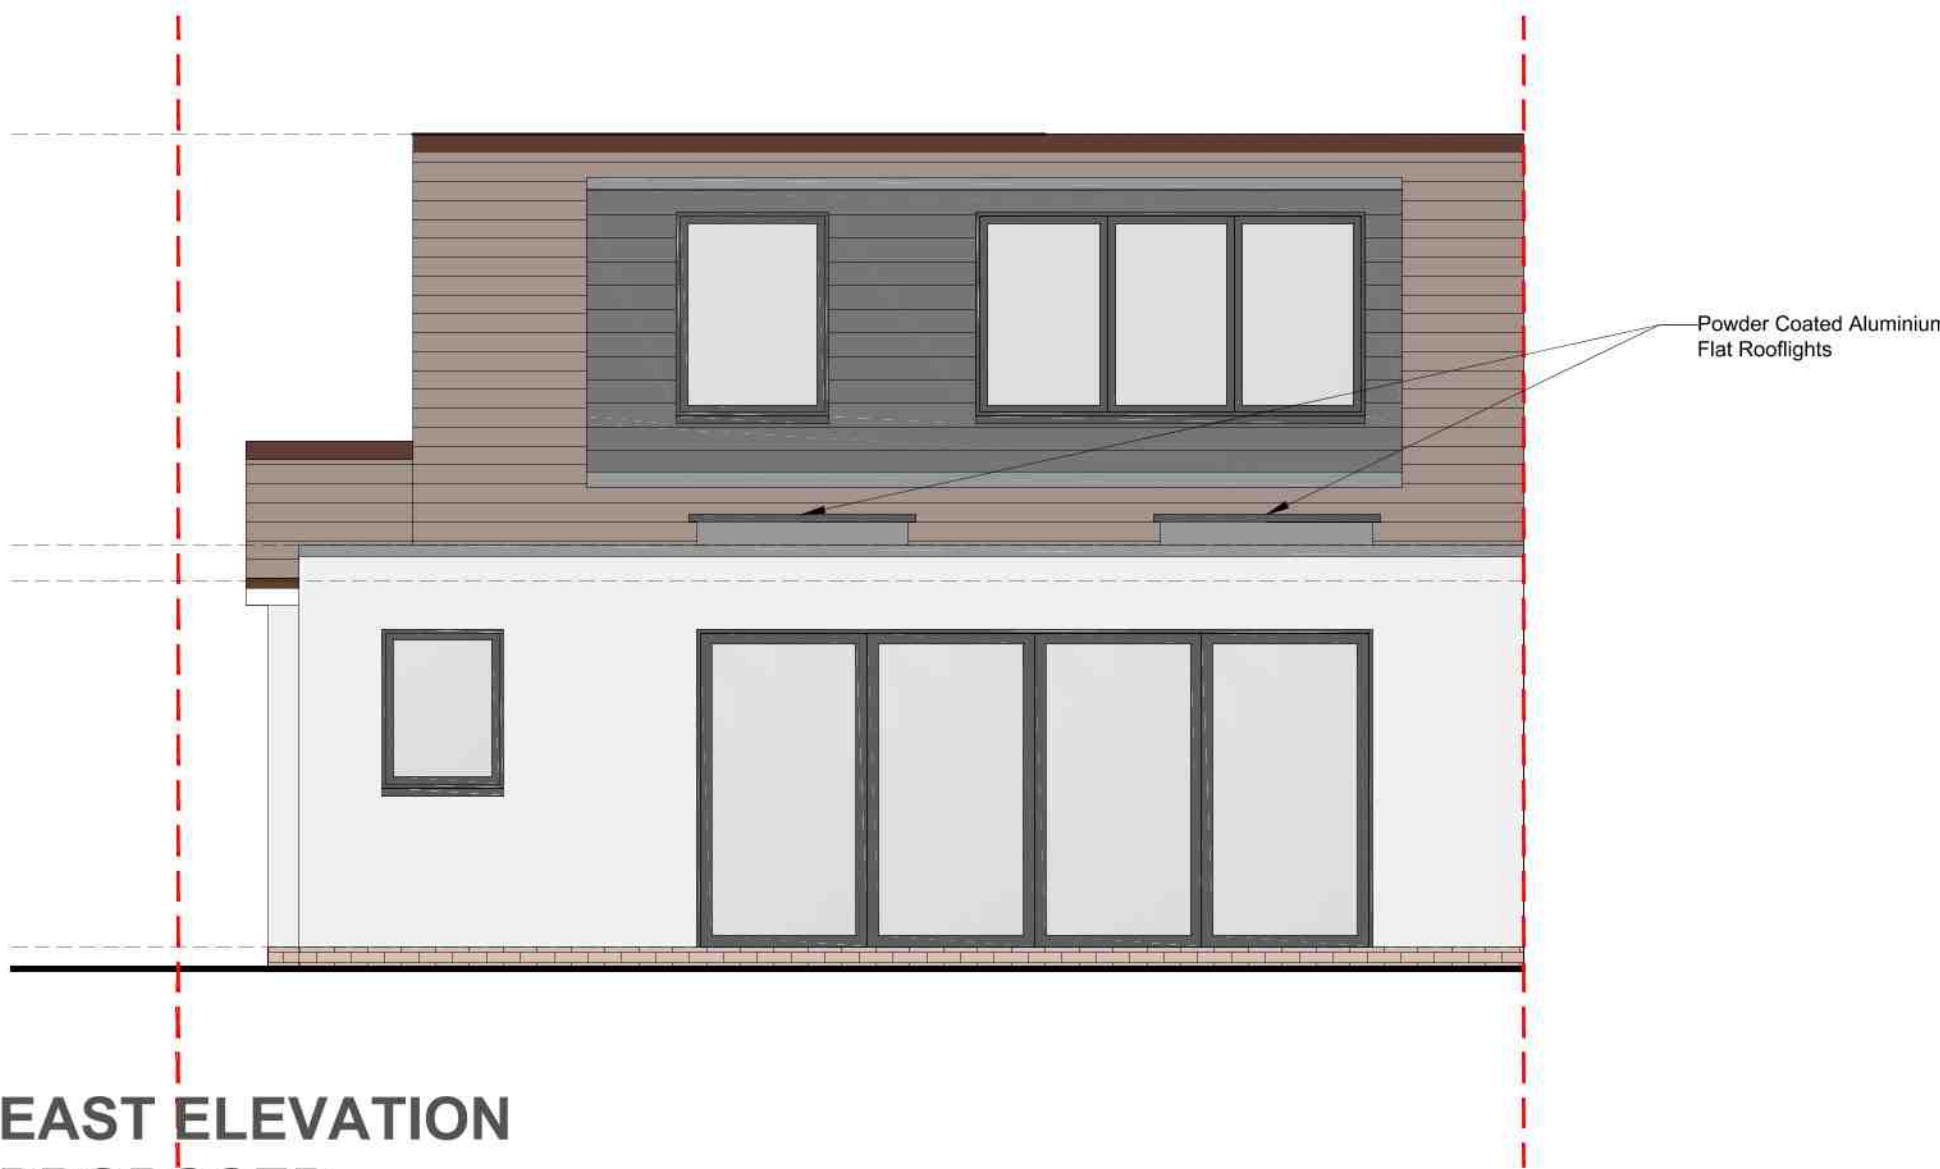

EAST ELEVATION
PROPOSED
1:50 @ A1

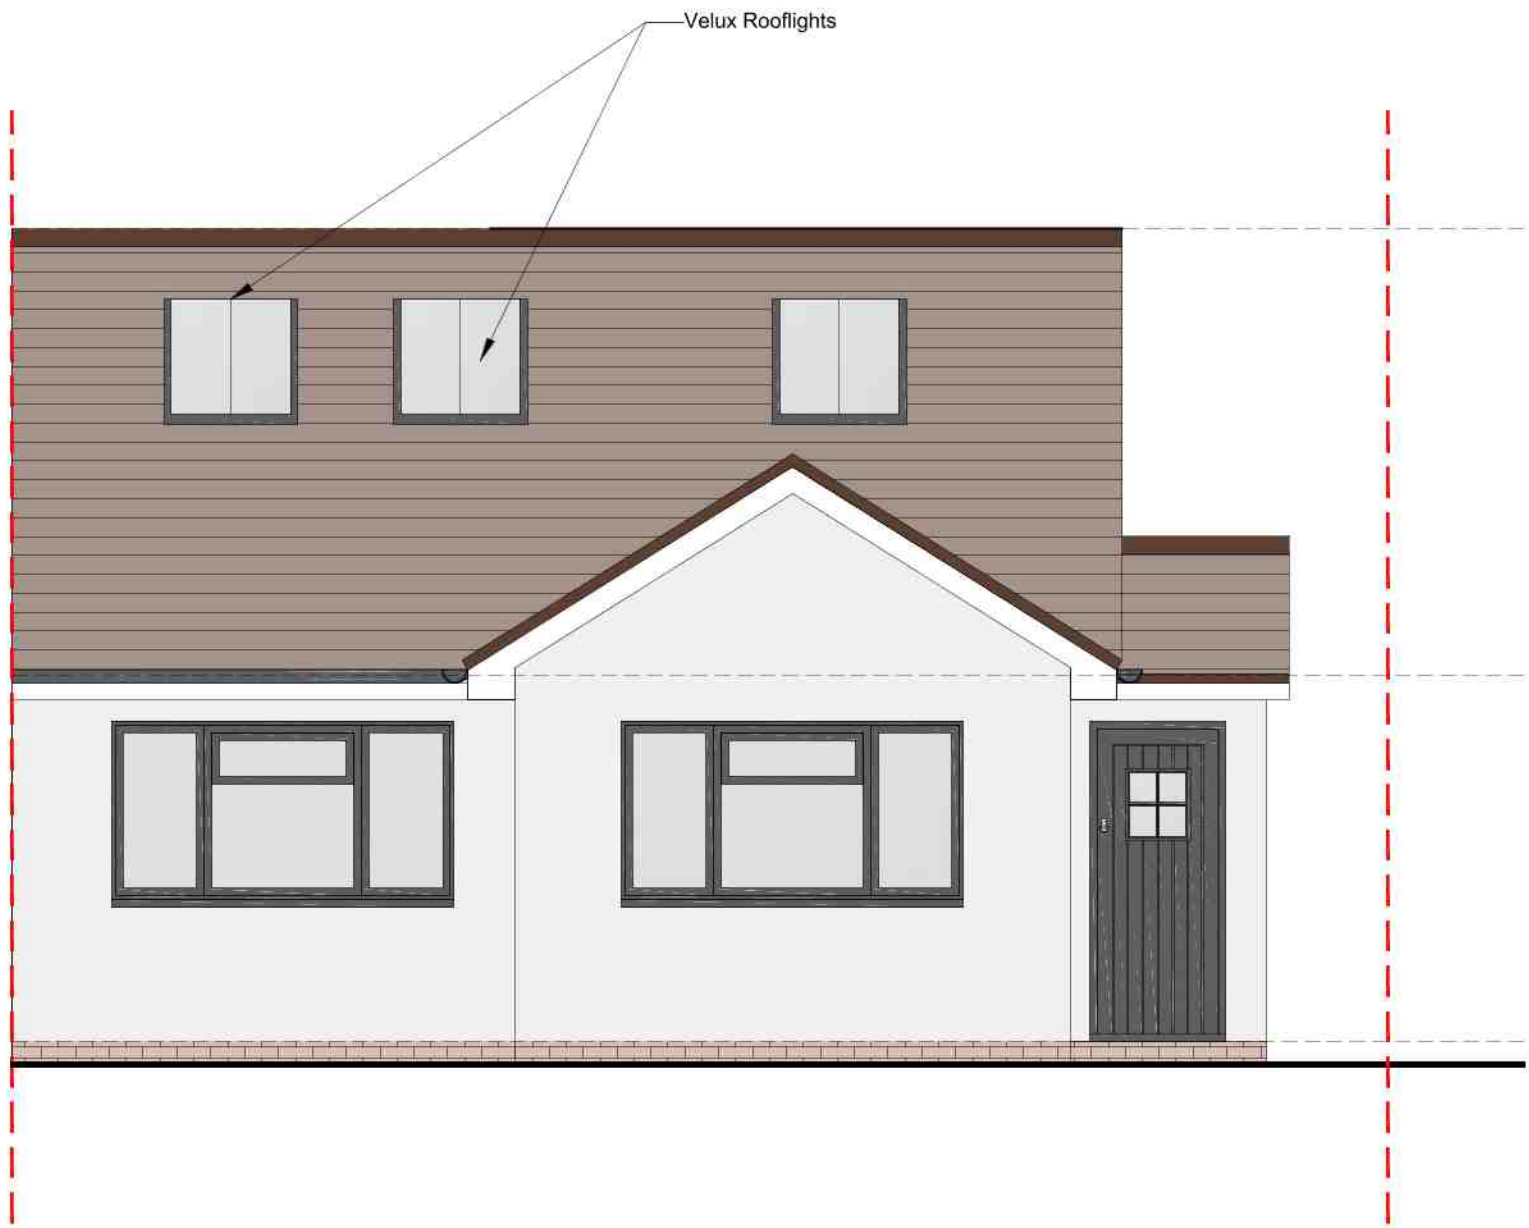

WEST ELEVATION
PROPOSED
1:50 @ A1

REV	NOTES	DATE
 INTERIOR ARCHITECTURE + DESIGN		
PROJECT SOUTHGATE, Lincoln Avenue Rose Green, Bognor Regis		
DRAWING Proposed Plans & Elevations		
DRAWN BY JP	SCALE 1:50 @ A1	
DATE April 2020	REVISION	
DRAWING NO. 10025-DPA-003		