



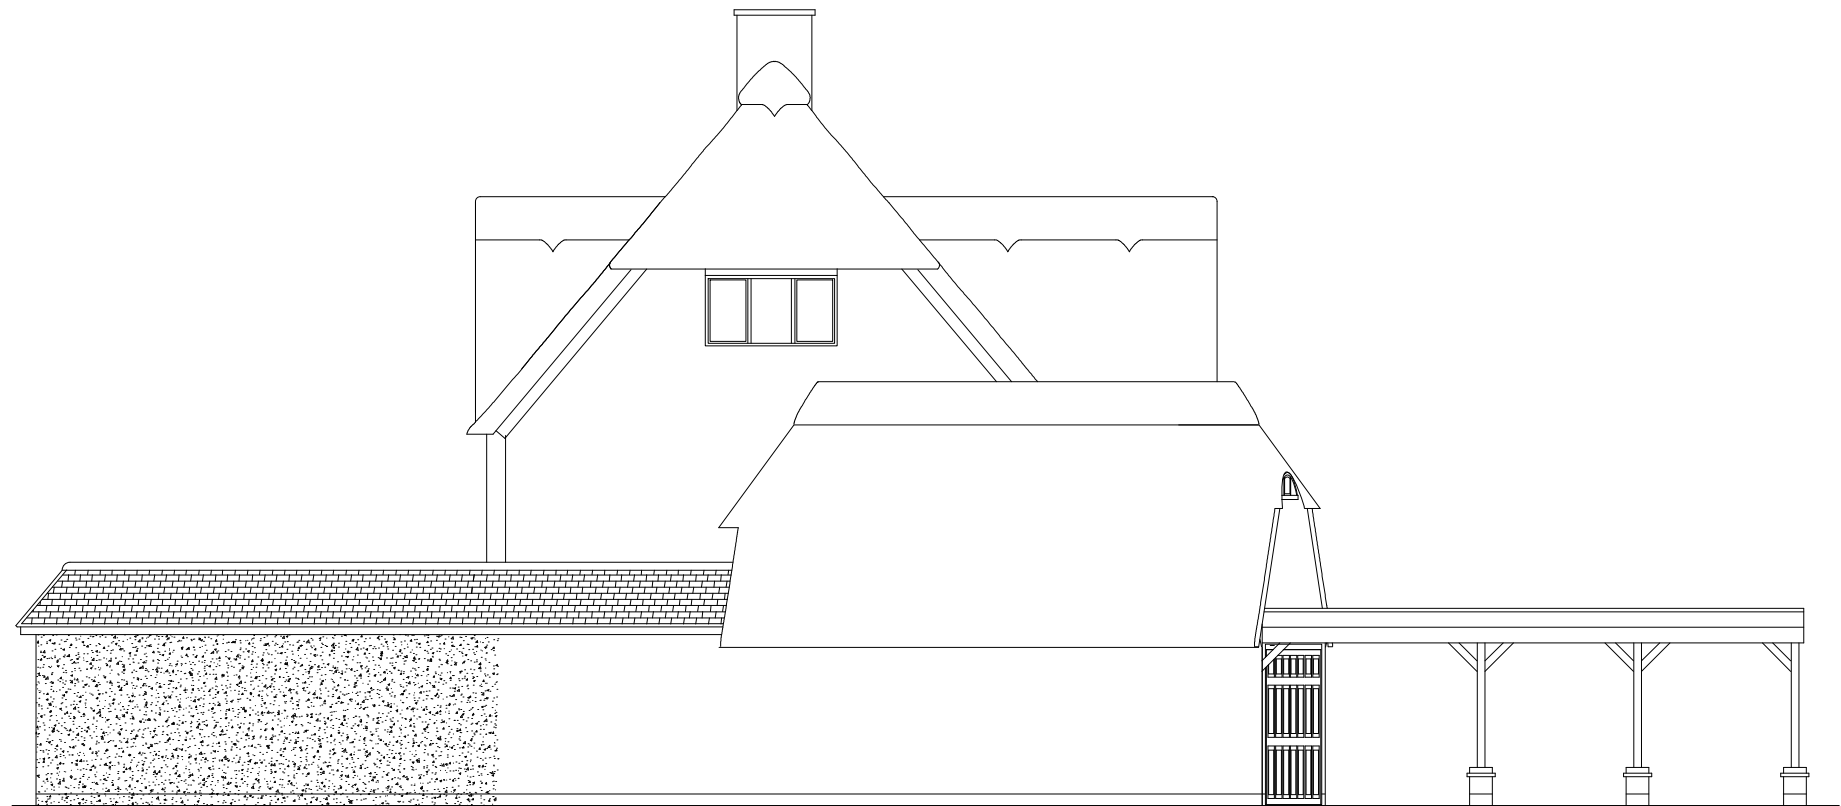

NEW WEST ELEVATION



NEW EAST ELEVATION

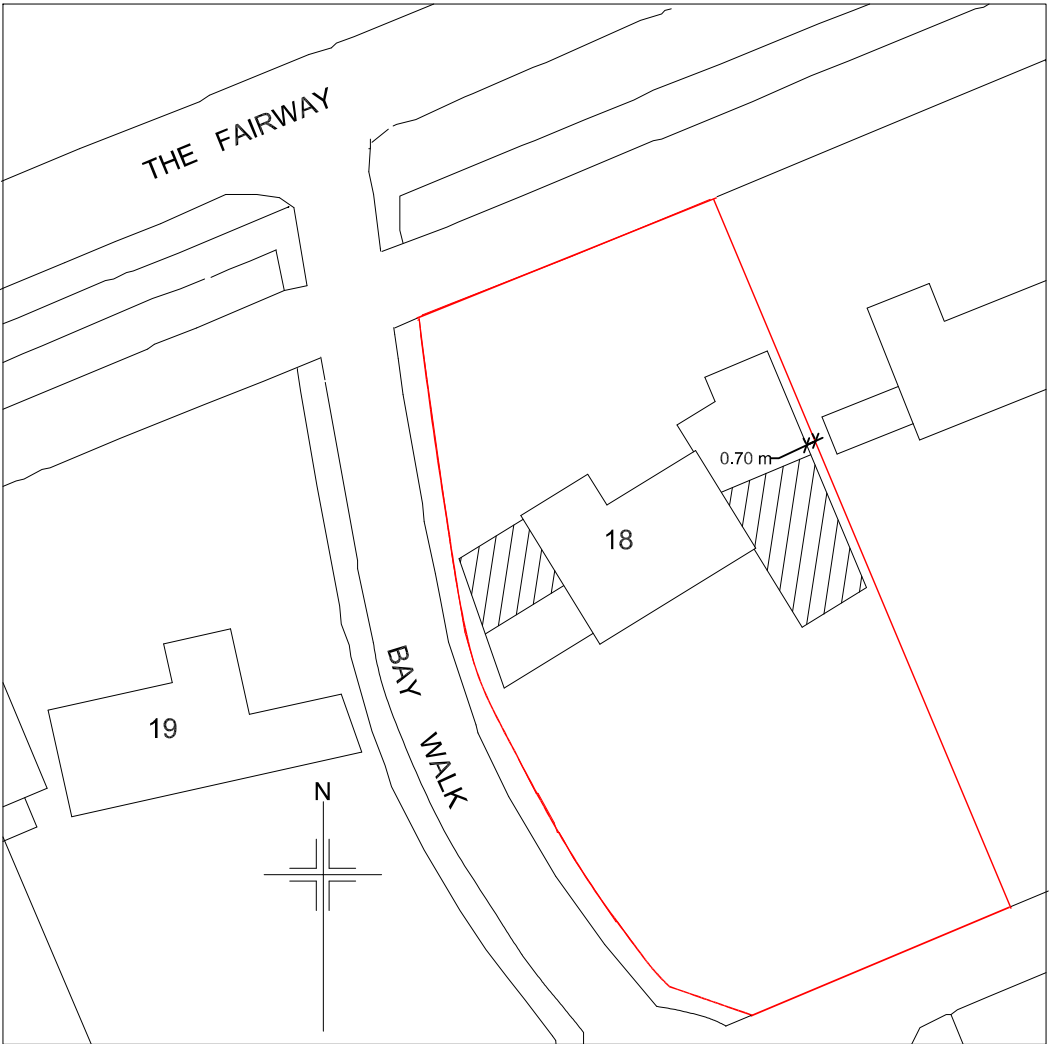

SITE PLAN

Do not scale from drawings (excepting Local Authorities) All dimensions to be checked on site			
All work to comply with Building Regulations, British Standards, manufacturer's instructions /specifications and engineer's calculations at all times. Construction must also comply with all safety at work regulations. Additional work may be requested by the building inspector as work proceeds to ensure the new building complies with all building regulations.			
No	Change	Date	Init
	Revised	20-09-2018	
BKM PLANS architectural plans and drawing service			
Title: 18 The Fairway Aldwick Bay Bognor Regis PO21 4ES			
Scale:		1:100 1:500	
Date:		6 December 2017	
Drawn by:			
Drawing 5 / 8			
All drawings are copyright of BKM architectural plans and drawings service and may not be reproduced without prior permissions			