



SCALE IN METRES

 


0 1 2 3 4 5

This drawing is to be used only for Planning purposes & Building Regulation submission not as a "working drawing", if used as such, all dimensions to be checked by the Site Manager and/or Tradesmen prior to work commencing. If any discrepancies arise contact Floor Plans Express immediately.

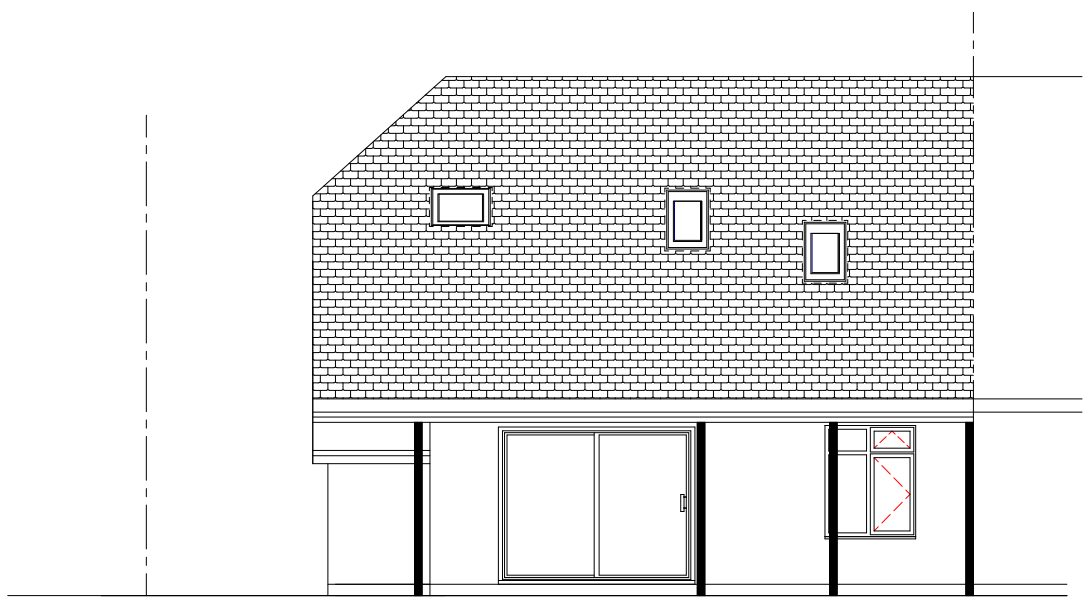


Existing Rear Elevation

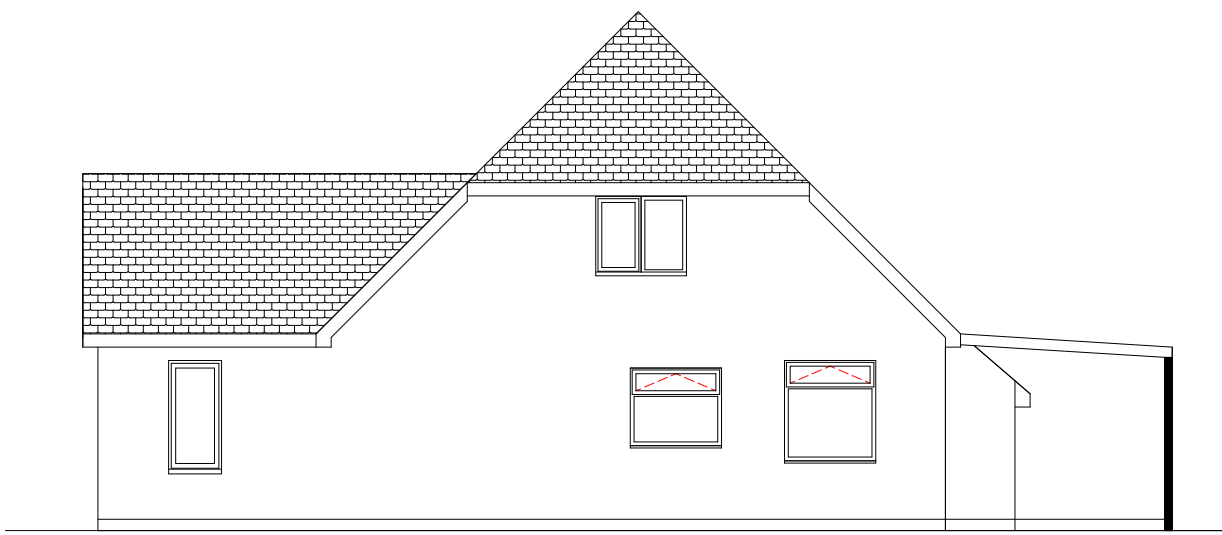


Existing Side Elevation




Proposed Rear Elevation

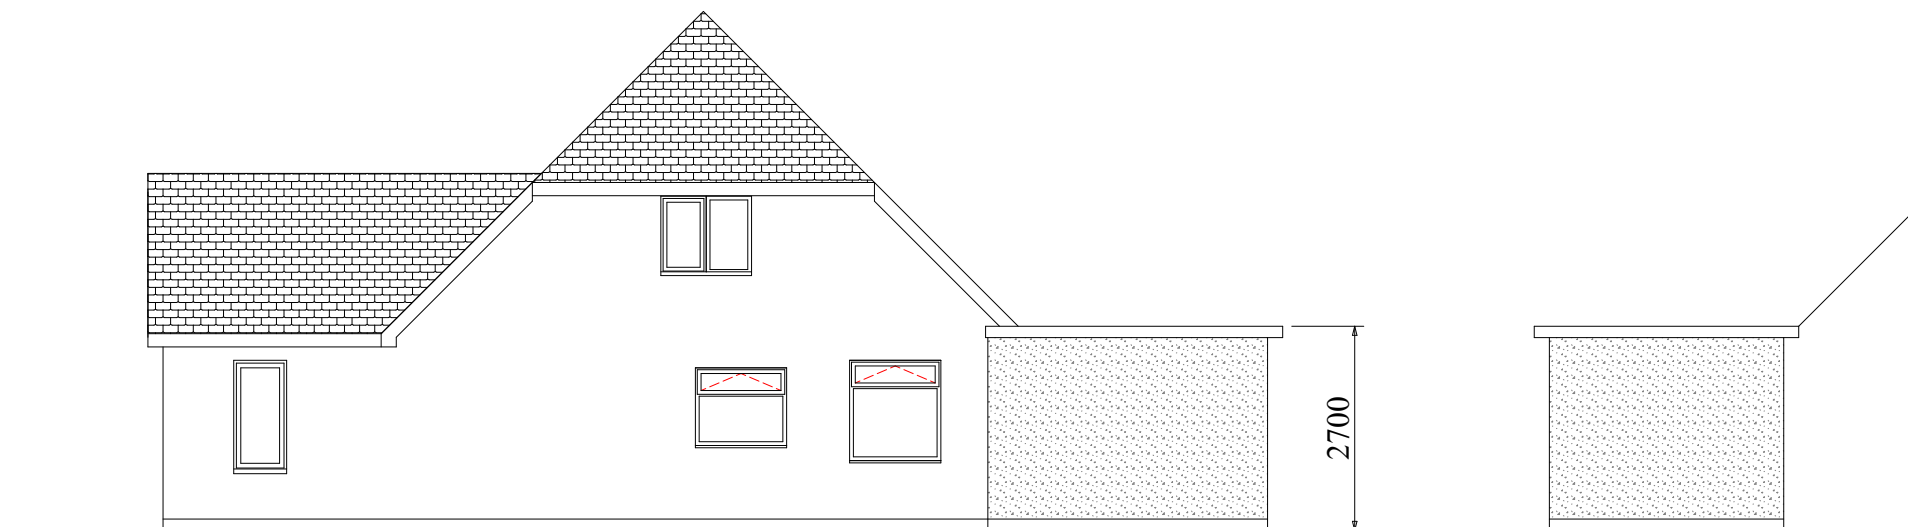


Proposed Side Elevation

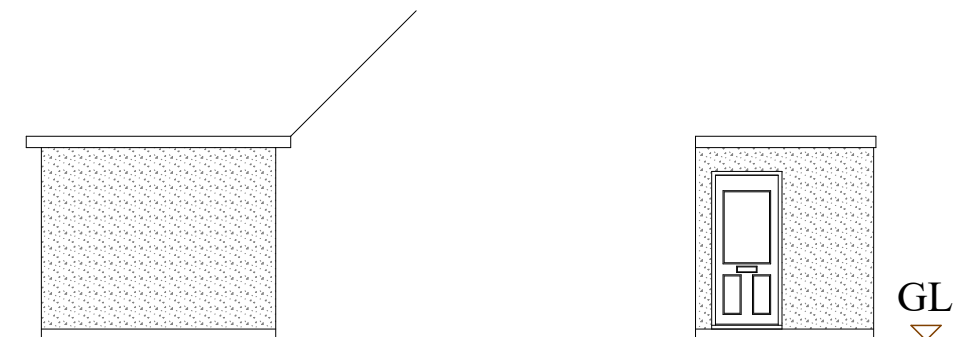


Proposed Side Elevation

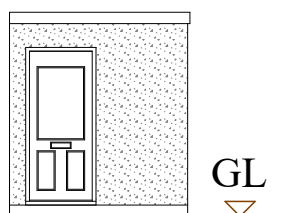


Proposed Front Elevation

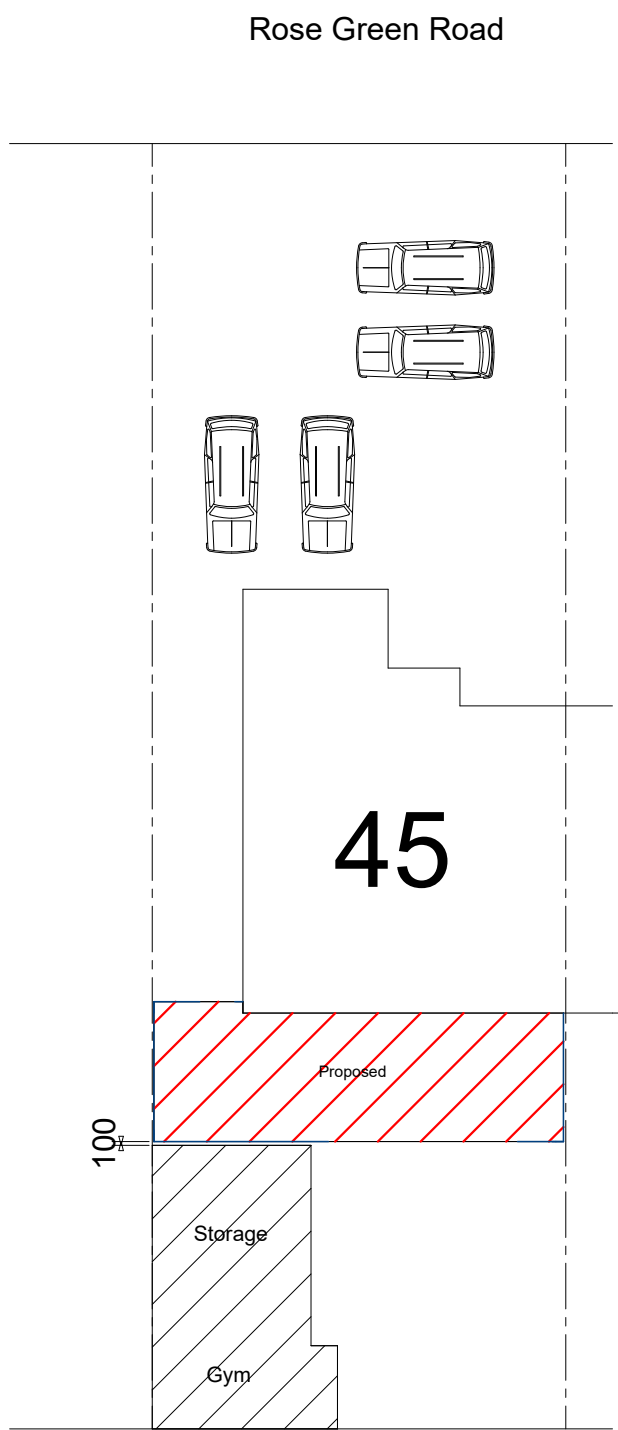


Block Plan
Scale 1:200

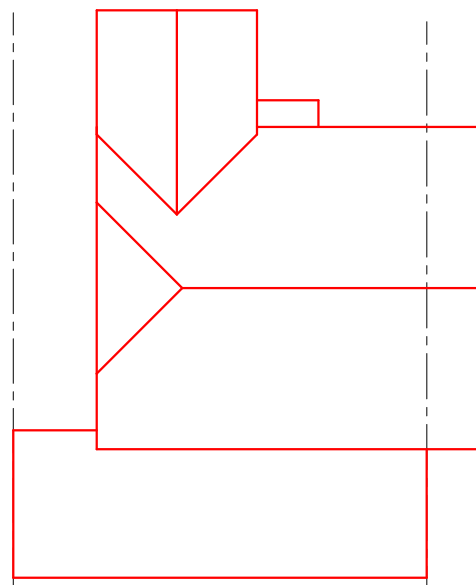

Proposed Roof Plan
1:200

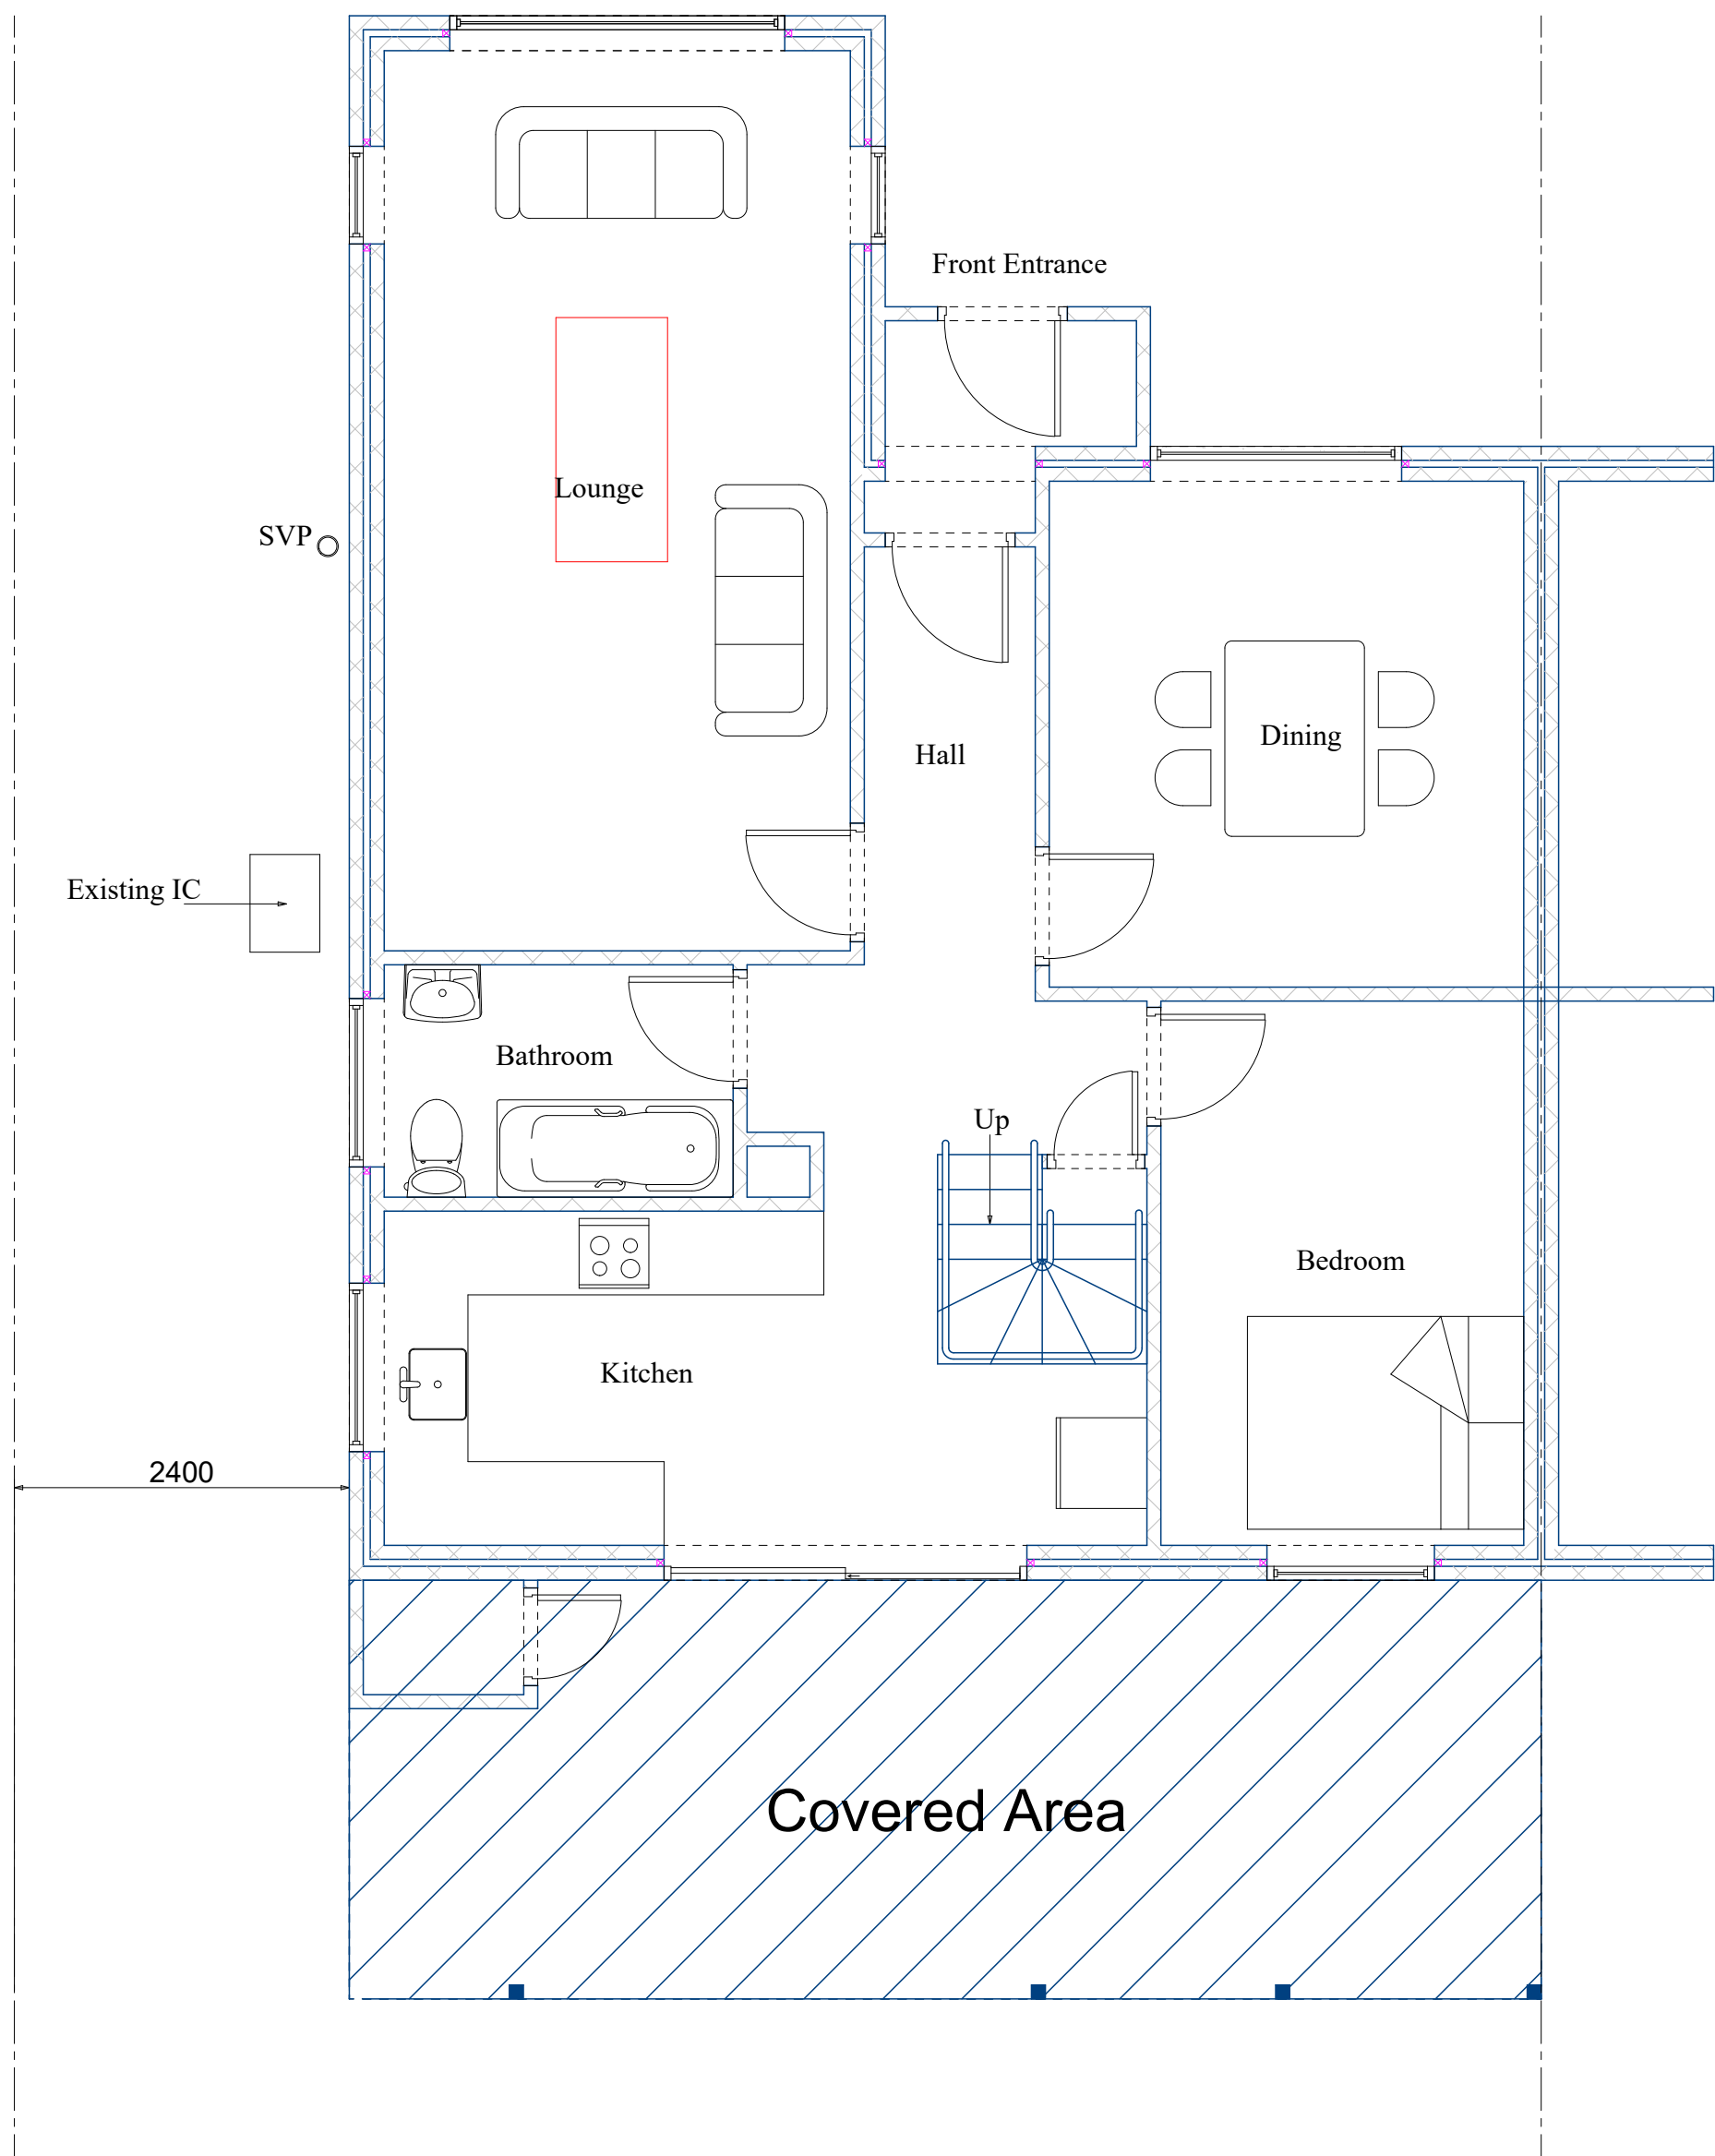

Existing Ground Floor Plan

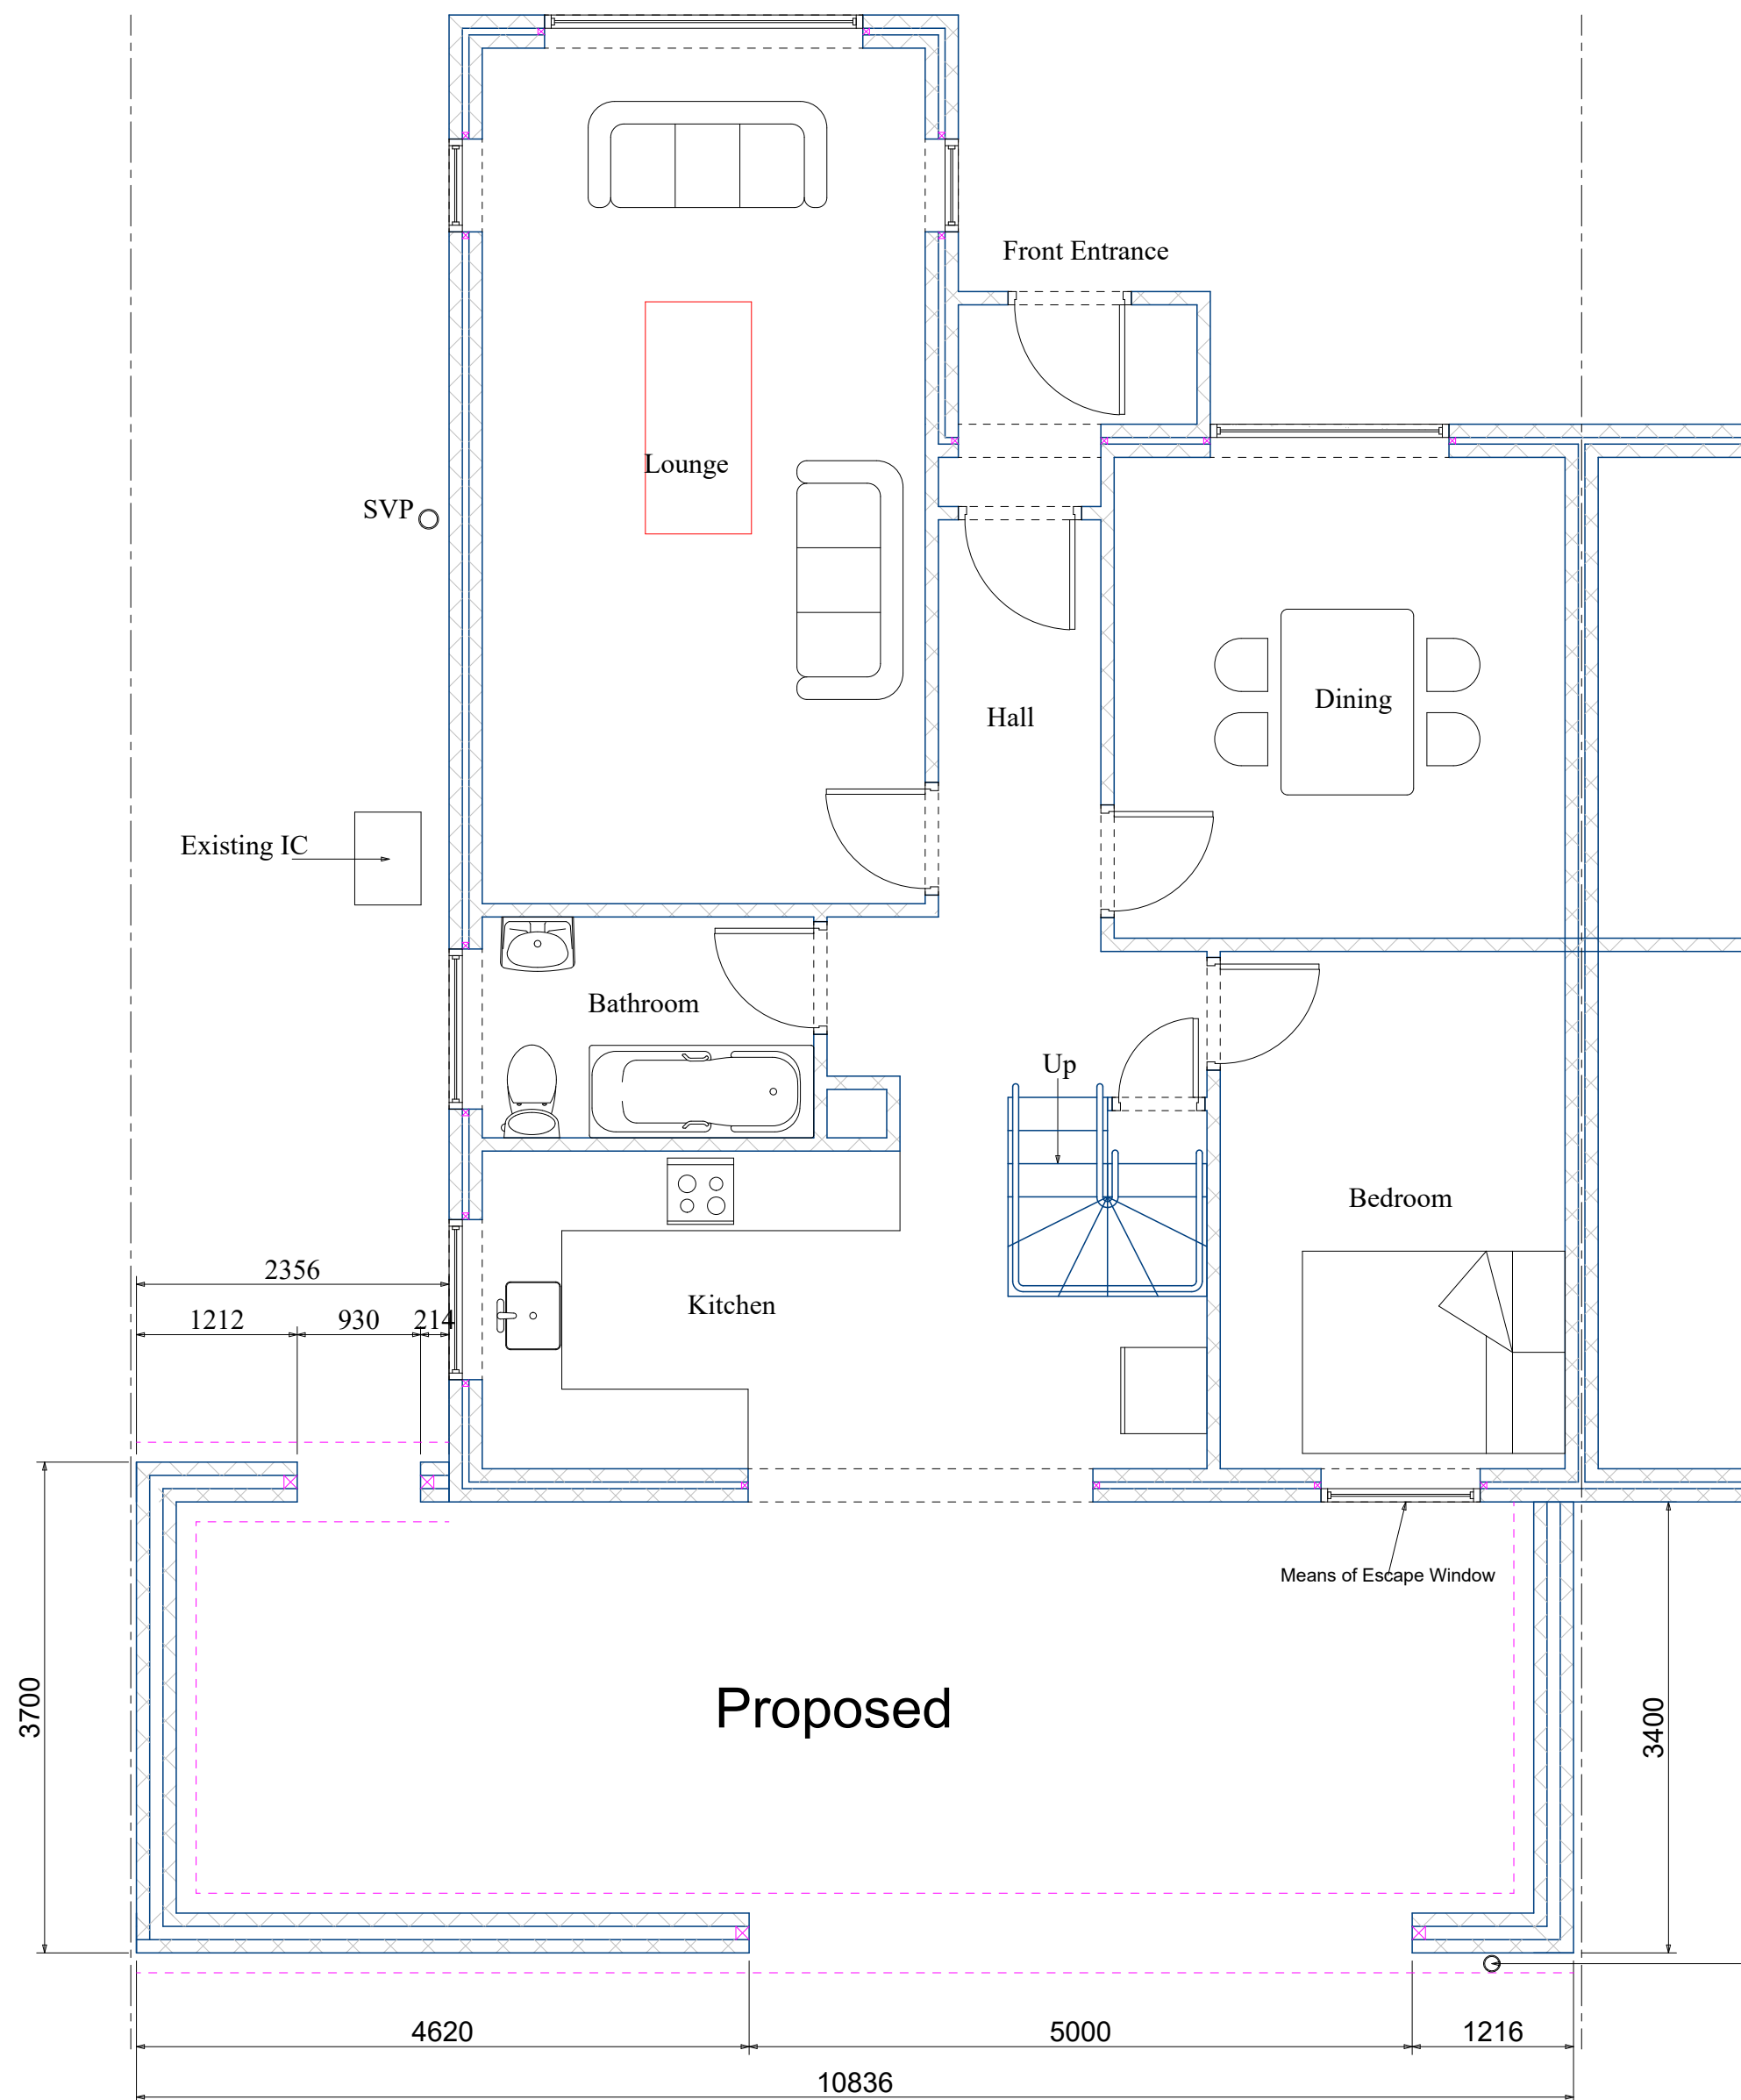

Proposed Ground Floor Plan

RWP to
Soakaway
See Specification
notes



Proposed: Single Storey Rear Extension

Client: Mr S. Hodgson

45, Rose green Road
Rose Green
West Sussex
PO21 3ES

Drawings Included: Existing & Proposed Floor Plans & Elevations

Drawing No:HOD/2018/002

Date: 04/2018

Scale 1:50
1:100
1:200

Drawn by:
Mark Seagrove

Page Size - A1

8, Spring Walk
Wargrave
Reading
Berkshire
RG10 8DX

Tel: 0118 9404274
Mob: 07957580355
Email: mark@floorplansexpress.net