



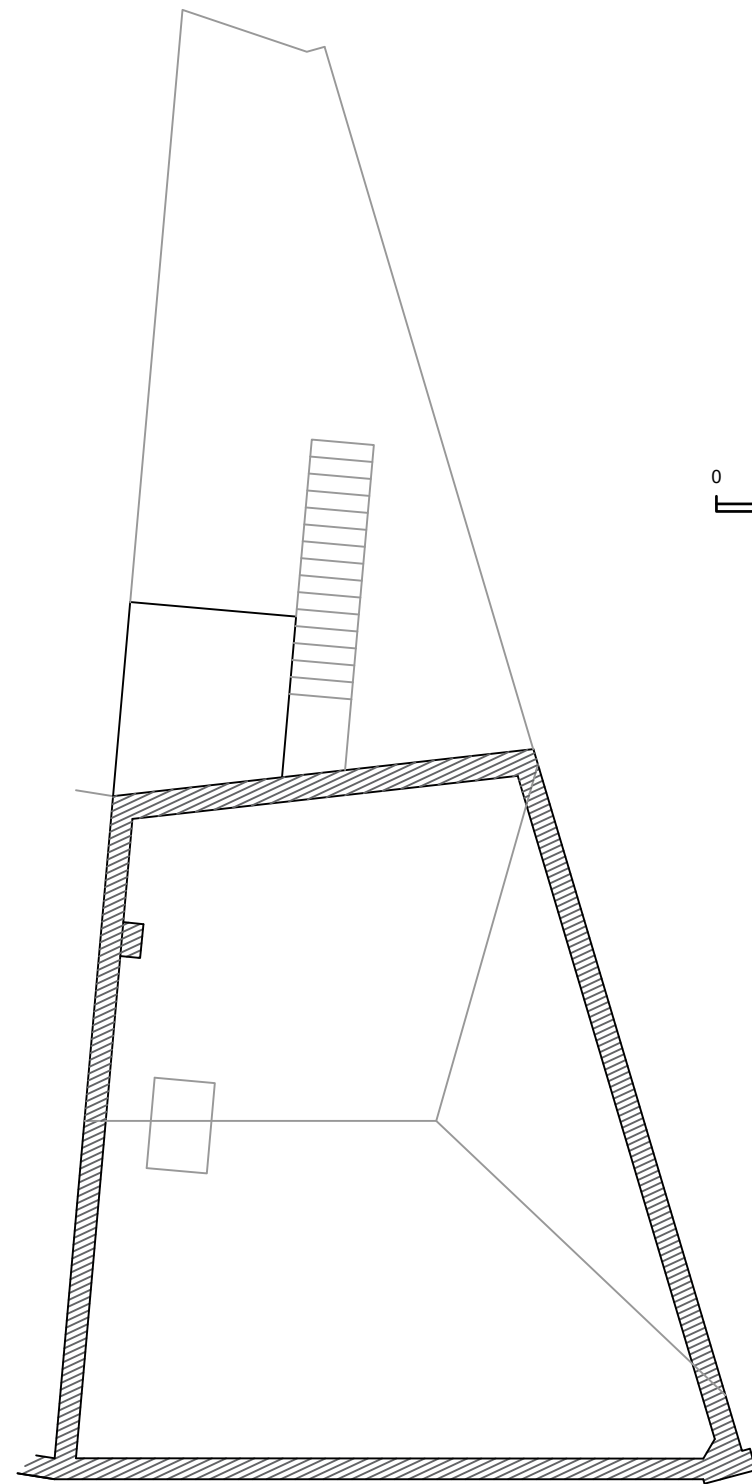

EXISTING ATTIC SPACE




0 1 2 3 4 5m  
1:100 SCALE (at A3)

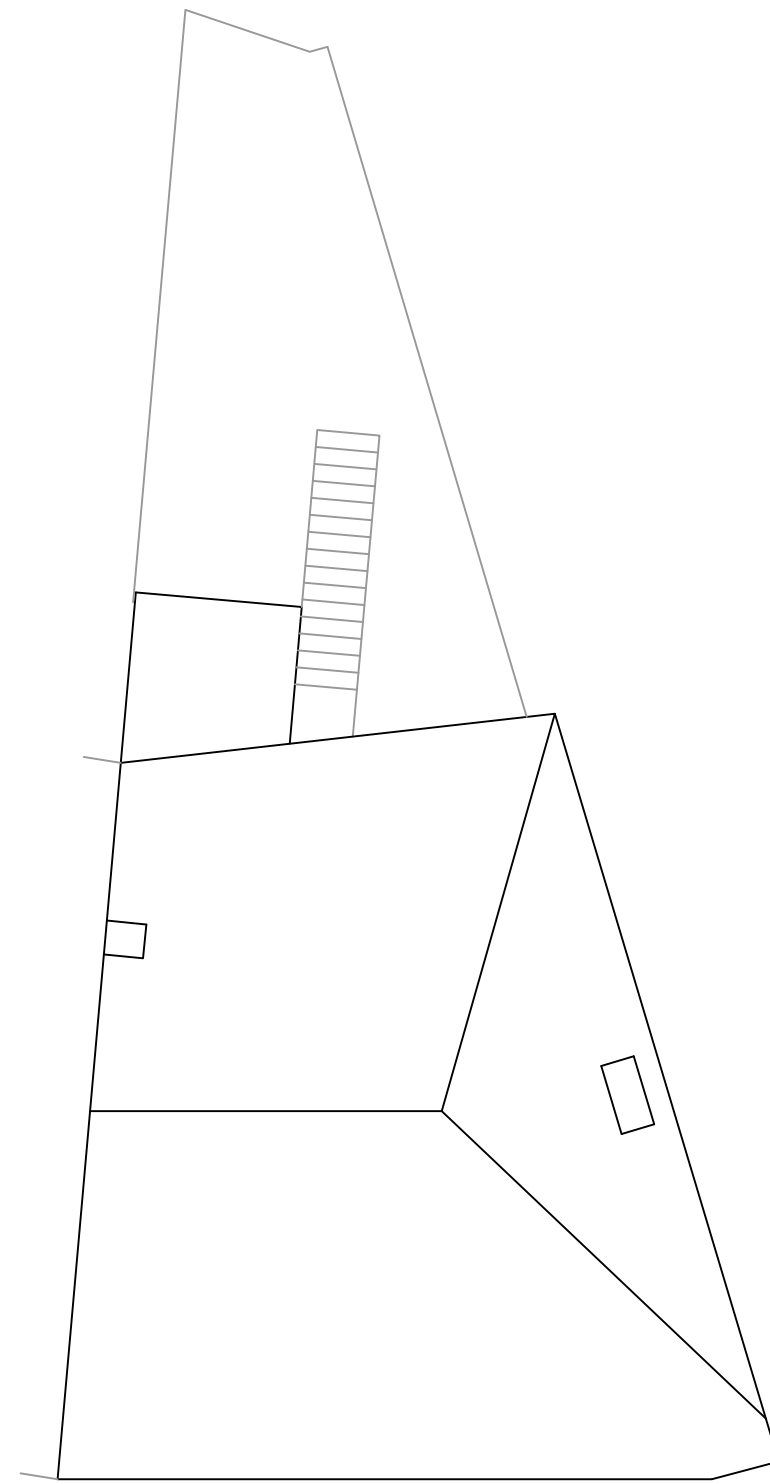

EXISTING ROOF PLAN

EXTENSION, ALTERATION AND CHANGE OF USE  
For MR & MRS DELANEY  
97 ALDWICK ROAD, ALDWICK, WEST SUSSEX. PO21 2NY

Broomfield Studio  
Birdham  
West Sussex  
PO20 7BA  
  
Phone: 01243 512 327  
Email: richardmeynell@gmail.com

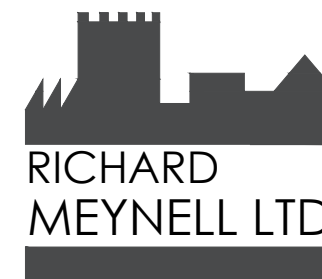

|             |          |
|-------------|----------|
| Drawing No. | Date:    |
| D.1091 - 03 | 26-02-21 |
| Rev.        | Date:    |
| -           | -        |