



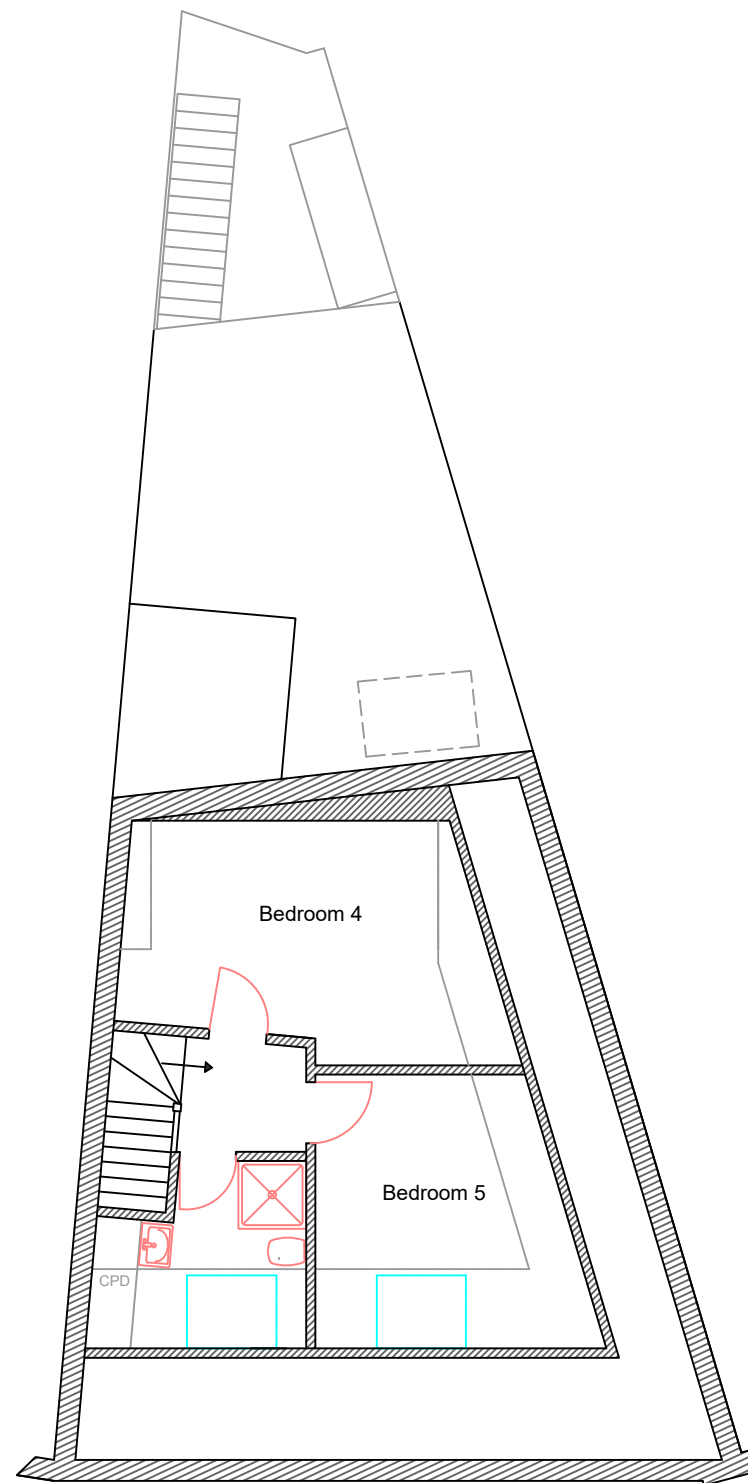


N

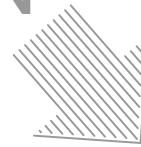

0 1 2 3 4 5m

1:100 SCALE (at A3)

PROPOSED ATTIC SPACE

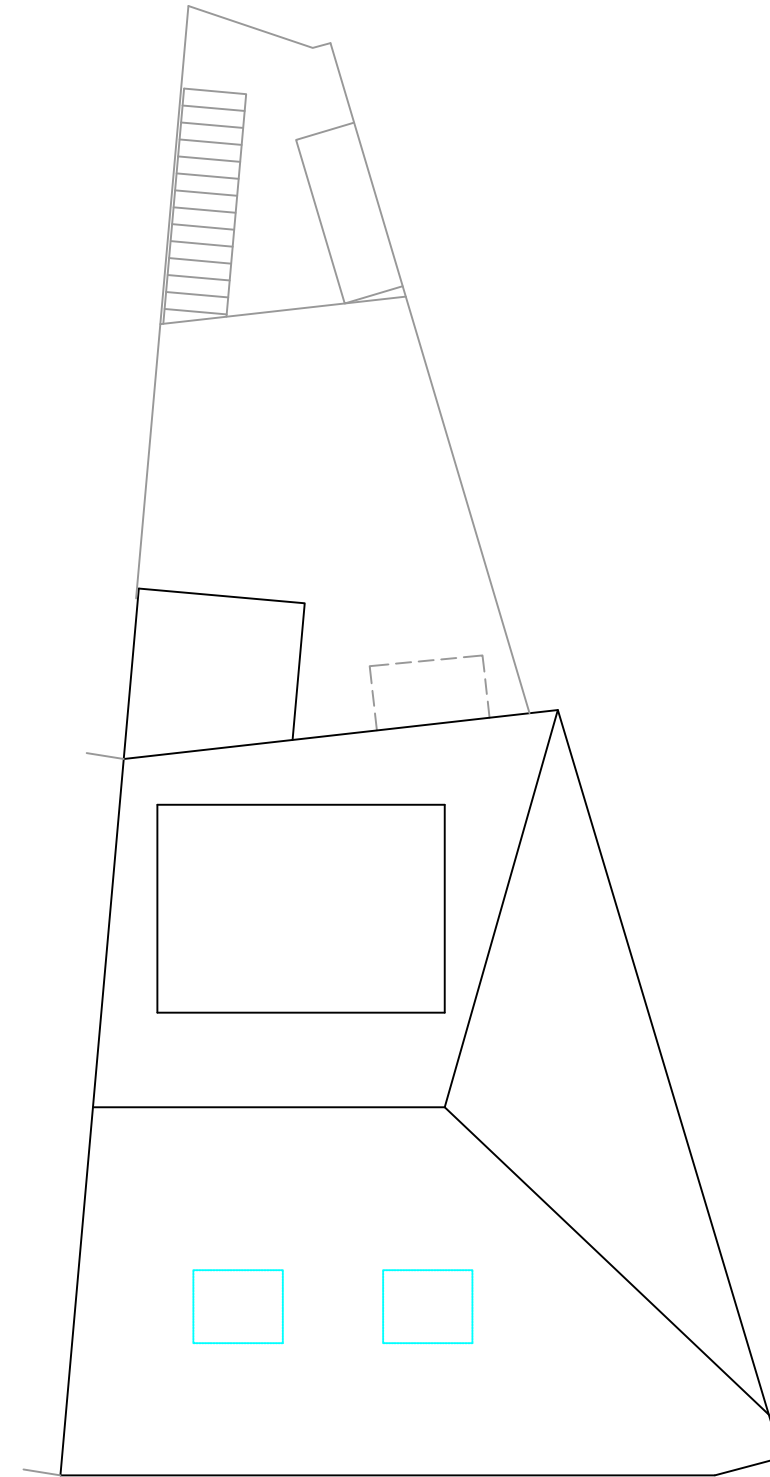


PROPOSED ROOF PLAN

EXTENSION, ALTERATION AND CHANGE OF USE
For MR & MRS DELANEY
97 ALDWICK ROAD, ALDWICK, WEST SUSSEX. PO21 2NY

Broomfield Studio
Birdham
West Sussex
PO20 7BA

Phone: 01243 512 327
Email: richardmeynell@gmail.com

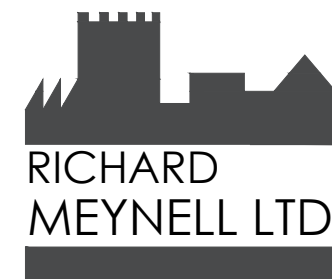

Drawing No. D.1091 - 07 Date: 04-03-21

Rev. - Date: -