



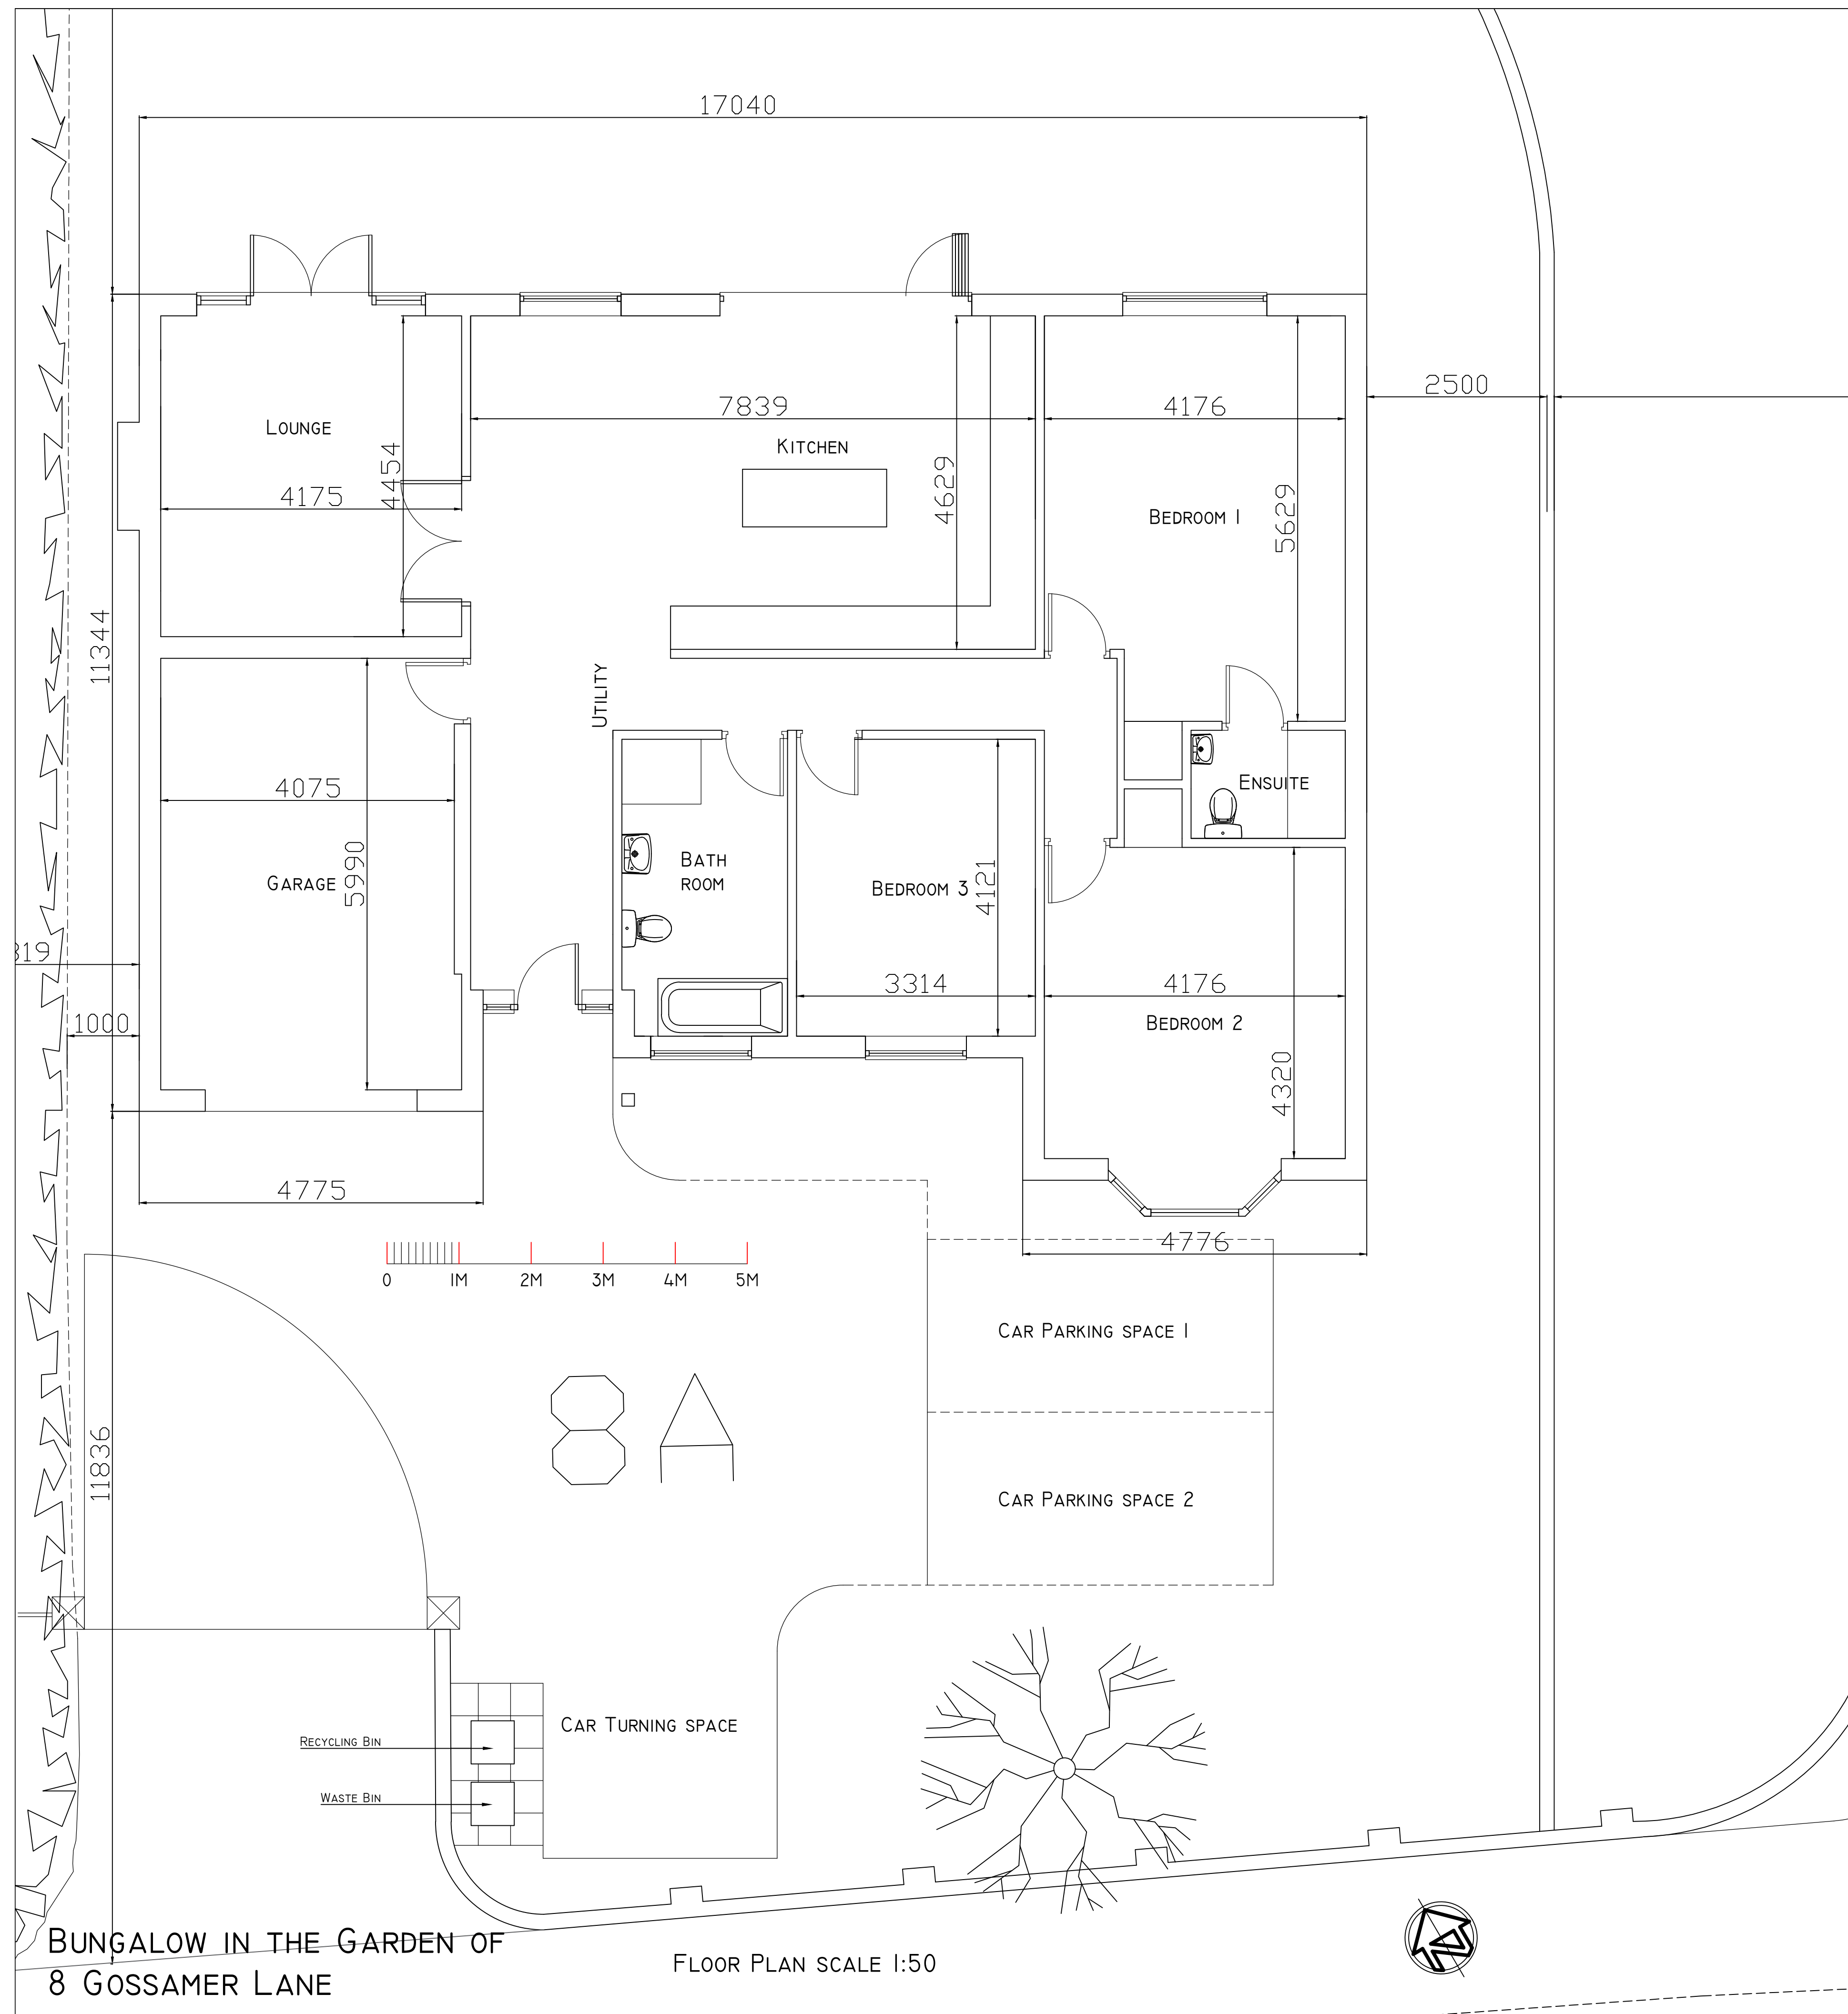


BUNGALOW IN THE GARDEN OF
8 GOSSAMER LANE

FLOOR PLAN SCALE 1:50

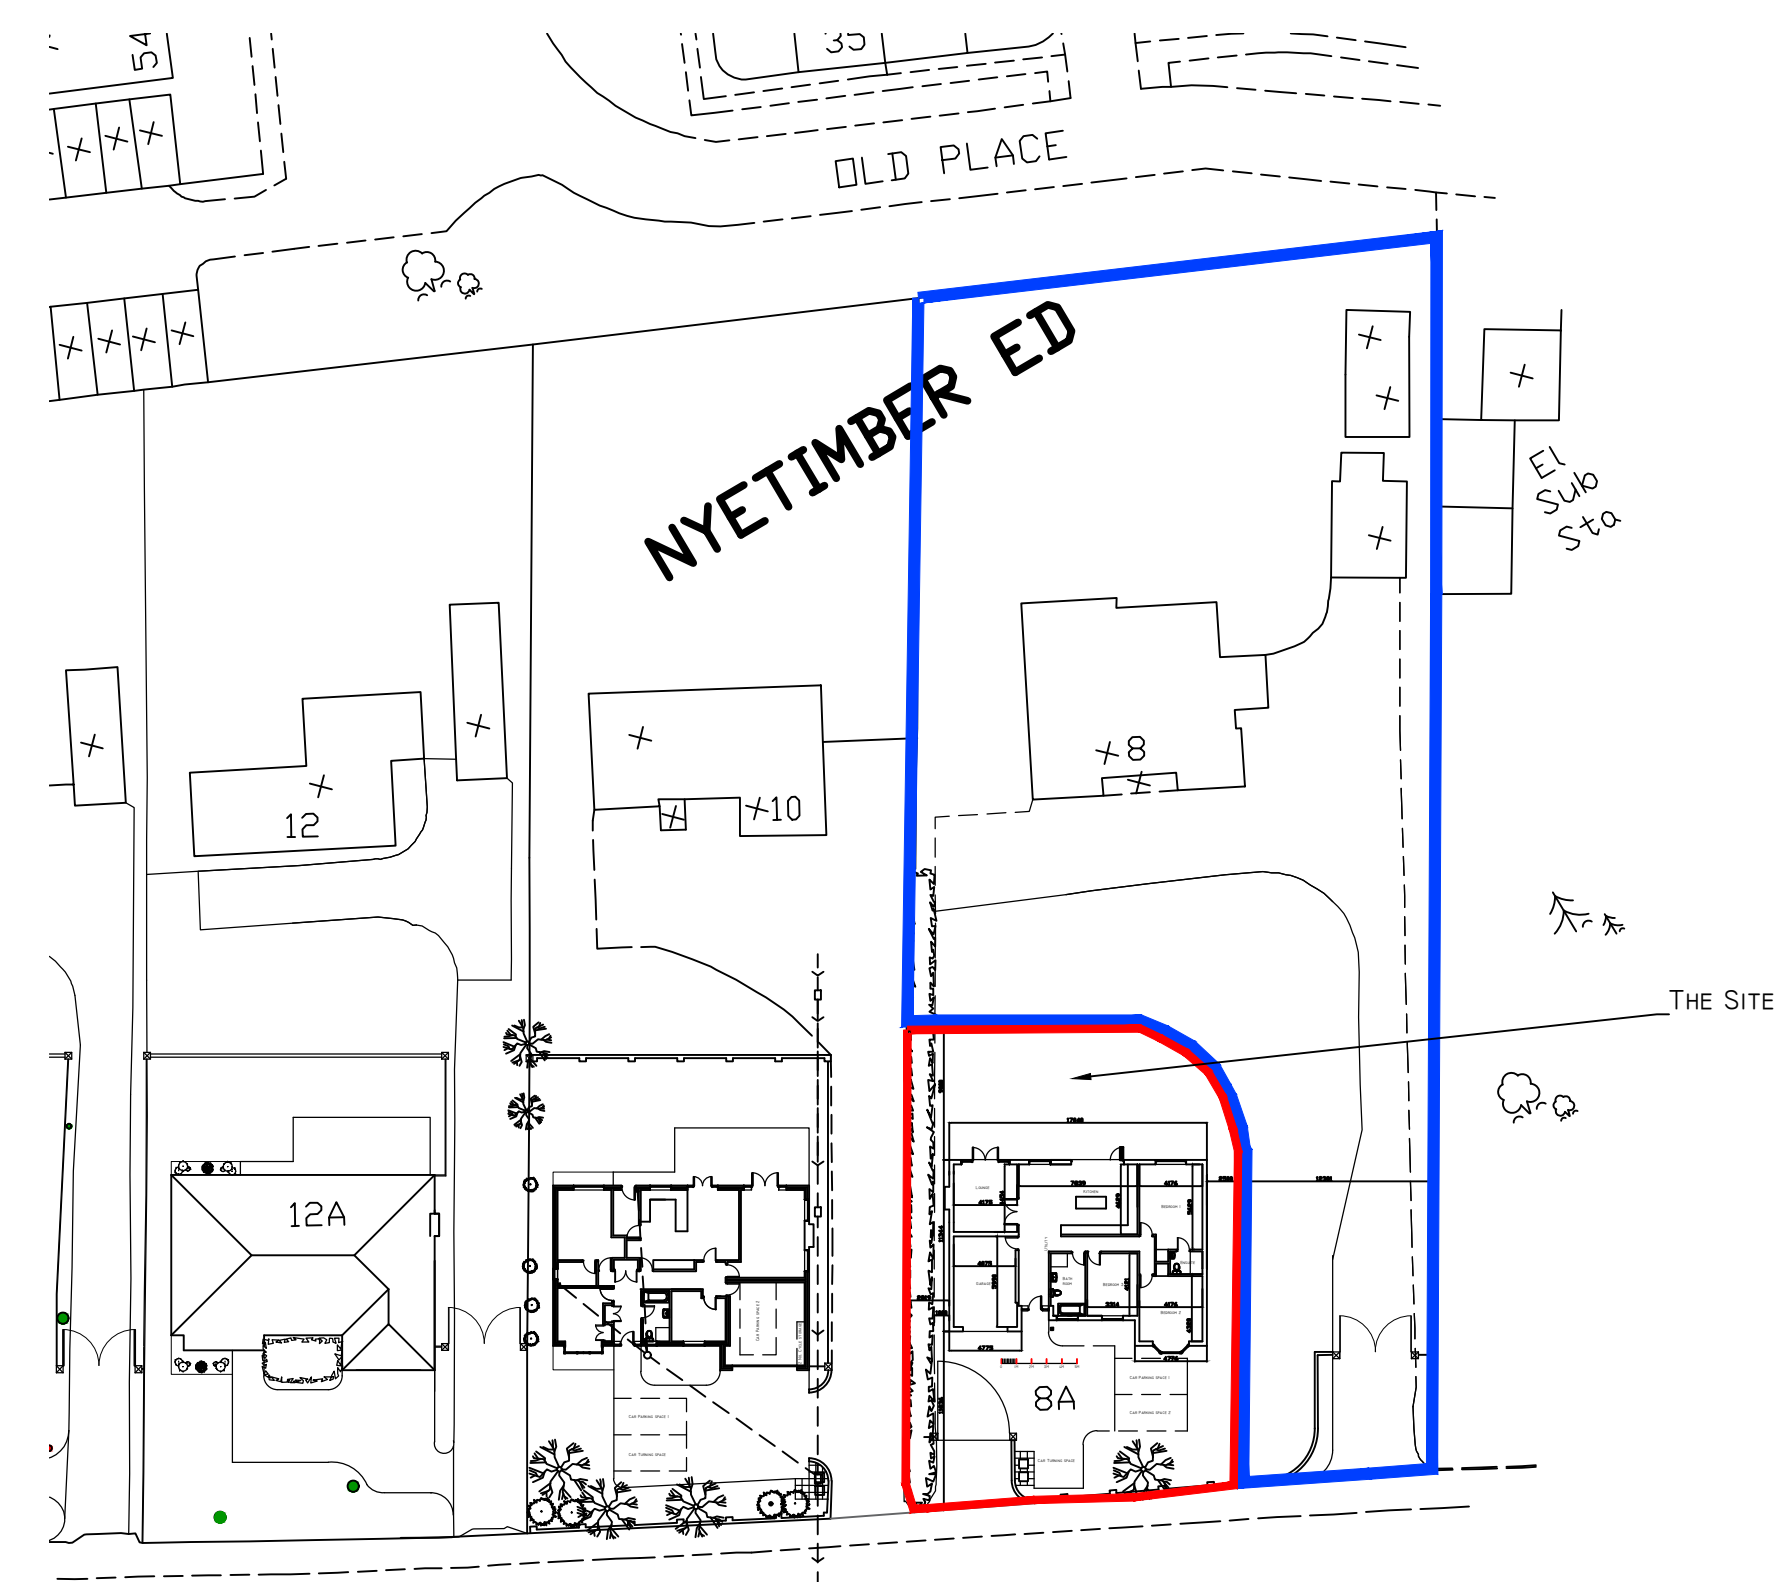

SITE PLAN SCALE 1:500

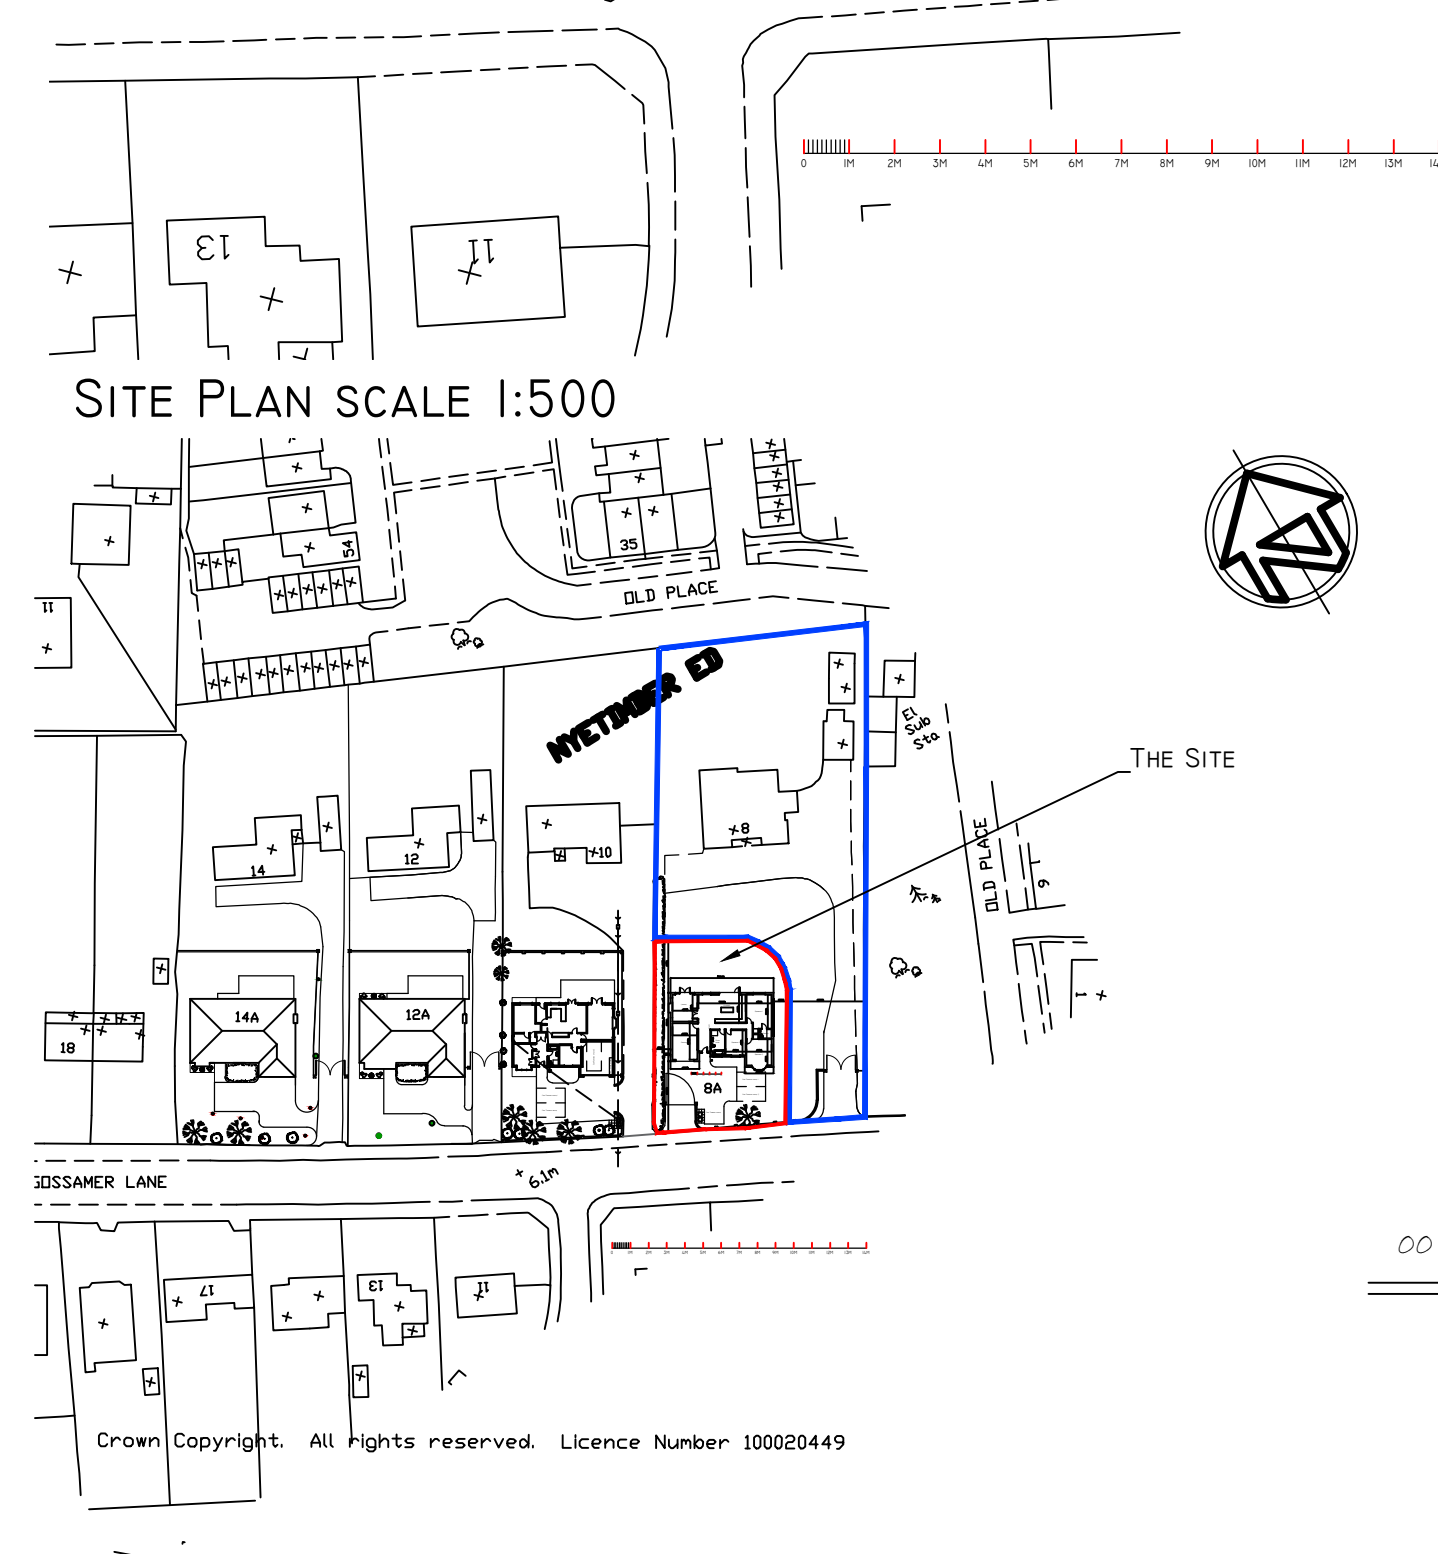

LOCATION PLAN SCALE 1:1250

00 | planning | 12.04.22



Pope Stevens Architecture Ltd.
Crossways ? 2 Beech Avenue
Chichester ? West Sussex ? PO19 3DR
Telephone: 01243 782 796
Email: pope.stevens@btinternet.com

RIBA  
Chartered Practice

Project
Proposed Bungalow
8 Gossamer Lane
Aldwick, Bognor Regis

Drawing
Location, Site, Floor Plans

Date	Drawn by	Scale
April 2022	CDP	1:50/500/1250
Drawing No.	Revision	
DPA-01	00	