



PROPOSED GROUND FLOOR PLAN

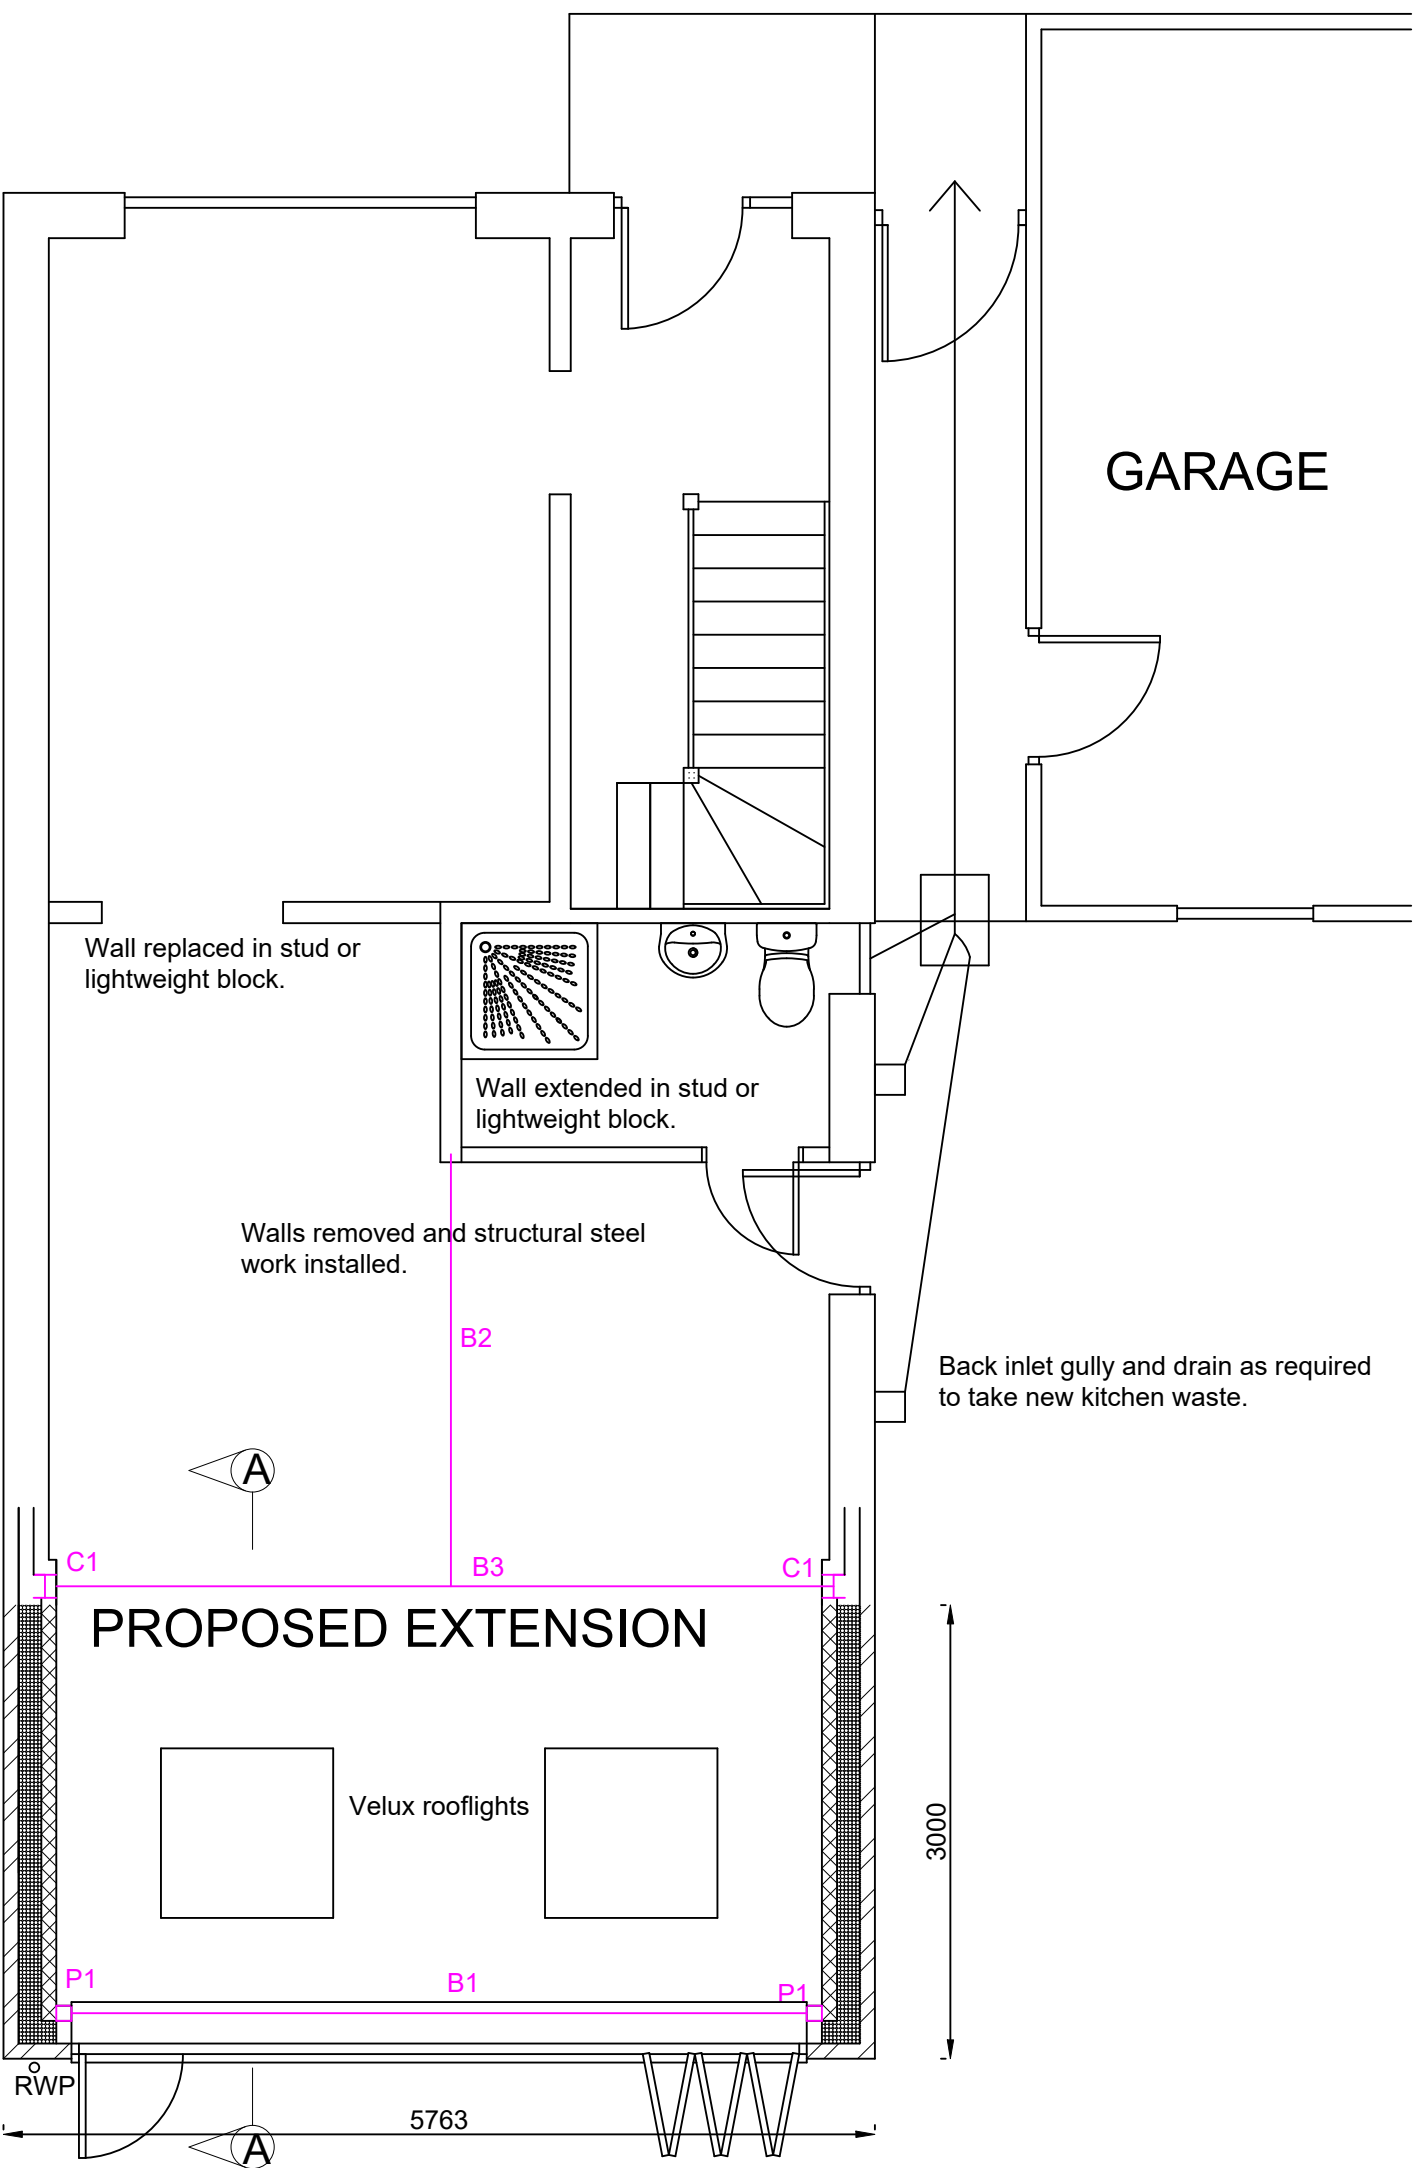


PROPOSED NORTH ELEVATION




PROPOSED WEST ELEVATION

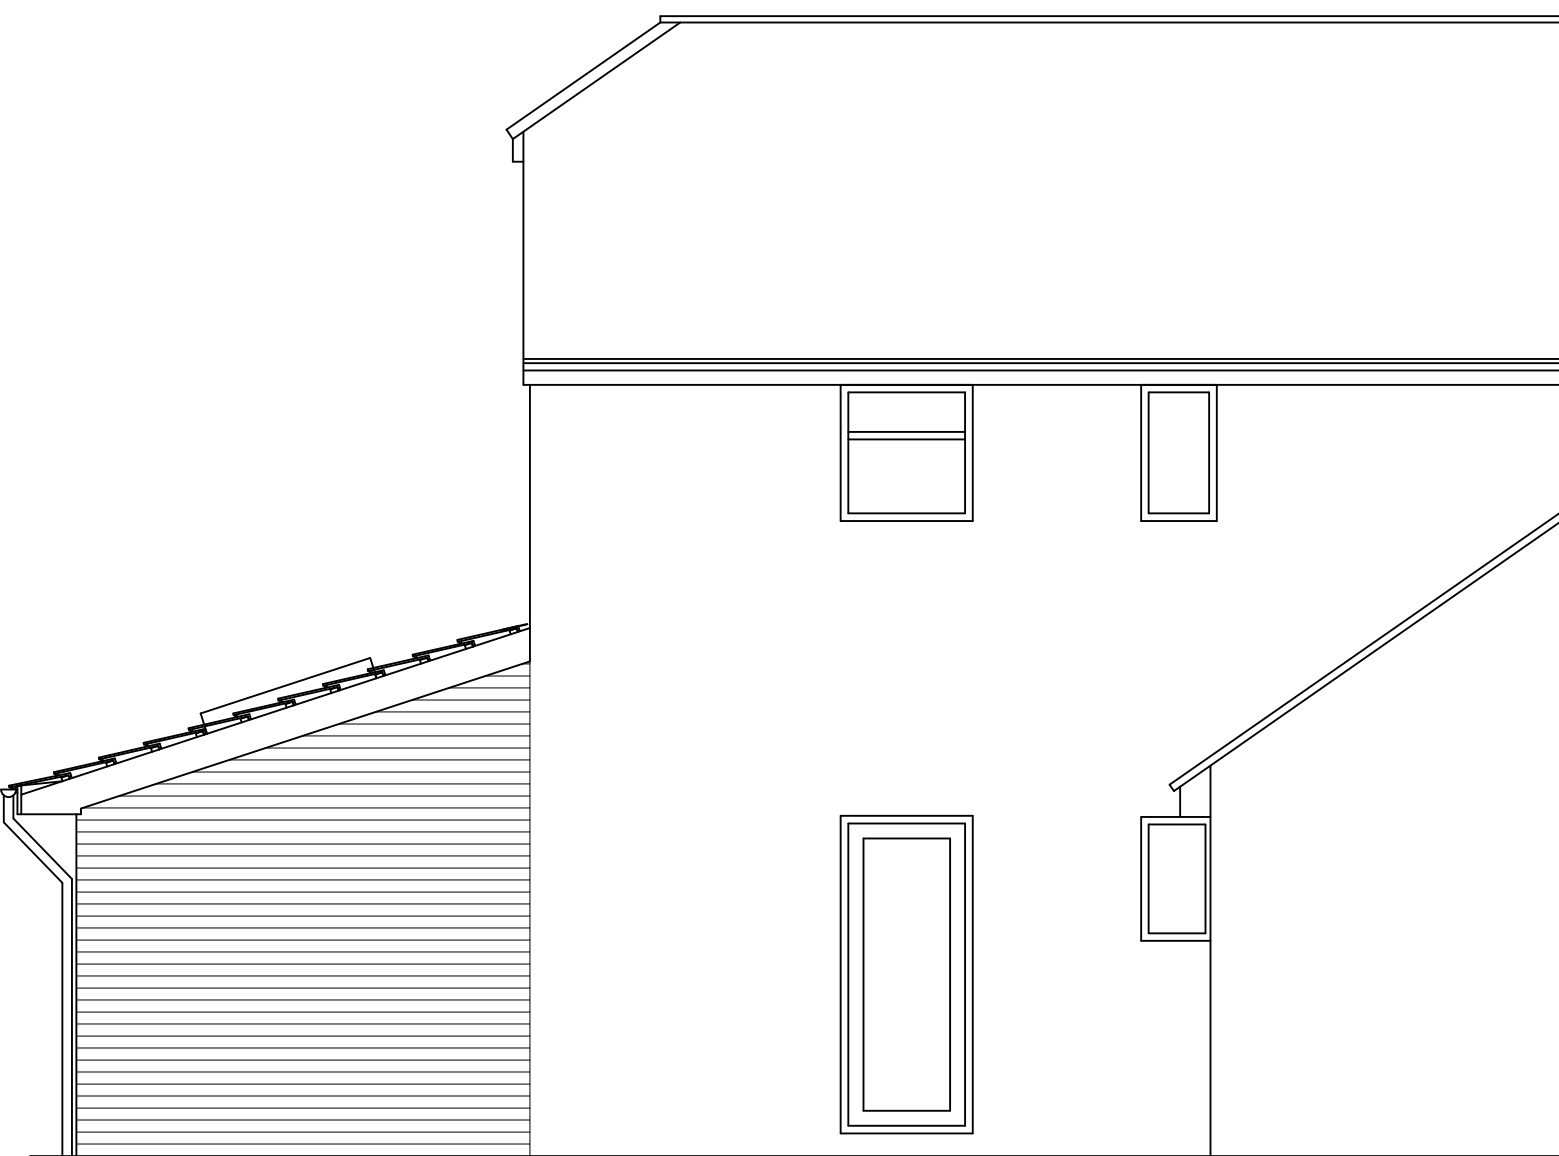

SECTION AA

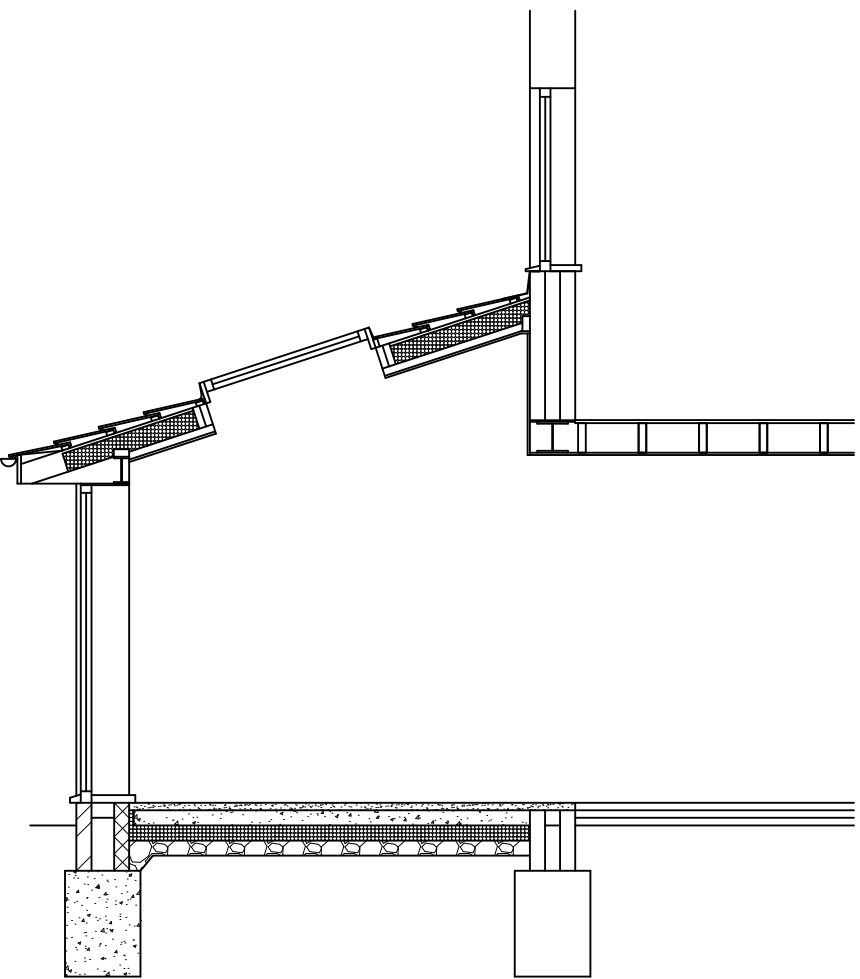

SCALE BAR

 

REVISIONS	
Notes	
1. These are computerised drawings for the purposes of obtaining planning & building regulations approvals & are based on certain overall measurements.	
2. Dimensions shown must not be relied upon and must be checked on site and verified prior to commencement of work.	
3. Where applicable this drawing is to be read in conjunction with other consultants' drawings & calculations.	
4. Do not scale from these drawings, except for planning purposes.	
5. Any Work undertaken prior to Planning and Building Regulations Approval is done so entirely at the Client/Contractors own risk.	
© 2026 - T. Murray	
TIM MURRAY CBuildE MCABE BUILDING CONSULTANT 48 Pier Road Littlehampton West Sussex BN17 5LP 01903 730228	
PROJECT DETAIL 2 LEECROFT BOGNOR REGIS WEST SUSSEX PO21 3SY BN16 2JR REAR EXTENSION FOR: SAM TAYLOR	
DRAWING	SCALE
BUILDING REGULATIONS	1/50 @ A1
DATE: FEBRUARY 2026	
DRAWN: T. Murray	
DRAWING: 26/05/2	REVISION: