




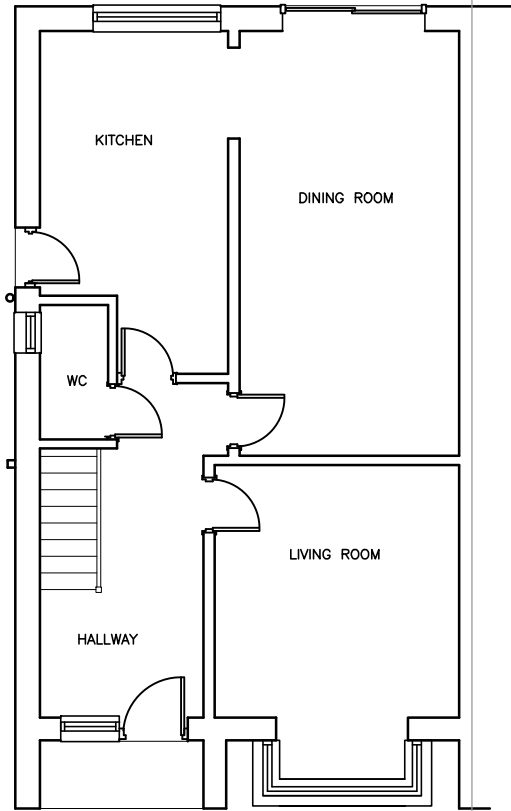

EXISTING GROUND FLOOR PLAN 1:100

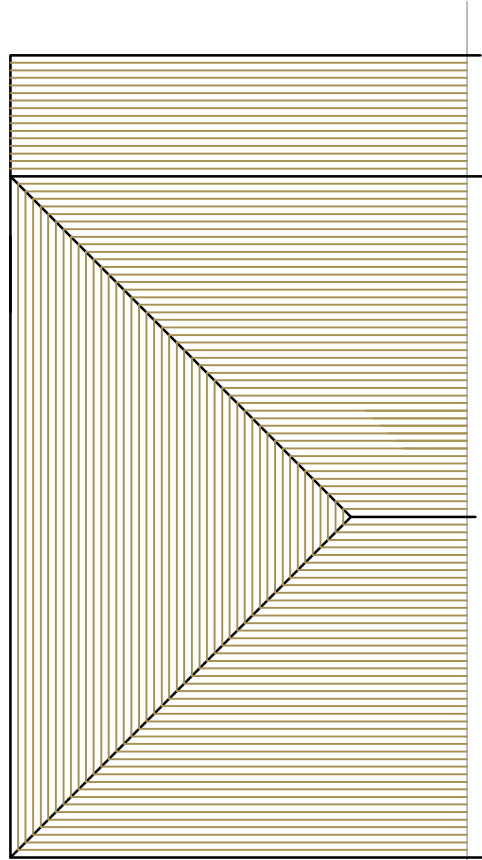

EXISTING ROOF PLAN 1:100

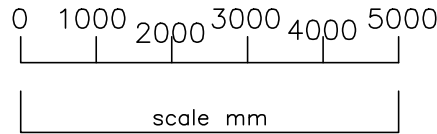

EXISTING NORTH ELEVATION 1:100



EXISTING SOUTH ELEVATION 1:100



EXISTING EAST ELEVATION 1:100

AMdesign

ARCHITECTURE DESIGN DEVELOPMENT
Leeza Aldis-Hobbs ARB RIBA SPAB

Mob: 07756 329400
e-mail: leeza@amdesignltd.co.uk

PROJECT
**3 WEST AVENUE
ALDWICK
WEST SUSSEX
PO21 3QN**
PROJECT STAGE
PLANNING

DRAWING
**EXISTING
PLANS**

DRAWING No
347/02

SCALE 1:100 DRAWN LA
DATE MARCH 2021 CHECKED

REVISION

	paper size A3	
LETTER	REVISION	DATE
This scheme is subject to town planning and all other necessary consents. All dimesions and levels to be checked on site. This drawing is to be read in conjunction with other relevant drawings and documents. Report all discrepancies to the Architect before work commences. AM Design is the trading name of AM Design Ltd © AM Design Ltd. All rights reserved.		

