




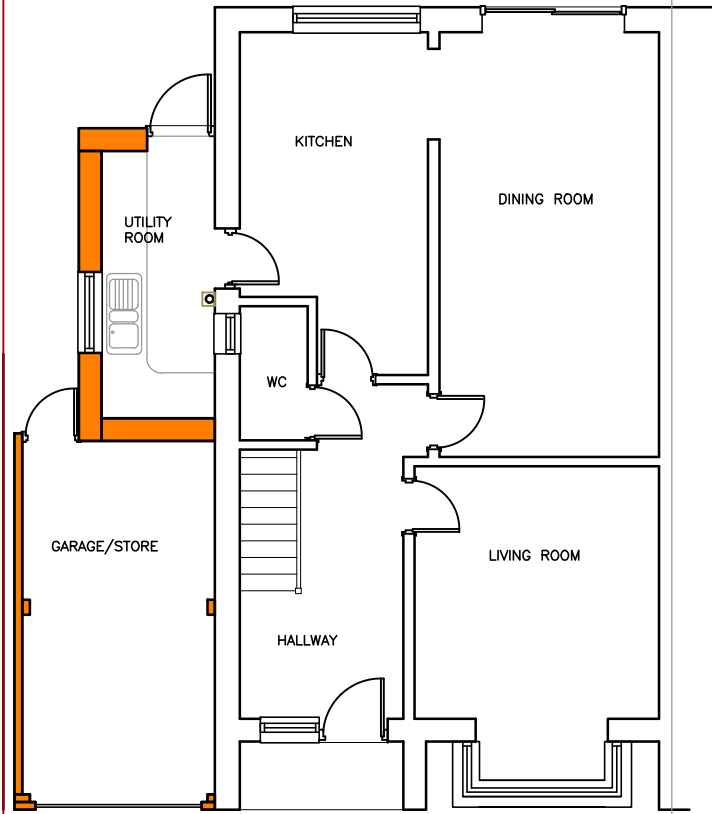

PROPOSED GROUND FLOOR PLAN 1:100

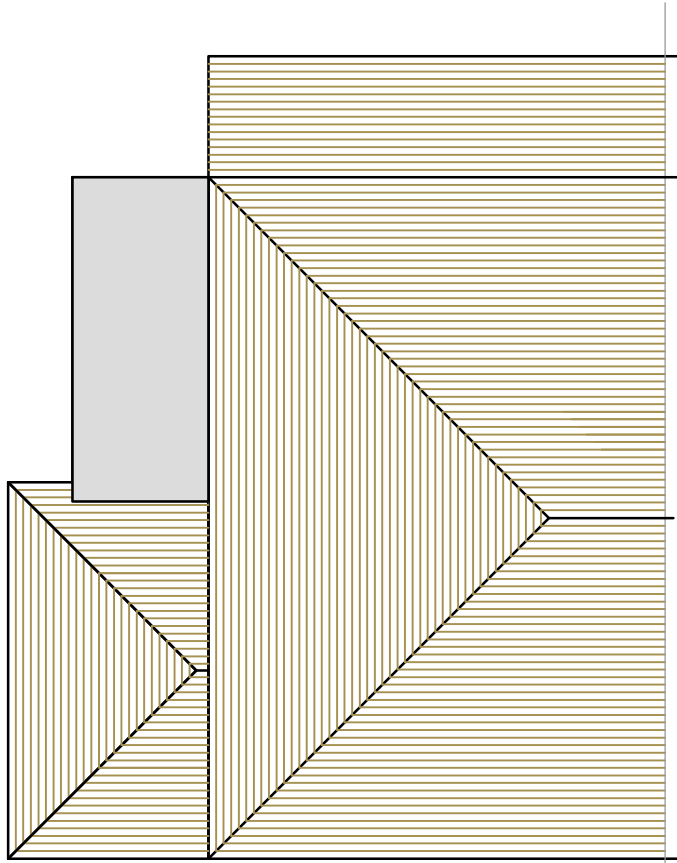


PROPOSED ROOF PLAN 1:100

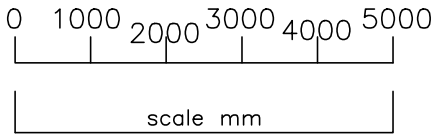

PROPOSED NORTH ELEVATION 1:100



PROPOSED SOUTH ELEVATION 1:100

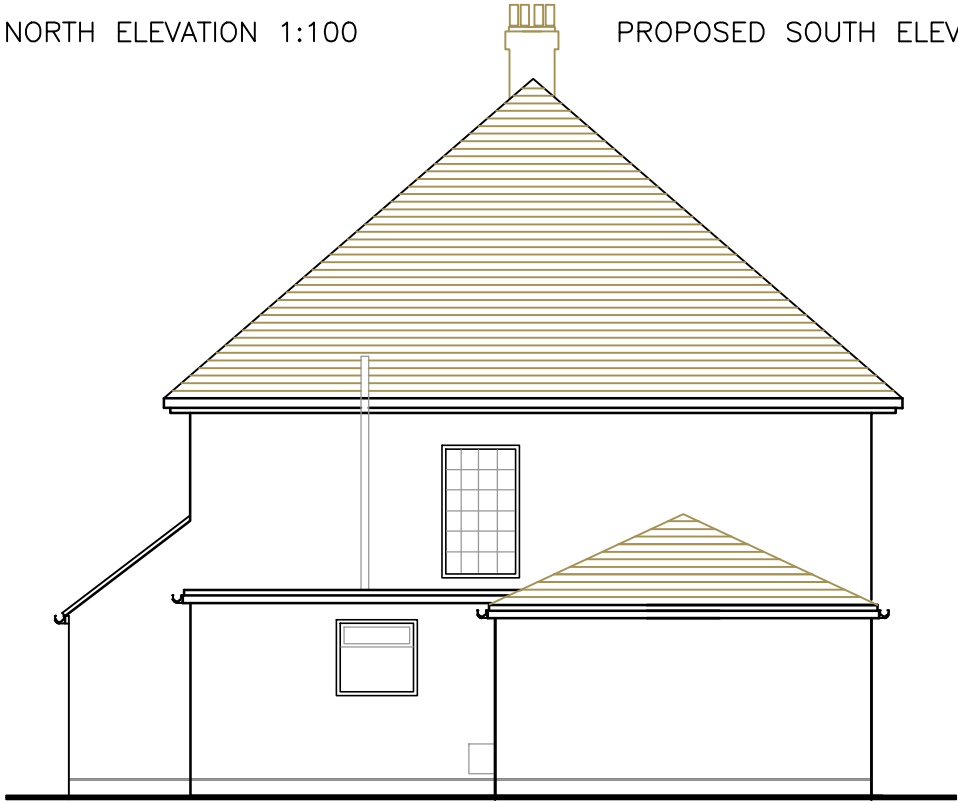

PROPOSED EAST ELEVATION 1:100

AMdesign

ARCHITECTURE DESIGN DEVELOPMENT
Leeza Aldis-Hobbs ARB RIBA SPAB

Mob: 07756 329400
e-mail: leeza@amdesignltd.co.uk

PROJECT
**3 WEST AVENUE
ALDWICK
WEST SUSSEX
PO21 3QN**
PROJECT STAGE
PLANNING

DRAWING
**PROPOSED
PLANS**
DRAWING No
347/03

SCALE 1:100 DRAWN LA
DATE MARCH 2021 CHECKED

paper size A3

LETTER	REVISION	DATE

This scheme is subject to town planning and all other necessary consents. All dimensions and levels to be checked on site. This drawing is to be read in conjunction with other relevant drawings and documents. Report all discrepancies to the Architect before work commences. AM Design is the trading name of AM Design Ltd © AM Design Ltd. All rights reserved.

