

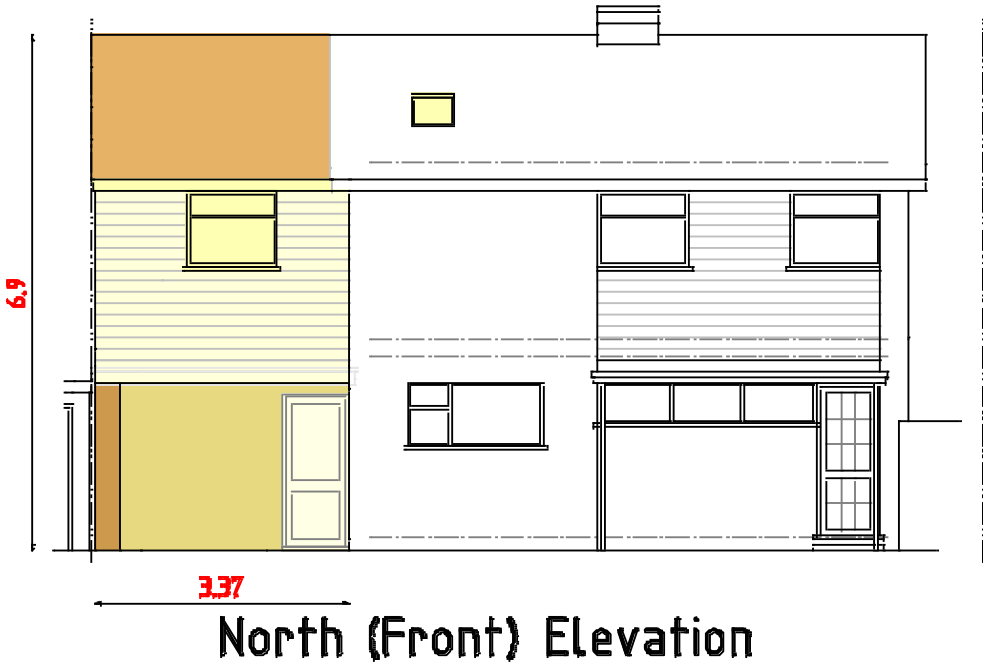
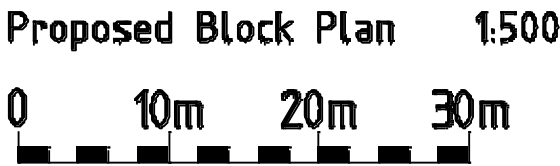


Proposed Elevations

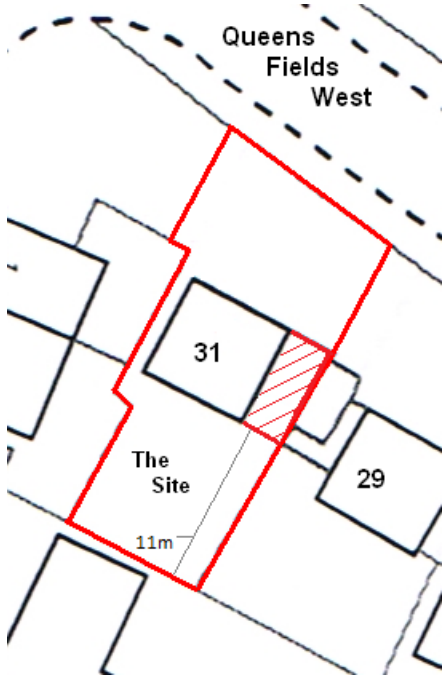


Scale 1 : 100

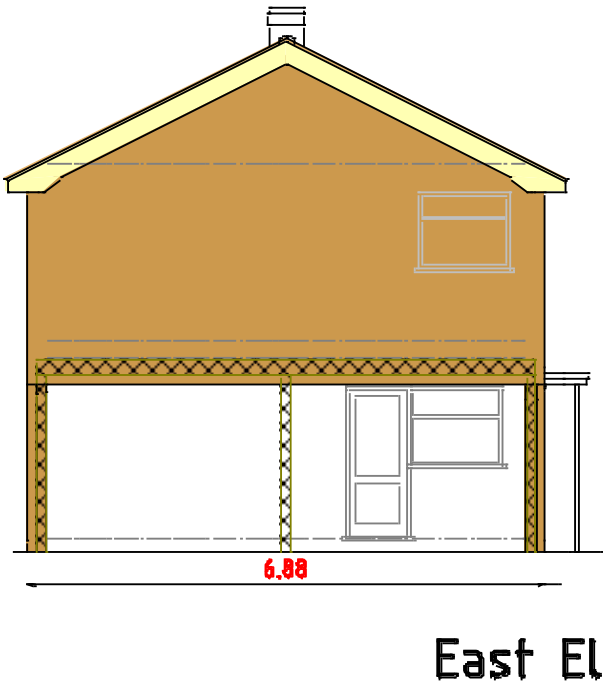


|   |                                               |                            |   |
|---|-----------------------------------------------|----------------------------|---|
| <b>PROJECT</b><br>Proposed two storey extension with open car-port at ground level at 31 Queens Fields West, Bognor Regis, West Sussex. P021 5SG | <b>Scales</b><br>1:50, 1:100<br>1:500, 1:1250 | <b>Revisions</b>           |   |
|   | <b>Date</b><br>Dec 2018                       |                            |   |
|   | <b>Drawn</b><br>srb                           | <b>Drawing No</b> 15/18/29 | 1 |
| <b>CLIENT</b> Mr & Mrs A Alderton   |                                               |                            |   |

Existing Elevations

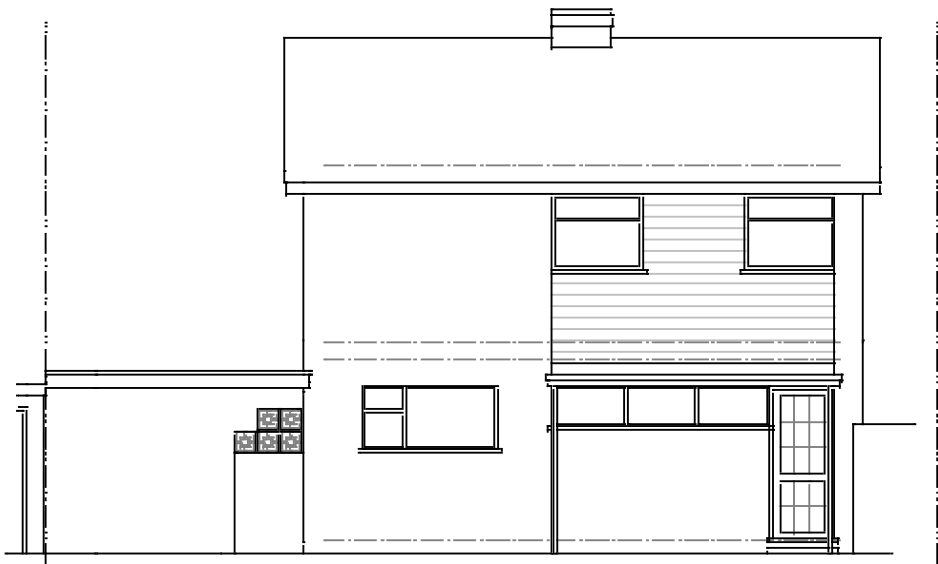

North (Front) Elevation

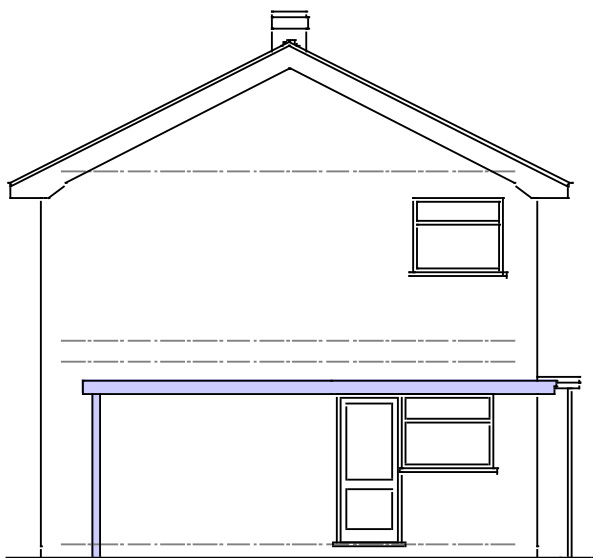


East Elevation




South Elevation


Scale 1 : 100

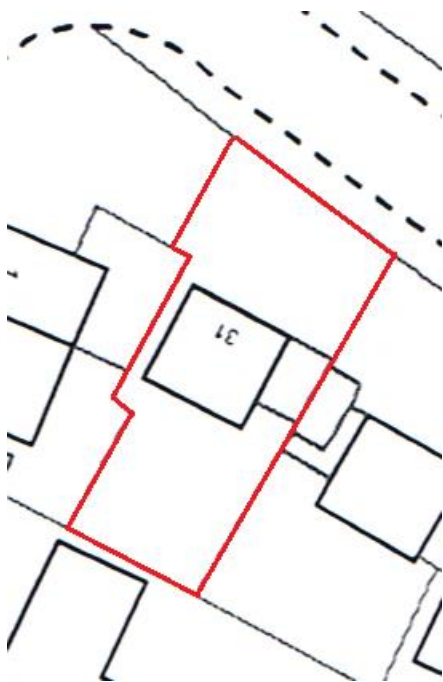


Existing Block Plan 1:500

 

|   |                                               |                            |          |
|---|-----------------------------------------------|----------------------------|----------|
| <b>PROJECT</b><br>Proposed two storey extension with open car-port at ground level at 31 Queens Fields West, Bognor Regis, West Sussex. PO21 5SG<br><br><b>CLIENT</b> Mr & Mrs A Alderton | <b>Scales</b><br>1:50, 1:100<br>1:500, 1:1250 | <b>Revisions</b>           |          |
|   | <b>Date</b><br>Dec 2018                       |                            |          |
|   | <b>Drawn</b><br>srb                           | <b>Drawing No</b> 15/18/29 | <b>2</b> |

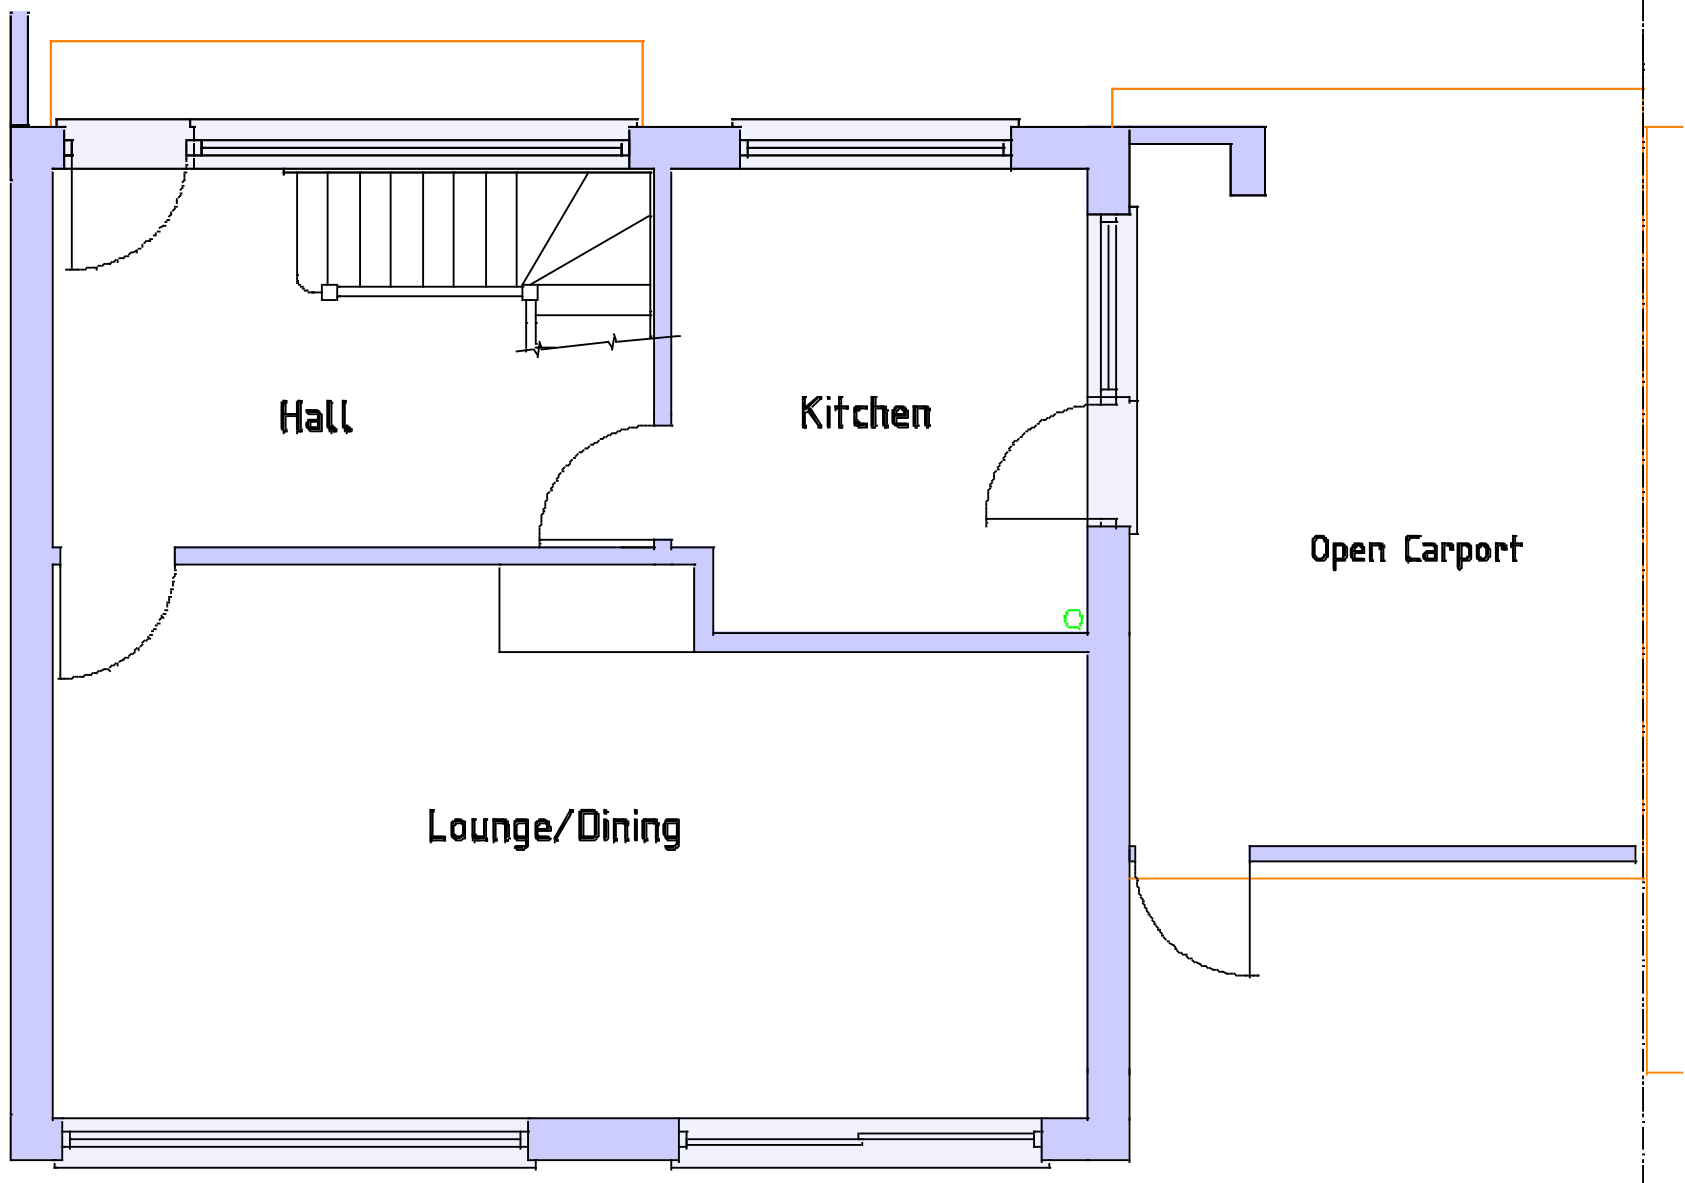

Existing Ground Floor

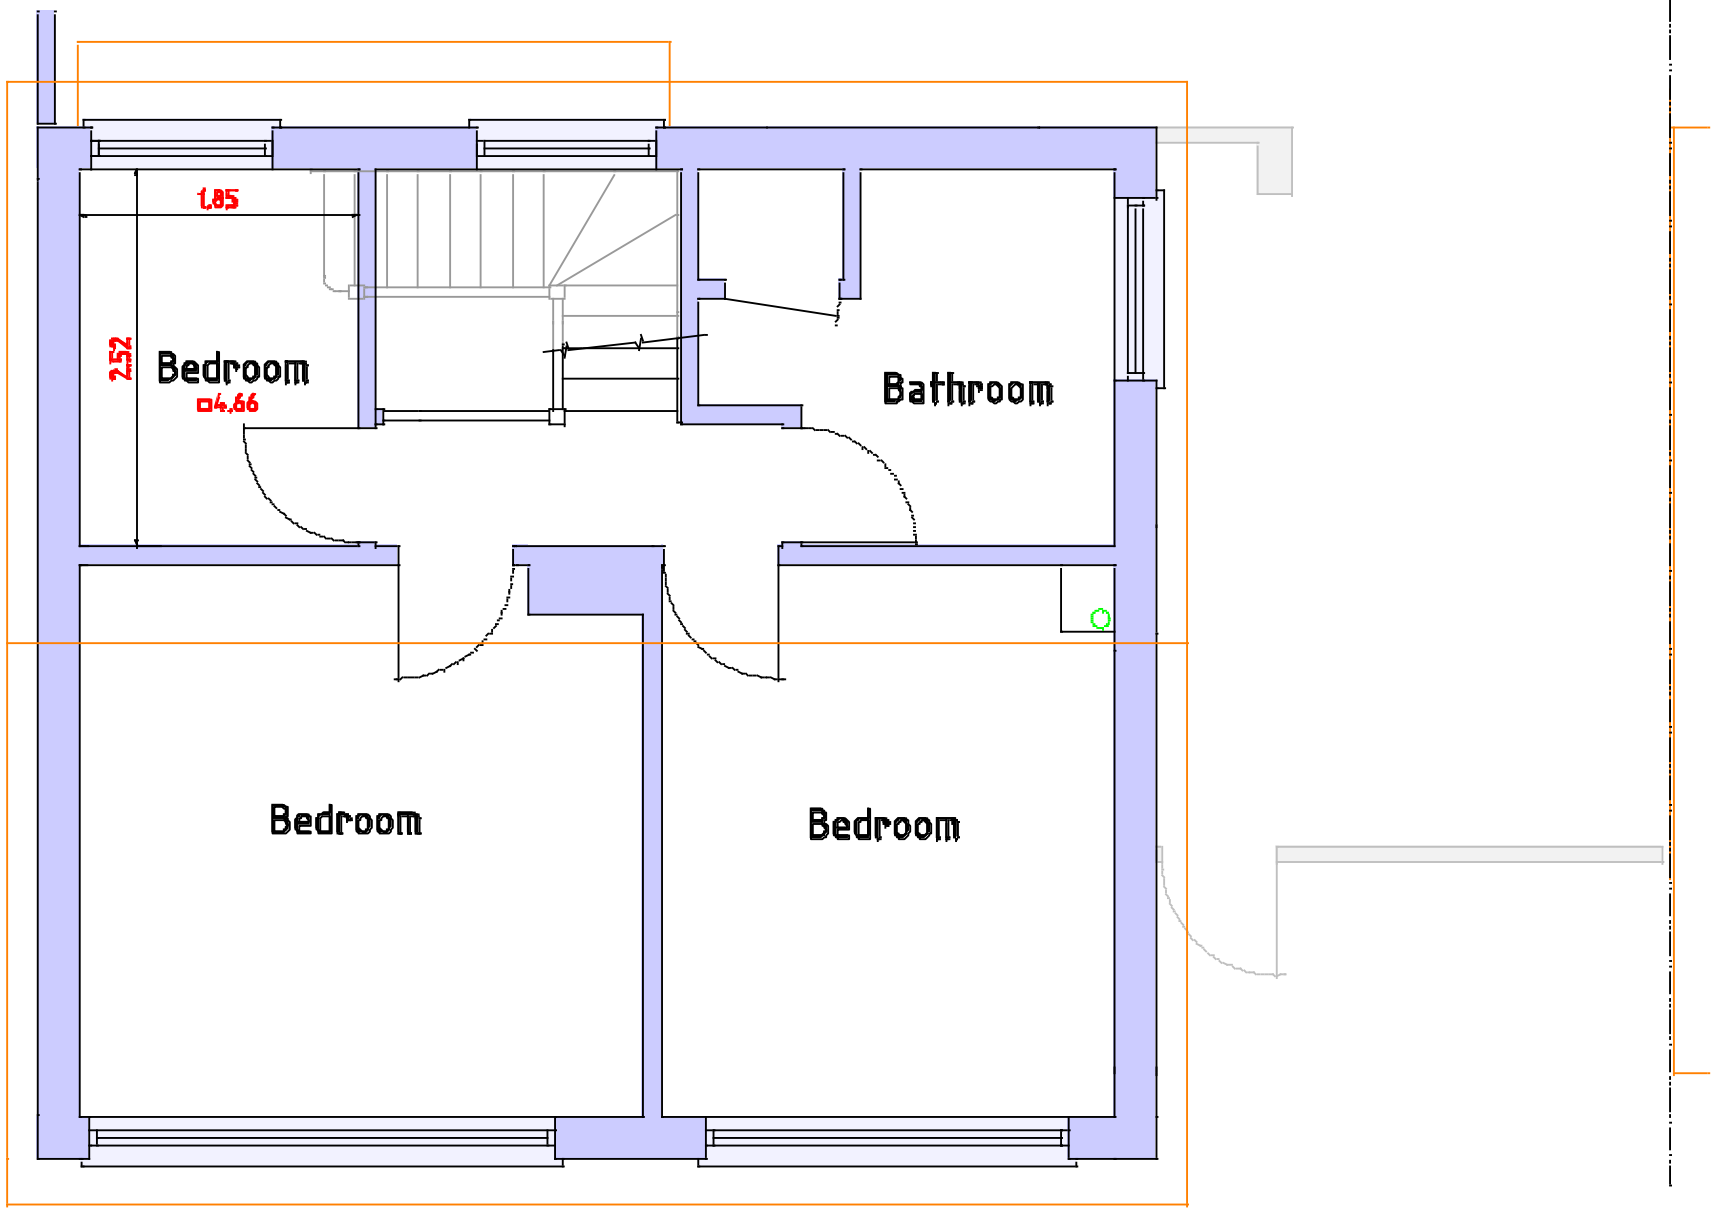


Existing First Floor




Scale 1 : 50

|   |                                               |                            |          |
|---|-----------------------------------------------|----------------------------|----------|
| <b>PROJECT</b><br>Proposed two storey extension with<br>open car-port at ground level at<br>31 Queens Fields West, Bognor Regis,<br>West Sussex. PO21 5SG | <b>Scales</b><br>1:50, 1:100<br>1:500, 1:1250 | <b>Revisions</b>           |          |
|   | <b>Date</b><br>Dec 2018                       |                            |          |
|   | <b>Drawn</b><br>srb                           | <b>Drawing No</b> 15/18/29 | <b>3</b> |
| <b>CLIENT</b> Mr & Mrs A Alderton   |                                               |                            |          |

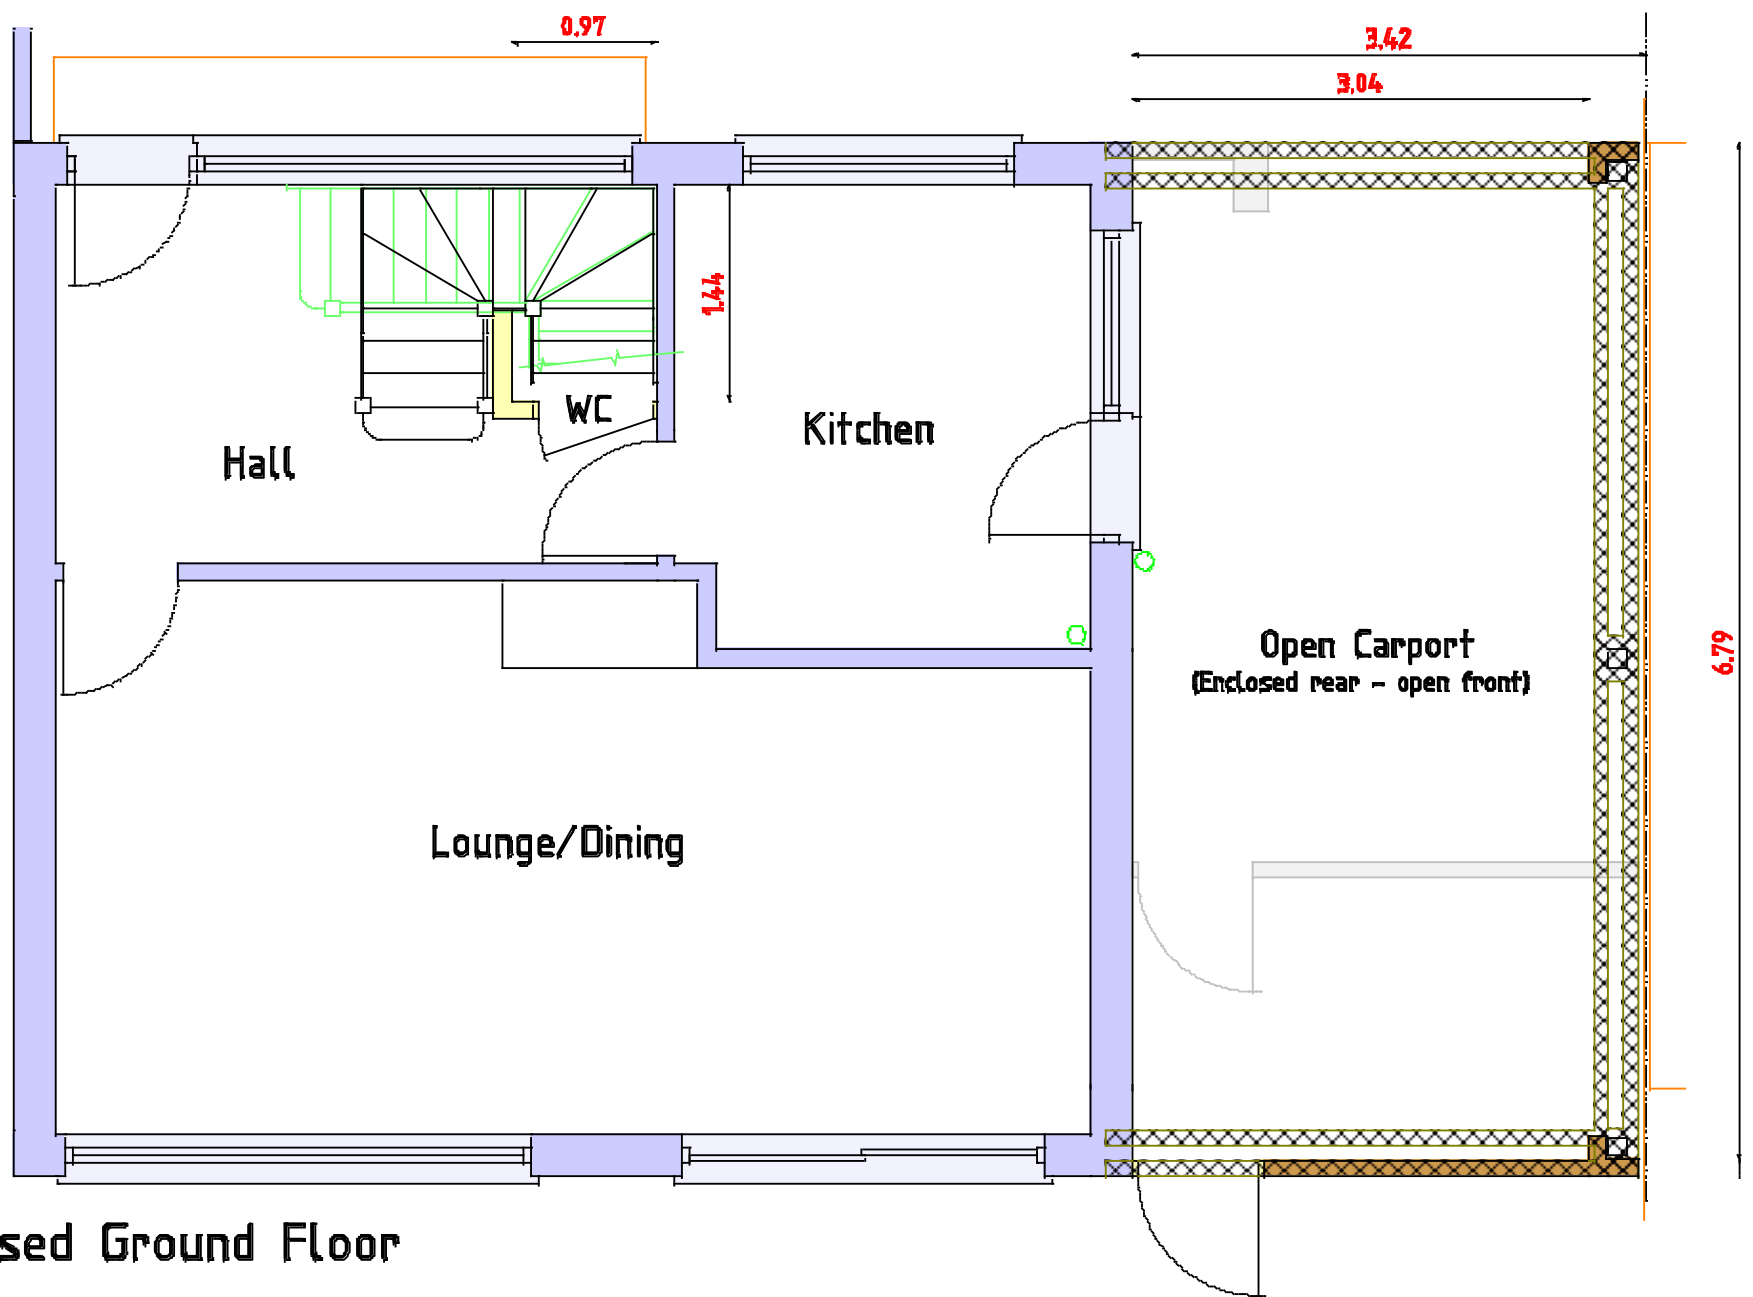

Proposed Ground Floor

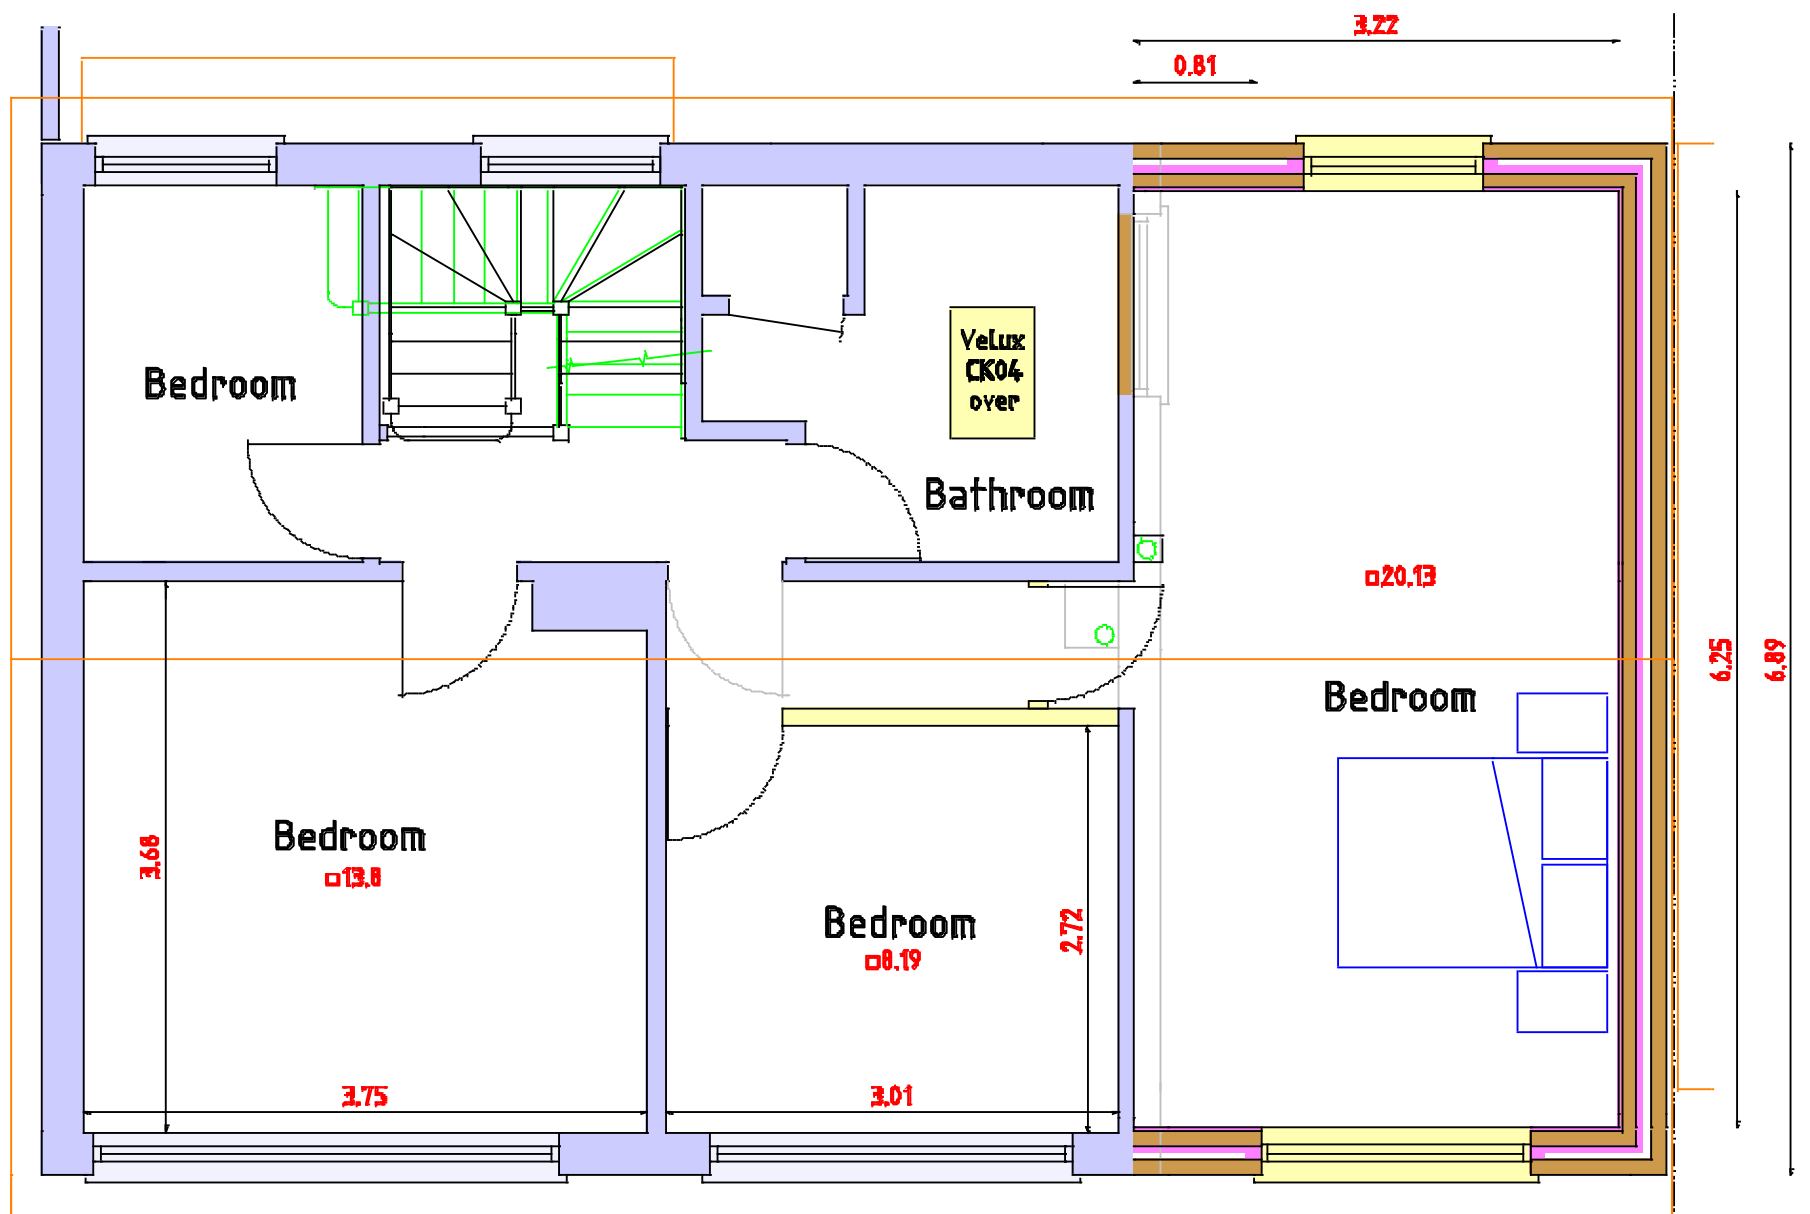

Proposed First Floor

**PROJECT**  
Proposed two storey extension with  
open car-port at ground level at  
31 Queens Fields West, Bognor Regis,  
West Sussex. PO21 5SG

**CLIENT** Mr & Mrs A Alderton

**Scales**  
1:50, 1:100  
1:500, 1:1250

**Date**  
Dec 2018

**Drawn**  
srb

**Revisions**

**Drawing No** 15/18/29