




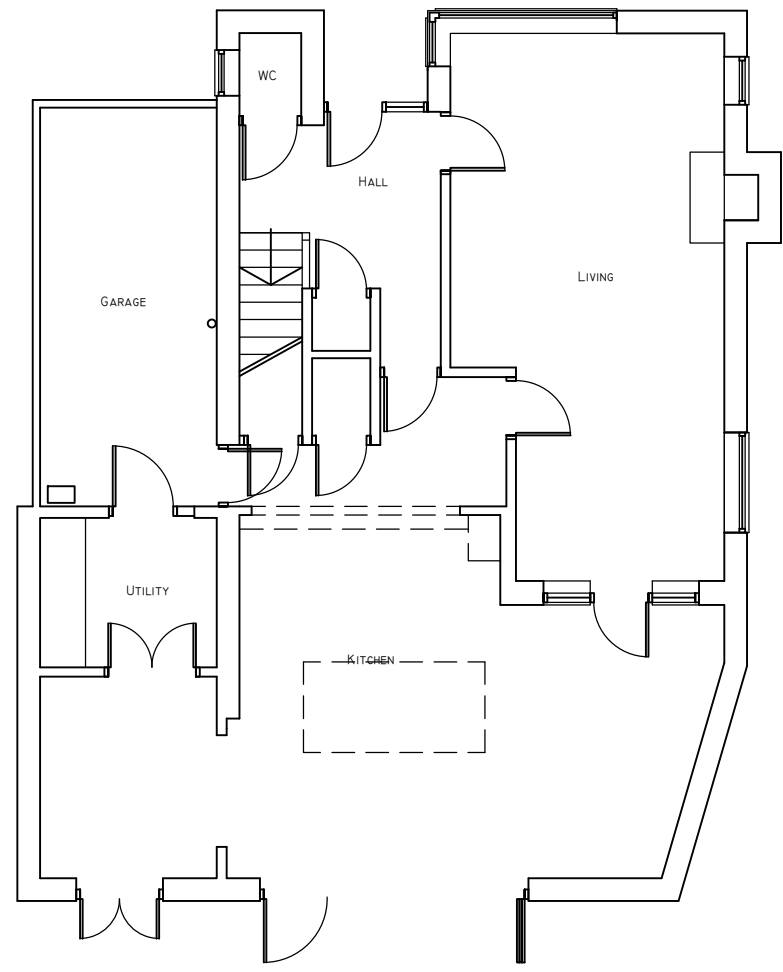


EXISTING GROUND FLOOR PLAN
SCALE 1:100

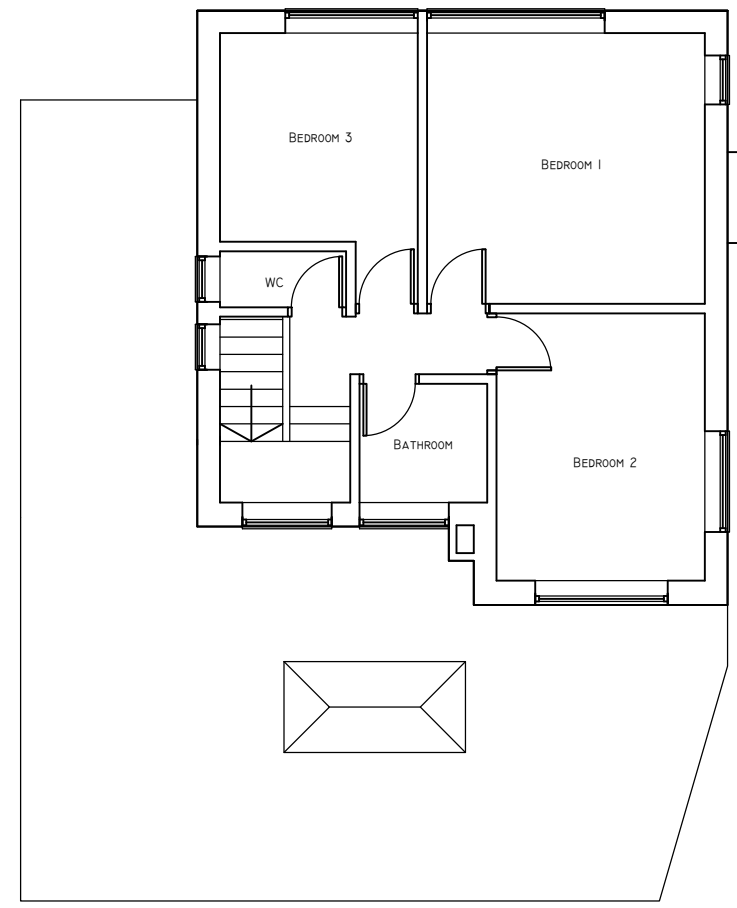

EXISTING FIRST FLOOR PLAN
SCALE 1:100

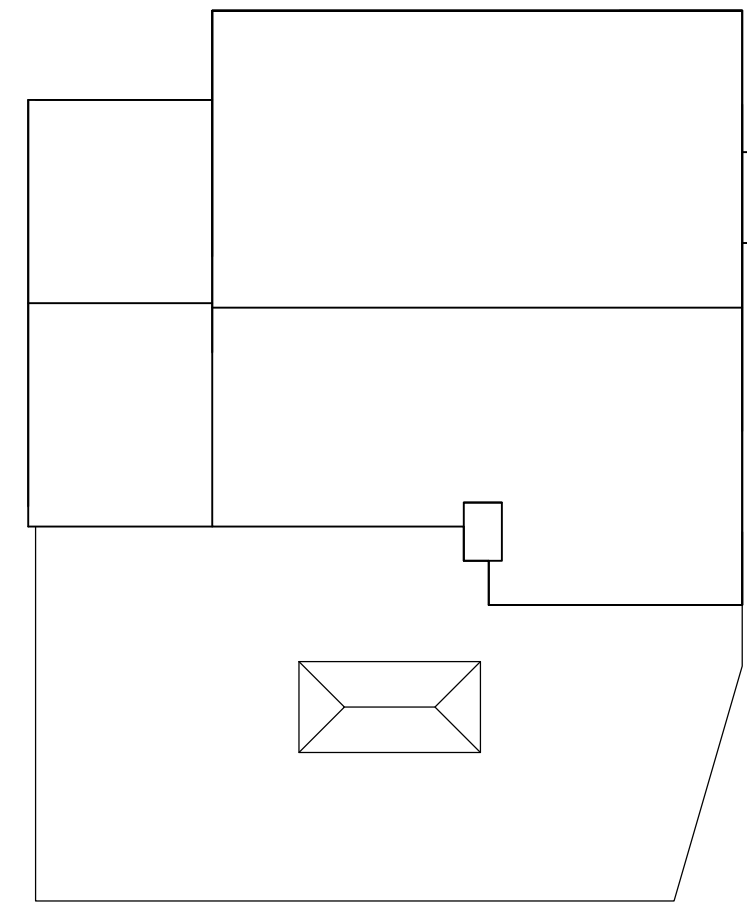

EXISTING ROOF PLAN
SCALE 1:100

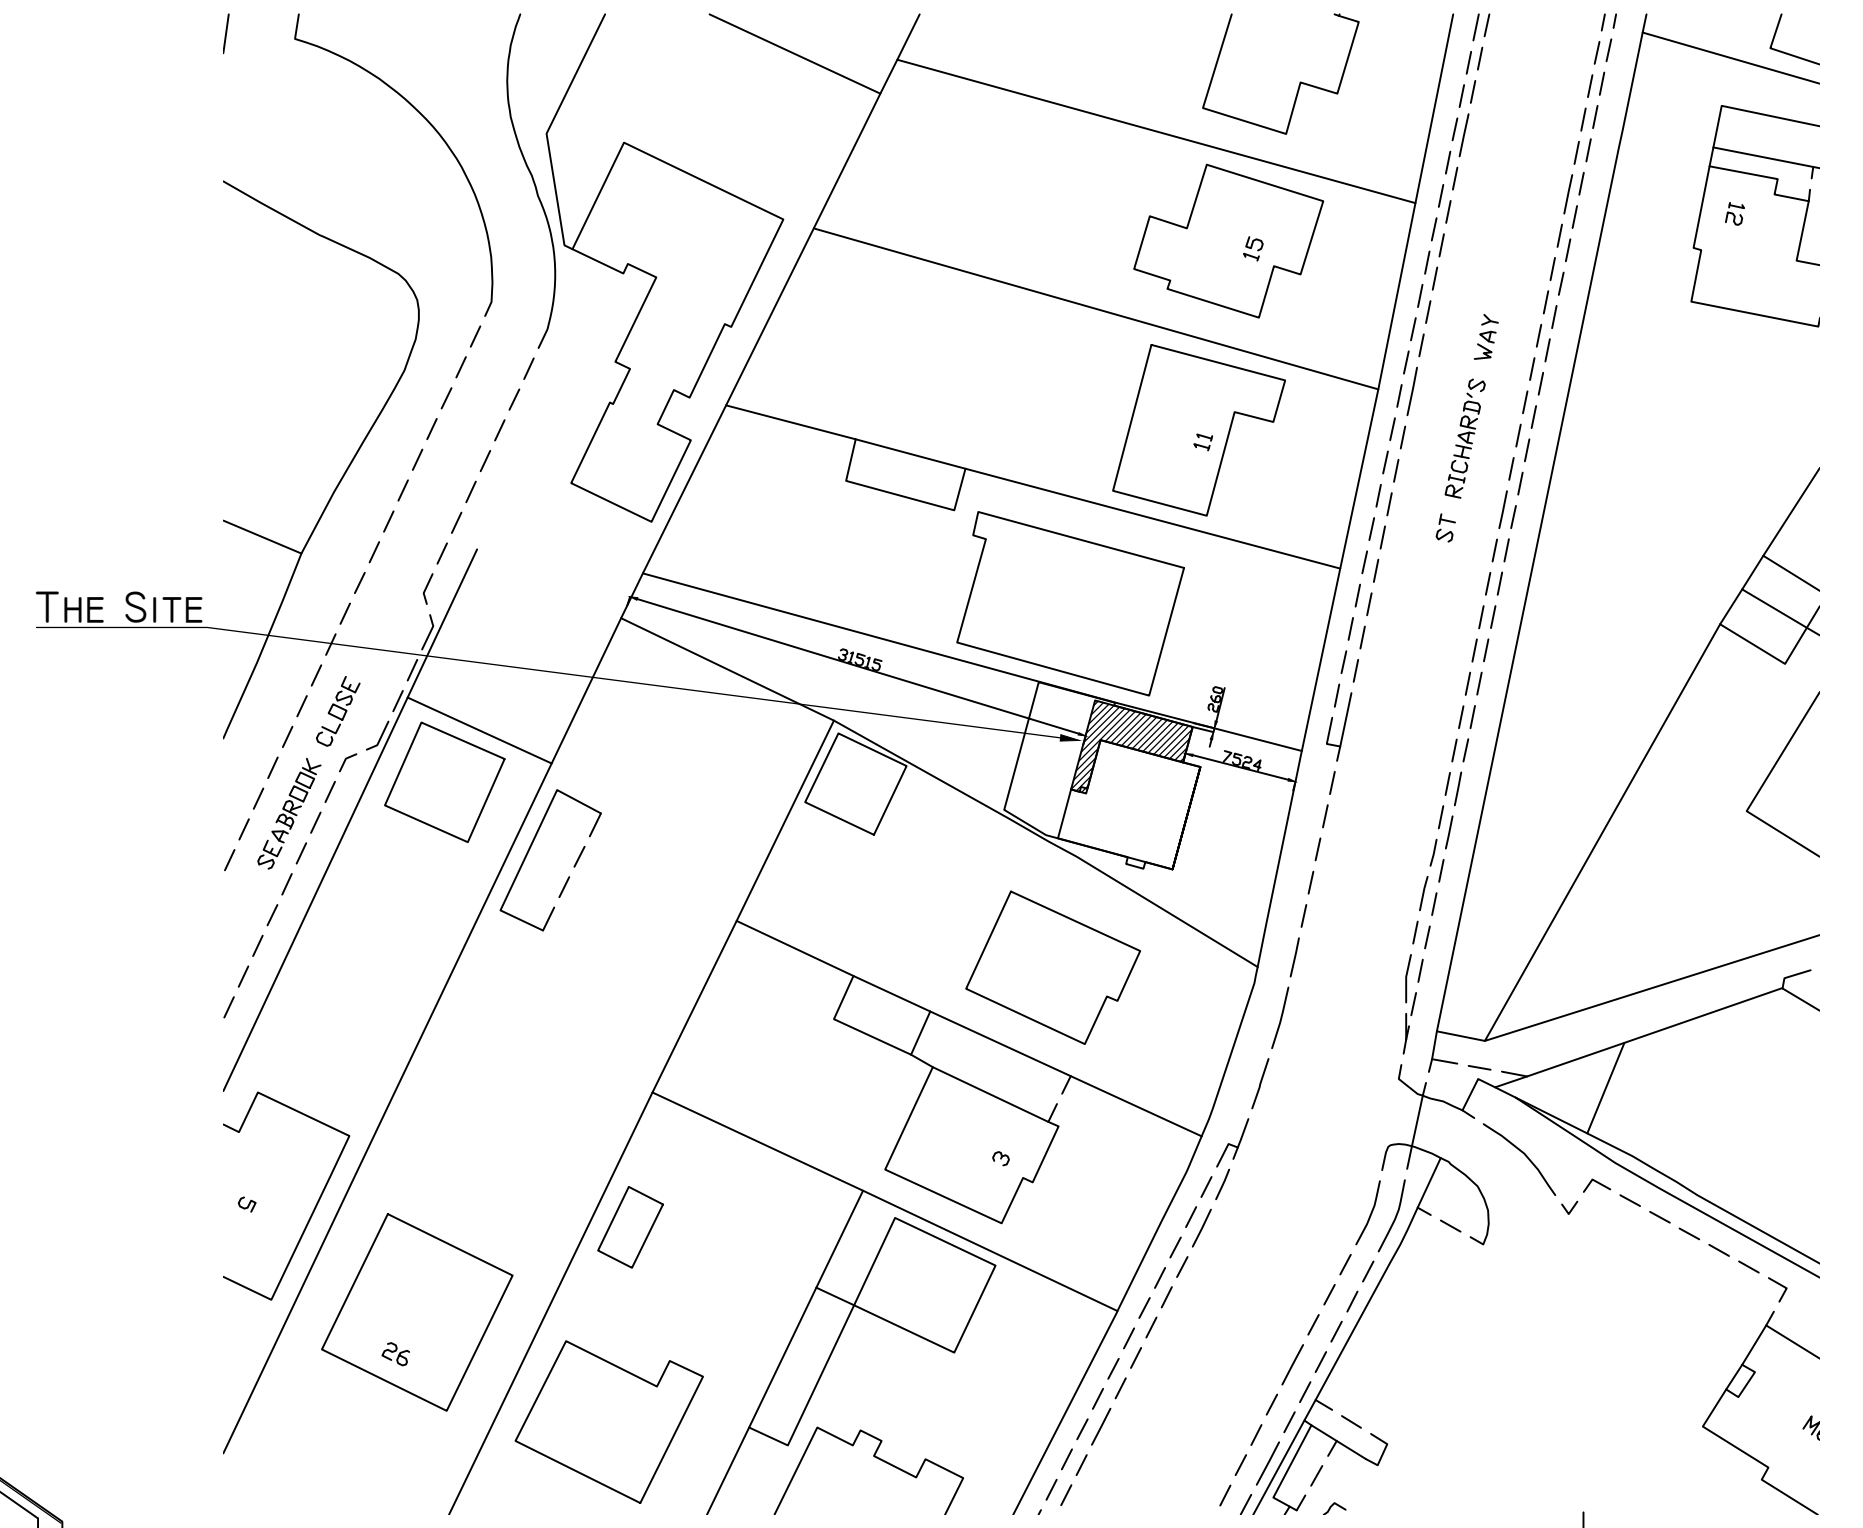

SITE PLAN
SCALE 1:500




EXISTING SIDE (NORTH) ELEVATION
SCALE 1:100




EXISTING FRONT (EAST) ELEVATION
SCALE 1:100




EXISTING REAR (WEST) ELEVATION
SCALE 1:100

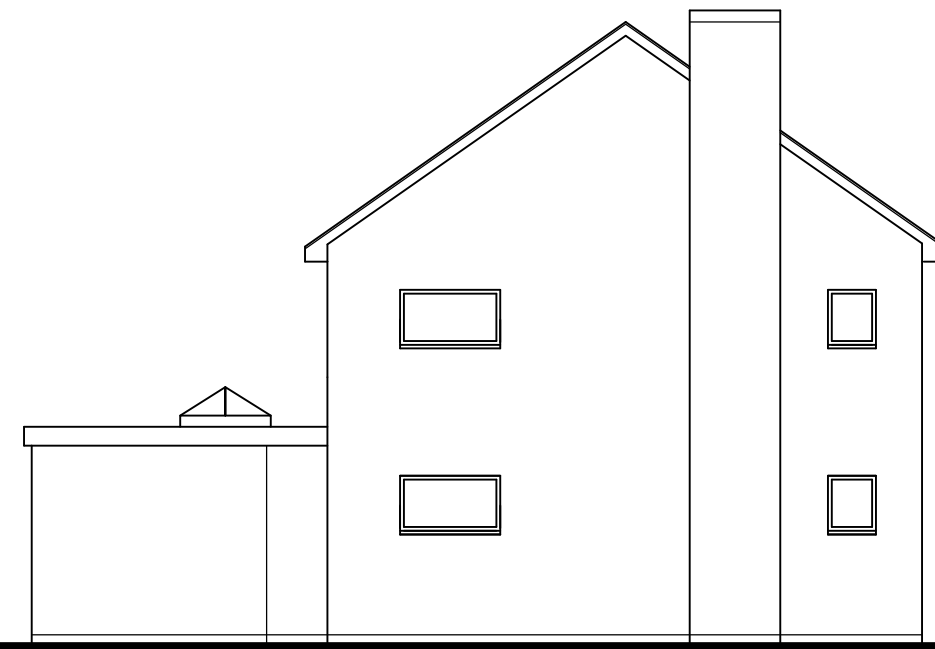


EXISTING SIDE (SOUTH) ELEVATION
SCALE 1:100

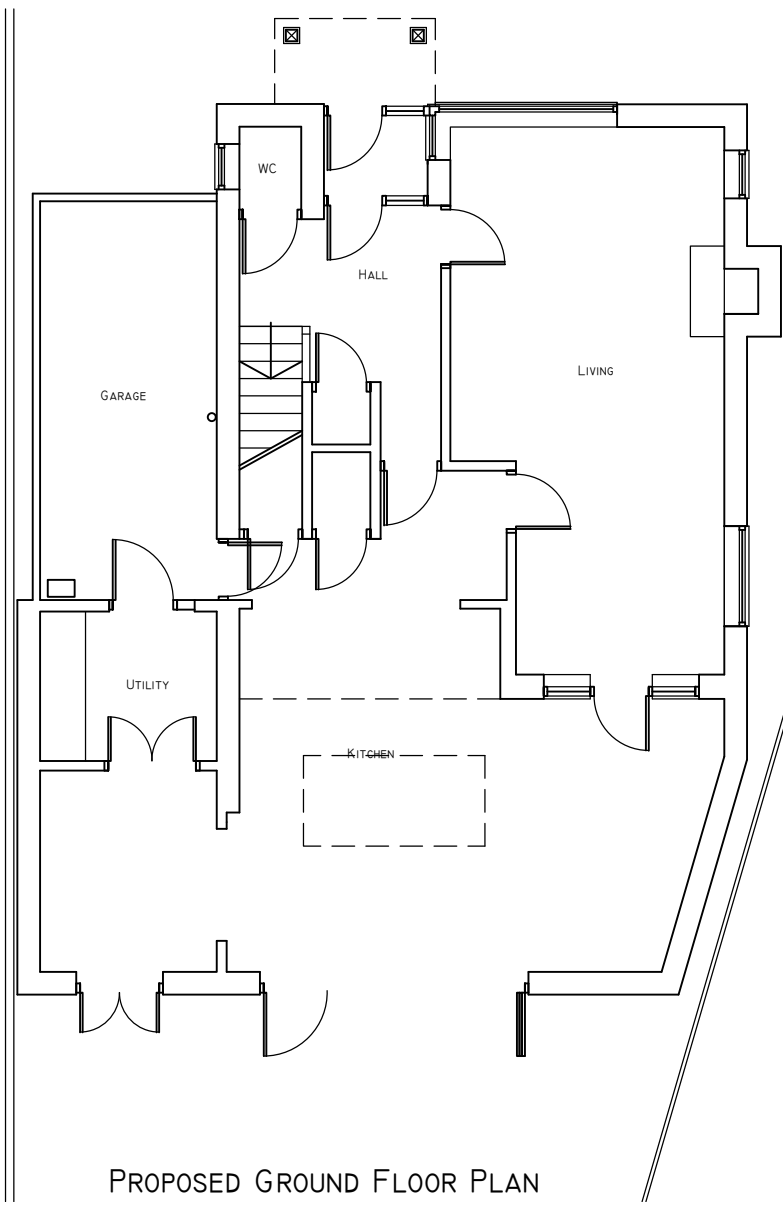

PROPOSED GROUND FLOOR PLAN
SCALE 1:100

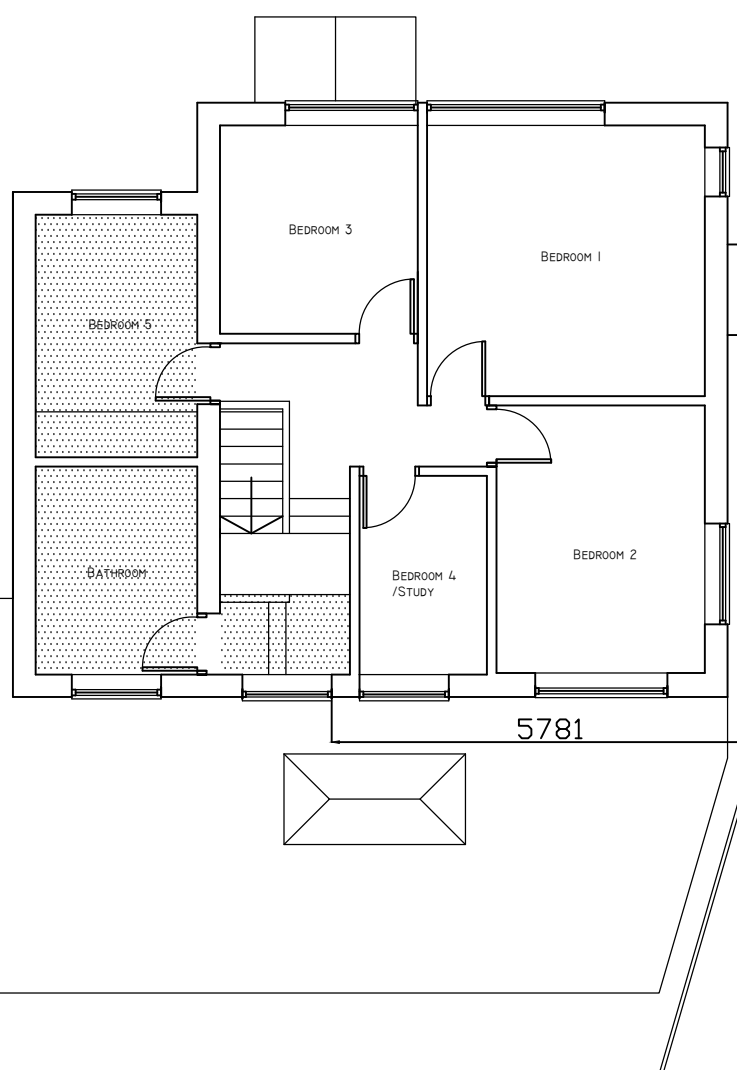


PROPOSED FIRST FLOOR PLAN
SCALE 1:100

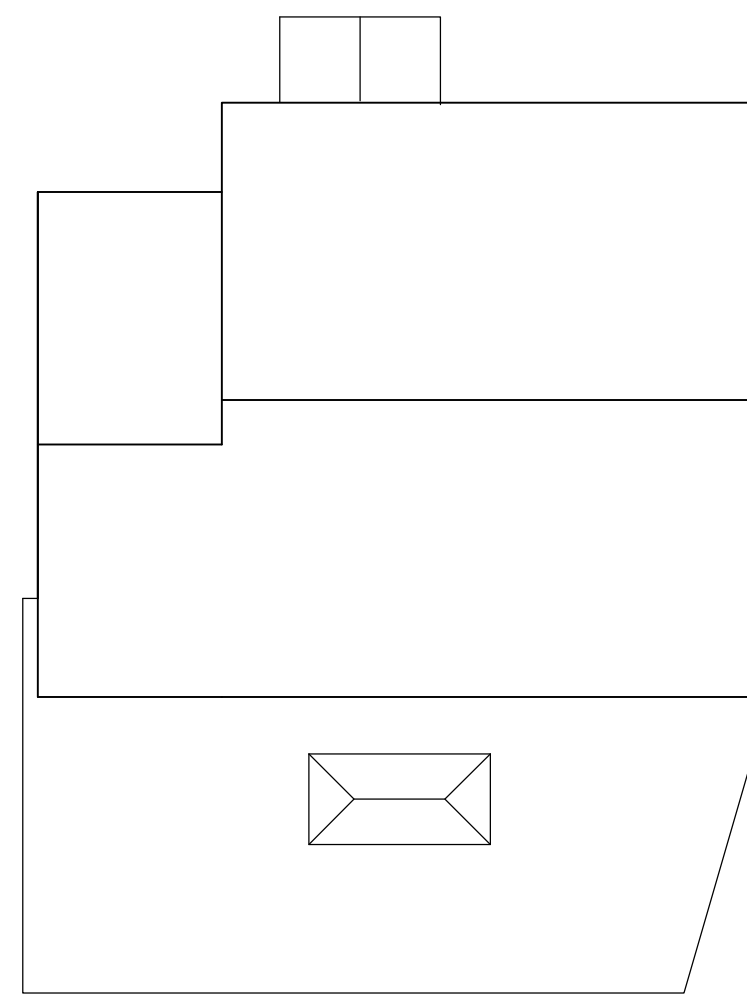

PROPOSED ROOF PLAN
SCALE 1:100



LOCATION PLAN
SCALE 1:1250

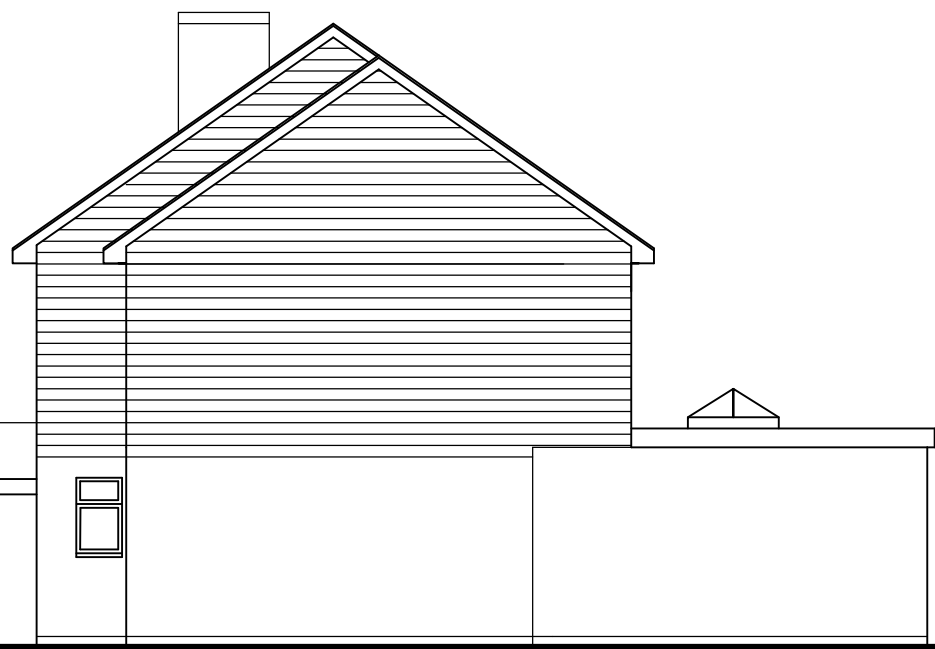

PROPOSED SIDE (NORTH) ELEVATION
SCALE 1:100



PROPOSED FRONT (EAST) ELEVATION
SCALE 1:100



PROPOSED REAR (WEST) ELEVATION
SCALE 1:100




PROPOSED SIDE (SOUTH) ELEVATION
SCALE 1:100

02 | planning | 09.05.22



Pope Stevens Architecture Ltd.
Crossways | 2 Beech Avenue
Chichester | West Sussex | PO19 3DR
Telephone: 01243 782 796
Email: pope.stevens@btinternet.com

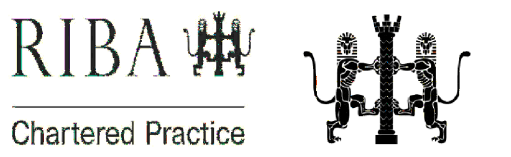

Project
7 St Richards Way
Aldwick
West Sussex

Drawing
Planning Application
Location, Site, Existing Floor Plans
and elevations

Date Feb 2017	Drawn by CDP	Scale as shown
Drawing No. DPA-01	Revision 02	