


GROUND FLOOR PLAN,

FIRST FLOOR PLAN

ROOF PLAN

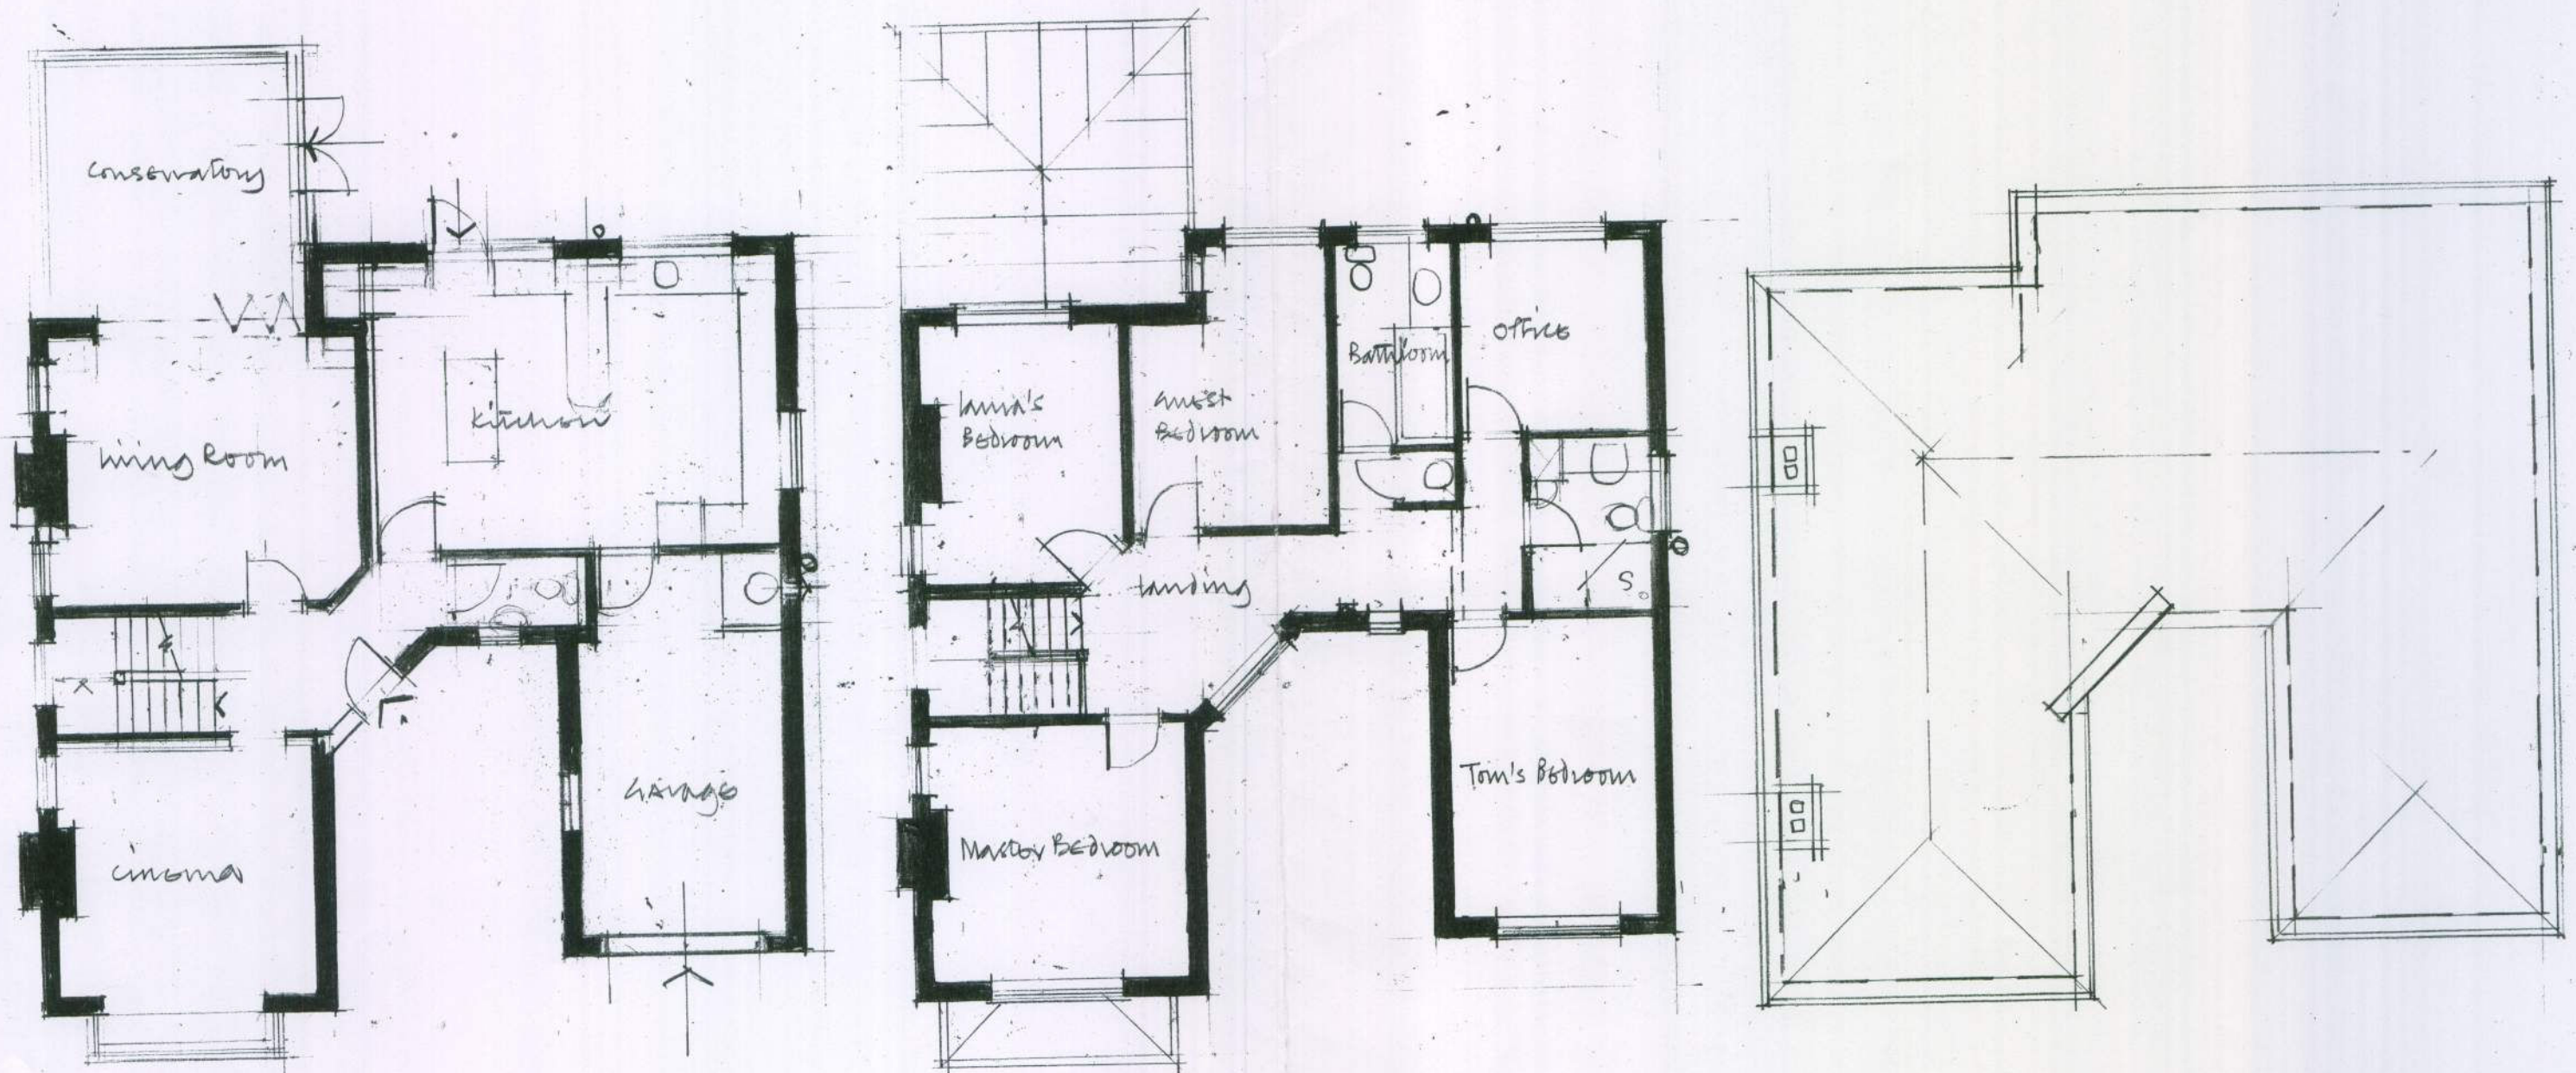

DRAWING NO: 270310/G/1

scale bar: 0 1 2 3 4 5 6 7 8 9 10 M

12. WILLOWHALE AVENUE, ALDWICK, BOGNOR REGIS, WEST SUSSEX PO21 4AY
SURVEY AS EXISTING, MARCH 2010, PLANS: SCALE 1:100.

DRAWN BY A HUNTER GRAHAM, PLANNING MATTERS, TOP COTTAGE, 20, OAKFIELD, LODSWORTH, PETWORTH, WEST SUSSEX GU28 9BL.
TELEPHONE: 01798 801426.