


GROUND FLOOR PLAN,

FIRST FLOOR PLAN

ROOF PLAN

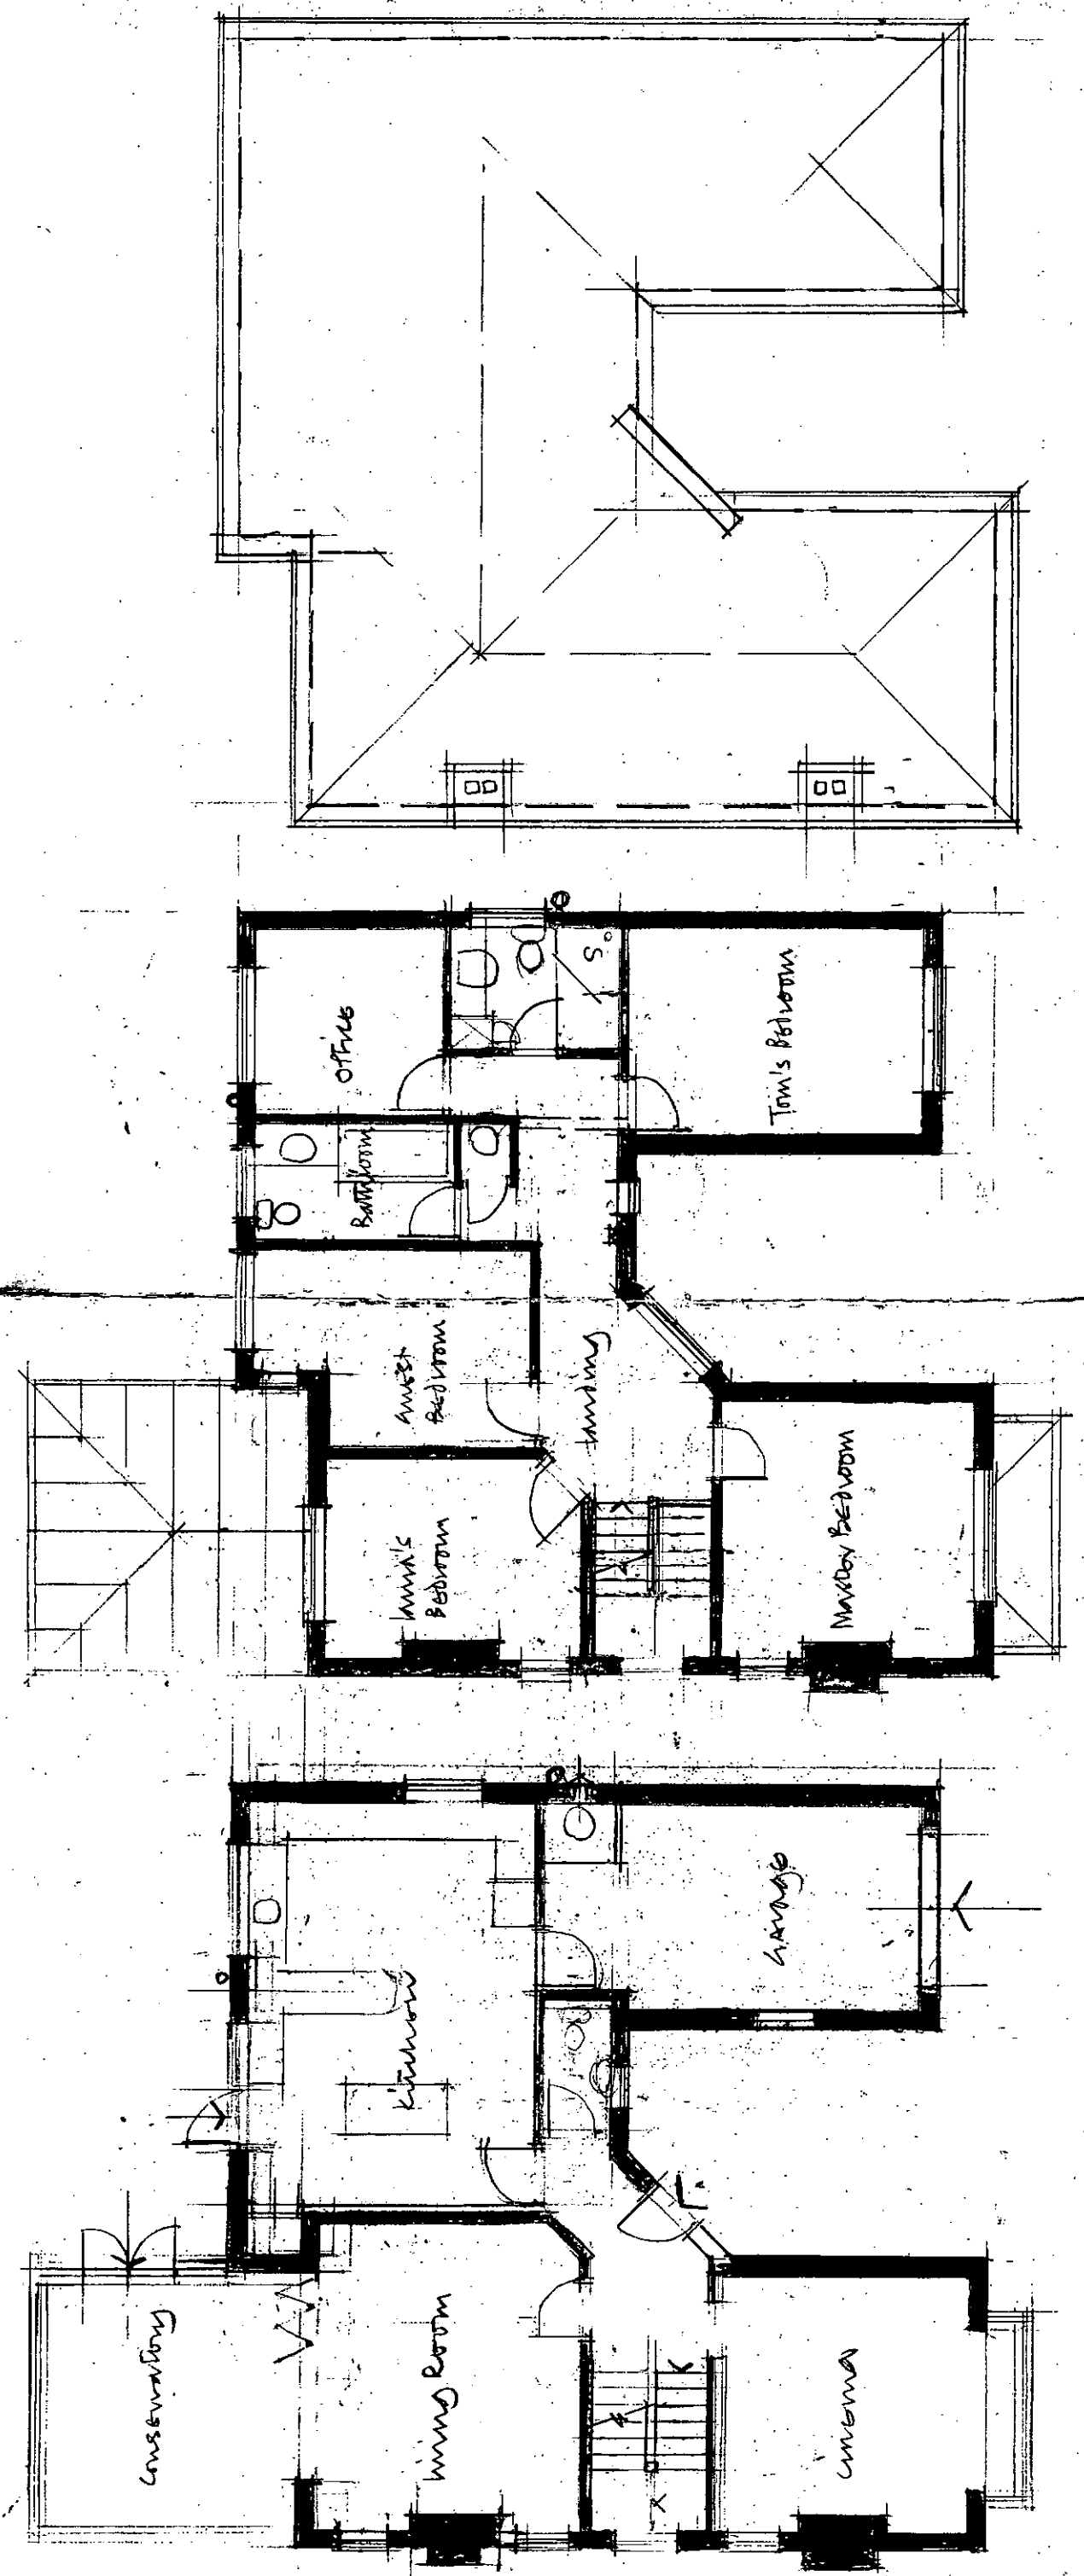

DRAWING NO: 270310/G/1

SCALE BAR: 1" = 10' 0"

12. WILLOWTHALE AVENUE, ALDWICK, BOGNOR REGIS, WEST SUSSEX PO21 4AY

SURETY AS EXISTING, MARCH 2010, PLANS: SCALE 1:100

DRAWN BY: HUNTER GRAHAM, PLANNING MATTERS, TOP COTTAGE, 20 OAKFIELD, LODSWORTH, PETERBURY, WEST-SUSSEX GU28 9BL, TELEPHONE: 01798 801426