



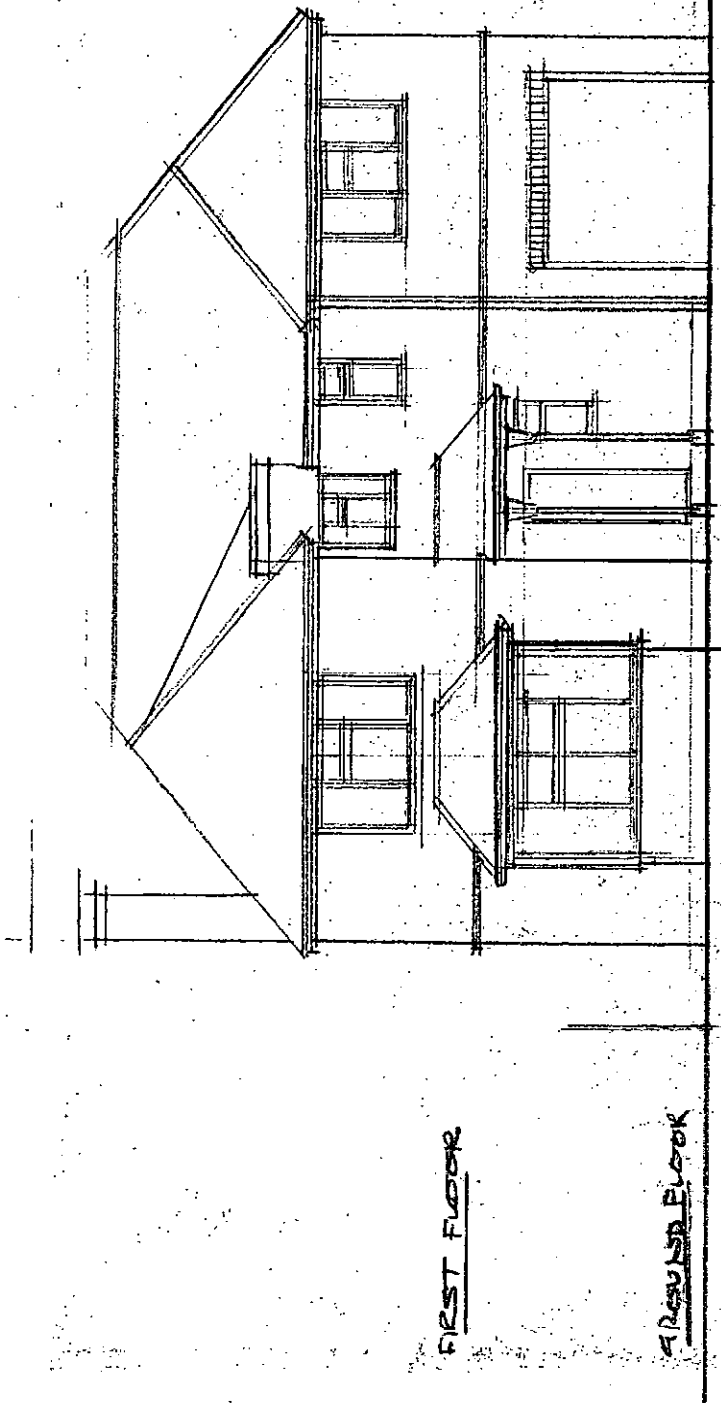


FRONT ELEVATION (EAST)

FIRST FLOOR

GROUND FLOOR

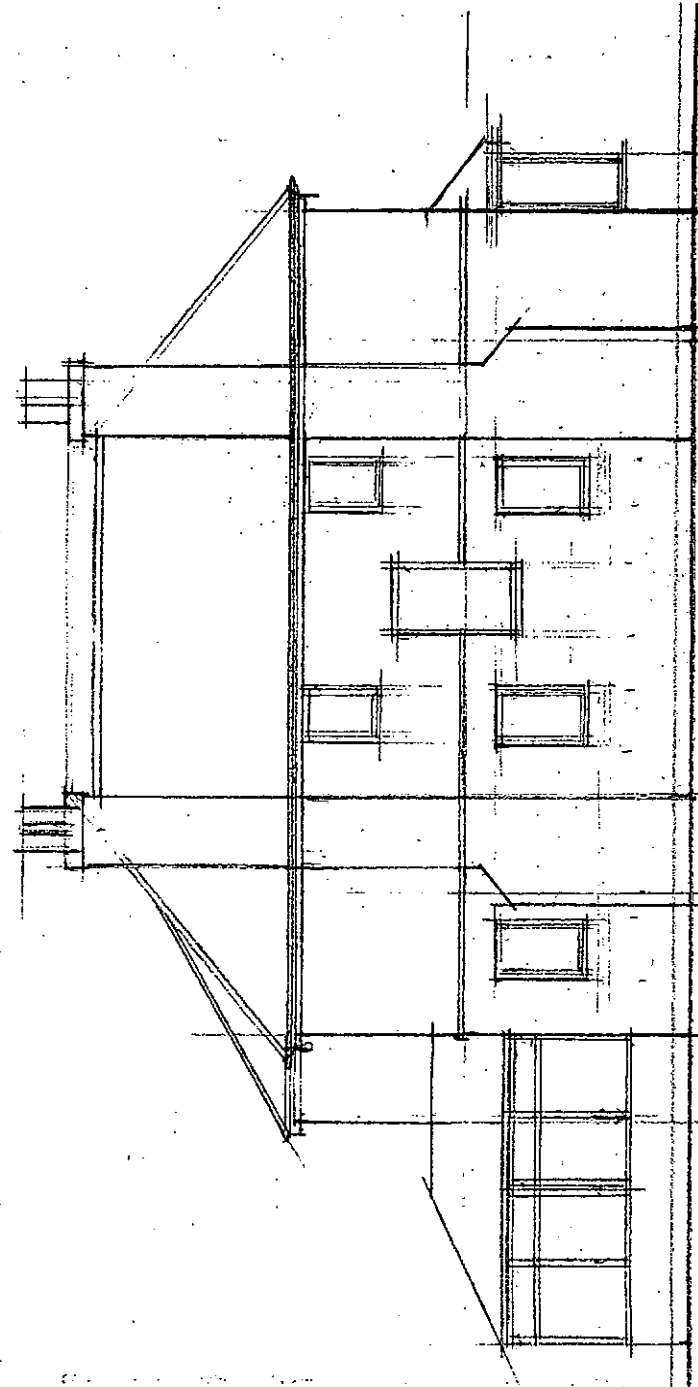


SIDE ELEVATION (SOUTH)

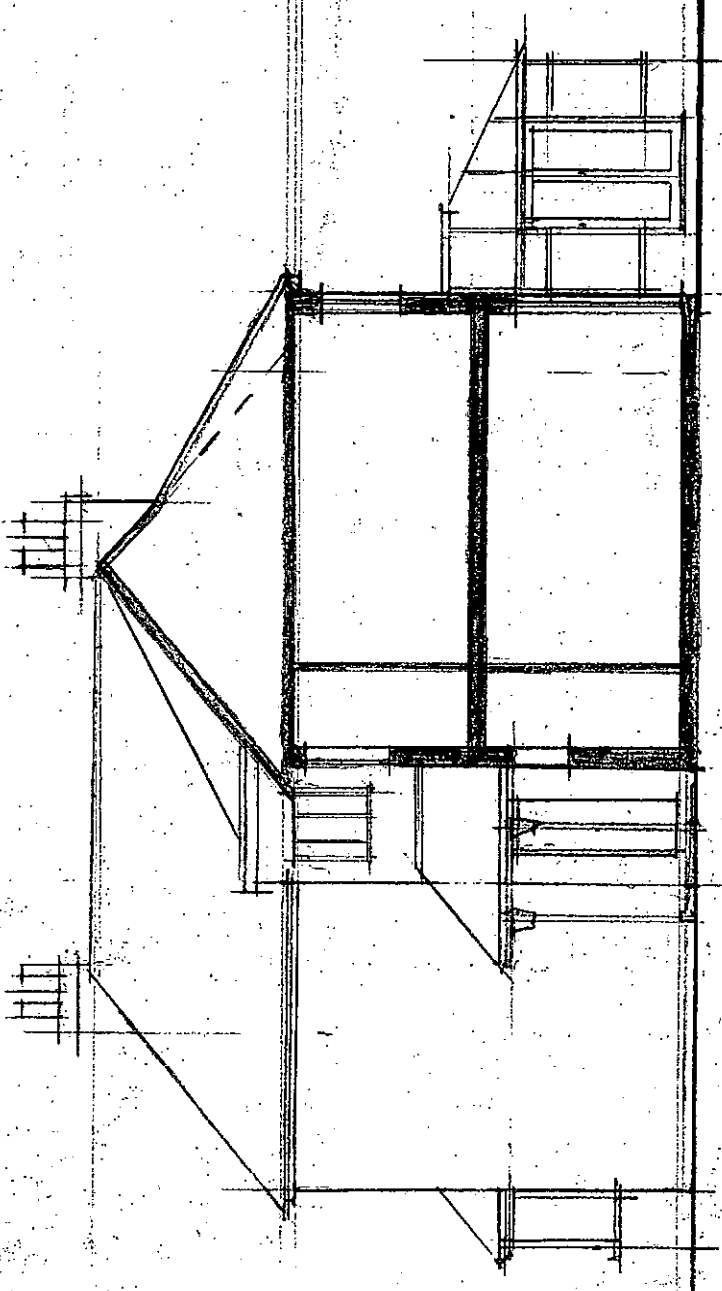

FIRST FLOOR

CROSS SECTION (LOOKING SOUTH)

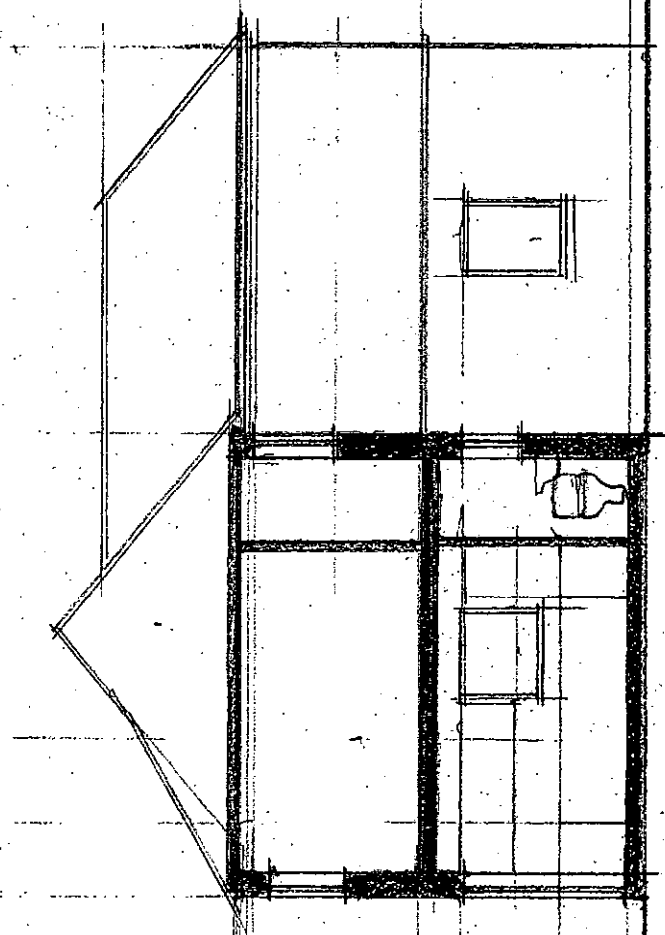

GROUND FLOOR

CROSS SECTION (LOOKING NORTH)

DRAWING NO. 270310/G/2

SCALE BAR

0 1 2 3 4 5 6 7 8 9 10 M.

12, WILLOWHALL AVENUE, ALDWICK, BOGNOR REGIS, WEST SUSSEX PO21 4AY
SURVEY AS EXISTING, MARCH 2010. ELEVATIONS & CROSS SECTIONS. 100416
DRAWN BY A. HUNTER GRAHAM, PLANNING MATTERS, TOPCOTTAGE, 20, OAKFIELD, LODSWORTH, PETERBURY, WEST SUSSEX GU28 9BL