

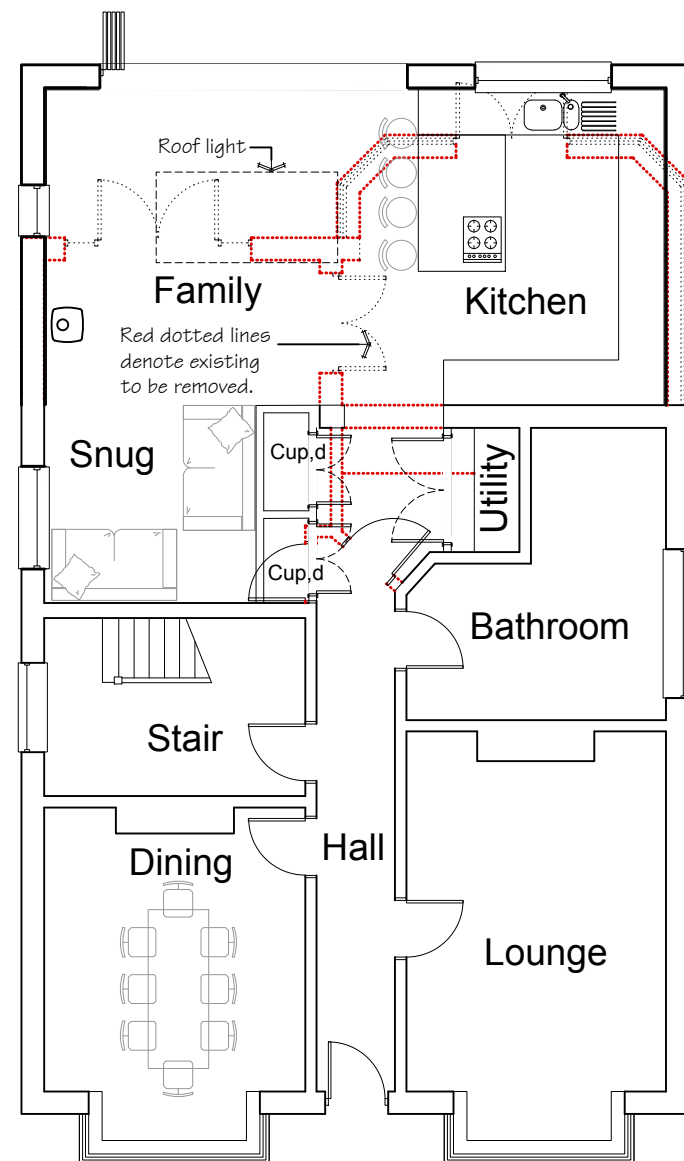
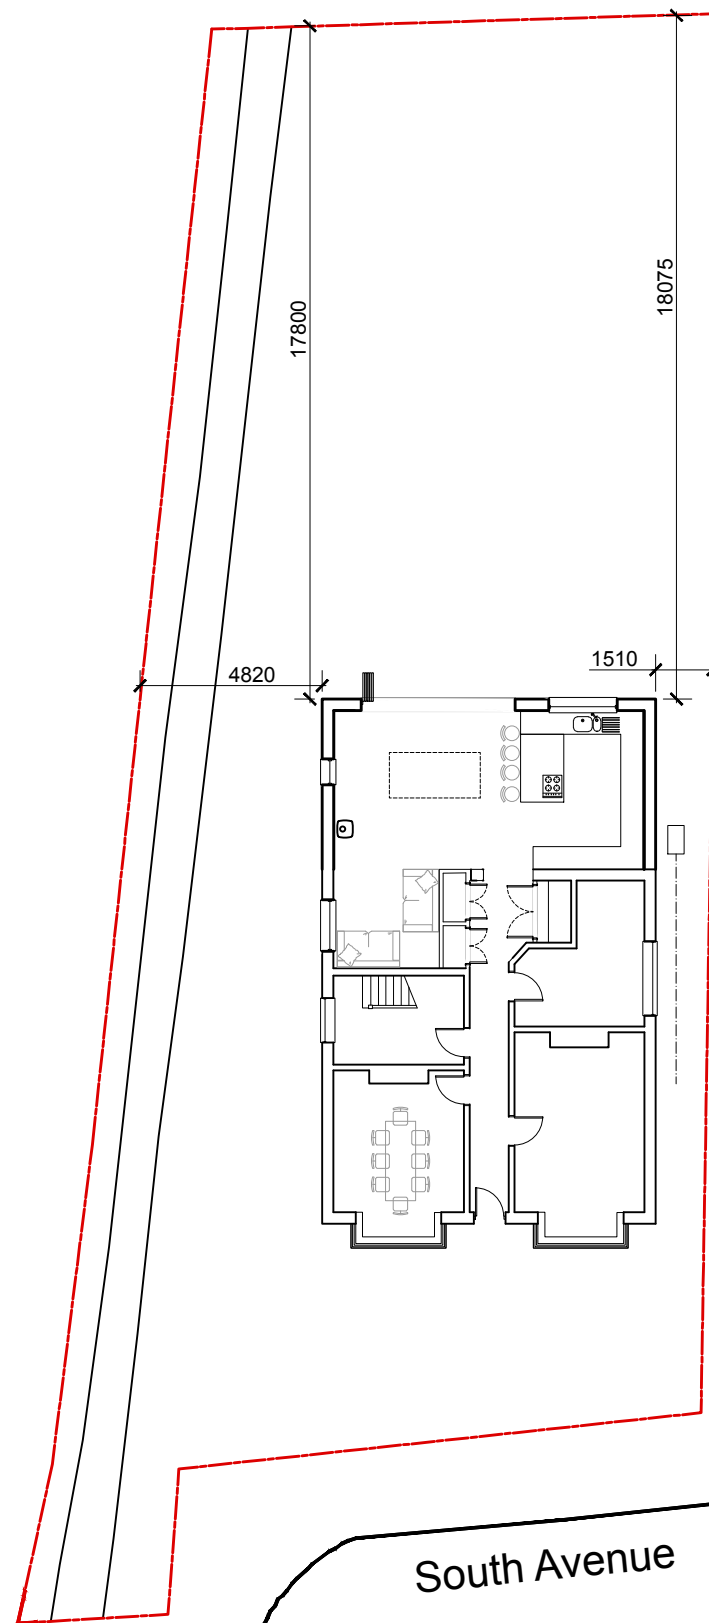


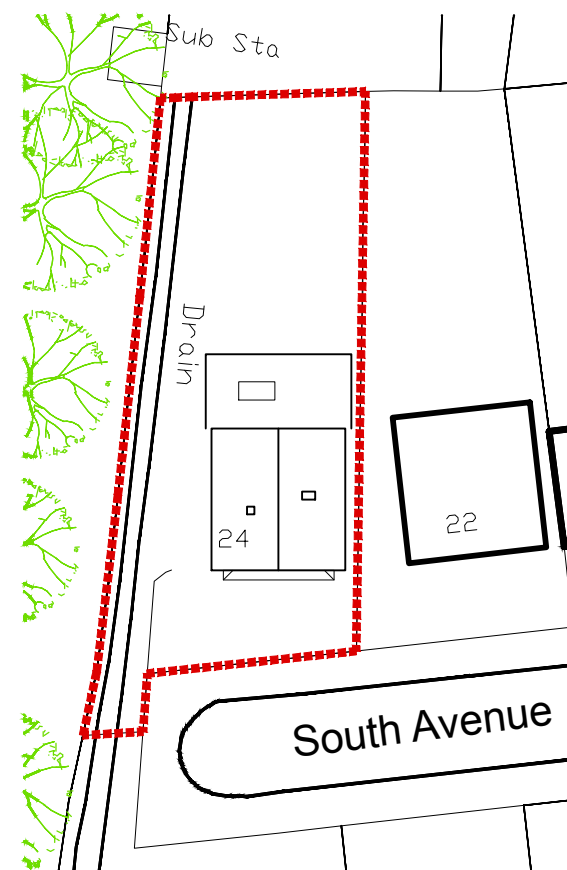


No 22

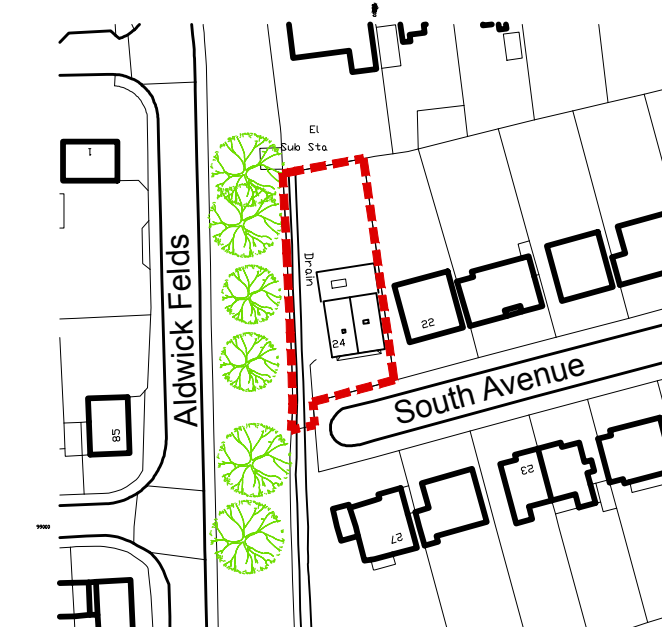

AS EXISTING PLANS Scales @ A3

steve hunting ba(hons)arch...dipL arch
architectural and graphic designer

8 Somerset gardens, Bognor Regis, West Sussex, PO21 2AA Tel: 01243 822796 email: steve.sharch@googlemail.com

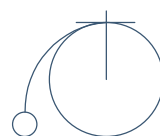

PROJECT: Proposed extension: 24 South Avenue, Aldwick, PO21 3QS
DRWG TITLE: PLANNING: As proposed Location, Block, Site & Floor plans.

CLIENT: Mr & Mrs S. Worthington

SCALE
1:50 @ A3

DRAWN BY
SH

DATE
MAR 17

PROJECT No
P17-004

REVISIONS

04