




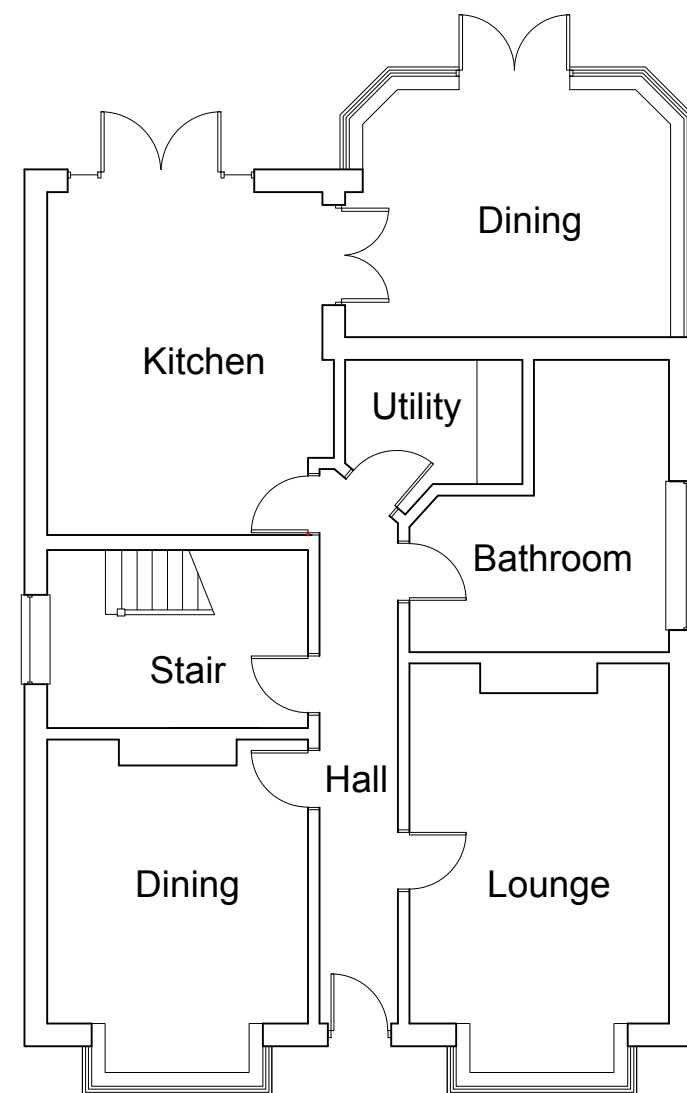



Plan 1:100

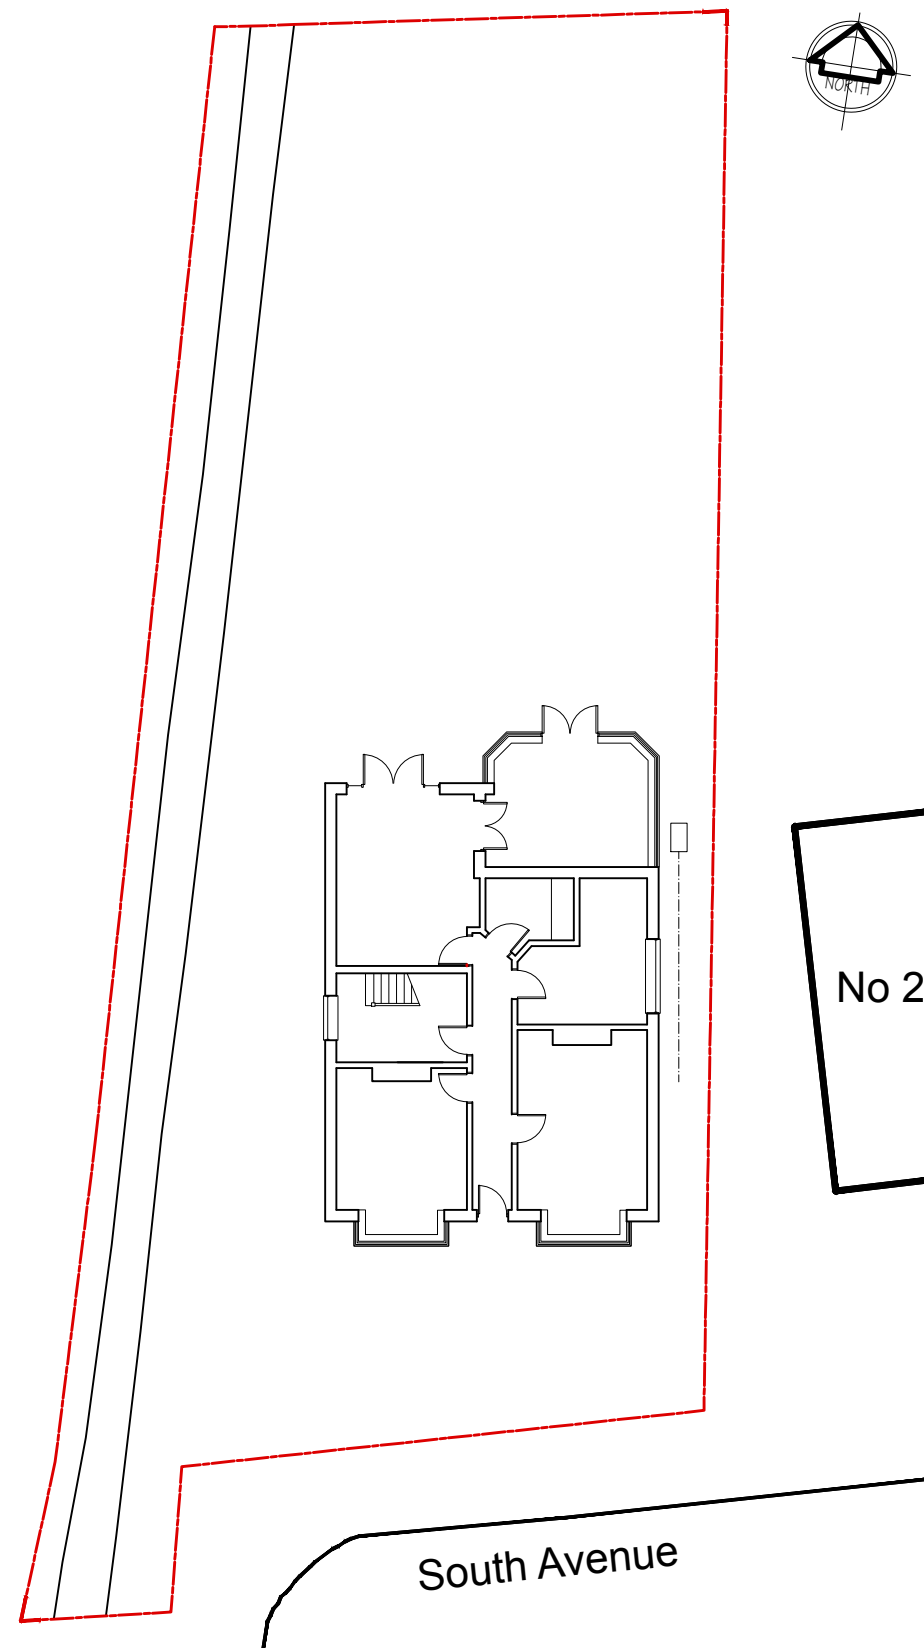


Site plan 1:200

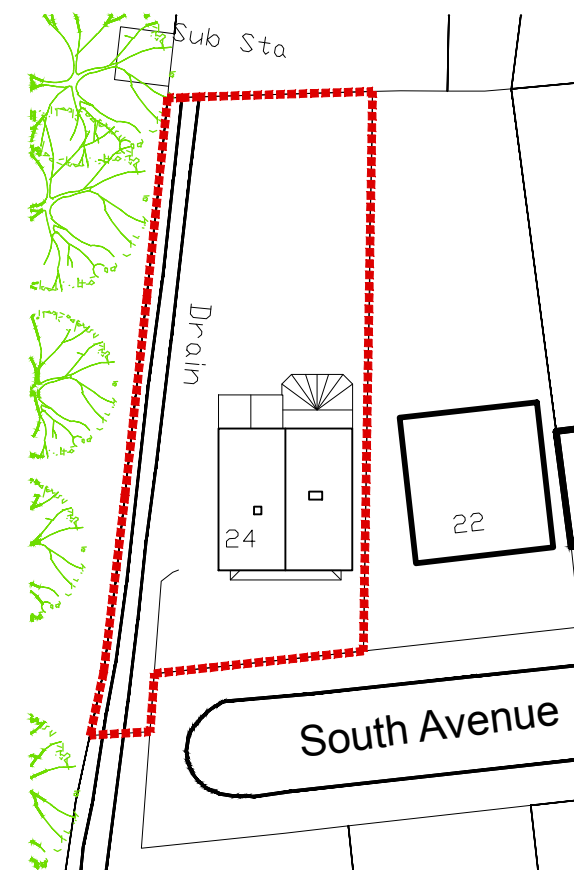

Block plan 1:500

 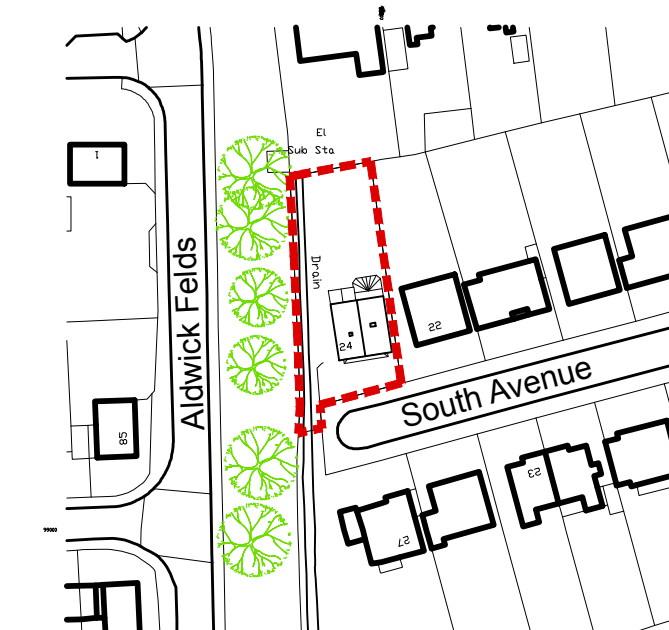


Location plan 1:1250

 

AS EXISTING PLANS Scales @ A3

steve hunting ba(hons)arch.....dipl arch
architectural and graphic designer

8 Somerset gardens, Bognor Regis, West Sussex, PO21 2AA Tel: 01243 822796 email: steve.sharch@googlemail.com

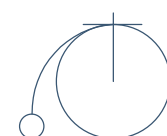

PROJECT: Proposed extension: 24 South Avenue, Aldwick, PO21 3QS
DRWG TITLE: PLANNING: As existing Location, Block, Site & Floor plans.
CLIENT: Mr & Mrs S. Worthington

SCALE
1:50 @ A3
DRAWN BY
SH

DATE
MAR 17

PROJECT No
P17-004
REVISIONS
-

02