


North West Elevation
1:100
• external walls to match existing with painted external quality render.
with facing brick 2 No courses plinth
acorn.

North East

South West

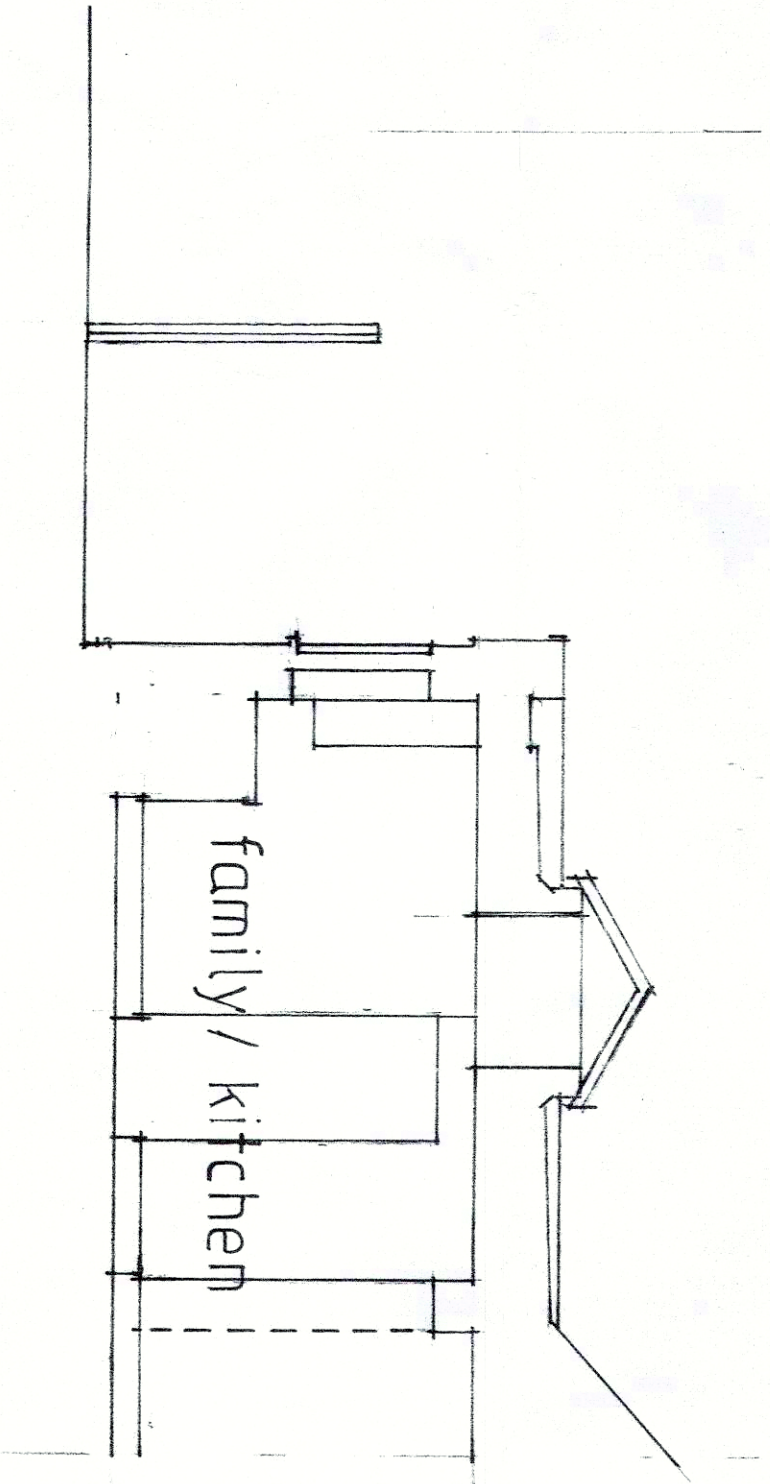

Section A-A
1:50

PROPOSED

11 Rooms	• proposed elevations mm section.	Apr. 22 1:100 1:50	Dwg. No 21/12/95/03	Rev.
----------	--------------------------------------	--------------------------	------------------------	------