


ELEVATION B


DRAWING NOTES

Please note: These drawings are for planning purposes only and should not be used for construction.


ELEVATION A

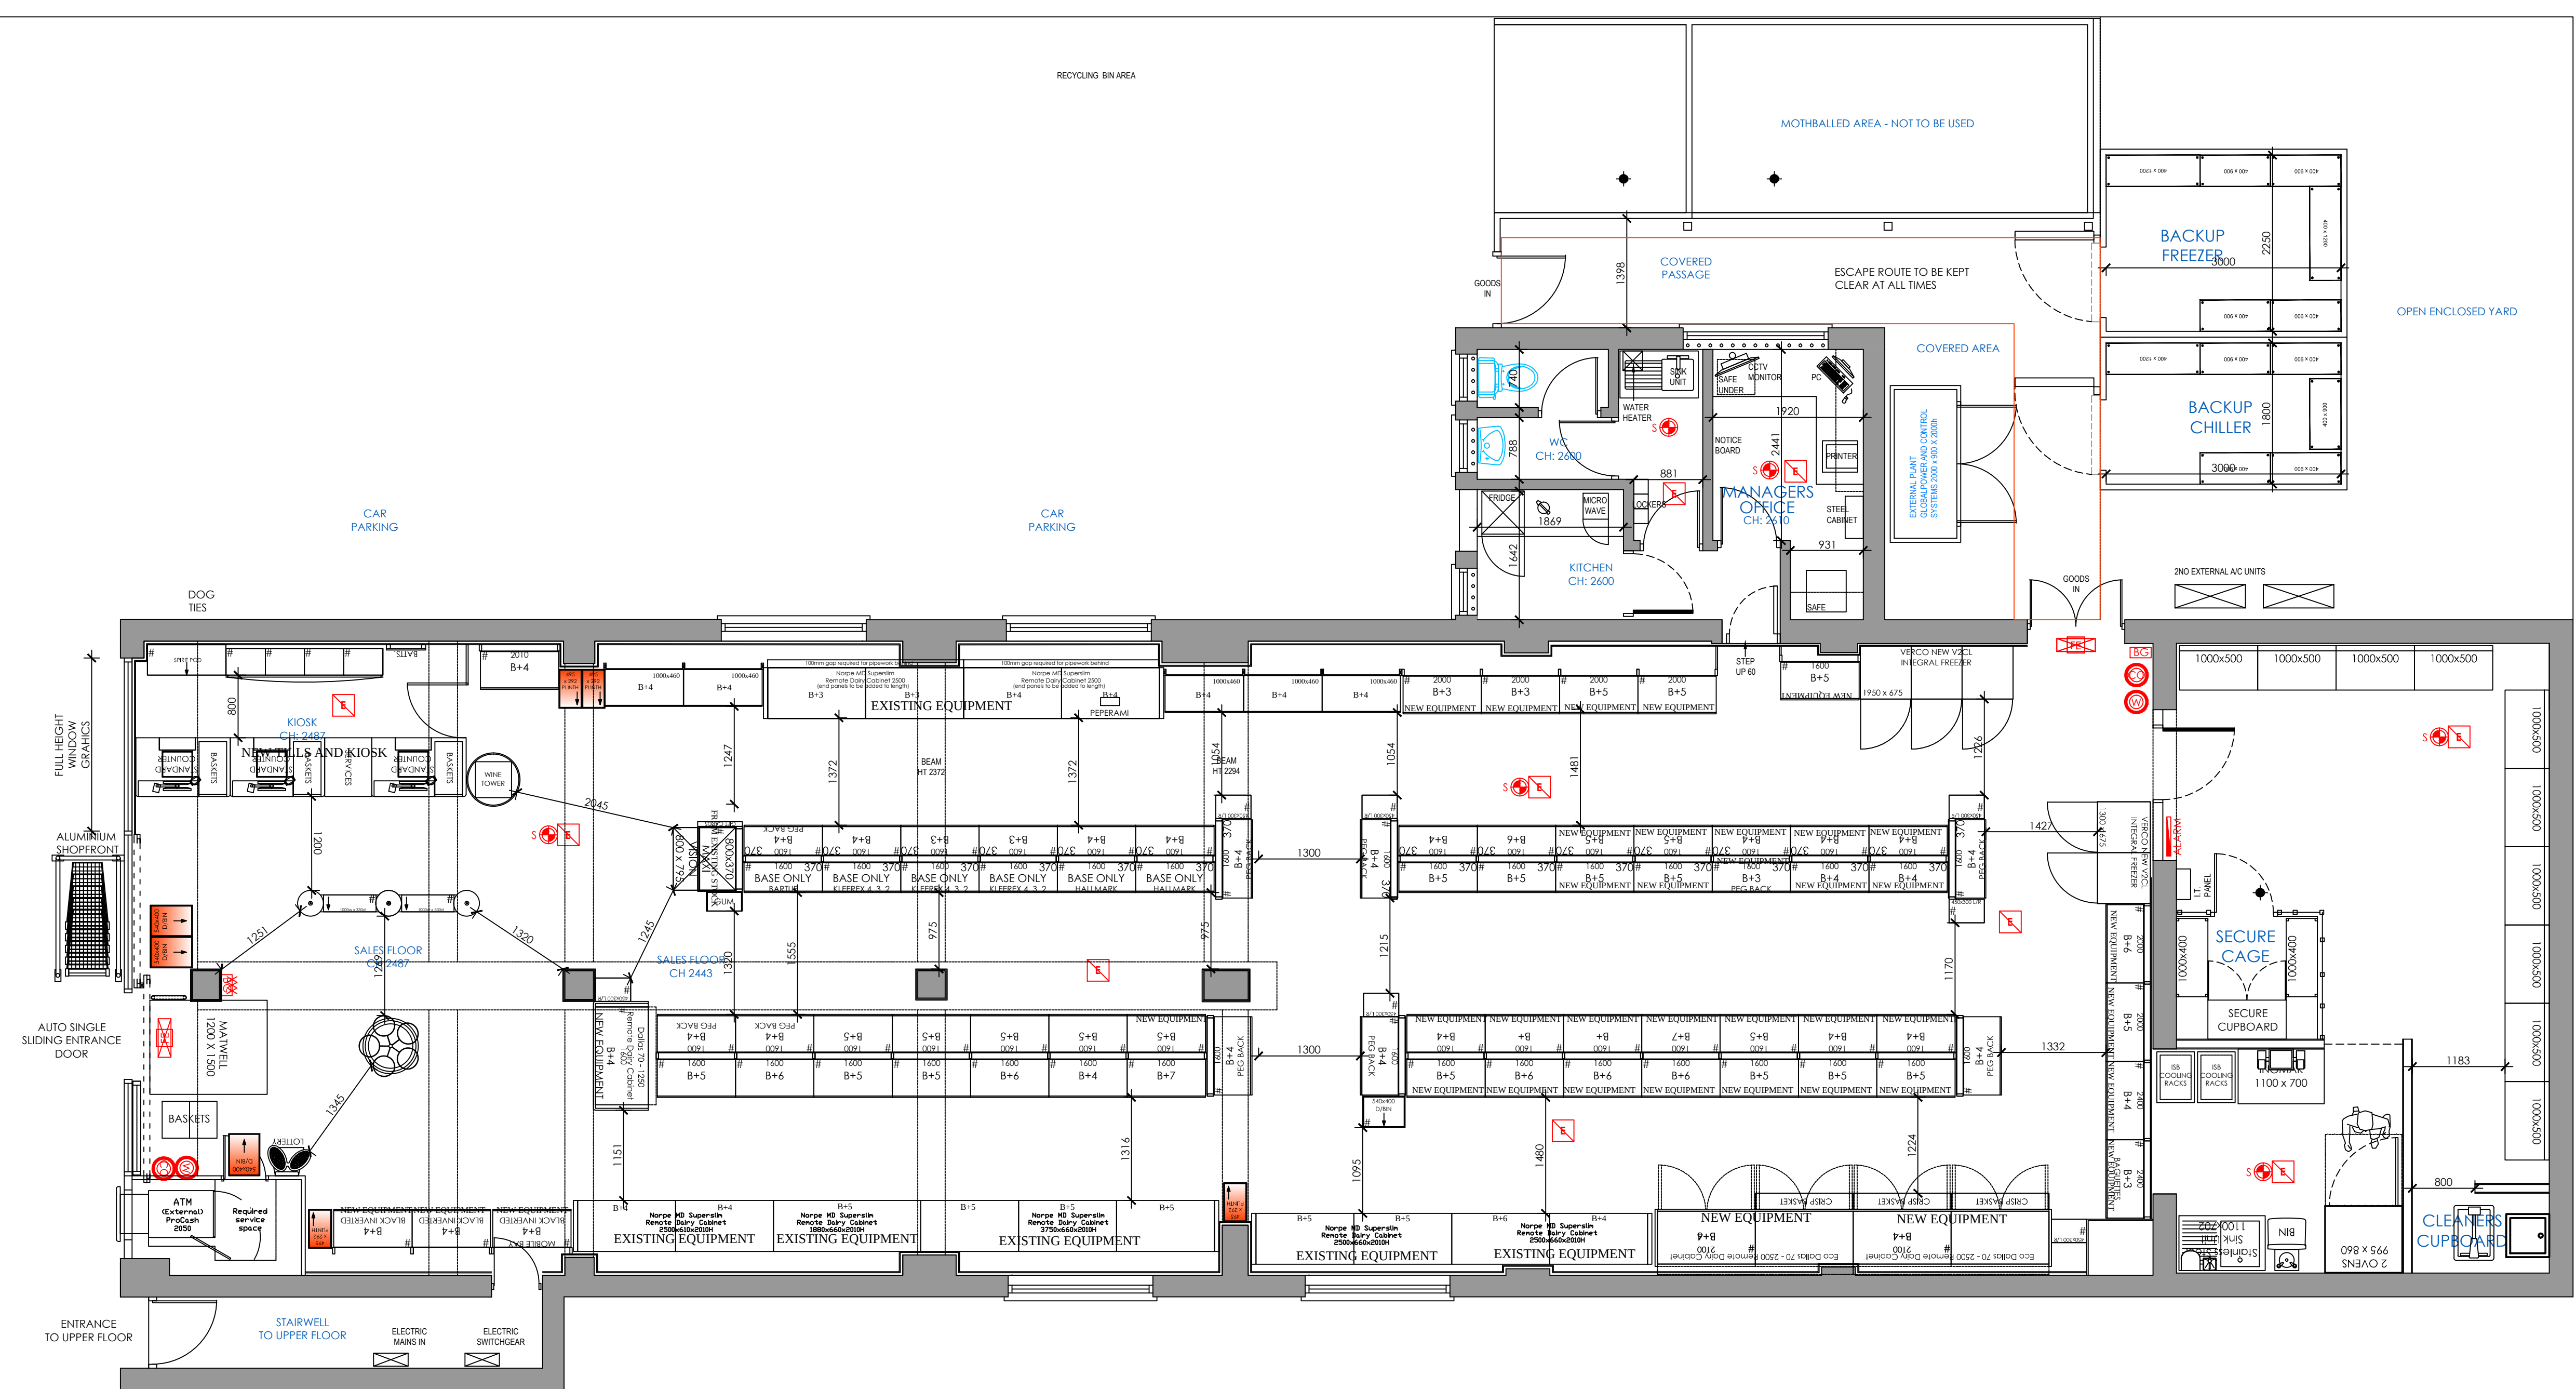

PROPOSED PLAN LAYOUT

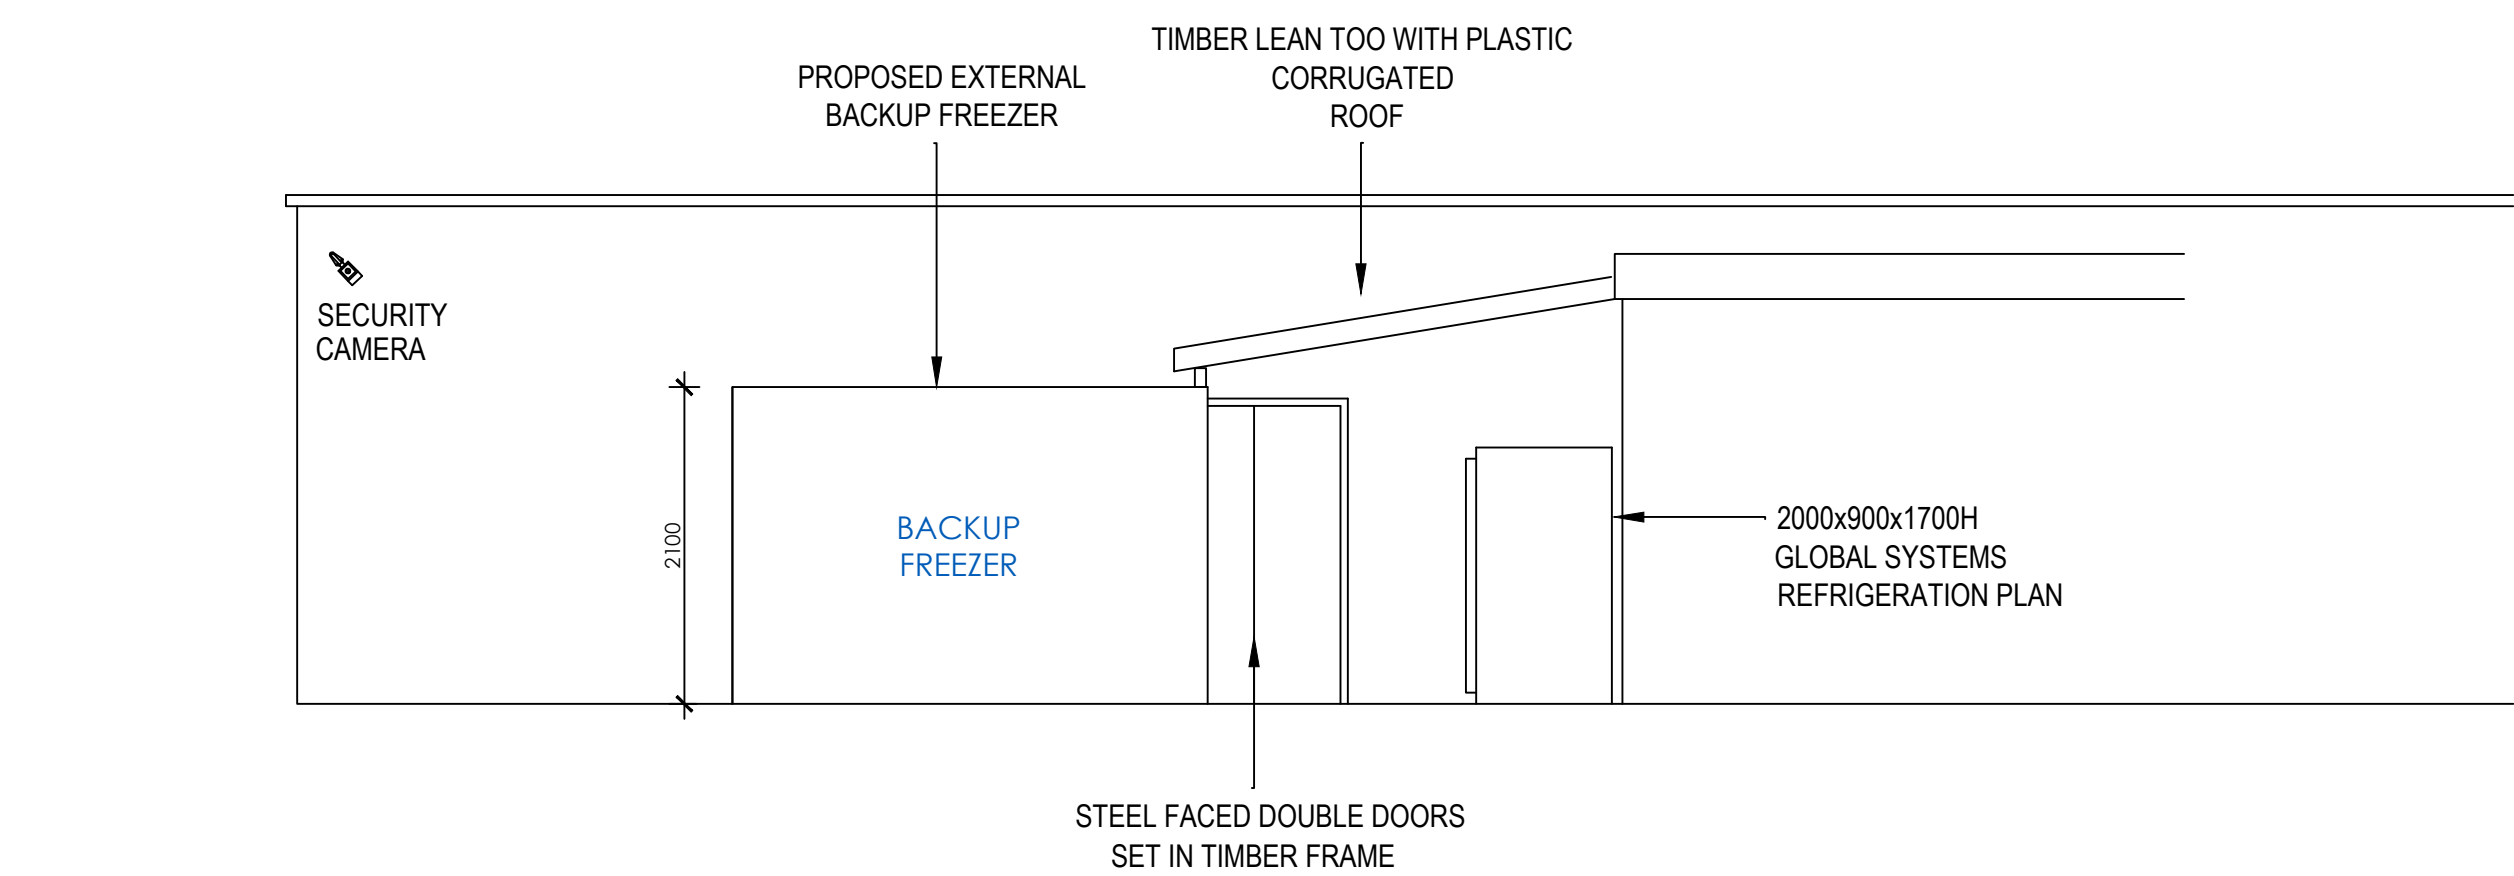

PROPOSED ELEVATION B

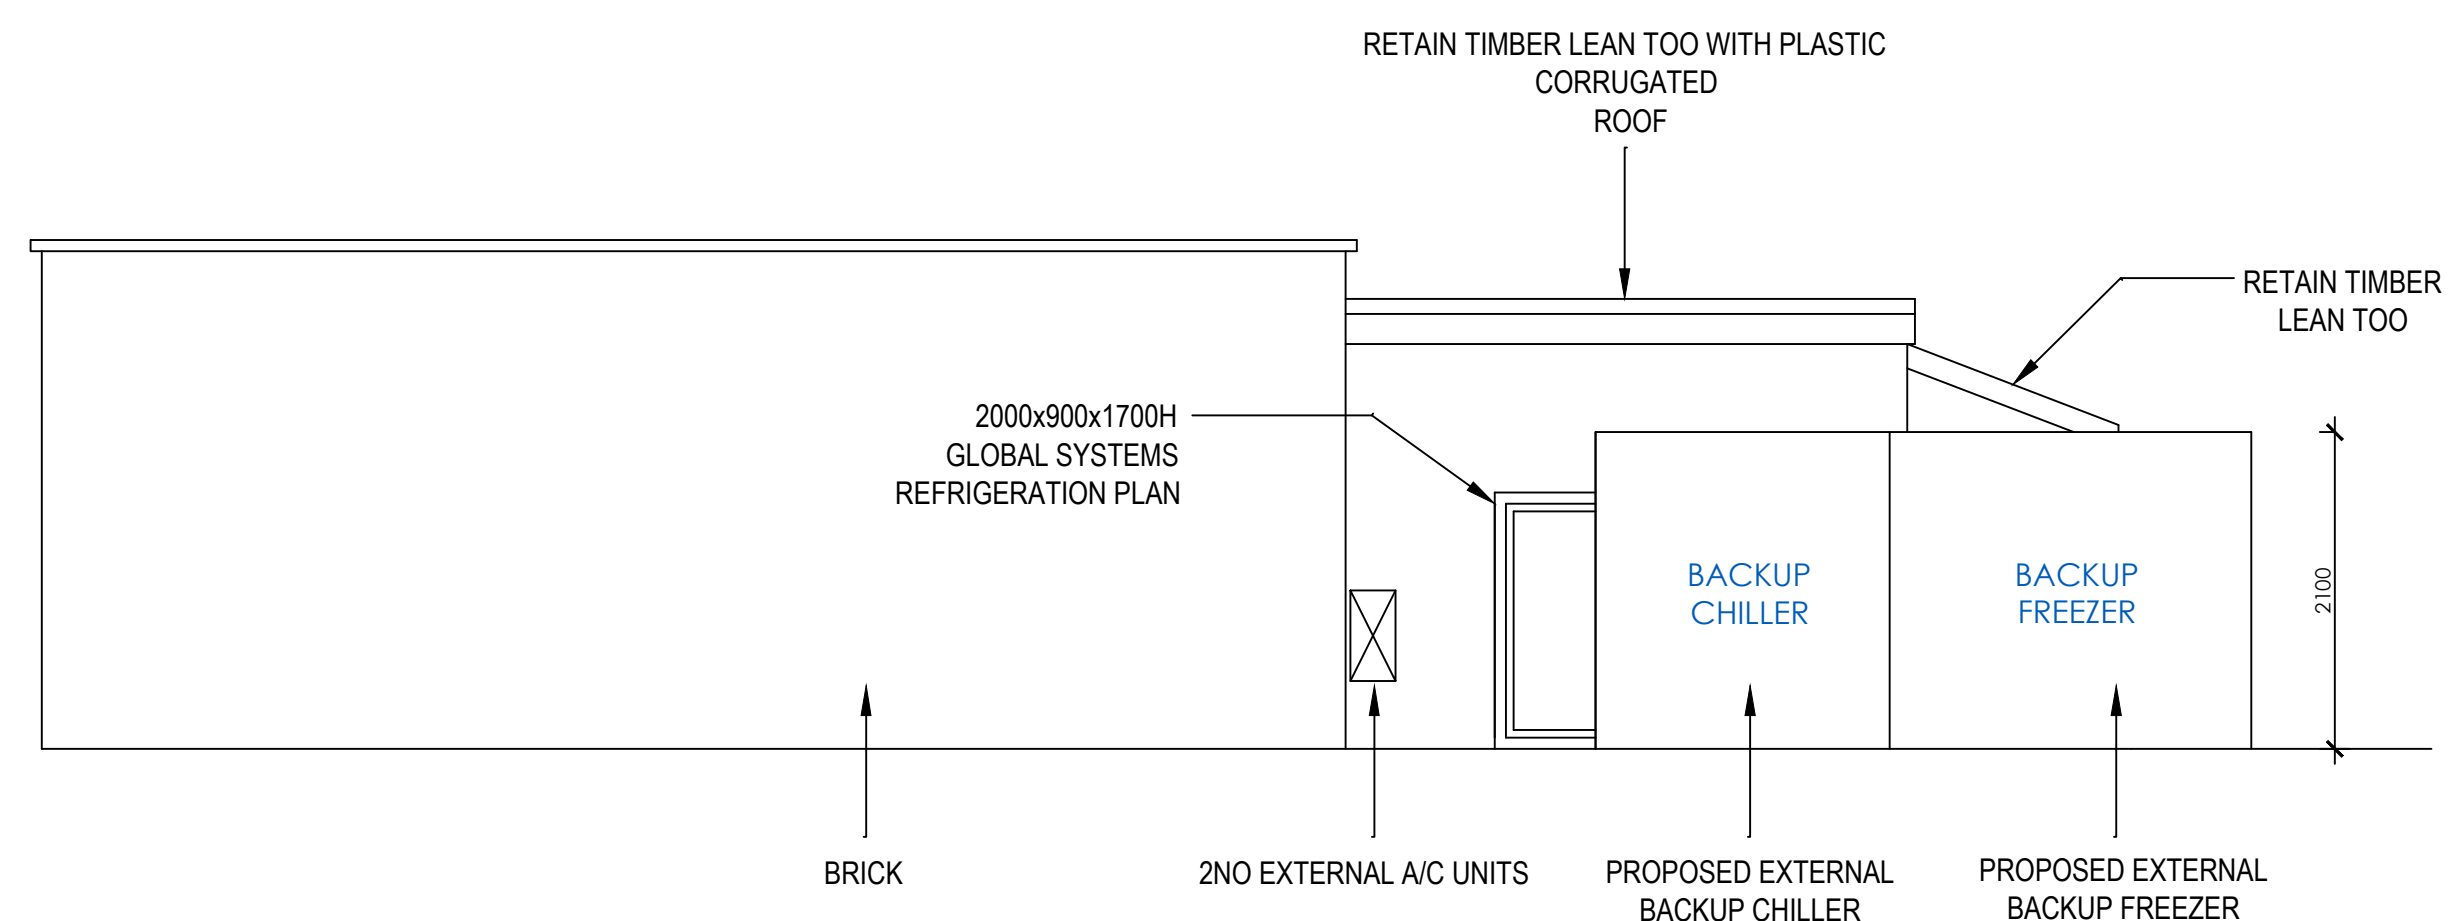

PROPOSED ELEVATION A

PLANNING

CLIENT: Southern Co-operative			
PROJECT: ROSE GREEN RD			
ADDRESS: Southern Co-operative Store 68 Rose Green Road Bosnor Regis Hampshire PO21 3BQ			
TITLE: PROPOSED LAYOUT & REAR ELEVATION			
DRAWN BY:	SCALE: 1:50 @A1	DRAWN DATE: 26/03/14	REVISED DATE:
CHECKED:			
DRG NO: CP-ROSE-001-002			REV:
THIS DRAWING AND ITS DATA IS THE PROPERTY OF EVOLVE DESIGN LIMITED. A SHALL NOT BE REPRODUCED WITHOUT THE COMPANY'S CONSENT. WRITTEN DIMENSIONS TAKE PRECEDENCE. ANY DISCREPANCIES SHOULD BE REPORTED TO EVOLVE DESIGN LIMITED IMMEDIATELY. IF IN DOUBT ASK.			