
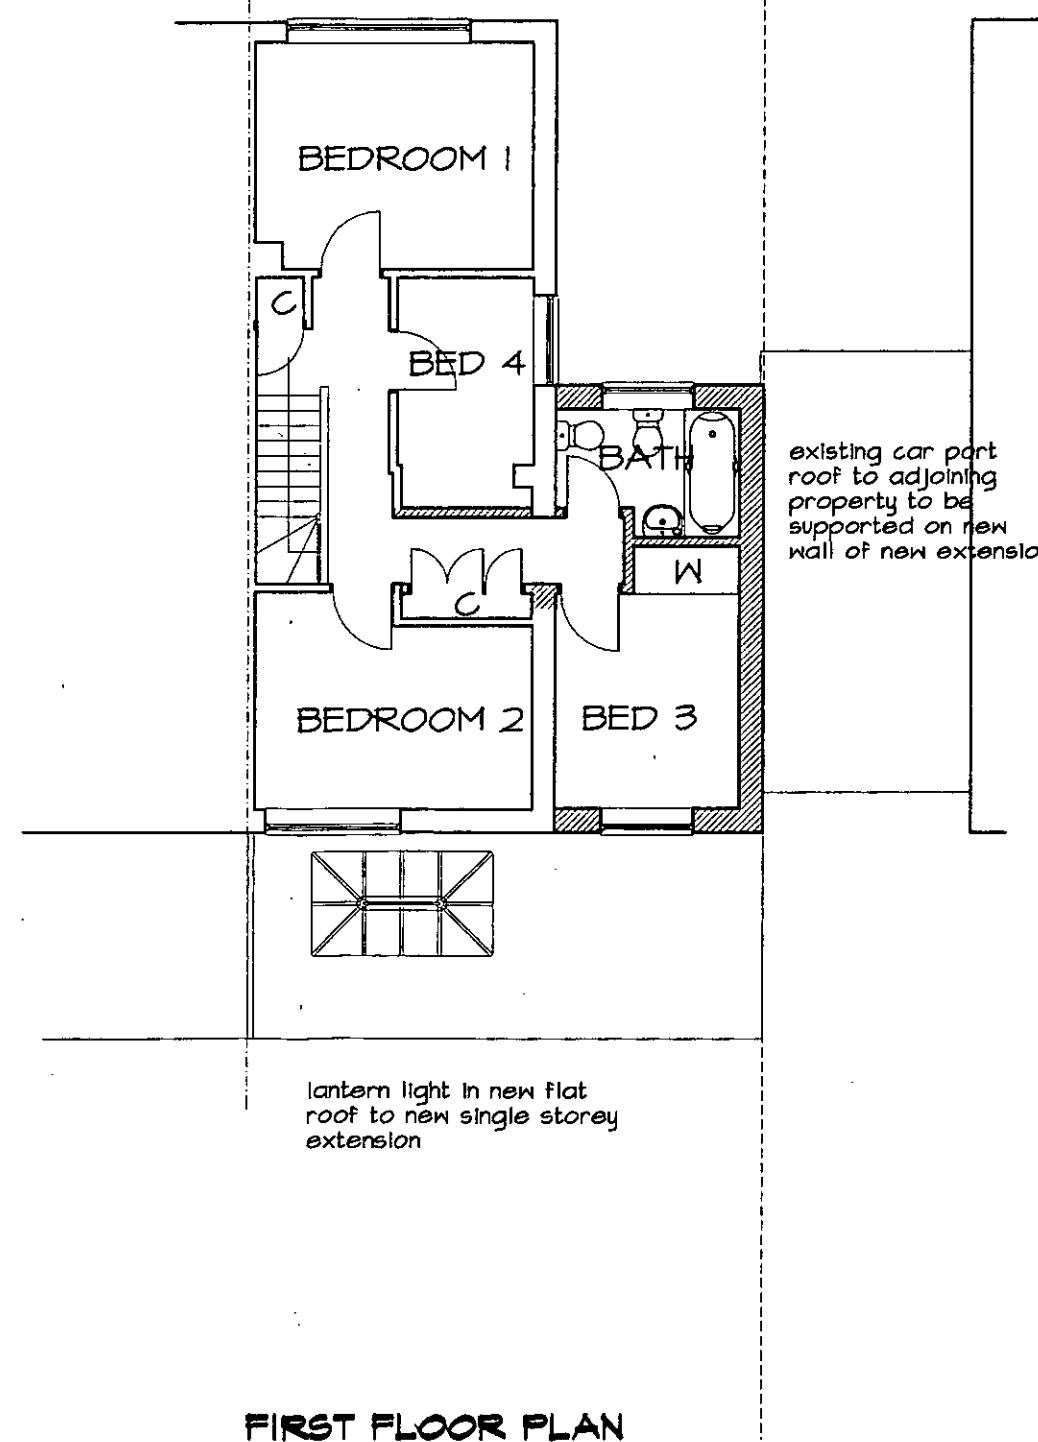


This drawing has been produced as faithfully as possible to the scales indicated. However, as this is an existing building all existing features that could affect the work should be verified on site before work commences

revisions _____ date _____

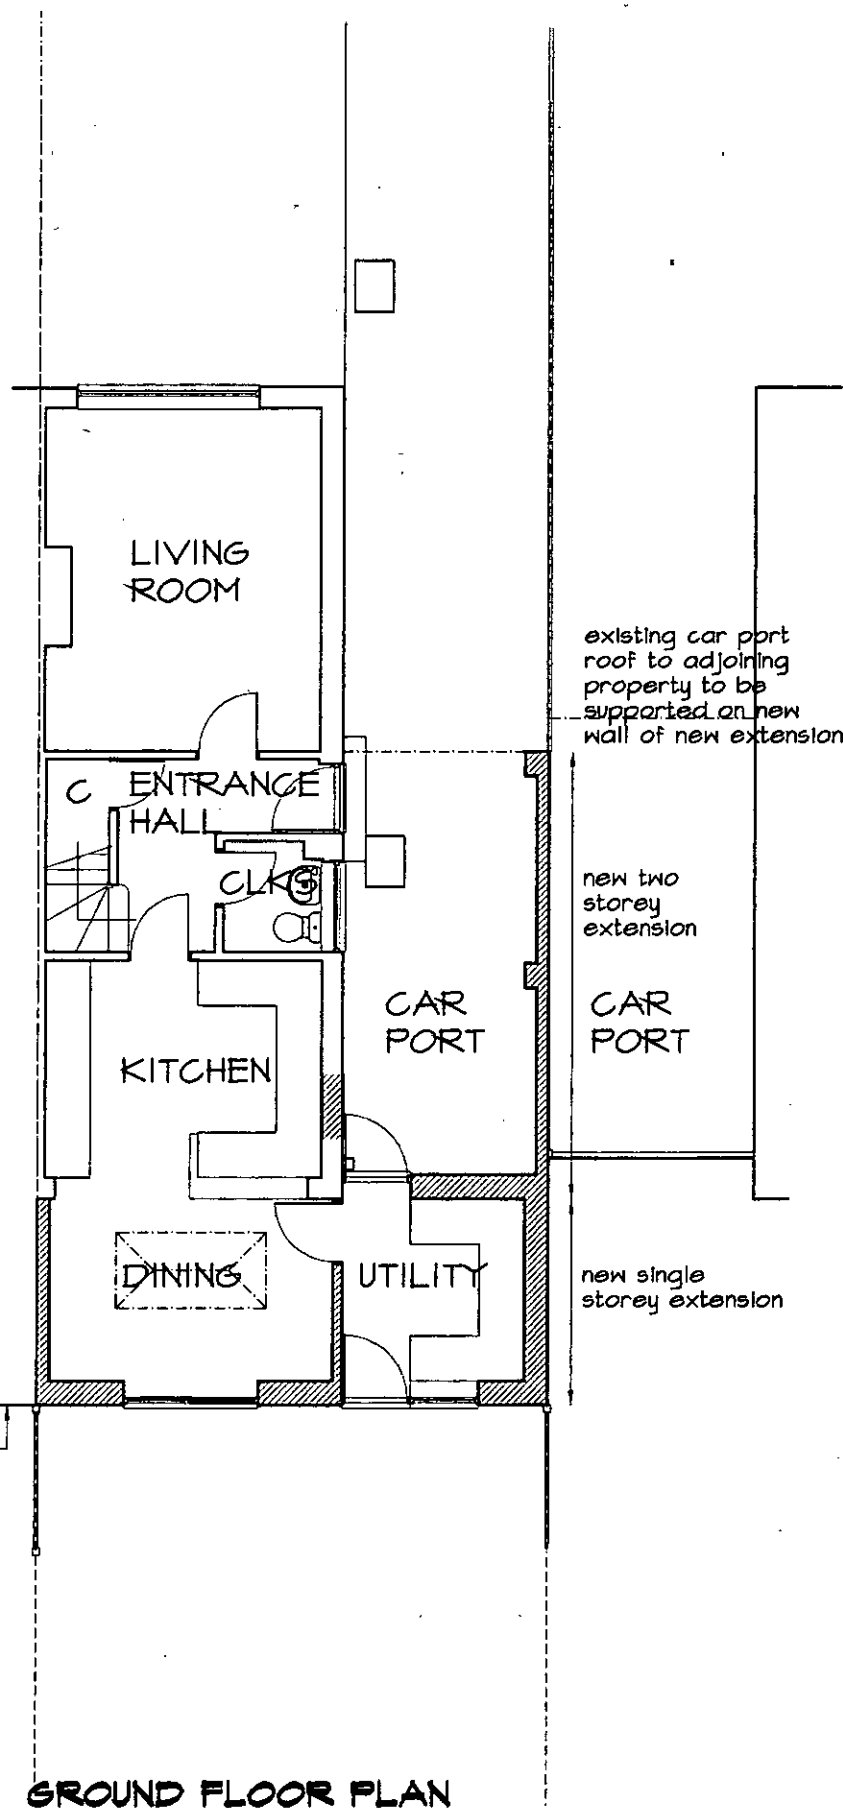

NOTE
Agreement under the Party Wall Act is to be obtained in respect of the new wall on the North Eastern boundary and its junction with the adjoining carport and in respect of the South Western boundary at the junction of the new single storey extension with the existing adjoining single storey extension

© copyright

**20 TANGMERE
GARDENS
ROSE GREEN**

**EXTENSION &
ALTERATIONS**

Floor plans

scale 1:100 @ A3
date April 2019
drawn by acu

alan unsted MCIAT 
Architectural Technologist
Building Design Consultant
Tel (01243) 575334
E-mail: alan.unsted1@btconnect.com

'Trafina Cottage' Newells Lane West Ashling
Chichester West Sussex PO18 8DF

drawing no 18/222/PO1