



This drawing has been produced as faithfully as possible to the scales indicated. However, as this is an existing building all existing features that could affect the work should be verified on site before work commences

revisions _____ date _____

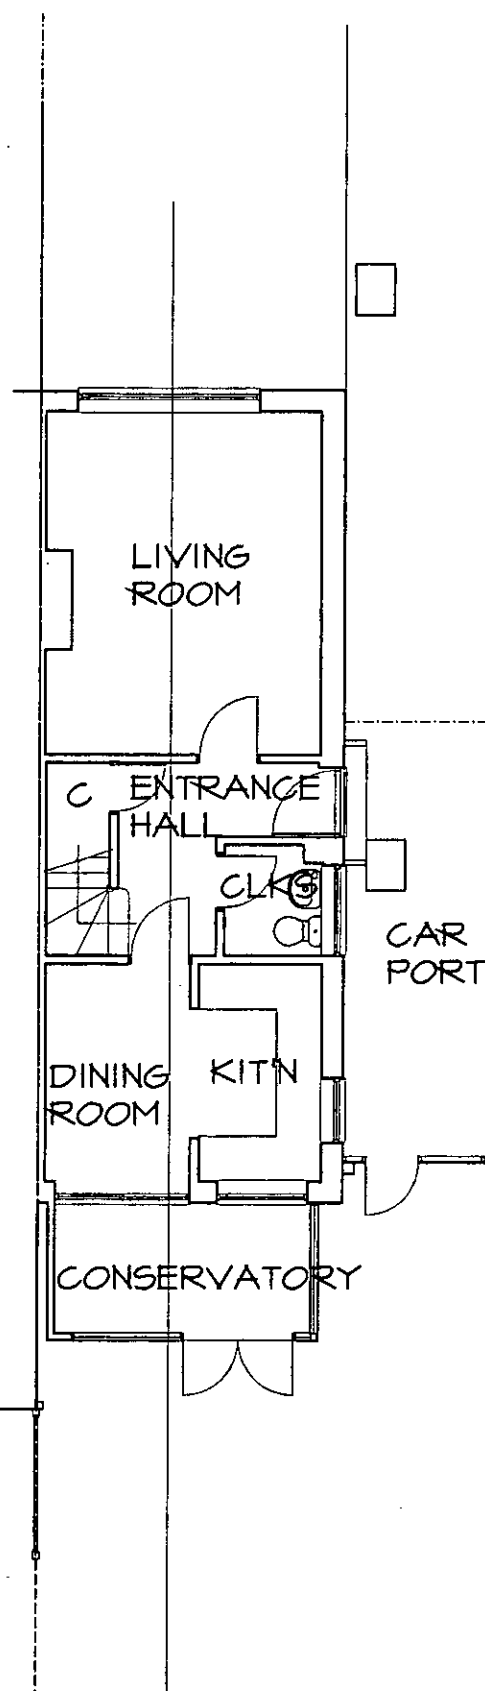

GROUND FLOOR PLAN

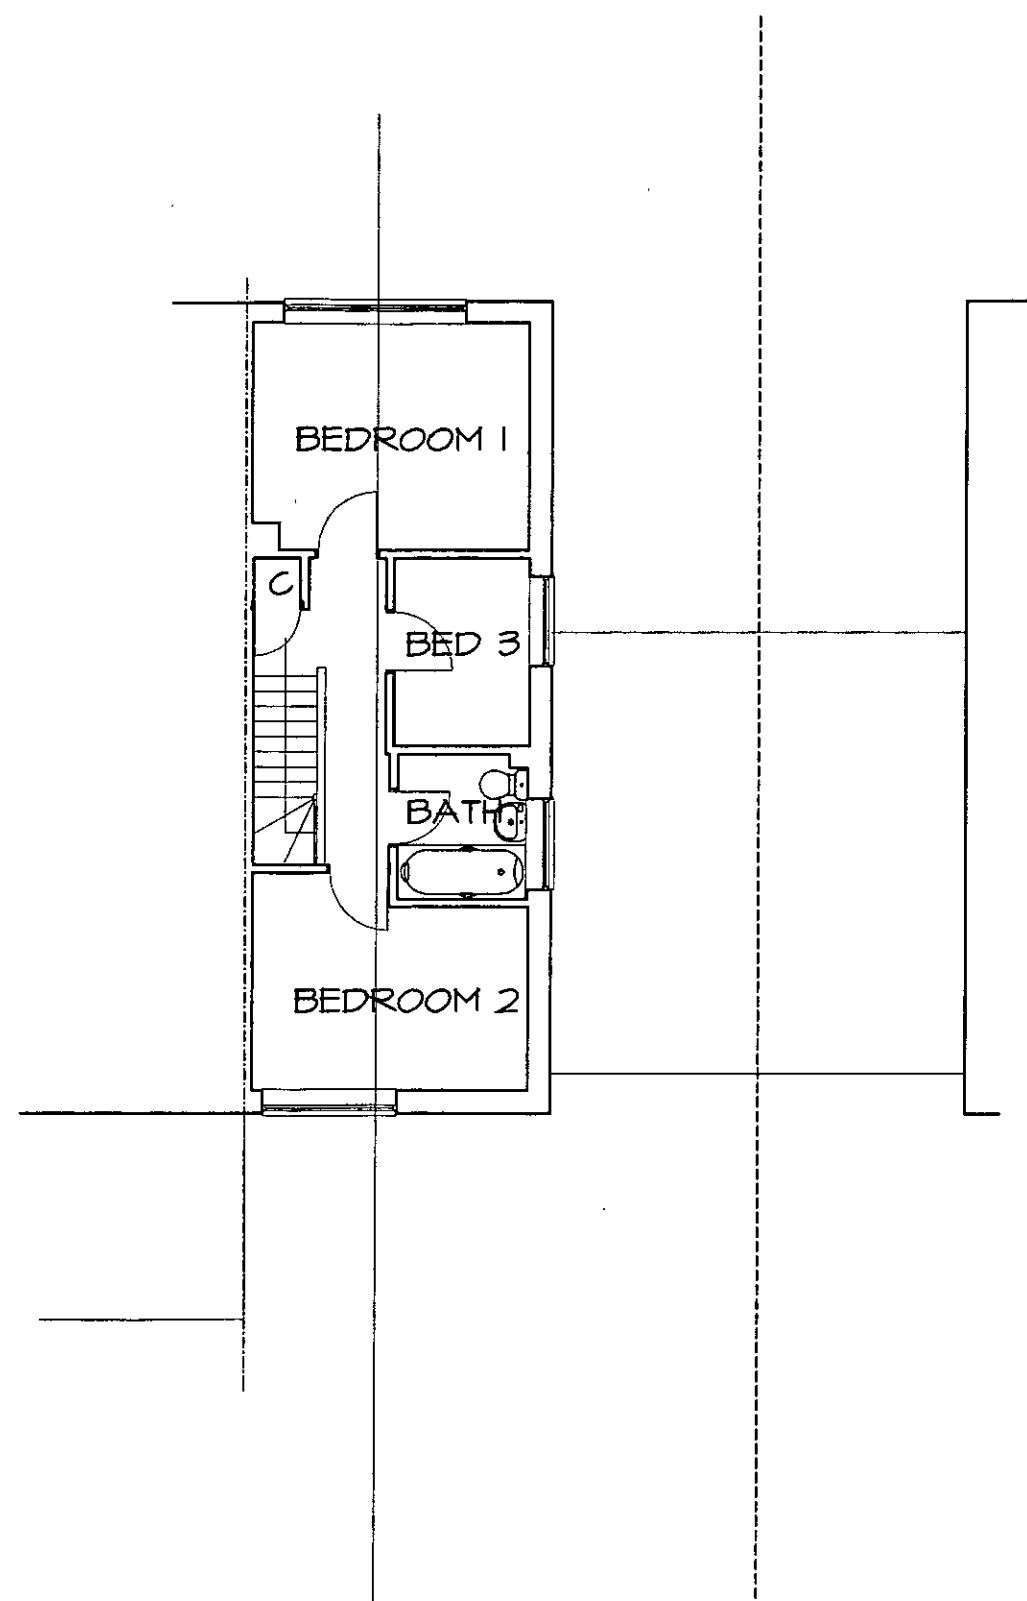

FIRST FLOOR PLAN

© copyright

20 TANGMERE
GARDENS
ROSE GREEN

Existing Floor plans

scale 1:100 @ A3
date March 2019
drawn by acw

alan unsted MCIAT 
Architectural Technologist
Building Design Consultant
Tel (01243) 575334
E-mail: alan.unsted1@btconnect.com

'Trafina Cottage' Newells Lane West Ashling
Chichester West Sussex PO18 8DF

drawing no 18/222/EO1