



This drawing has been produced as faithfully as possible to the scales indicated. However, as this is an existing building all existing features that could affect the work should be verified on site before work commences

revisions _____ date _____

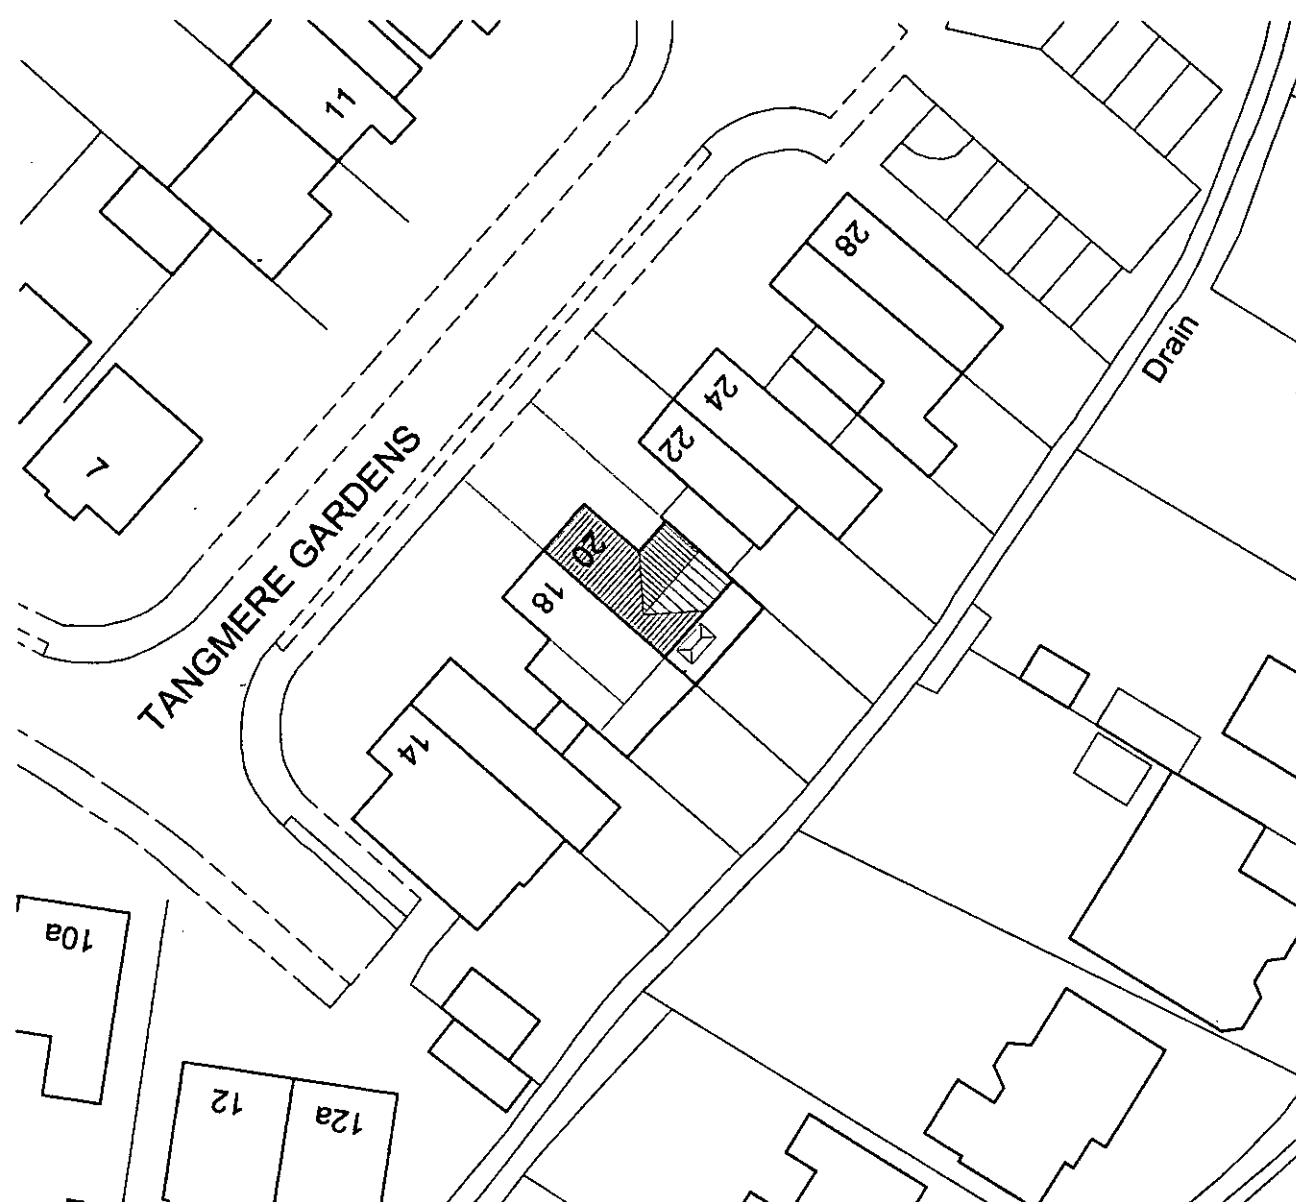

SITE PLAN - scale 1:500

Extension is:
12m to front boundary
9.7m to rear boundary

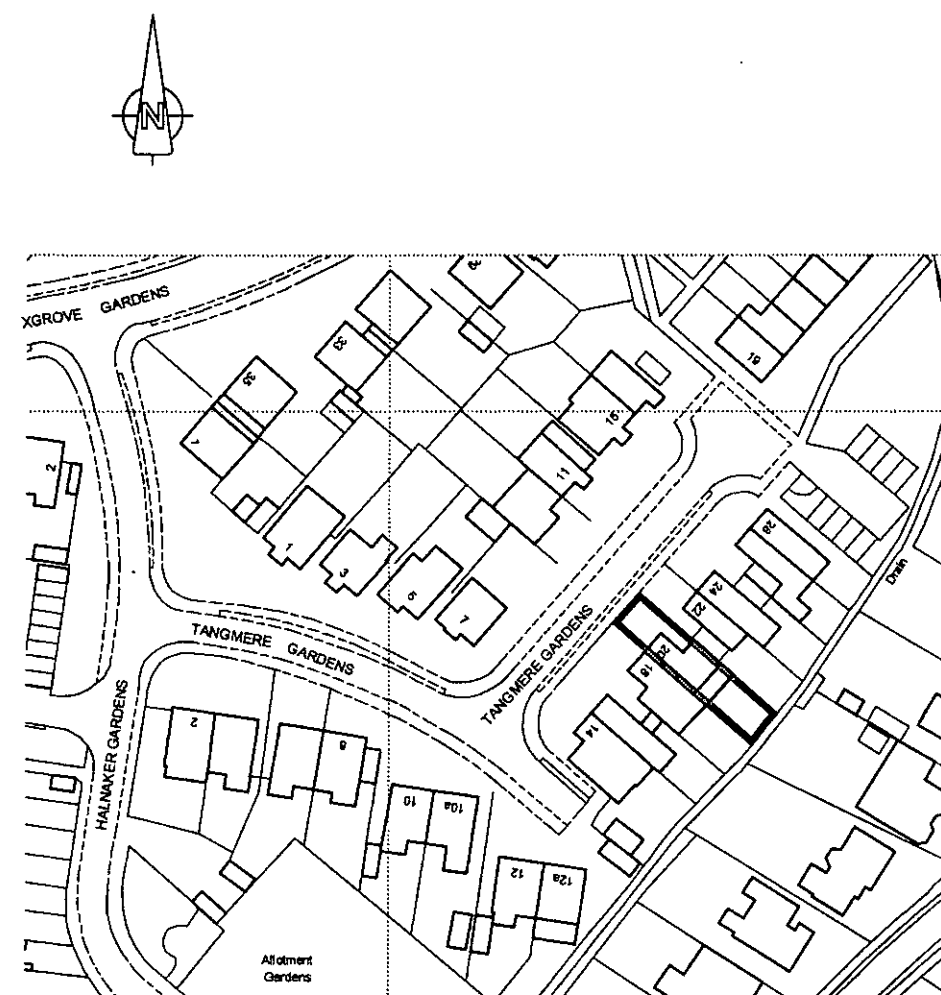

Ordnance Survey, (c) Crown Copyright 2019. All rights reserved. Licence number 100022432

LOCATION PLAN - scale 1:1250

© copyright

**20 TANGMERE
GARDENS
ROSE GREEN**

**EXTENSION &
ALTERATIONS**
site and location
plans

scale 1:500 & 1:1250 @ A3
date April 2019
drawn by acu

alan unsted MCIAT 
Architectural Technologist
Building Design Consultant
Tel (01243) 575334
E-mail: alan.unsted1@btconnect.com

'Trafna Cottage' Newells Lane West Ashling
Chichester West Sussex PO18 8DF

drawing no **161222/PO3**