




This drawing and its contents are the strict copyright of Architectura Design. No reproduction without permission. Do not scale. Written dimensions to be used where given. All dimensions and details to be checked on site. FOR PLANNING PURPOSES ONLY

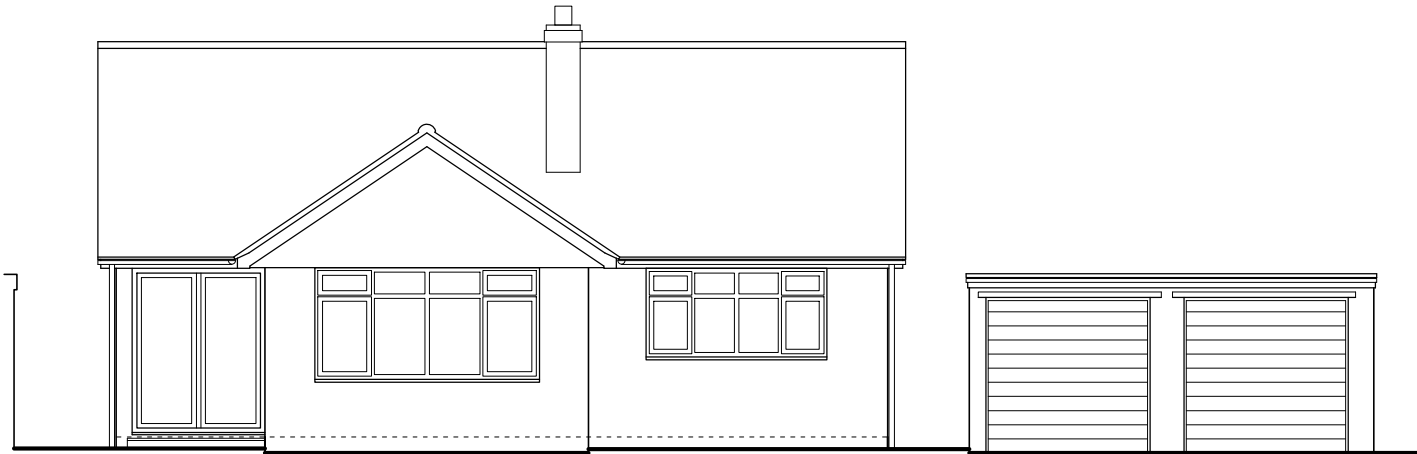

South West Elevation

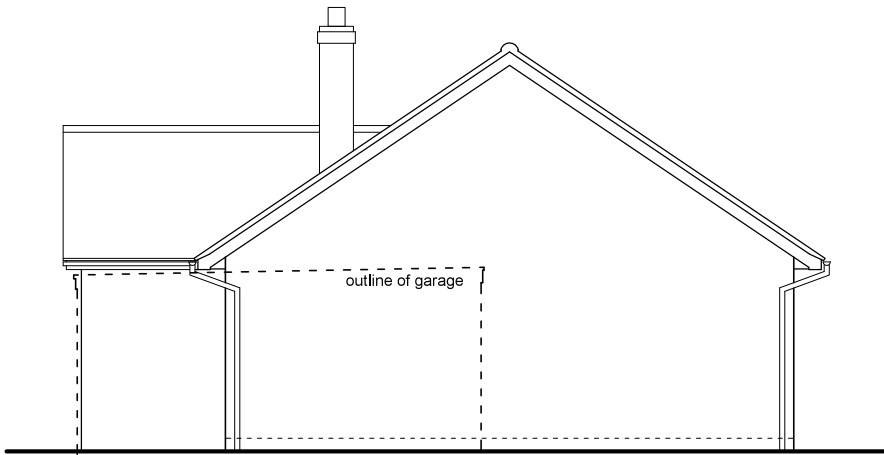

South East Elevation

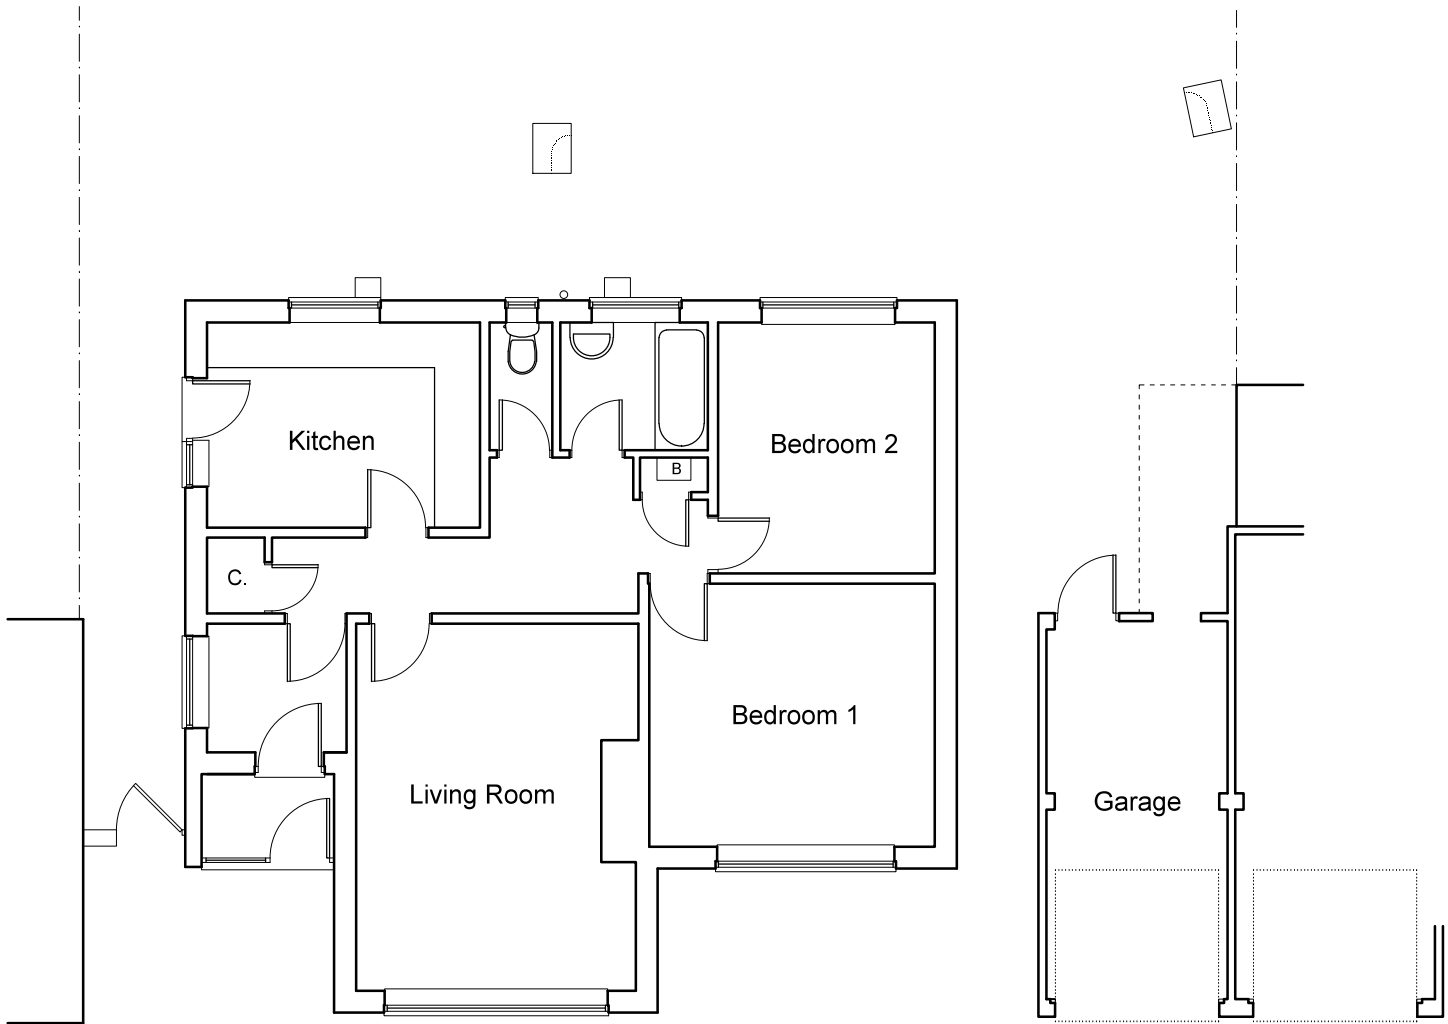

Ground Floor Plan

0 1 2 3 4 metres

Architectura
Architectural Design & Drawing Service
Design

Proposed Extension and Alterations
at 11 Hughes Close, Bognor Regis
for Mr and Mrs C Parker
Drawing S01 March 2022 Scale 1:100 @ A3
Survey Drawing - Ground Floor Plan & Elevations