



This drawing and its contents are the strict copyright of Architectura Design. No reproduction without permission. Do not scale. Written dimensions to be used where given. All dimensions and details to be checked on site. FOR PLANNING PURPOSES ONLY

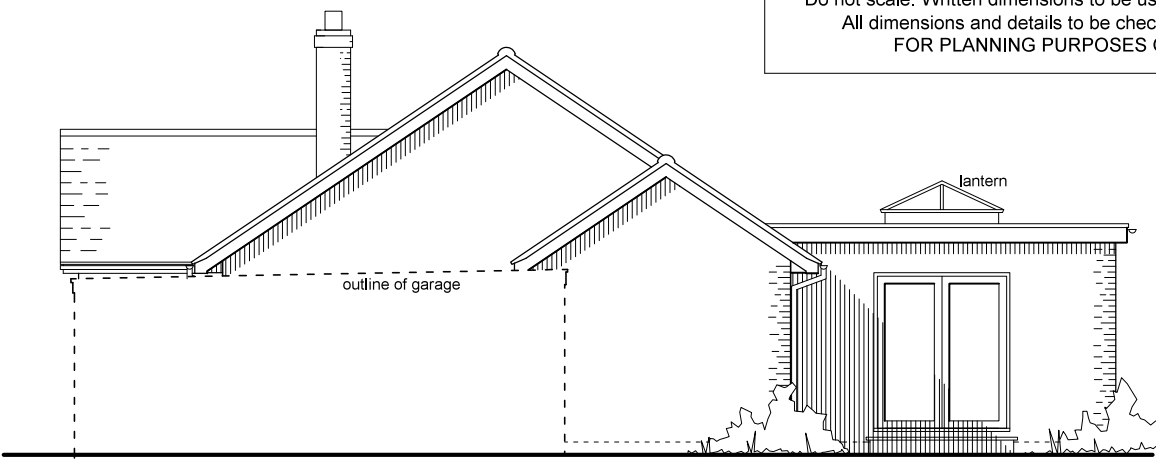


South West Elevation




South East Elevation

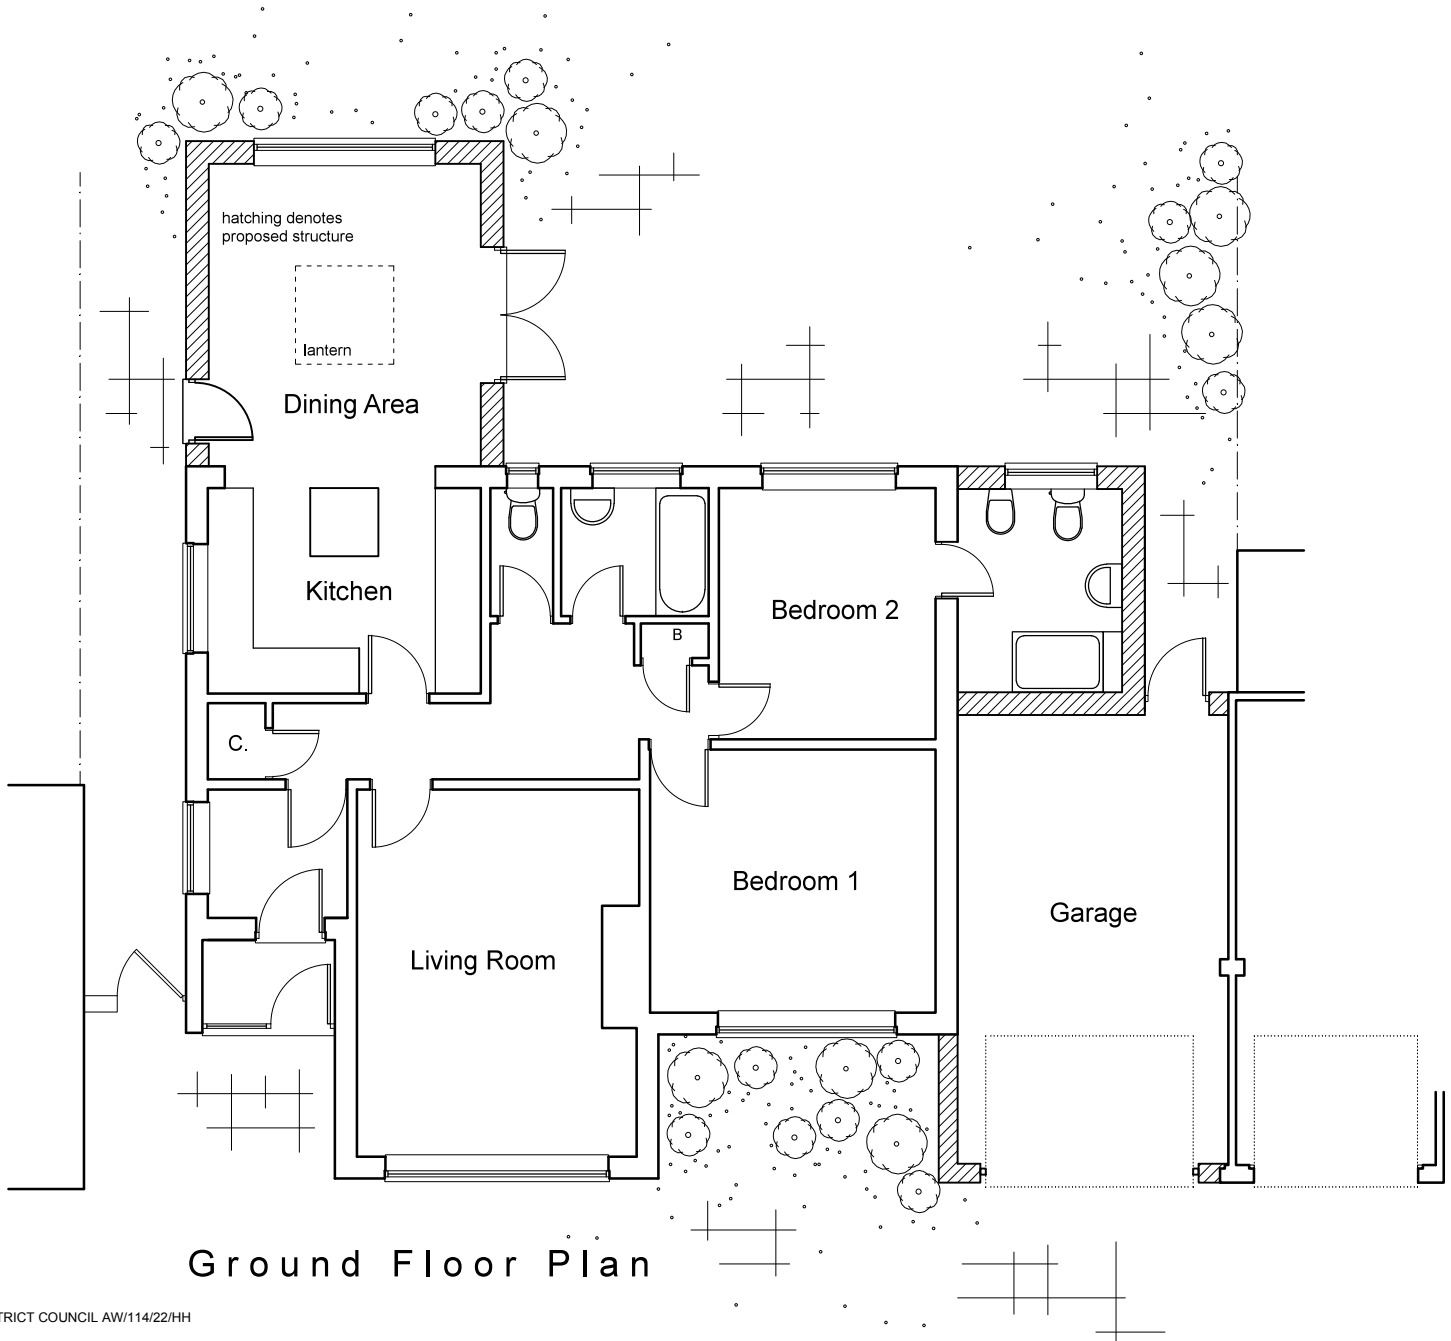

Ground Floor Plan

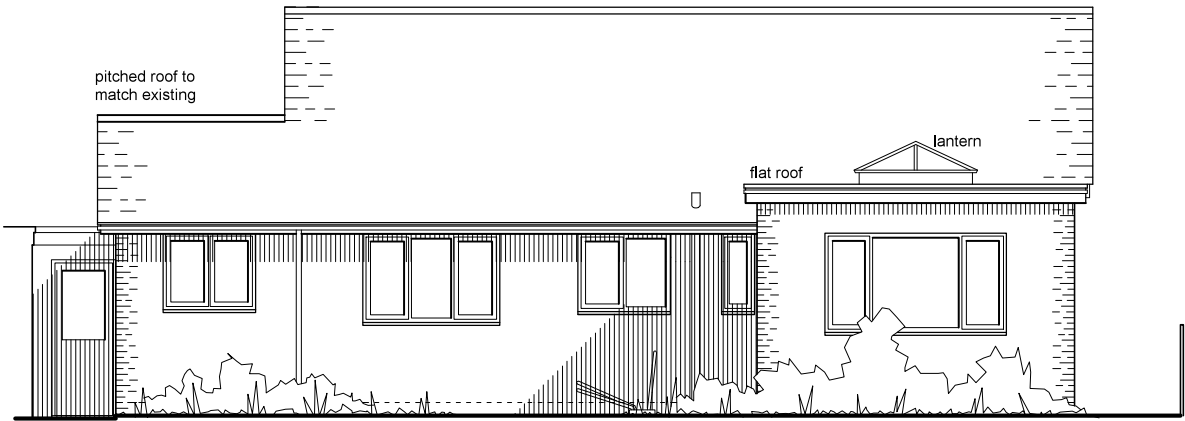

North East Elevation

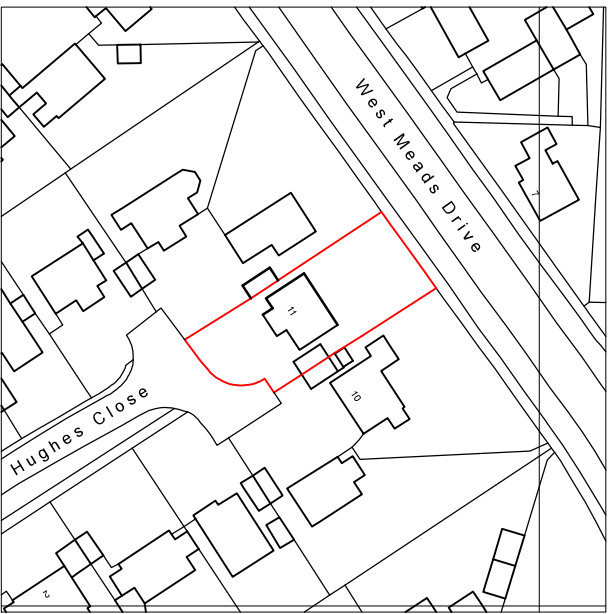

Location Plan  
Scale 1 : 1 2 5 0

0 5 10 20 metres

Serial Number 238578  
©Crown Copyright and database right 2022  
Ordnance Survey License: 100048957  
Reproduction in whole or part is prohibited  
without the prior permission of Ordnance Survey



0 1 2 3 4 metres

**Architectura**  
Architectural Design & Drawing Service  
Design

**P**roposed Extension and Alterations  
at 11 Hughes Close, Bognor Regis  
for Mr and Mrs C Parker  
  
Drawing P01 April 2022 Scale 1:100 / 1:1250 @ A3  
Planning Drawing - Floor Plan, Elevations & Location Plan