


This drawing may be scaled with reference to the scale bar for planning application purposes only. Do not scale for any other purpose, use only annotated dimensions. All dimensions are to be checked by parties using the drawing, and any errors or omissions are to be reported to James Potter Associates Ltd.


Rev.	Date	Note	Author	Checked
A	10/05/2022	Annotation added to plan.	RH	JP

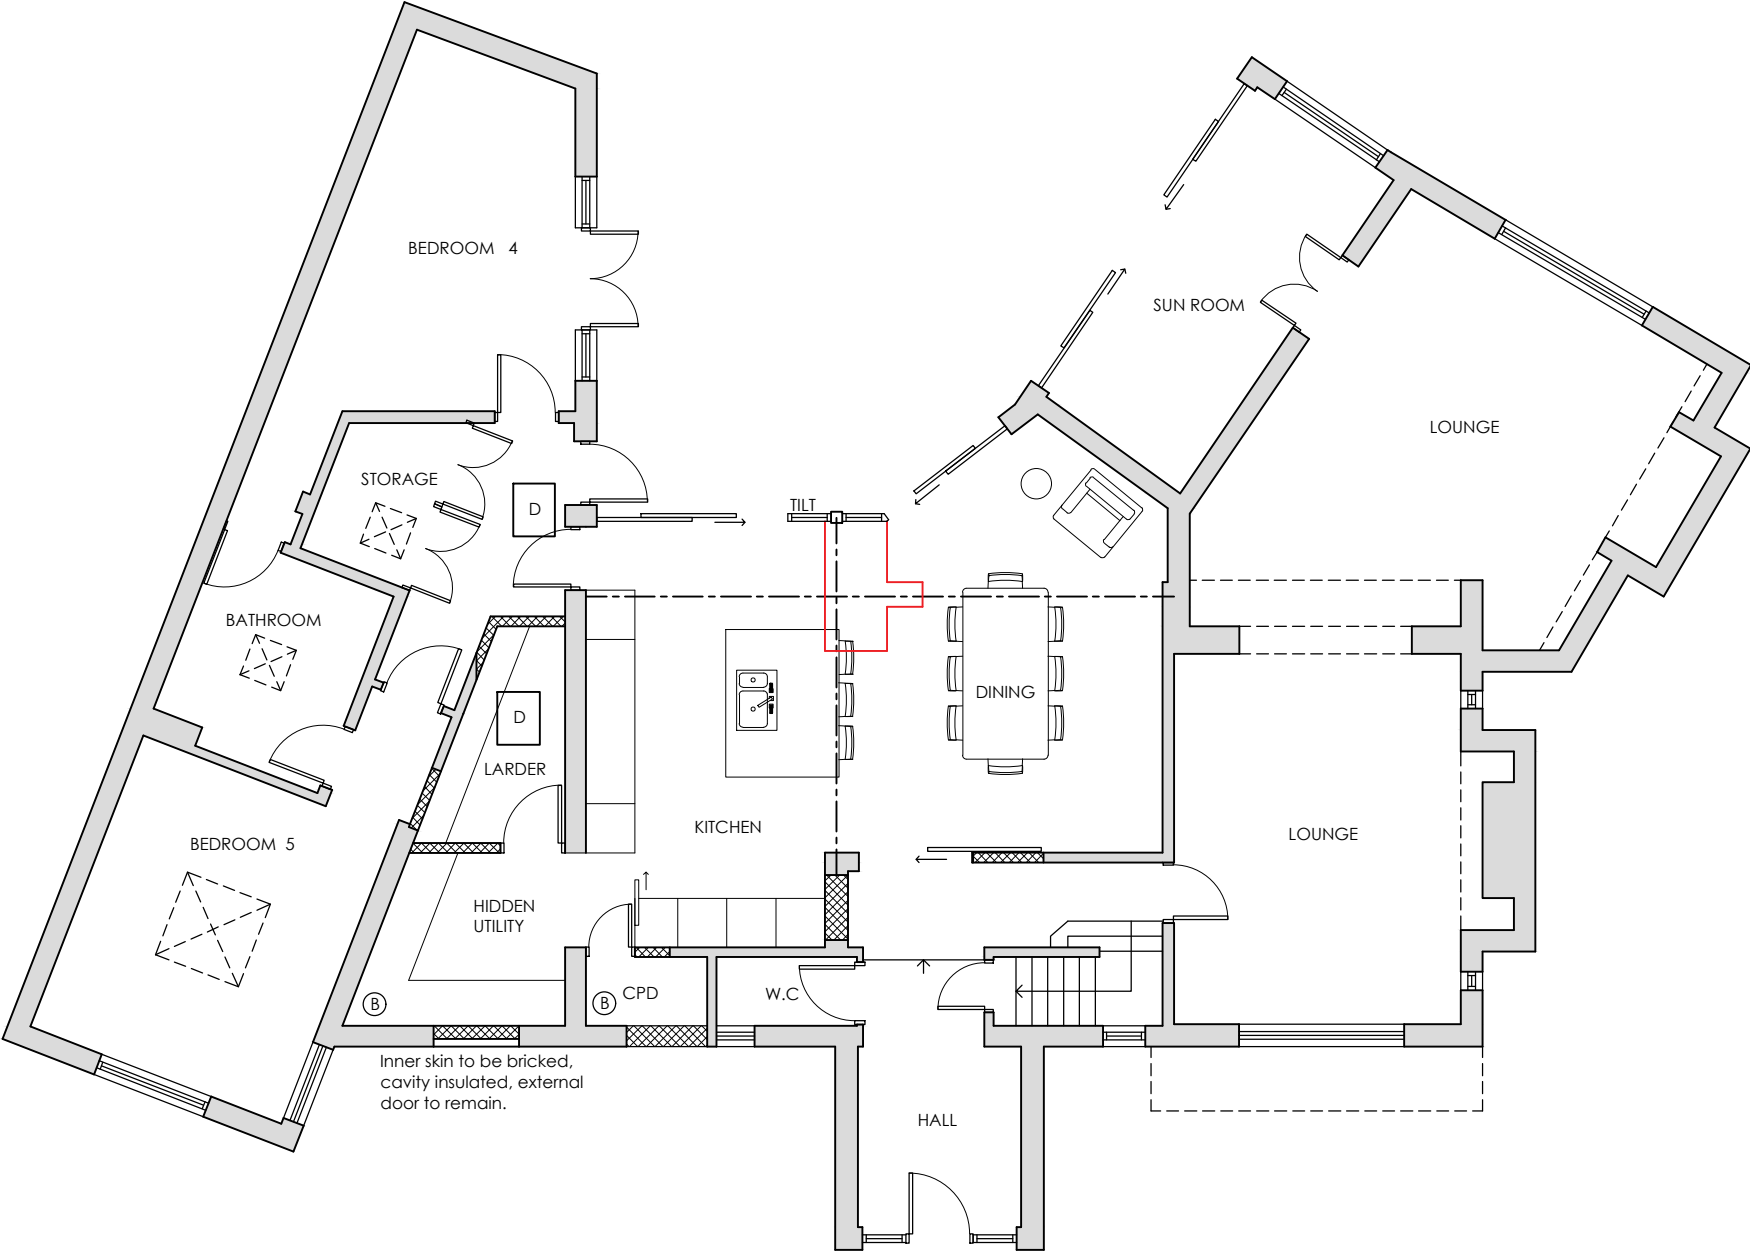


PROPOSED GROUND FLOOR PLAN

KEY

- Proposed new walls / partitions
- Proposed structural lintels & beams
- Existing walls / partitions
- Roof light above
- Boiler location
- Existing drain location
- Chimney/wall removed

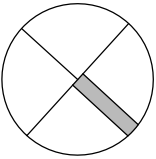

NORTH

 

Project	INTERNAL ALTERATIONS 6 THE RIDINGS ALDWICK, BOGNOR REGIS PO21 4HP					Drawing	PROPOSED GROUND FLOOR PLAN			
						Job-Dwg Number	21095-PL-003		Rev.	A
Client	MR AND MRS JOHNS					 JAMES POTTER ASSOCIATES www.jpa.design JPA - PORTSMOUTH 117 Highland Road, Southsea, Portsmouth, PO4 9DD t. +44(0)2394 002 897				
Status	PLANNING									
Scale	1:100		Sheet Size A3							
Author	LB	Checked	JP	Date	04/04/2022					