


This drawing may be scaled with reference to the scale bar for planning application purposes only. Do not scale for any other purpose, use only annotated dimensions. All dimensions are to be checked by parties using the drawing, and any errors or omissions are to be reported to James Potter Associates Ltd.


Rev.	Date	Note	Author	Checked
-	dd/mm/yy	Note	XXX	XXX

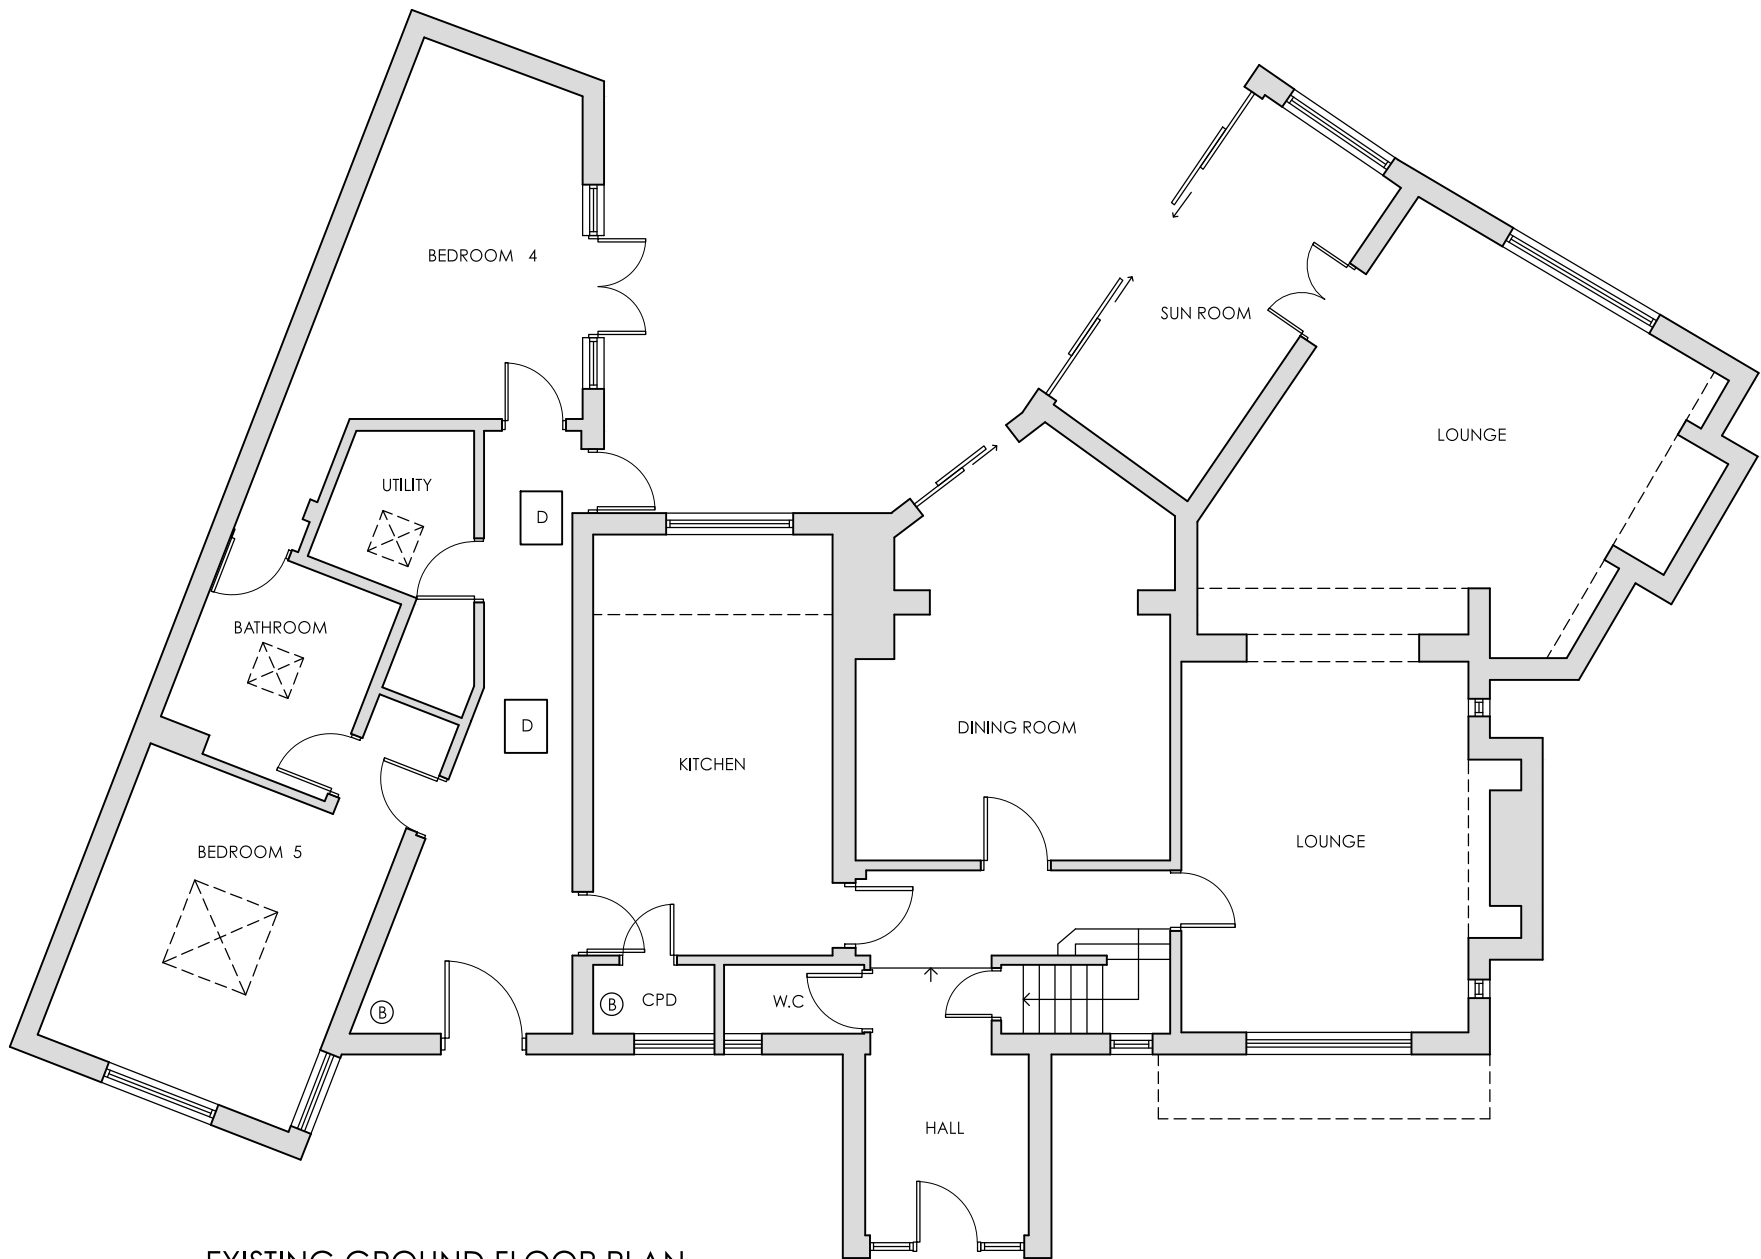

EXISTING GROUND FLOOR PLAN

KEY

- Existing walls / partitions
- Roof light above
- Boiler location
- Existing drain location

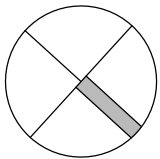

NORTH



Project	INTERNAL ALTERATIONS 6 THE RIDINGS ALDWICK, BOGNOR REGIS PO21 4HP					Drawing	EXISTING GROUND FLOOR PLAN		
						Job-Dwg Number	21095-PL-002		Rev.
Client	MR AND MRS JOHNS					JPA JAMES POTTER ASSOCIATES www.jpa.design JPA - PORTSMOUTH 117 Highland Road, Southsea, Portsmouth, PO4 9DD t. +44(0)2394 002 897			
Status	PLANNING								
Scale	1:100		Sheet Size A3						
Author	LB	Checked	JP	Date	04/04/2022				