




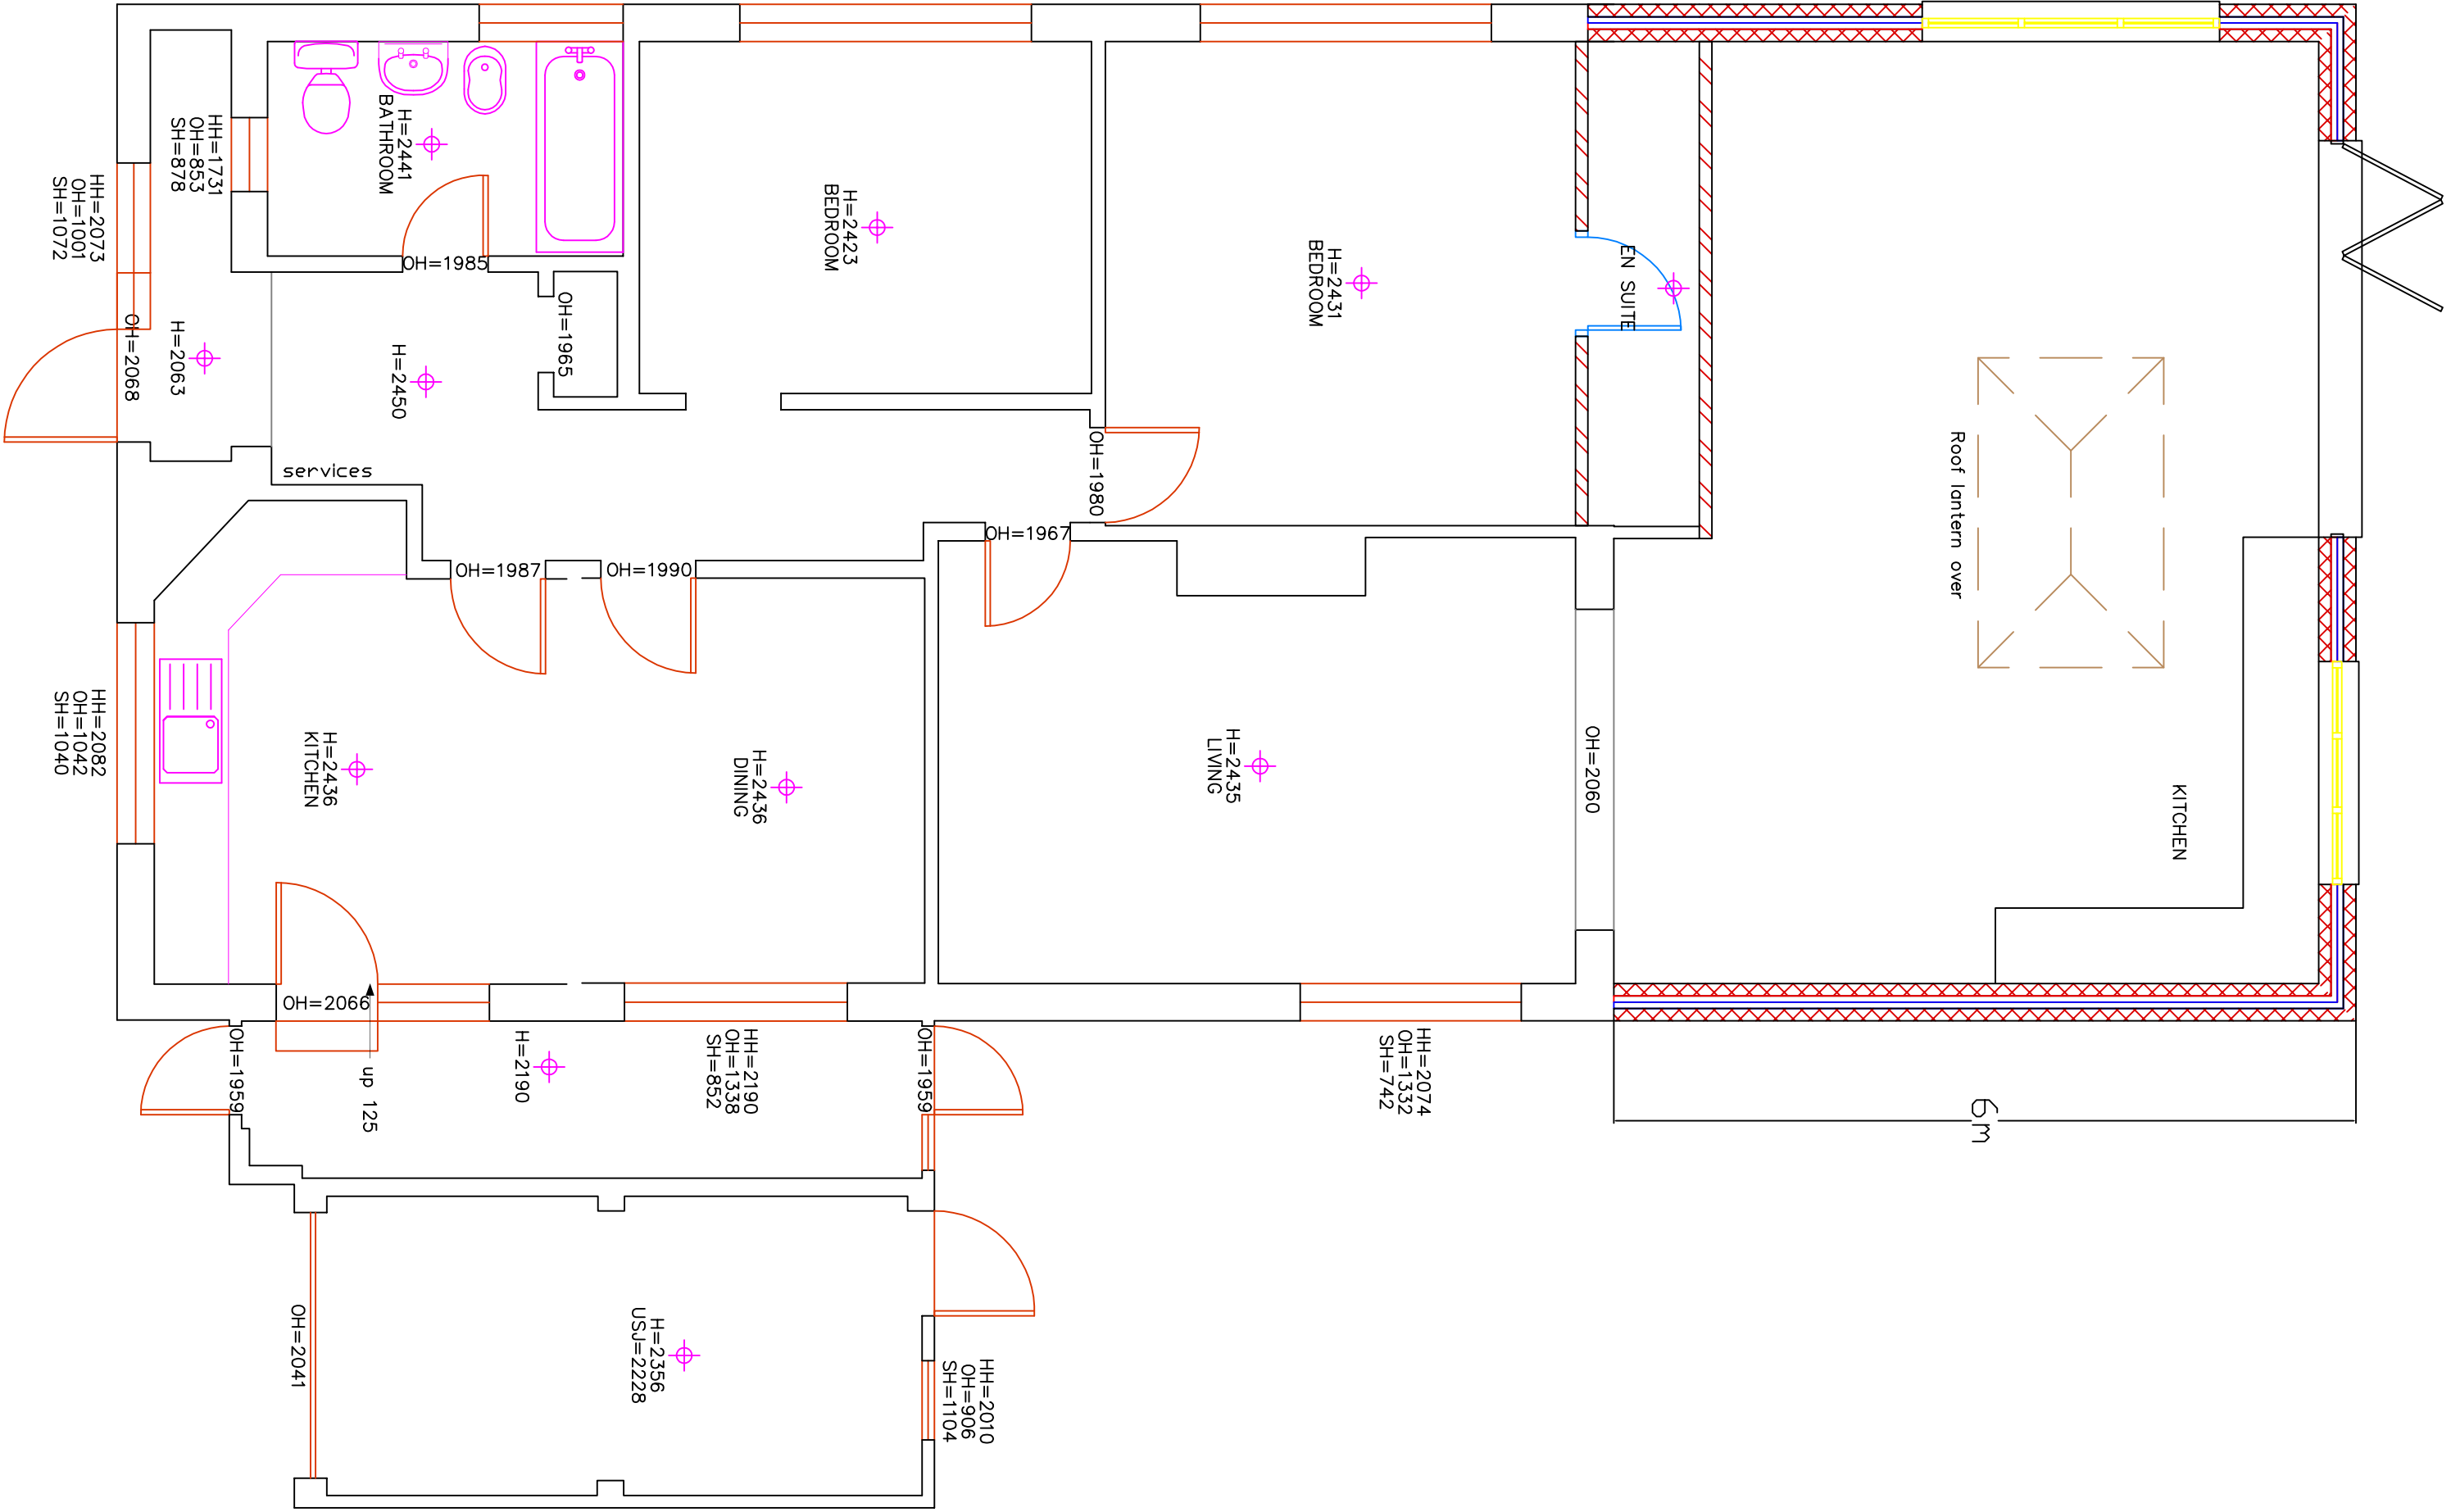


Ground

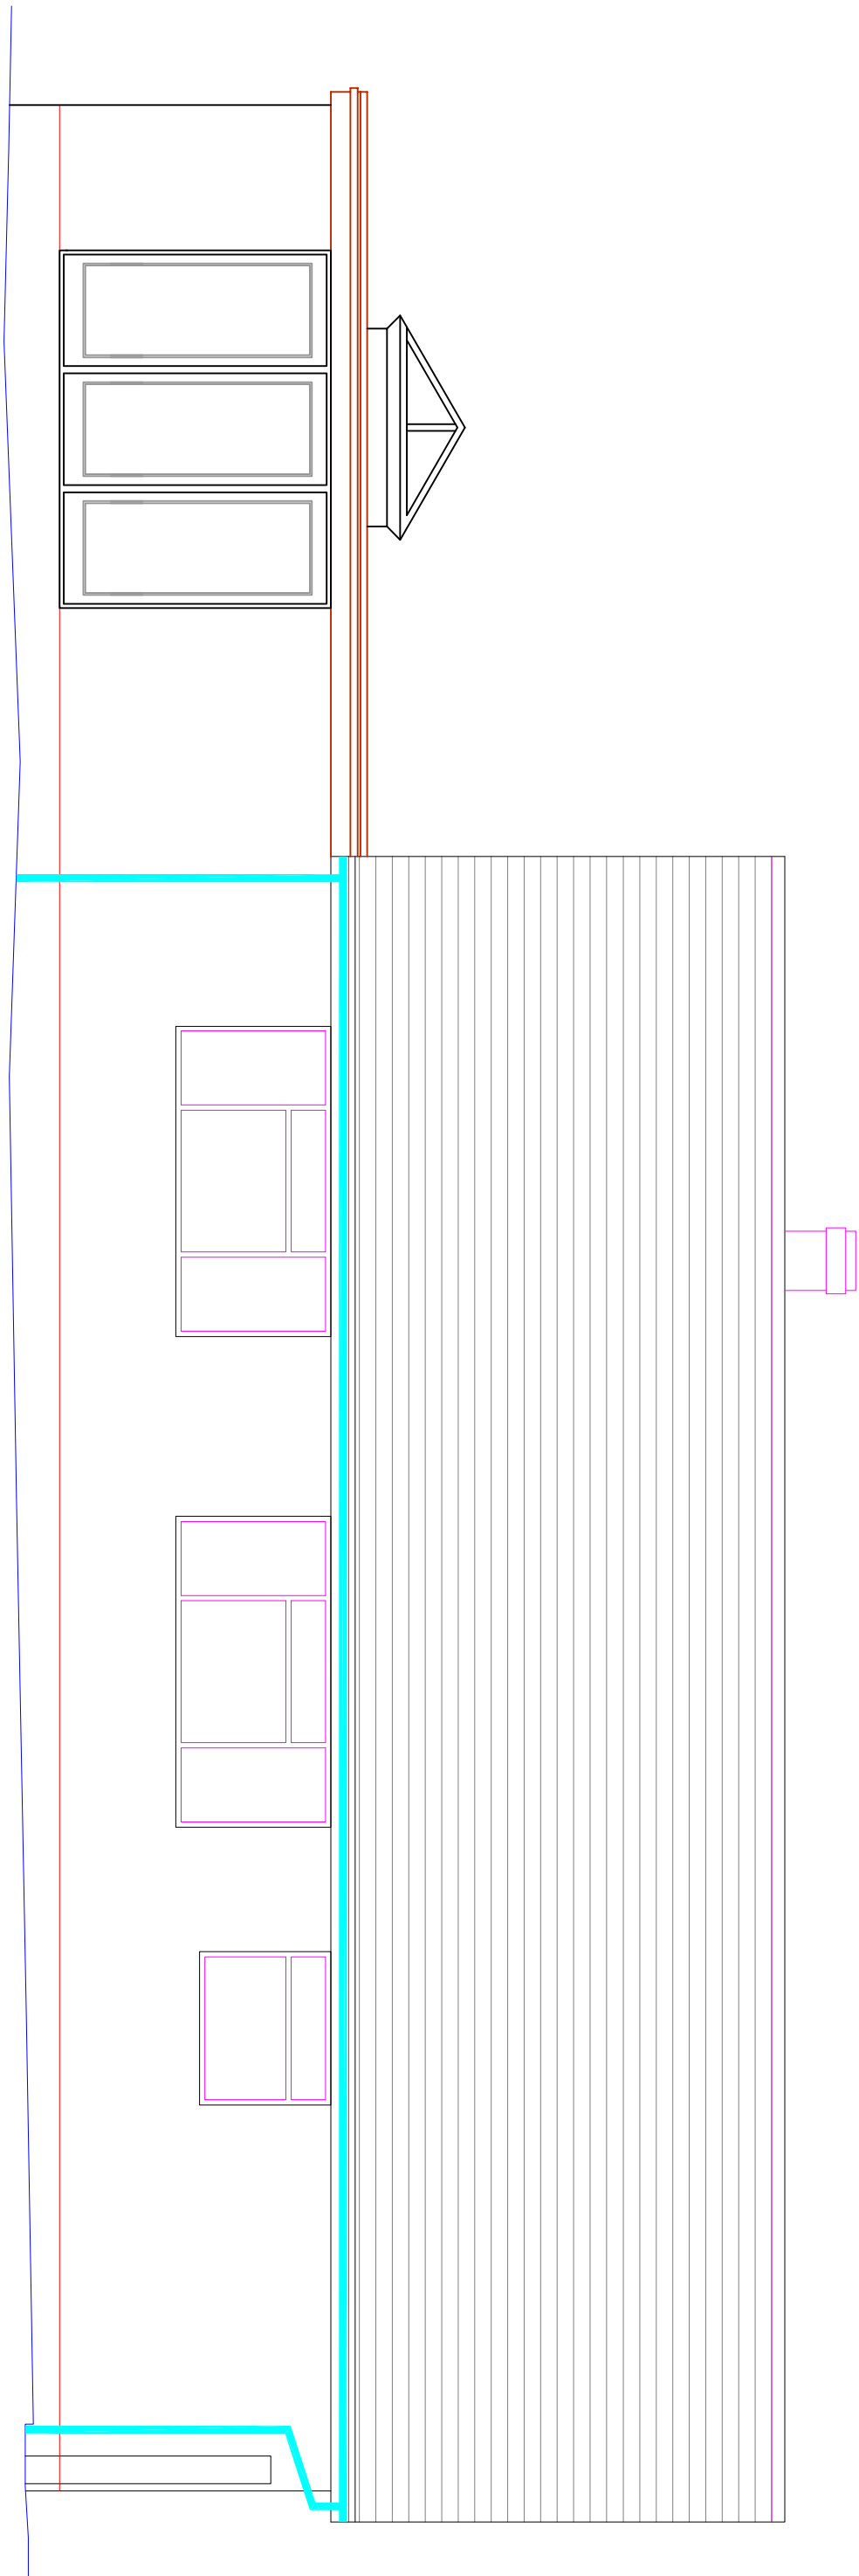

North

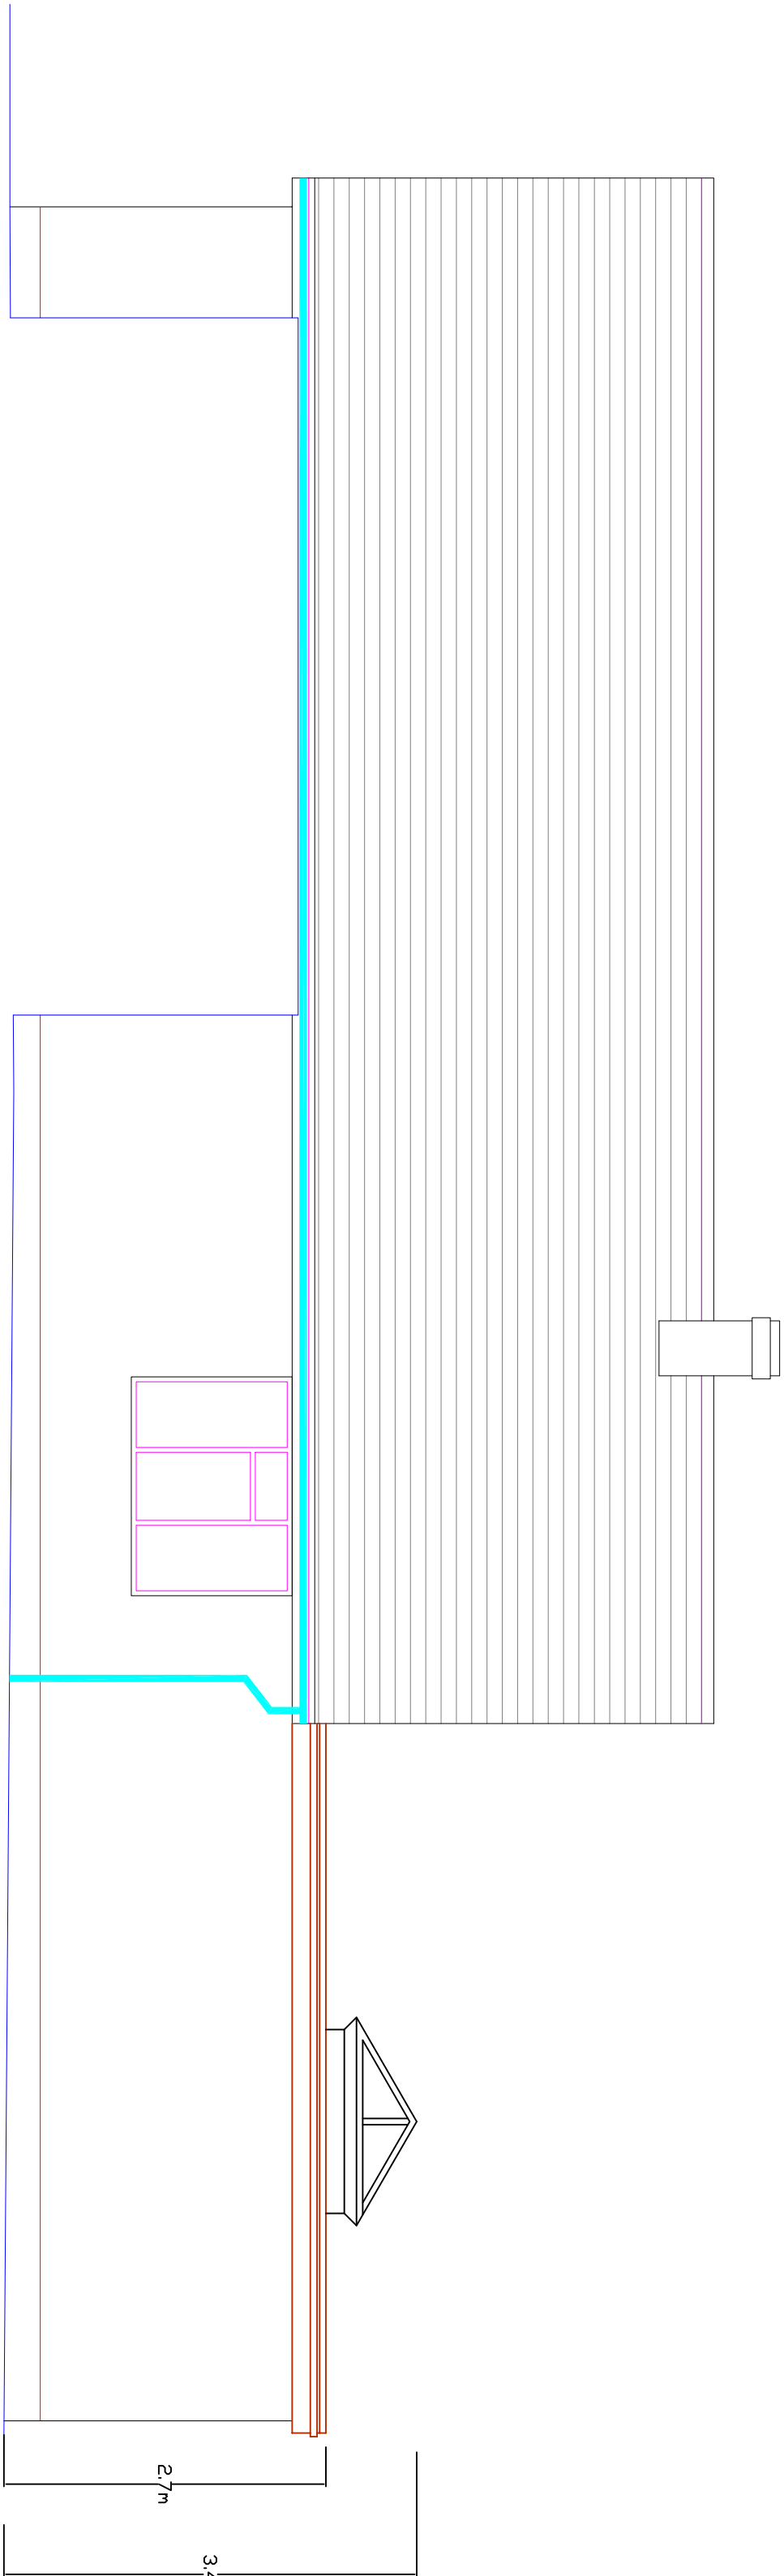

South

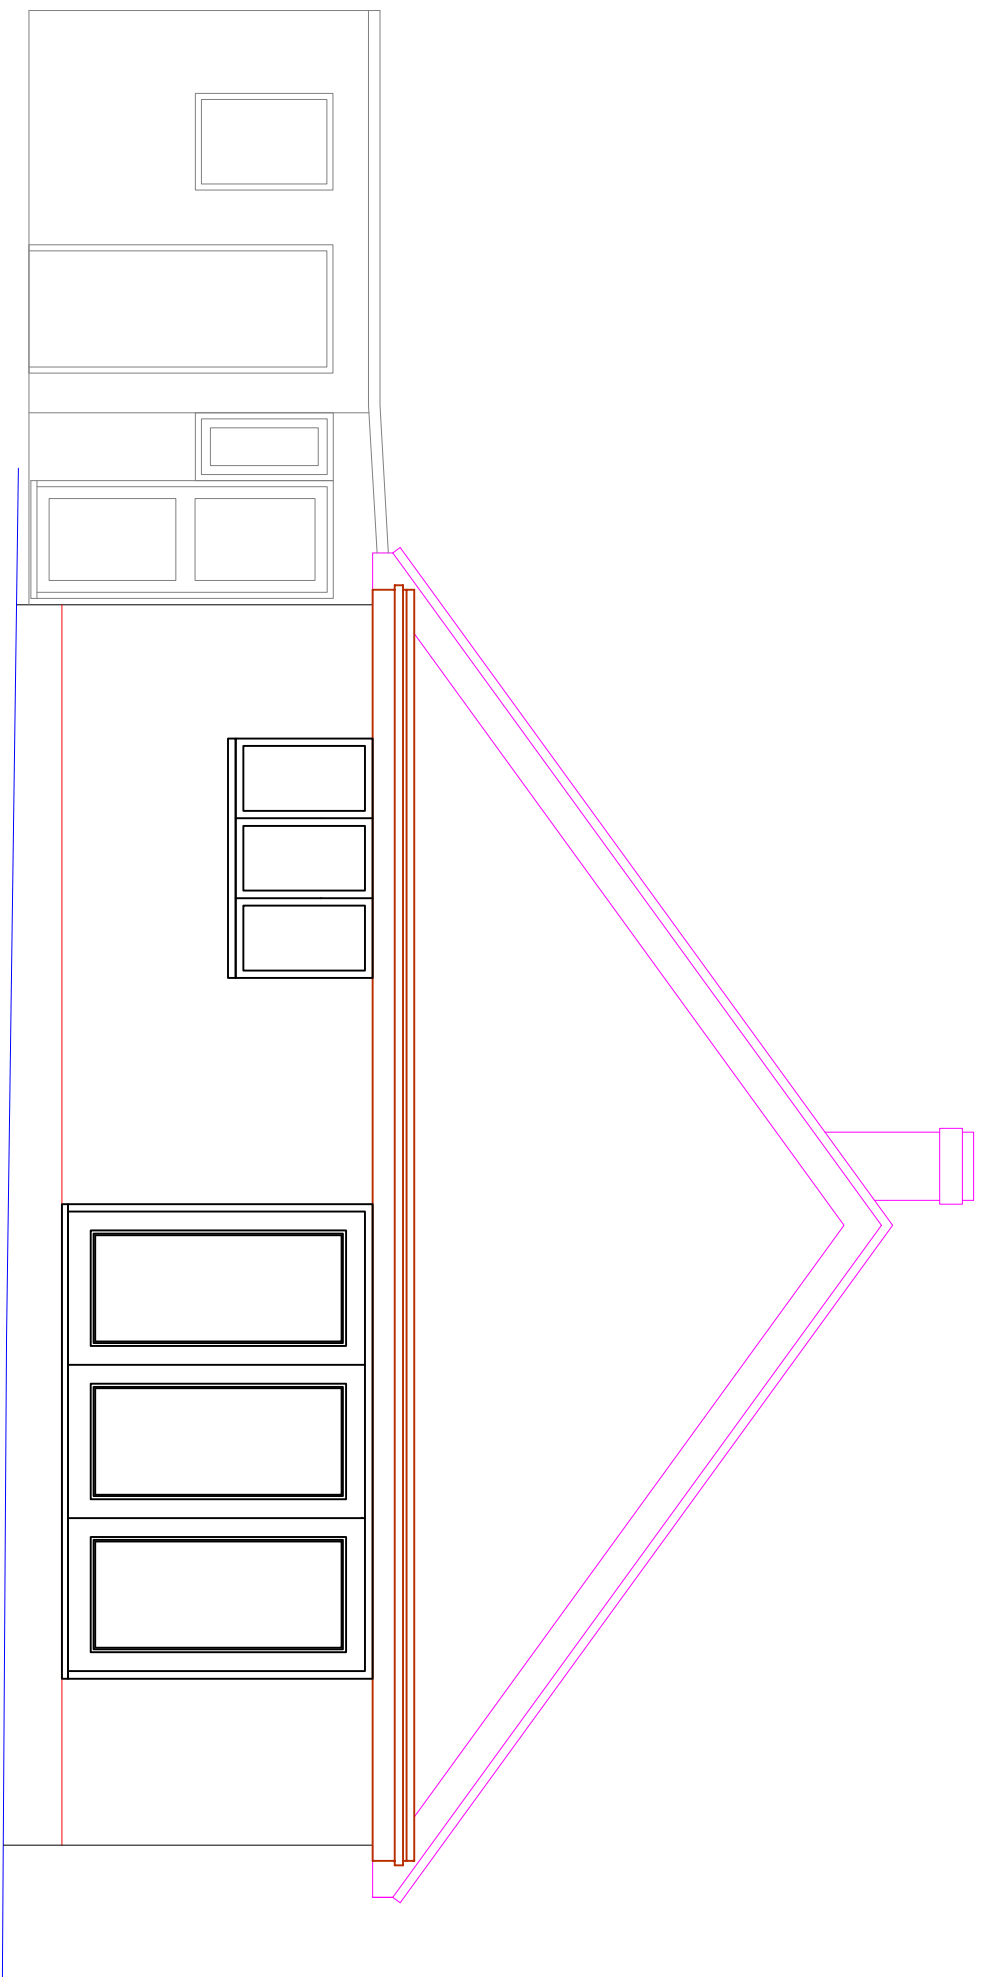

Rear

CLIENT	PROJECT	TITLE	STATUS	DRAWN BY	REVIEWED BY
MR S ISTED	1 REGENTS WAY BOGNOR REGIS	SINGLE STOREY REAR EXTENSION PROPOSED FLOOR PLAN AND ELEVATIONS	PLANNING	SJ	SJ
			DATE	SCALE	DRAWING NUMBER
			17.04.2019	1:50@A1	ADC/3/19 - 24

STEPHEN JUPP MRTPI
CHARTERED TOWN PLANNER
348 CHICHESTER ROAD, BOGNOR REGIS
West Sussex PO21 5BX
Tel 01243 822113
Email: steve@planning-solutions.co.uk
www.planning-solutions.co.uk