

PROPOSED SITE SIGNAGE

- ITEM 1 - FASCIA SIGN**
SEE SPECIFICATION PAGE FOR DETAIL.

A. SIZE: 2,900MM X 600MM X 75MM
- ASSET NO. 1000751993
SUBJECT TO SURVEY
- ITEM 2 - PROJECTING SIGN**
ALUMINIUM SIGNCASE FINISHED RED.
OPAL ACRYLIC FACES ON BOTH SIDES OF SIGN
(SIGN IS DOUBLE SIDED) WITH FACE APPLIED
DIGITALLY PRINTED GRAPHICS. INTERNALLY
ILLUMINATED BY LED'S.


SIZE: 940MM X 610MM X 150MM D
- ITEM 3 - ACM PANELS**
ALUMINIUM COMPOSITE PANELS WITH DIGITALLY
PRINTED IMAGE TO FACE OF THE PANEL.

A. SIZE: 2600MM X 1680MM
SIZE: 600MM X 1680MM
SIZE: 600MM X 1680MM

B. SIZE: 2400MM X 1675MM
SIZE: 600MM X 1675MM
SIZE: 600MM X 1675MM

C. SIZE: 2400MM X 1675MM
SIZE: 600MM X 1675MM
SIZE: 600MM X 1675MM

D. SIZE: 1770MM X 1670MM
E. SIZE: 1770MM X 1670MM
F. SIZE: 1770MM X 1670MM
SUBJECT TO SURVEY

 

Key: ● ACM Panel ● PETG ● F/ACM ● Window Vinyl - External ● Window Vinyl - Internal





Unit 7 Fulcrum One, Solent Way
Whiteley, Hants PO15 7FE
Tel: 0845 8722 870
Fax: 0845 8722 871
Web: www.innovatesigns.co.uk
Email: info@innovatesigns.co.uk

CLIENT	One Stop Stores	REF No.	JG/----	REV	DATE	DESCRIPTION
STORE NAME	Bognor Regis Aldwick Street	DATE	28/11/2019	A	11/11/2019	Initial Visual
EPOS CODE	5112	SCALE	as detailed @ A3	B	21/11/2019	ACM's - A,B and C
PROJ TYPE	New Store	DRAWN	IW	C	27/11/2019	ACM's, ATM, Car Park Signage
PM	Jason Greenwood	DWG No.	D	D	28/11/2019	Car Park Post Sign, Store Floor Plan

This drawing is for approval purposes.
Please check all details noted on the drawing including spelling, and provide written confirmation of your approval to the Innovate Signs project manager. Once approved production will commence based on the approved drawing. Any changes made after production has begun will incur an additional cost.

PROPOSED SITE SIGNAGE

ITEM 1 - FASCIA SIGN SEE SPECIFICATION PAGE FOR DETAIL. A. SIZE: 2,900MM X 600MM X 75MM - ASSET NO. 1000751993 SUBJECT TO SURVEY	ITEM 2 - PROJECTING SIGN ALUMINIUM SIGNCASE FINISHED RED. OPAL ACRYLIC FACES ON BOTH SIDES OF SIGN (SIGN IS DOUBLE SIDED) WITH FACE APPLIED DIGITALLY PRINTED GRAPHICS. INTERNALLY ILLUMINATED BY LED'S. SIZE: 940MM X 610MM X 150MM D	ITEM 3 - ACM PANELS ALUMINIUM COMPOSITE PANELS WITH DIGITALLY PRINTED IMAGE TO FACE OF THE PANEL. A. SIZE: 2600MM X 1680MM SIZE: 600MM X 1680MM SIZE: 600MM X 1680MM B. SIZE: 2400MM X 1675MM SIZE: 600MM X 1675MM SIZE: 600MM X 1675MM C. SIZE: 2400MM X 1675MM SIZE: 600MM X 1675MM SIZE: 600MM X 1675MM D. SIZE: 1770MM X 1670MM E. SIZE: 1770MM X 1670MM F. SIZE: 1770MM X 1670MM SUBJECT TO SURVEY
---	---	---

 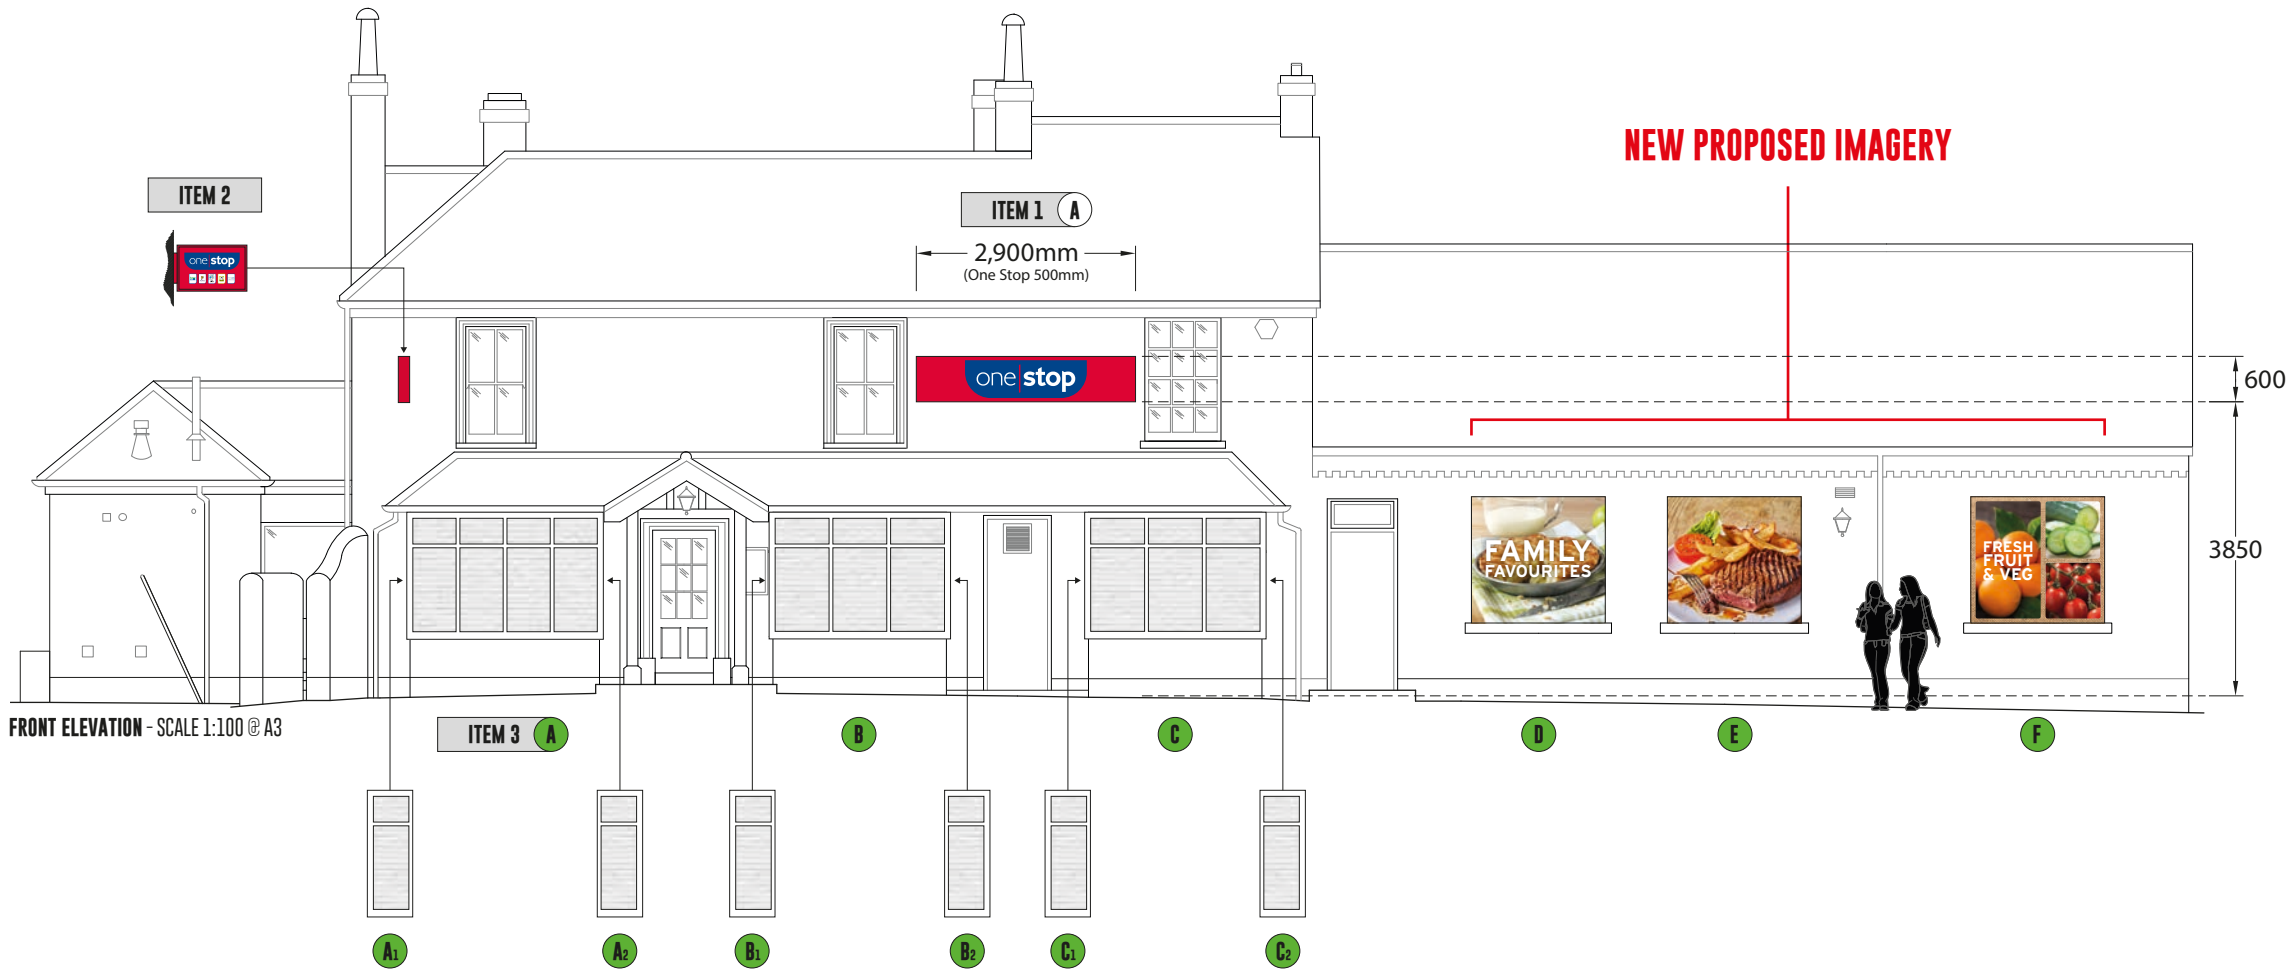

Key: ● ACM Panel ● PETG ● F/ACM ● Window Vinyl - External ● Window Vinyl - Internal

CLIENT	One Stop Stores	REF No.	JG/----	REV	DATE	DESCRIPTION
STORE NAME	Bognor Regis Aldwick Street	DATE	07/05/2020	B	21/11/2019	ACM's - A,B and C
EPOS CODE	5112	SCALE	as detailed @ A3	C	27/11/2019	ACM's, ATM, Car Park Signage
PROJ TYPE	New Store	DRAWN	IW	D	28/11/2019	Car Park Post Sign, Store Floor Plan
PM	Jason Greenwood	DWG No.	E	E	07/05/2020	Window graphics updated

This drawing is for approval purposes.
Please check all details noted on the drawing including spelling, and provide written confirmation of your approval to the Innovate Signs project manager. Once approved production will commence based on the approved drawing. Any changes made after production has begun will incur an additional cost.