

EXISTING SITE SIGNAGE



CLIENT	One Stop Stores	REF No.	JG/-----	REV	DATE	DESCRIPTION
STORE NAME	Bognor Regis Aldwick Street	DATE	07/05/2020	B	21/11/2019	ACM's - A,B and C
EPOS CODE	5112	SCALE	as detailed @ A3	C	27/11/2019	ACM's, ATM, Car Park Signage
PROJ TYPE	New Store	DRAWN	IW	D	28/11/2019	Car Park Post Sign, Store Floor Plan
PM	Jason Greenwood	DWG No.	E	E	07/05/2020	Window graphics updated

PROPOSED SITE SIGNAGE

ITEM 1 - FASCIA SIGN

SEE SPECIFICATION PAGE FOR DETAIL.

A. SIZE: 2,900MM X 600MM X 75MM
- ASSET No. 1000751993
SUBJECT TO SURVEY

ITEM 2 - PROJECTING SIGN

ALUMINIUM SIGNCASE FINISHED RED.
OPAL ACRYLIC FACES ON BOTH SIDES OF SIGN
(SIGN IS DOUBLE SIDED) WITH FACE APPLIED
DIGITALLY PRINTED GRAPHICS. INTERNALLY
ILLUMINATED BY LED'S.


SIZE: 940MM X 610MM X 150MM D

ITEM 3 - ACM PANELS

ALUMINIUM COMPOSITE PANELS WITH DIGITALLY
PRINTED IMAGE TO FACE OF THE PANEL.

A. SIZE: 2600MM X 1680MM
SIZE: 600MM X 1680MM
SIZE: 600MM X 1680MM
B. SIZE: 2400MM X 1675MM
SIZE: 600MM X 1675MM
SIZE: 600MM X 1675MM

C. SIZE: 2400MM X 1675MM
SIZE: 600MM X 1675MM
SIZE: 600MM X 1675MM
D. SIZE: 1770MM X 1670MM
E. SIZE: 1770MM X 1670MM
F. SIZE: 1770MM X 1670MM
SUBJECT TO SURVEY

 


Key: ● ACM Panel ● PETG ● F/ACM ● Window Vinyl - External ● Window Vinyl - Internal

CLIENT	One Stop Stores	REF No.	JG/----	REV	DATE	DESCRIPTION
STORE NAME	Bognor Regis Aldwick Street	DATE	07/05/2020	B	21/11/2019	ACM's - A,B and C
EPOS CODE	5112	SCALE	as detailed @ A3	C	27/11/2019	ACM's, ATM, Car Park Signage
PROJ TYPE	New Store	DRAWN	IW	D	28/11/2019	Car Park Post Sign, Store Floor Plan
PM	Jason Greenwood	DWG No.	E	E	07/05/2020	Window graphics updated

This drawing is for approval purposes.
Please check all details noted on the drawing including spelling, and provide written confirmation of your approval to the Innovate Signs project manager. Once approved production will commence based on the approved drawing. Any changes made after production has begun will incur an additional cost.

PROPOSED SITE SIGNAGE

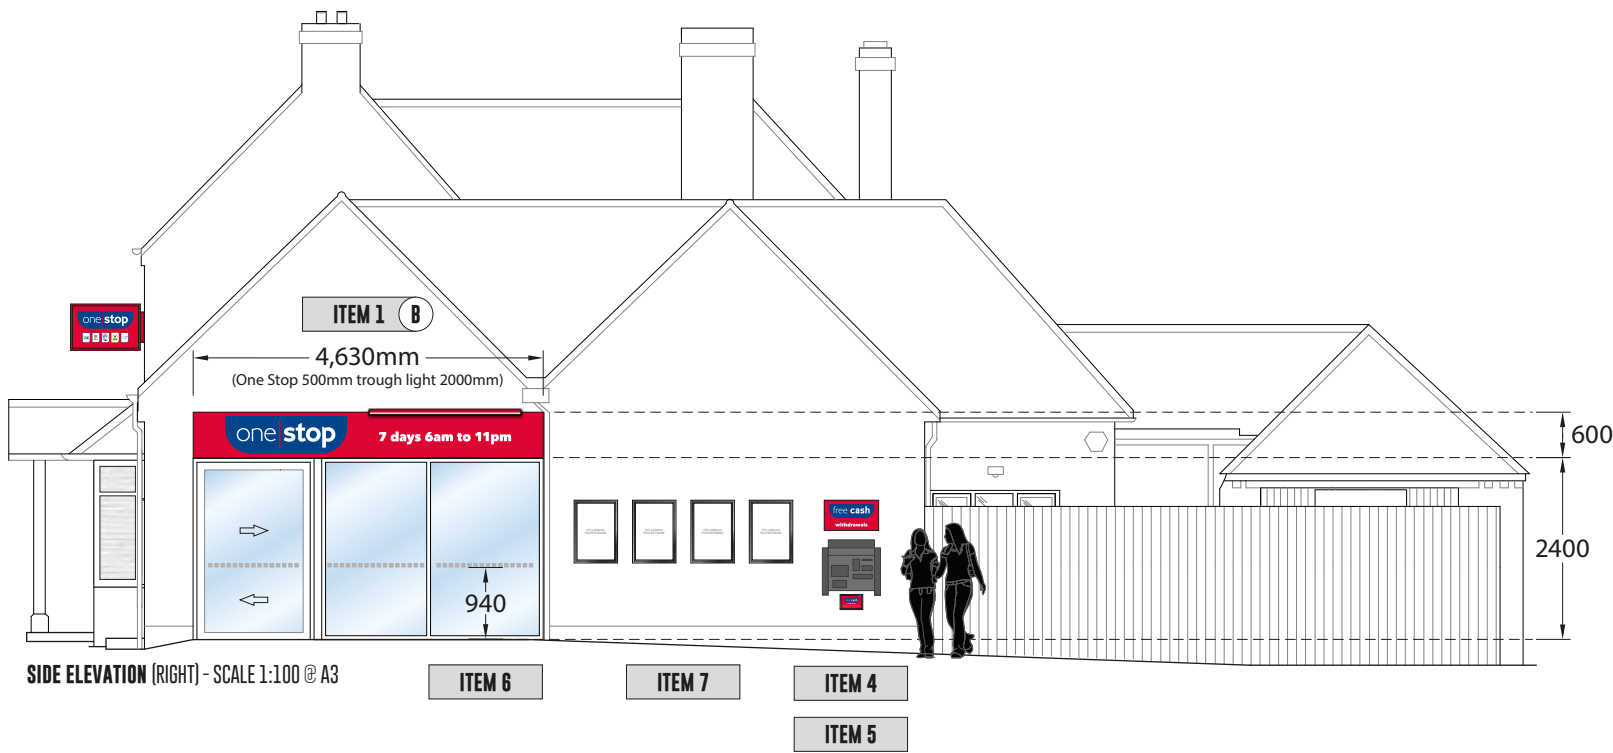

SIDE ELEVATION (RIGHT) - SCALE 1:100 @ A3



SIDE ELEVATION (LEFT) - SCALE 1:100 @ A3

ITEM 1 - FASCIA SIGN
SEE SPECIFICATION PAGE FOR DETAIL.

B. SIZE: 4,630MM X 600MM X 75MM
- ASSET No. 1000751994
C. SIZE: 1,300MM X 1,300MM X 75MM
- ASSET No. 1000751995
SUBJECT TO SURVEY

ITEM 4 - ATM SIGN
RED DIBOND FABRICATED SIGNCASE WITH INTRACUT
“FREE/CASH WITHDRAWALS” TEXT INTERNALLY ILLUMINATED
BY LED’S. 2 NO LED DOWNLIGHTS TO BE FITTED TO BOTTOM
RETURN OF SIGN TO ILLUMINATE ATM AREA AT NIGHT.

SIZE: 720MM X 400MM

ITEM 5 - ATM CLIP FRAME
SILVER CLIP FRAME DISPLAYING T&Cs INFORMATION
FOR ATM USE. REQUIRED FOR LEGAL PURPOSES.


SIZE: 300MM X 200MM

ITEM 6 - MANIFESTATION
WINDOW MANIFESTATION

SIZE: TO SUIT AREA

ITEM 7 - POSTER CASES
LOCKABLE POSTER CASES,
ANODISED SILVER - 4 OFF

SIZE: 575MM X 830MM

 

Key: ● ACM Panel ● PETG ● F/ACM ● Window Vinyl - External ● Window Vinyl - Internal


CLIENT	One Stop Stores	REF No.	JG/----	REV	DATE	DESCRIPTION
STORE NAME	Bognor Regis Aldwick Street	DATE	07/05/2020	B	21/11/2019	ACM's - A,B and C
EPOS CODE	5112	SCALE	as detailed @ A3	C	27/11/2019	ACM's, ATM, Car Park Signage
PROJ TYPE	New Store	DRAWN	IW	D	28/11/2019	Car Park Post Sign, Store Floor Plan
PM	Jason Greenwood	DWG No.	E	E	07/05/2020	Window graphics updated

This drawing is for approval purposes.
Please check all details noted on the drawing including spelling, and provide written confirmation of your approval to the Innovate Signs project manager. Once approved production will commence based on the approved drawing. Any changes made after production has begun will incur an additional cost.

PROPOSED SITE SIGNAGE

ITEM 3 - ACM PANELS
ALUMINIUM COMPOSITE PANELS WITH DIGITALLY
PRINTED IMAGE TO FACE OF THE PANEL.

G. SIZE: 1200MM X 800MM
H. SIZE: 600MM X 400MM


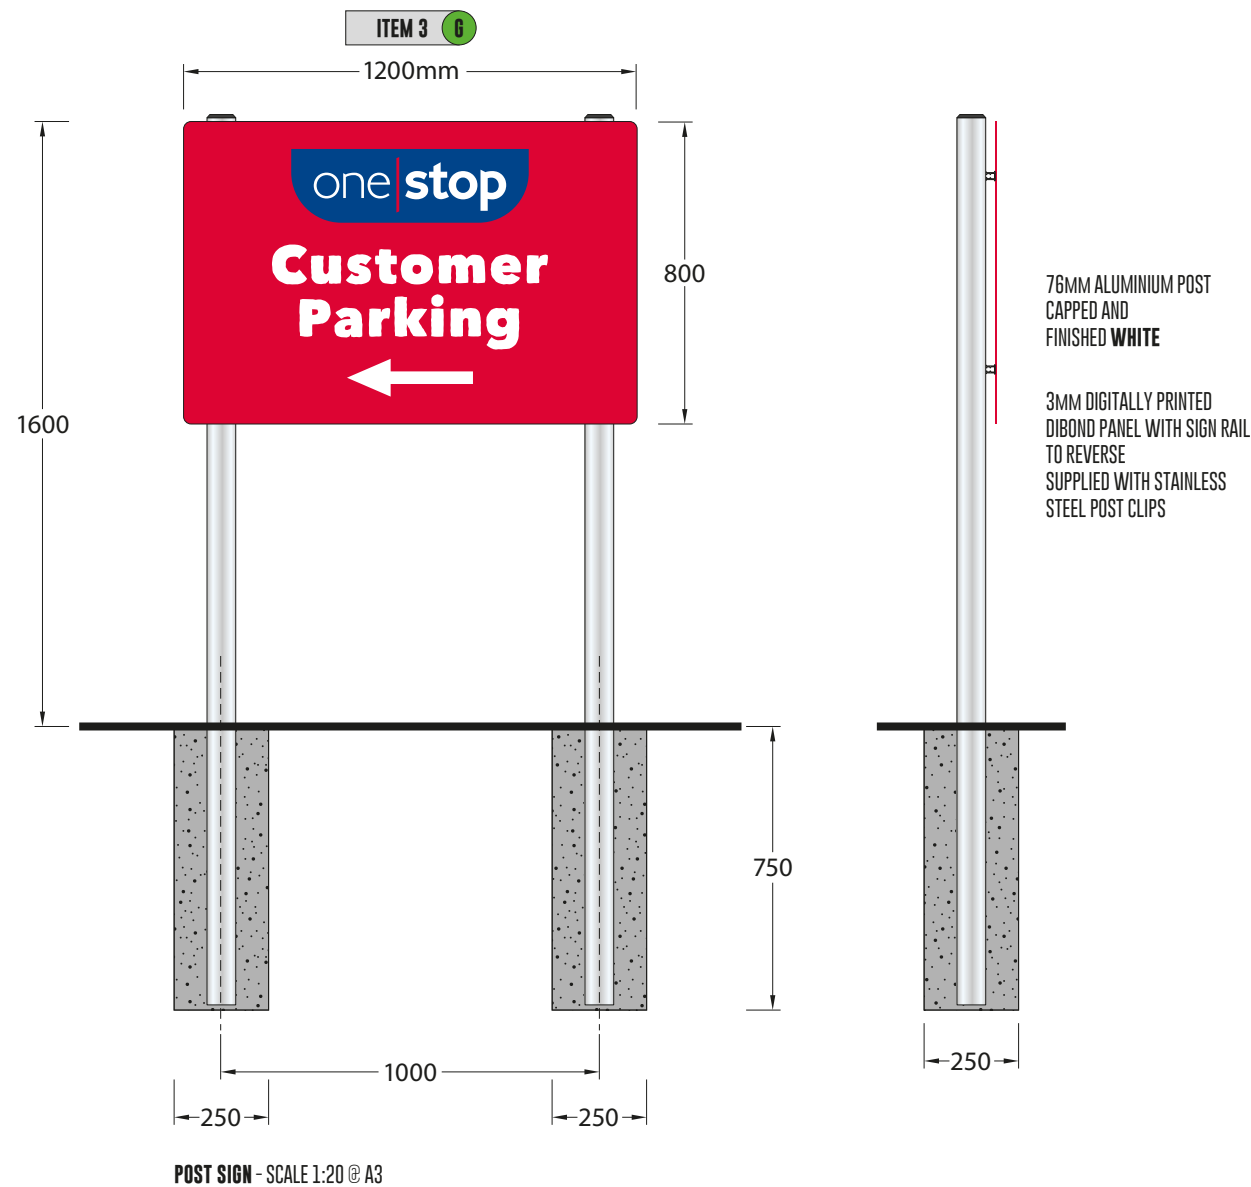


Key: ● ACM Panel ● PETG ● Window Vinyl - External ● Window Vinyl - Internal

CLIENT	One Stop Stores	REF No.	JG/-----	REV	DATE	DESCRIPTION
STORE NAME	Bognor Regis Aldwick Street	DATE	07/05/2020	B	21/11/2019	ACM's - A,B and C
EPOS CODE	5112	SCALE	as detailed @ A3	C	27/11/2019	ACM's, ATM, Car Park Signage
PROJ TYPE	New Store	DRAWN	IW	D	28/11/2019	Car Park Post Sign, Store Floor Plan
PM	Jason Greenwood	DWG No.	E	E	07/05/2020	Window graphics updated

This drawing is for approval purposes.
Please check all details noted on the drawing including spelling, and provide written confirmation of your approval to the Innovate Signs project manager. Once approved production will commence based on the approved drawing. Any changes made after production has begun will incur an additional cost.

FASCIA SIGN SPECIFICATION

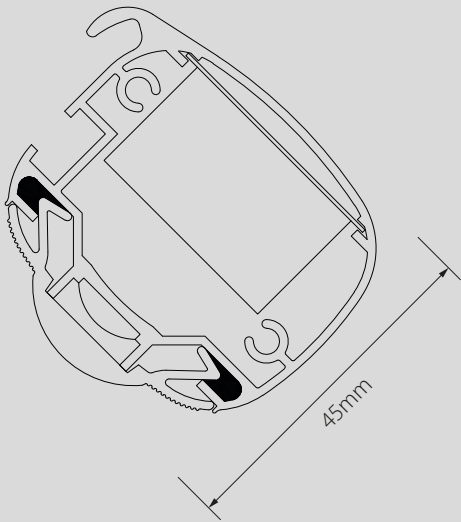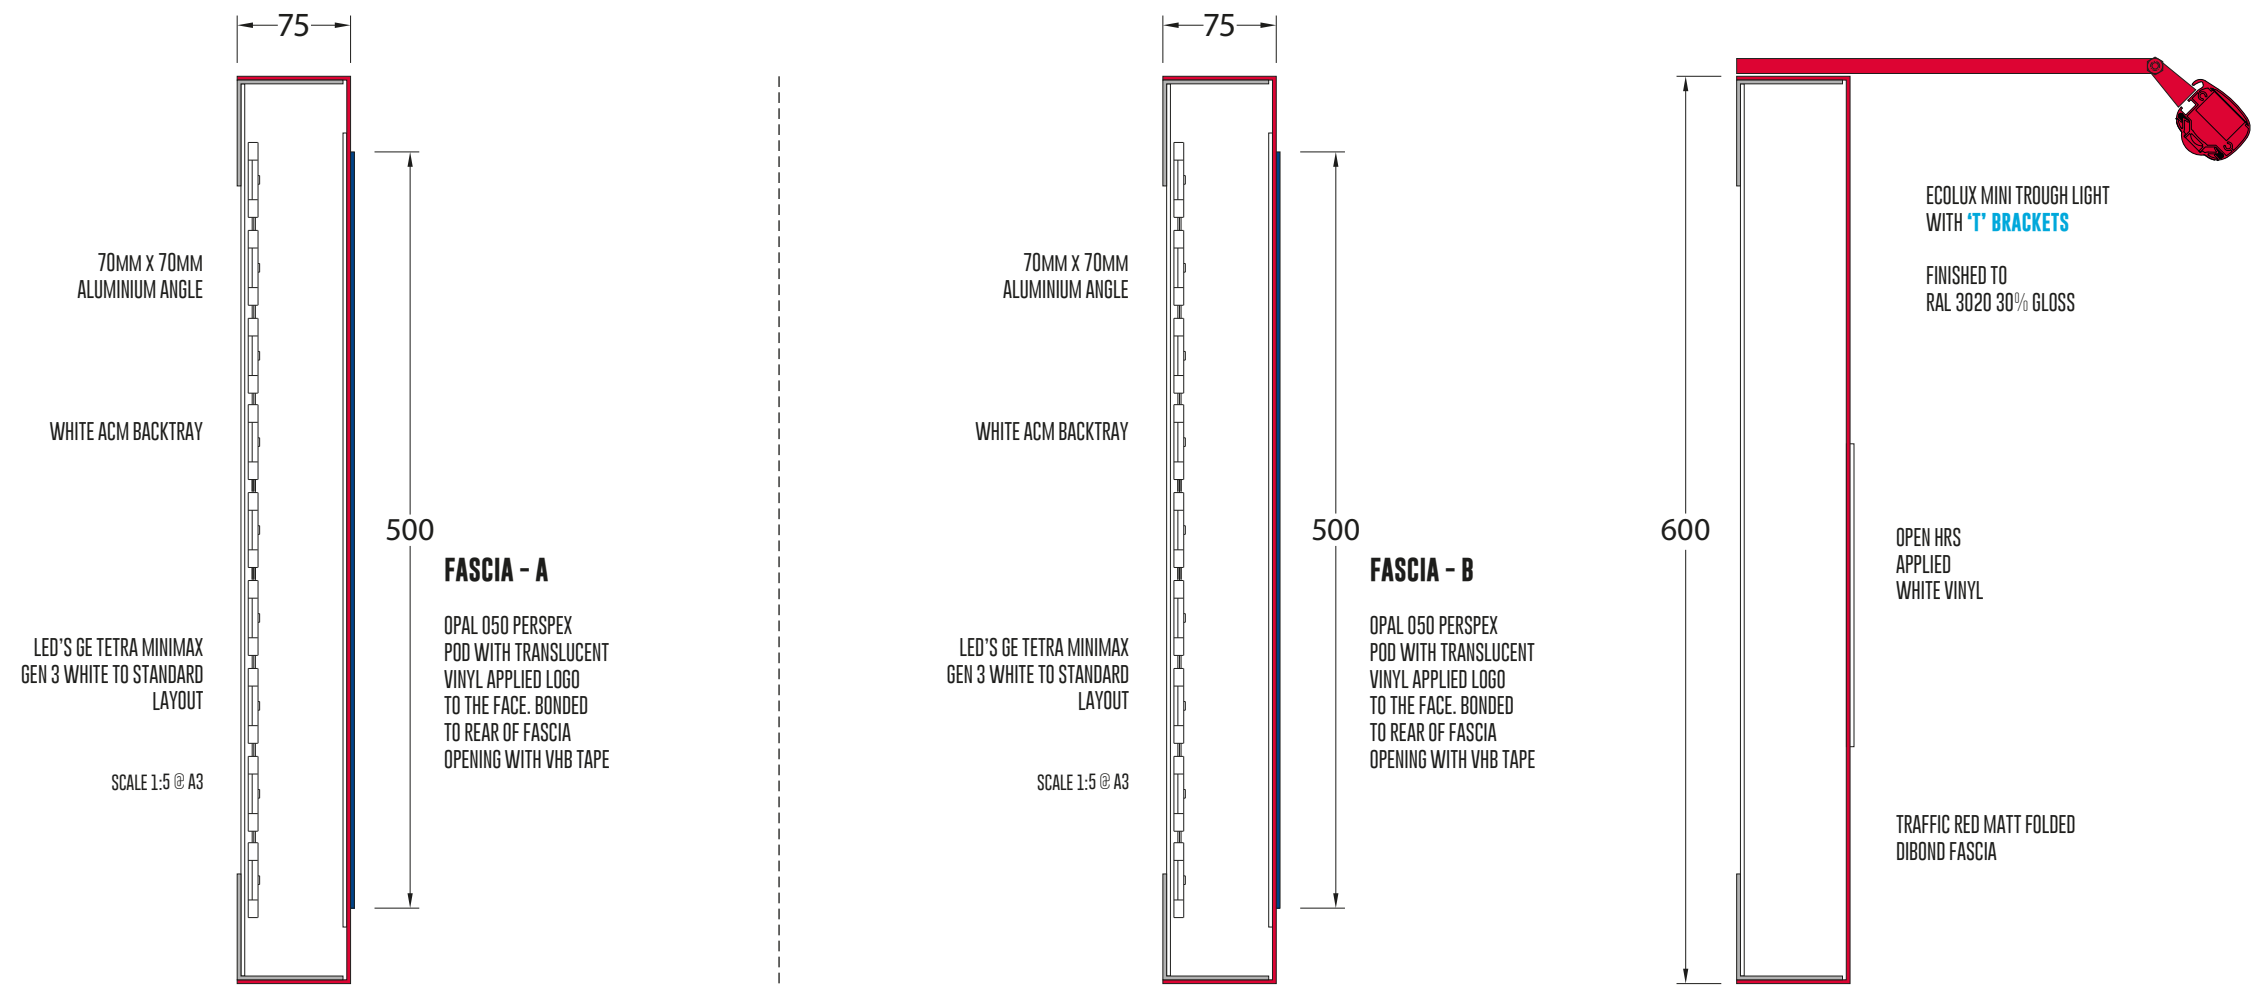


TECHNICAL SPECIFICATION - ECOLUX MINI

LED STRIP
LATEST HIGH LIGHTING CHIP GIVING 1650 LUMENS PER METRE LED OUTPUT. ONLY 14.4 WATTS PER METRE POWER CONSUMPTION 75% ENERGY SAVING COMPARED TO FLUORESCENT.
24 VOLT INPUT, LESS CURRENT LESS VOLTAGE DROP. 6000K COOL WHITE OR 3000K WARM WHITE 120 DEGREE ANGLE.
IP65 PROTECTED, 50,000 HOURS+ LAMP LIFE.
5 YEAR WARRANTY.
FULL CE CERTIFICATION AND ROHS COMPLIANT.

DRIVERS
EPOXY ENCAPSULATED FULLY ISOLATED CASE WITH IP67 PROTECTION. CONSTANT VOLTAGE DESIGN. SHORT CIRCUIT, OVER CURRENT, OVER VOLTAGE PROTECTION. FITTED ONTO QUICK RELEASE SLIDE IN GEAR TRAYS. FULL CE CERTIFICATION AND ROHS COMPLIANT.

LIGHT FITTING
SPECIALLY DESIGNED 45MM ALUMINIUM EXTRUSION SUPPLIED UP TO 6000MM LENGTHS WHICH CAN BE JOINED TOGETHER USING CAST ALUMINIUM CONNECTORS. DIE CAST ALUMINIUM END CAPS WITH REAR CABLE ENTRY STANDARD 300MM MULTI BRACKETS. SNAP-IN POLYCARBONATE 90 DEGREE MAGNIFYING LENS DIFFUSER. CASING SEALED AND CERTIFICATED TO IP65. FULL CE CERTIFICATE AND 5 YEAR PARTS WARRANTY. CONFORMS TO BS EN 60598-1:2015 AND BS EN 60598-2-1:1989 'UK DEVIATIONS ONLY'.


 


Unit 7 Fulcrum One, Solent Way
Whiteley, Hants PO15 7FE
Tel: 0845 8722 870
Fax: 0845 8722 871
Web: www.innovatesigns.co.uk
Email: info@innovatesigns.co.uk

CLIENT	One Stop Stores	REF No.	JG/-----	REV	DATE	DESCRIPTION
STORE NAME	Bognor Regis Aldwick Street	DATE	07/05/2020	B	21/11/2019	ACM's - A,B and C
EPOS CODE	5112	SCALE	as detailed @ A3	C	27/11/2019	ACM's, ATM, Car Park Signage
PROJ TYPE	New Store	DRAWN	IW	D	28/11/2019	Car Park Post Sign, Store Floor Plan
PM	Jason Greenwood	DWG No.	E	E	07/05/2020	Window graphics updated

This drawing is for approval purposes.
Please check all details noted on the drawing including spelling, and provide written confirmation of your approval to the Innovate Signs project manager. Once approved production will commence based on the approved drawing. Any changes made after production has begun will incur an additional cost.

FASCIA SIGN SPECIFICATION

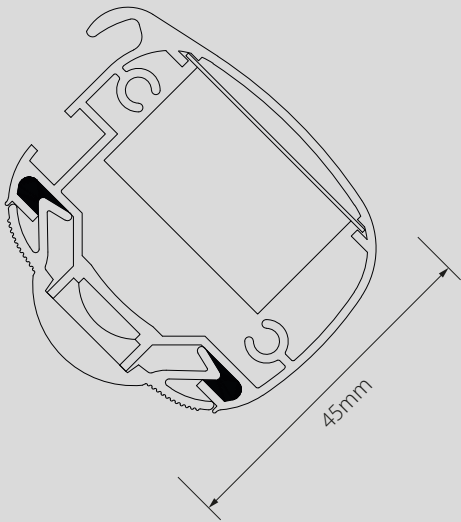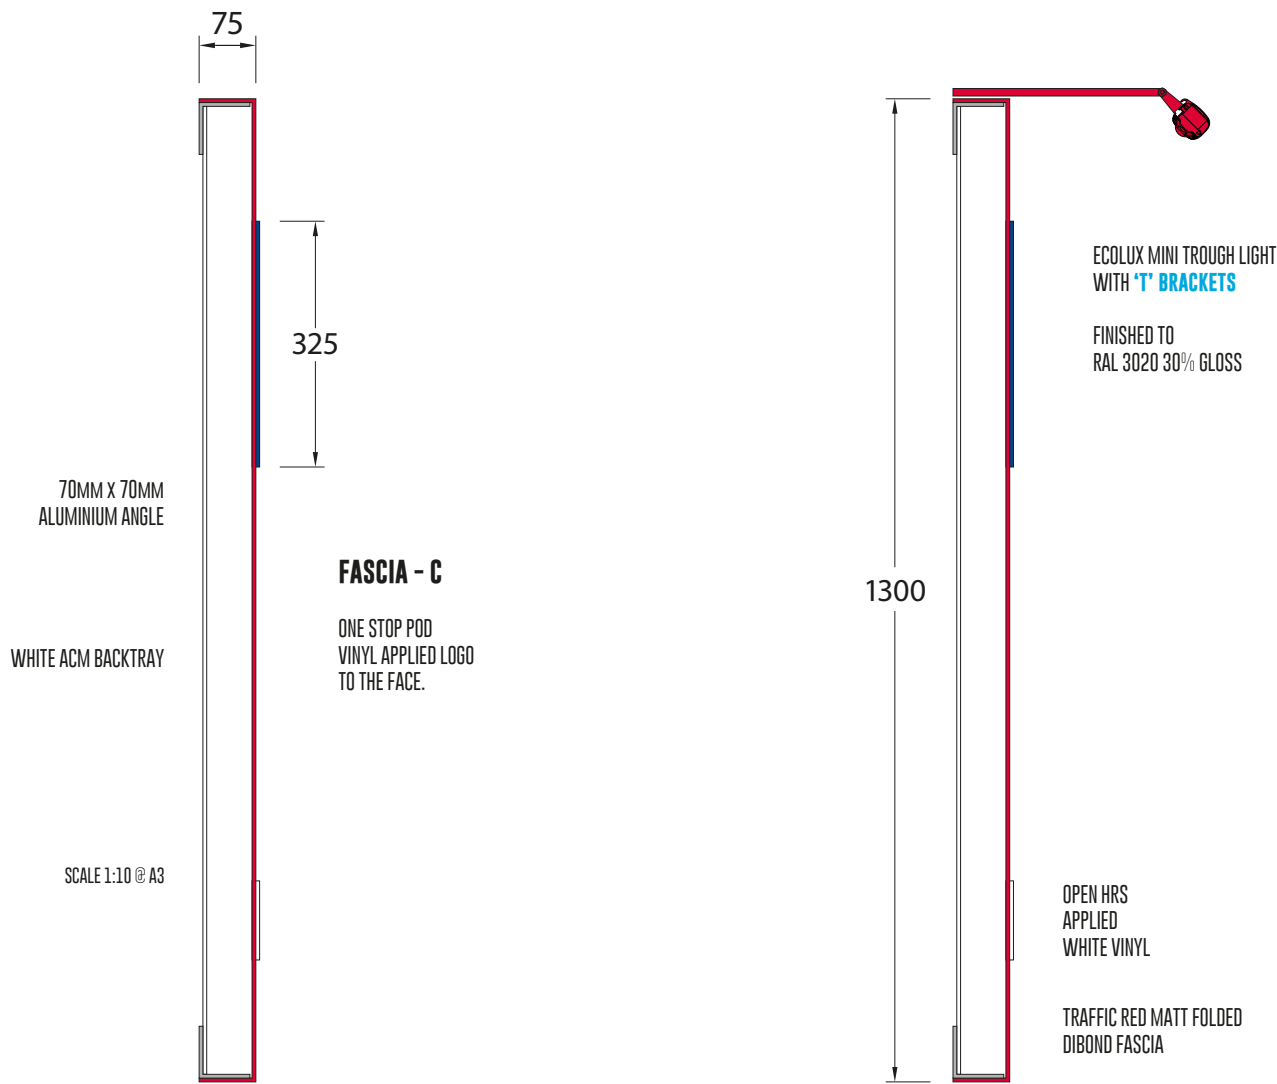


TECHNICAL SPECIFICATION - ECOLUX MINI

LED STRIP
LATEST HIGH LIGHTING CHIP GIVING 1650 LUMENS PER METRE LED OUTPUT. ONLY 14.4 WATTS PER METRE POWER CONSUMPTION 75% ENERGY SAVING COMPARED TO FLUORESCENT.
24 VOLT INPUT, LESS CURRENT LESS VOLTAGE DROP. 6000K COOL WHITE OR 3000K WARM WHITE 120 DEGREE ANGLE.
IP65 PROTECTED, 50,000 HOURS+ LAMP LIFE.
5 YEAR WARRANTY.
FULL CE CERTIFICATION AND ROHS COMPLIANT.

DRIVERS
EPOXY ENCAPSULATED FULLY ISOLATED CASE WITH IP67 PROTECTION. CONSTANT VOLTAGE DESIGN.
SHORT CIRCUIT, OVER CURRENT, OVER VOLTAGE PROTECTION.
FITTED ONTO QUICK RELEASE SLIDE IN GEAR TRAYS.
FULL CE CERTIFICATION AND ROHS COMPLIANT.

LIGHT FITTING
SPECIALLY DESIGNED 45MM ALUMINIUM EXTRUSION SUPPLIED UP TO 6000MM LENGTHS WHICH CAN BE JOINED TOGETHER USING CAST ALUMINIUM CONNECTORS.
DIE CAST ALUMINIUM END CAPS WITH REAR CABLE ENTRY STANDARD 300MM MULTI BRACKETS.
SNAP-IN POLYCARBONATE 90 DEGREE MAGNIFYING LENS DIFFUSER. CASING SEALED AND CERTIFICATED TO IP65.
FULL CE CERTIFICATE AND 5 YEAR PARTS WARRANTY.
CONFORMS TO BS EN 60598-1:2015 AND BS EN 60598-2-1:1989 'UK DEVIATIONS ONLY'.


 


Unit 7 Fulcrum One, Solent Way
Whiteley, Hants PO15 7FE
Tel: 0845 8722 870
Fax: 0845 8722 871
Web: www.innovatesigns.co.uk
Email: info@innovatesigns.co.uk

CLIENT	One Stop Stores	REF No.	JG/-----	REV	DATE	DESCRIPTION
STORE NAME	Bognor Regis Aldwick Street	DATE	07/05/2020	B	21/11/2019	ACM's - A,B and C
EPOS CODE	5112	SCALE	as detailed @ A3	C	27/11/2019	ACM's, ATM, Car Park Signage
PROJ TYPE	New Store	DRAWN	IW	D	28/11/2019	Car Park Post Sign, Store Floor Plan
PM	Jason Greenwood	DWG No.	E	E	07/05/2020	Window graphics updated



This drawing is for approval purposes.
Please check all details noted on the drawing including spelling, and provide written confirmation of your approval to the Innovate Signs project manager. Once approved production will commence based on the approved drawing. Any changes made after production has begun will incur an additional cost.

CASH POINT SIGN SPECIFICATION

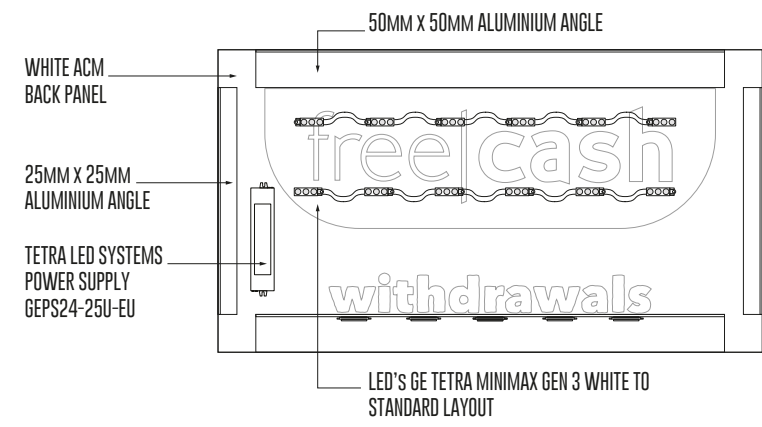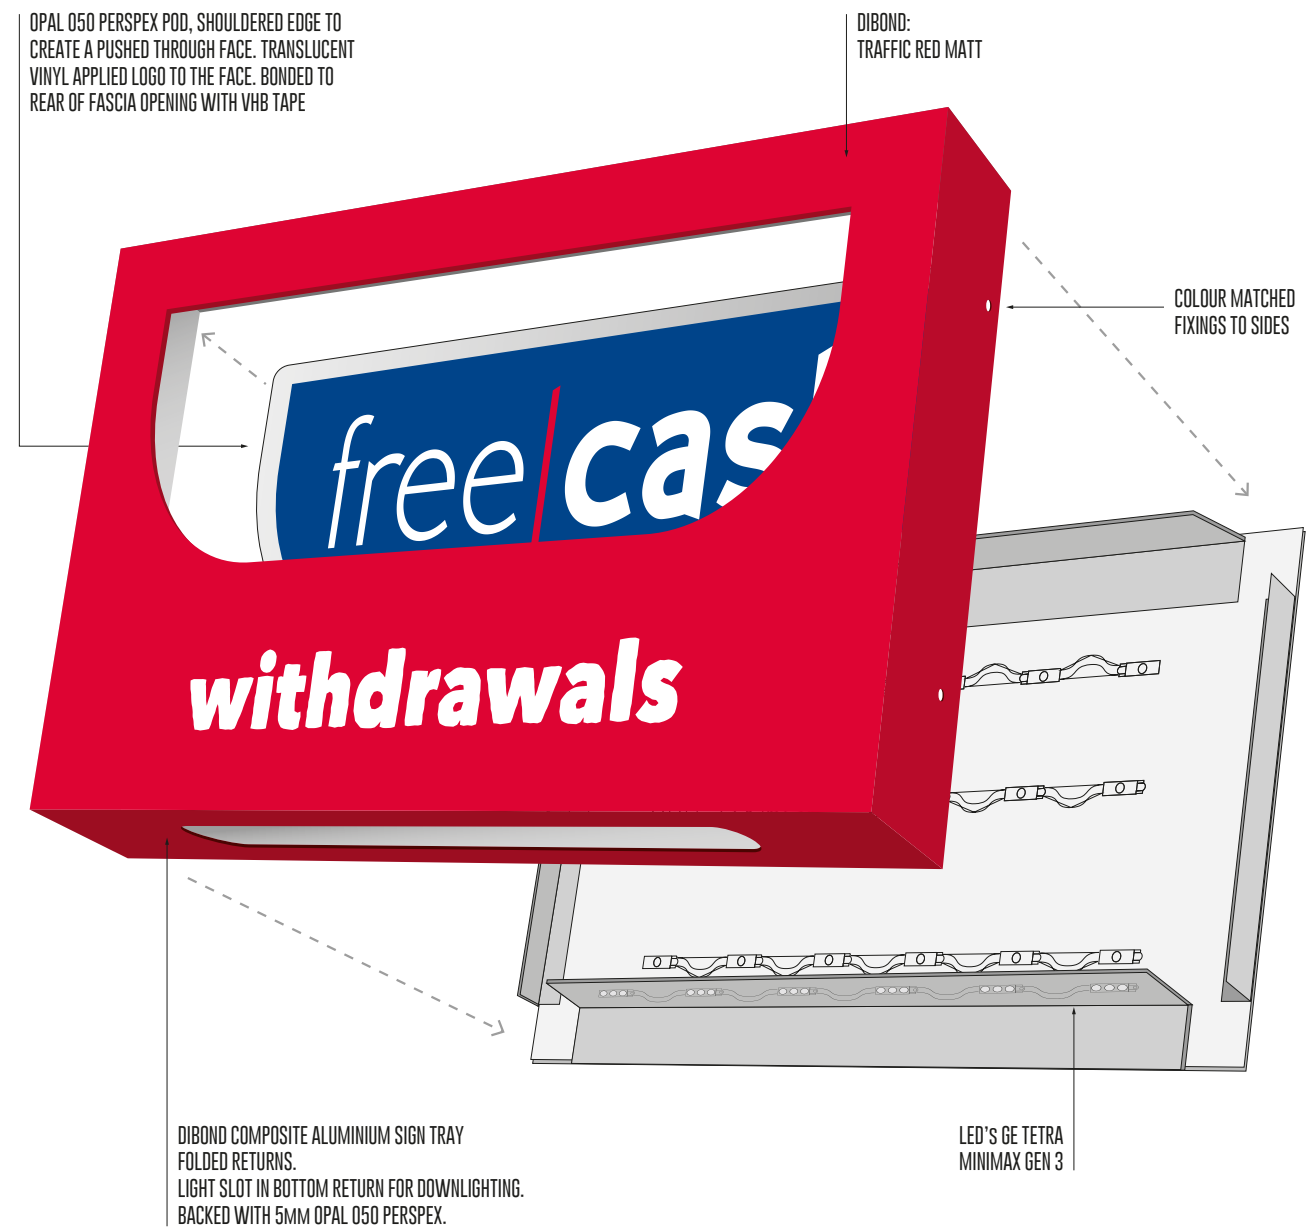


CLIENT	One Stop Stores	REF No.	JG/-----	REV	DATE	DESCRIPTION
STORE NAME	Bognor Regis Aldwick Street	DATE	07/05/2020	B	21/11/2019	ACM's - A,B and C
EPOS CODE	5112	SCALE	as detailed @ A3	C	27/11/2019	ACM's, ATM, Car Park Signage
PROJ TYPE	New Store	DRAWN	IW	D	28/11/2019	Car Park Post Sign, Store Floor Plan
PM	Jason Greenwood	DWG No.	E	E	07/05/2020	Window graphics updated

PROJECTION SIGN SPECIFICATION

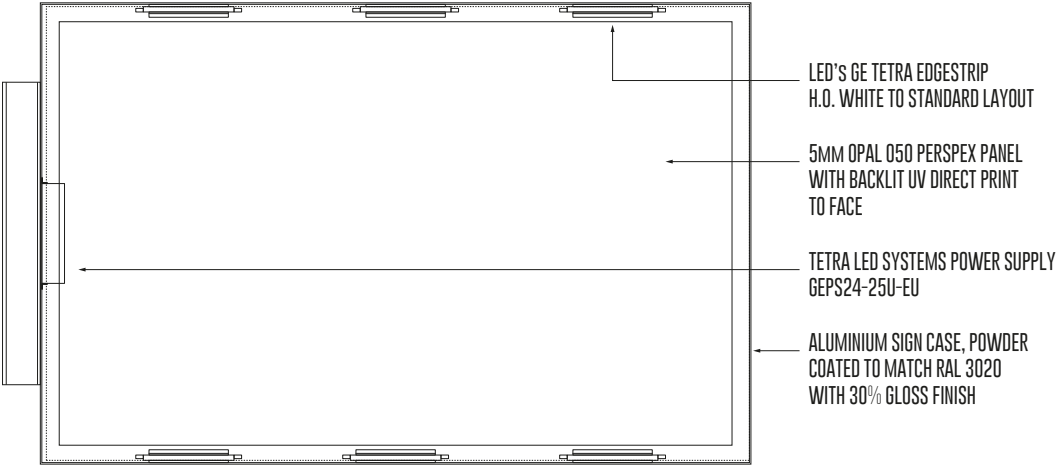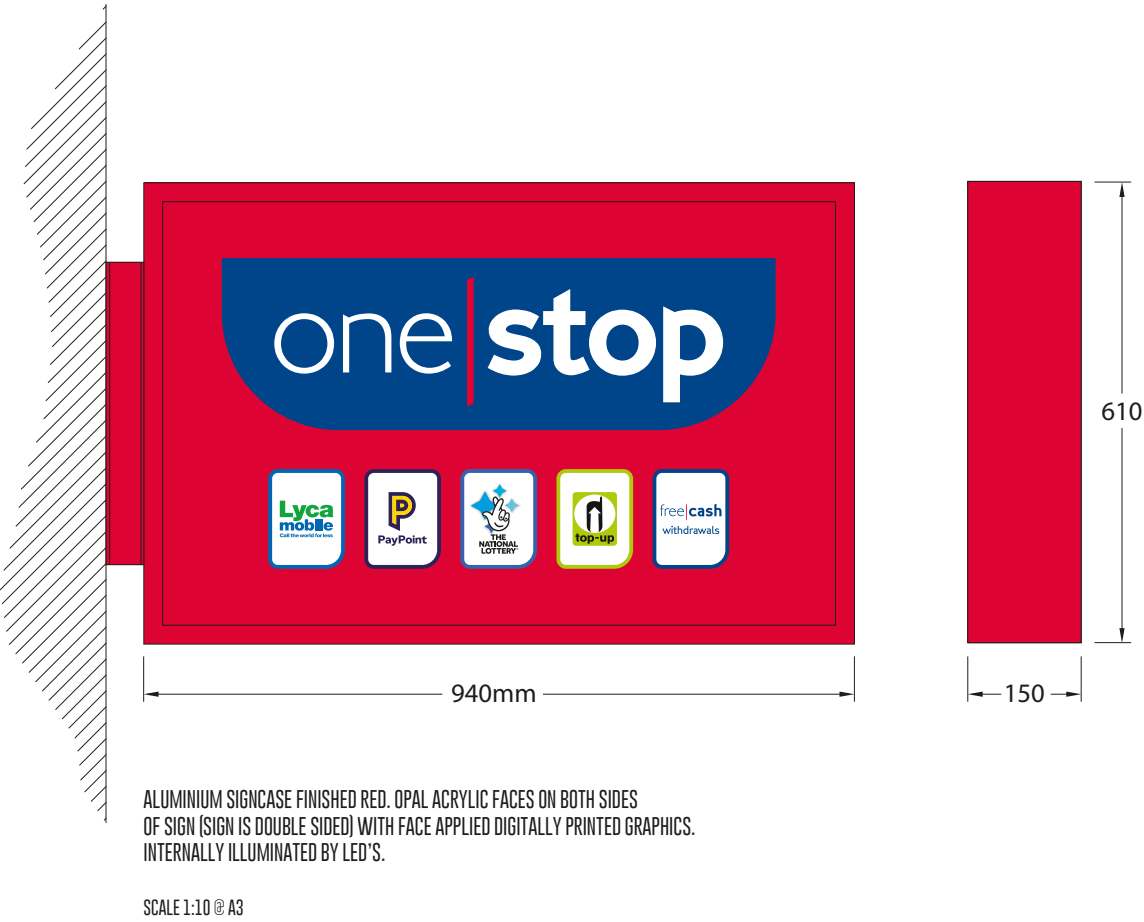

LOCATION / BLOCK PLAN

ONE STOP STORES LTD
ALDWICK STREET, BOGNOR REGIS PO21 3AP

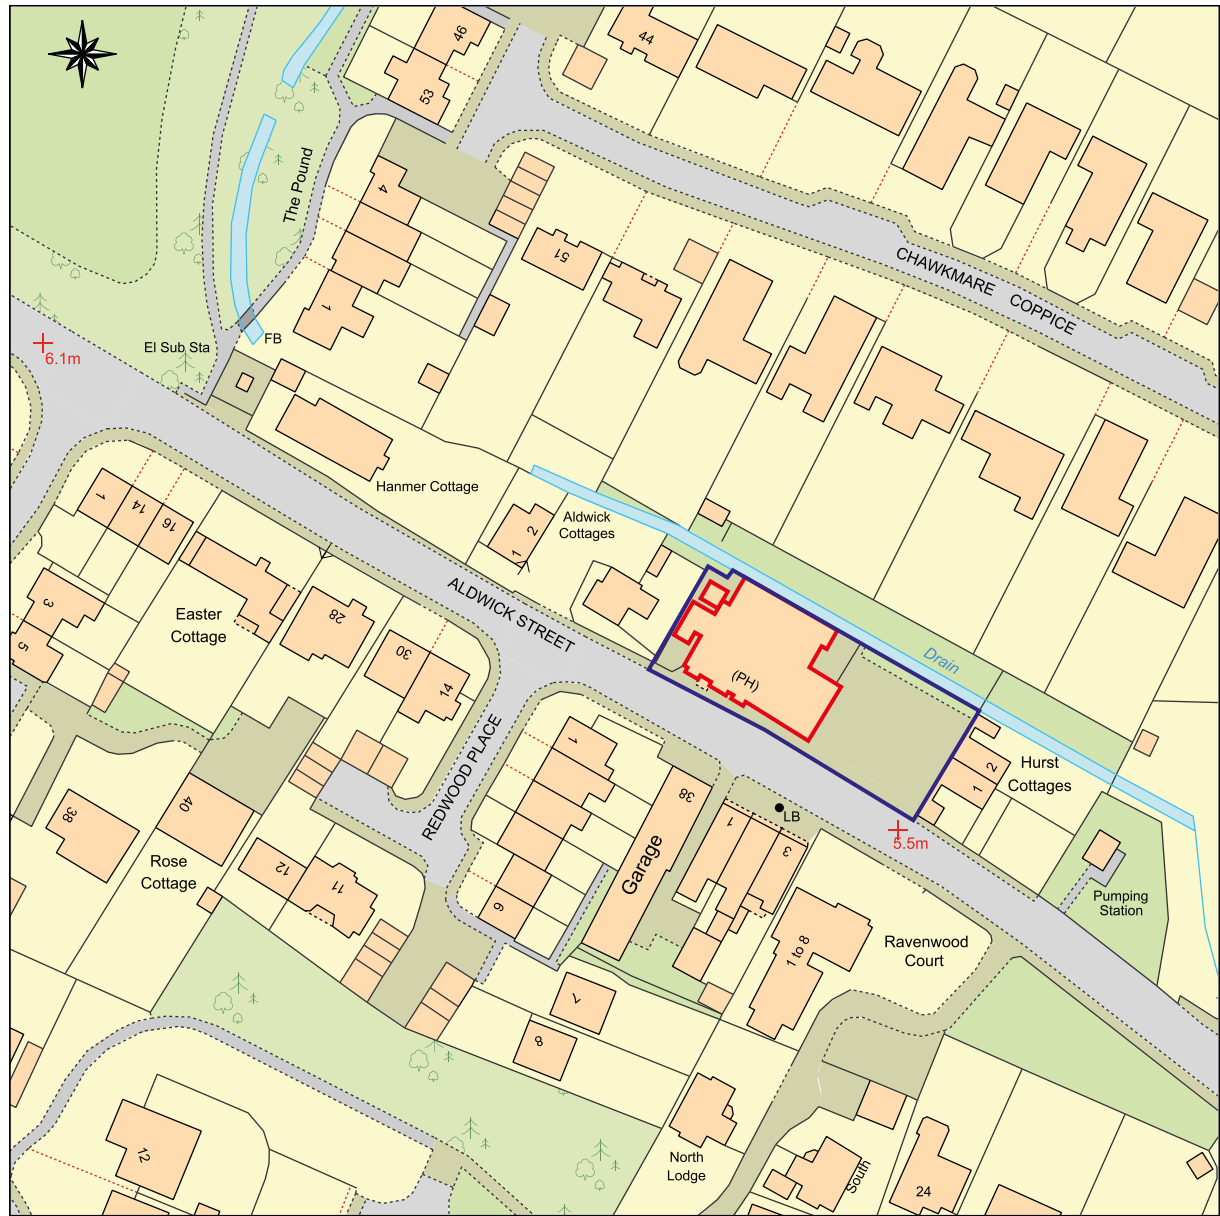

CLIENT	One Stop Stores	REF No.	JG/----	REV	DATE	DESCRIPTION
STORE NAME	Bognor Regis Aldwick Street	DATE	07/05/2020	B	21/11/2019	ACM's - A,B and C
EPOS CODE	5112	SCALE	as detailed @ A3	C	27/11/2019	ACM's, ATM, Car Park Signage
PROJ TYPE	New Store	DRAWN	IW	D	28/11/2019	Car Park Post Sign, Store Floor Plan
PM	Jason Greenwood	DWG No.	E	E	07/05/2020	Window graphics updated