


EXISTING



Front Elevation

Side Elevation


Elevations (1:100)

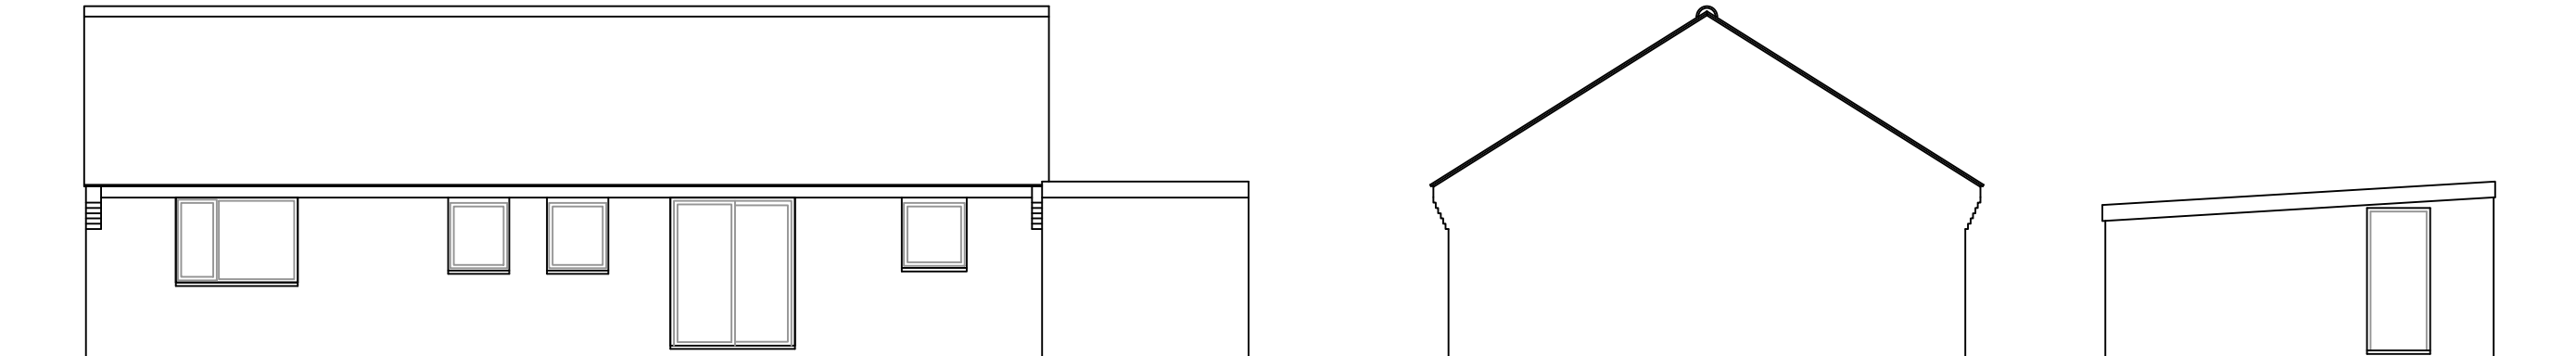


Rear Elevation

Side Elevation

Existing Materials
Walls - Face Brickwork/ Face
brickwork painted white
Roof - Concrete Pantiles
Windows - White UPVC Casements

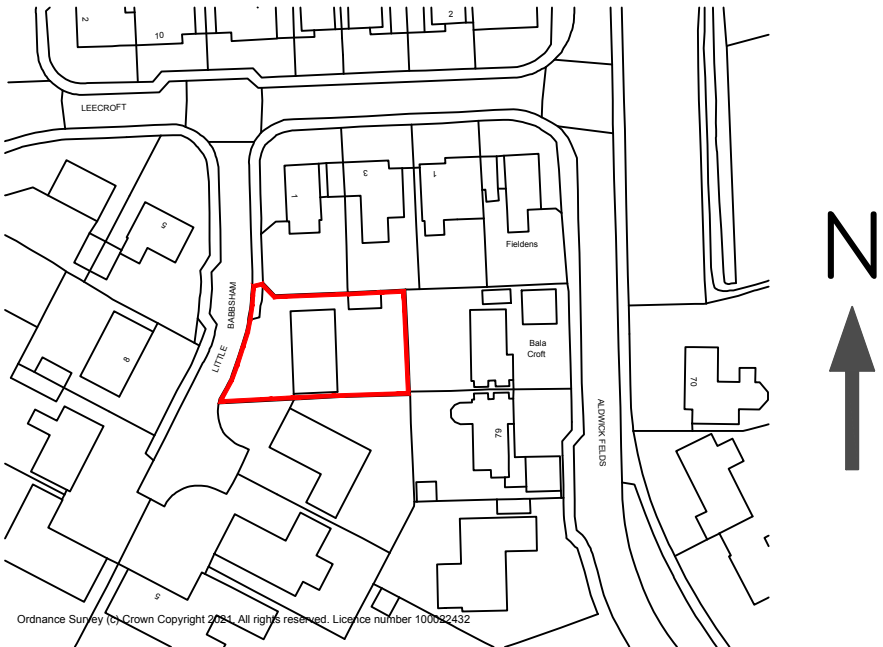


Site Location Plan (1:1250)

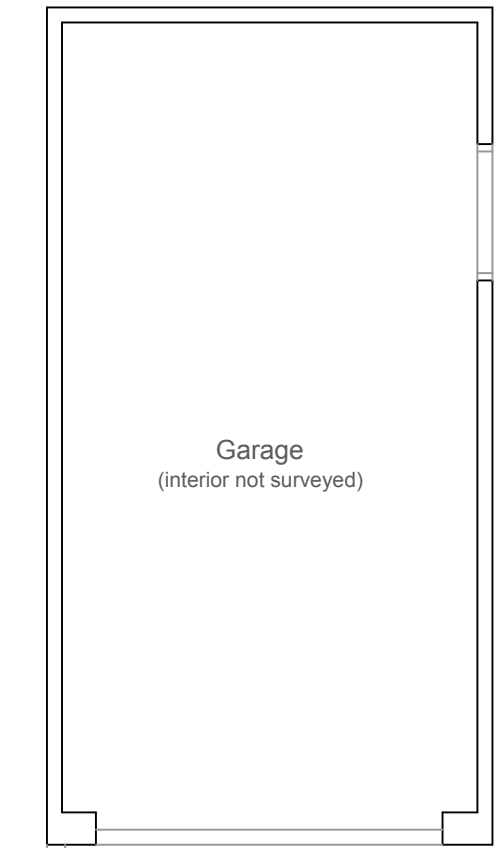

Garage
(interior not surveyed)




Roof Plan (1:100)

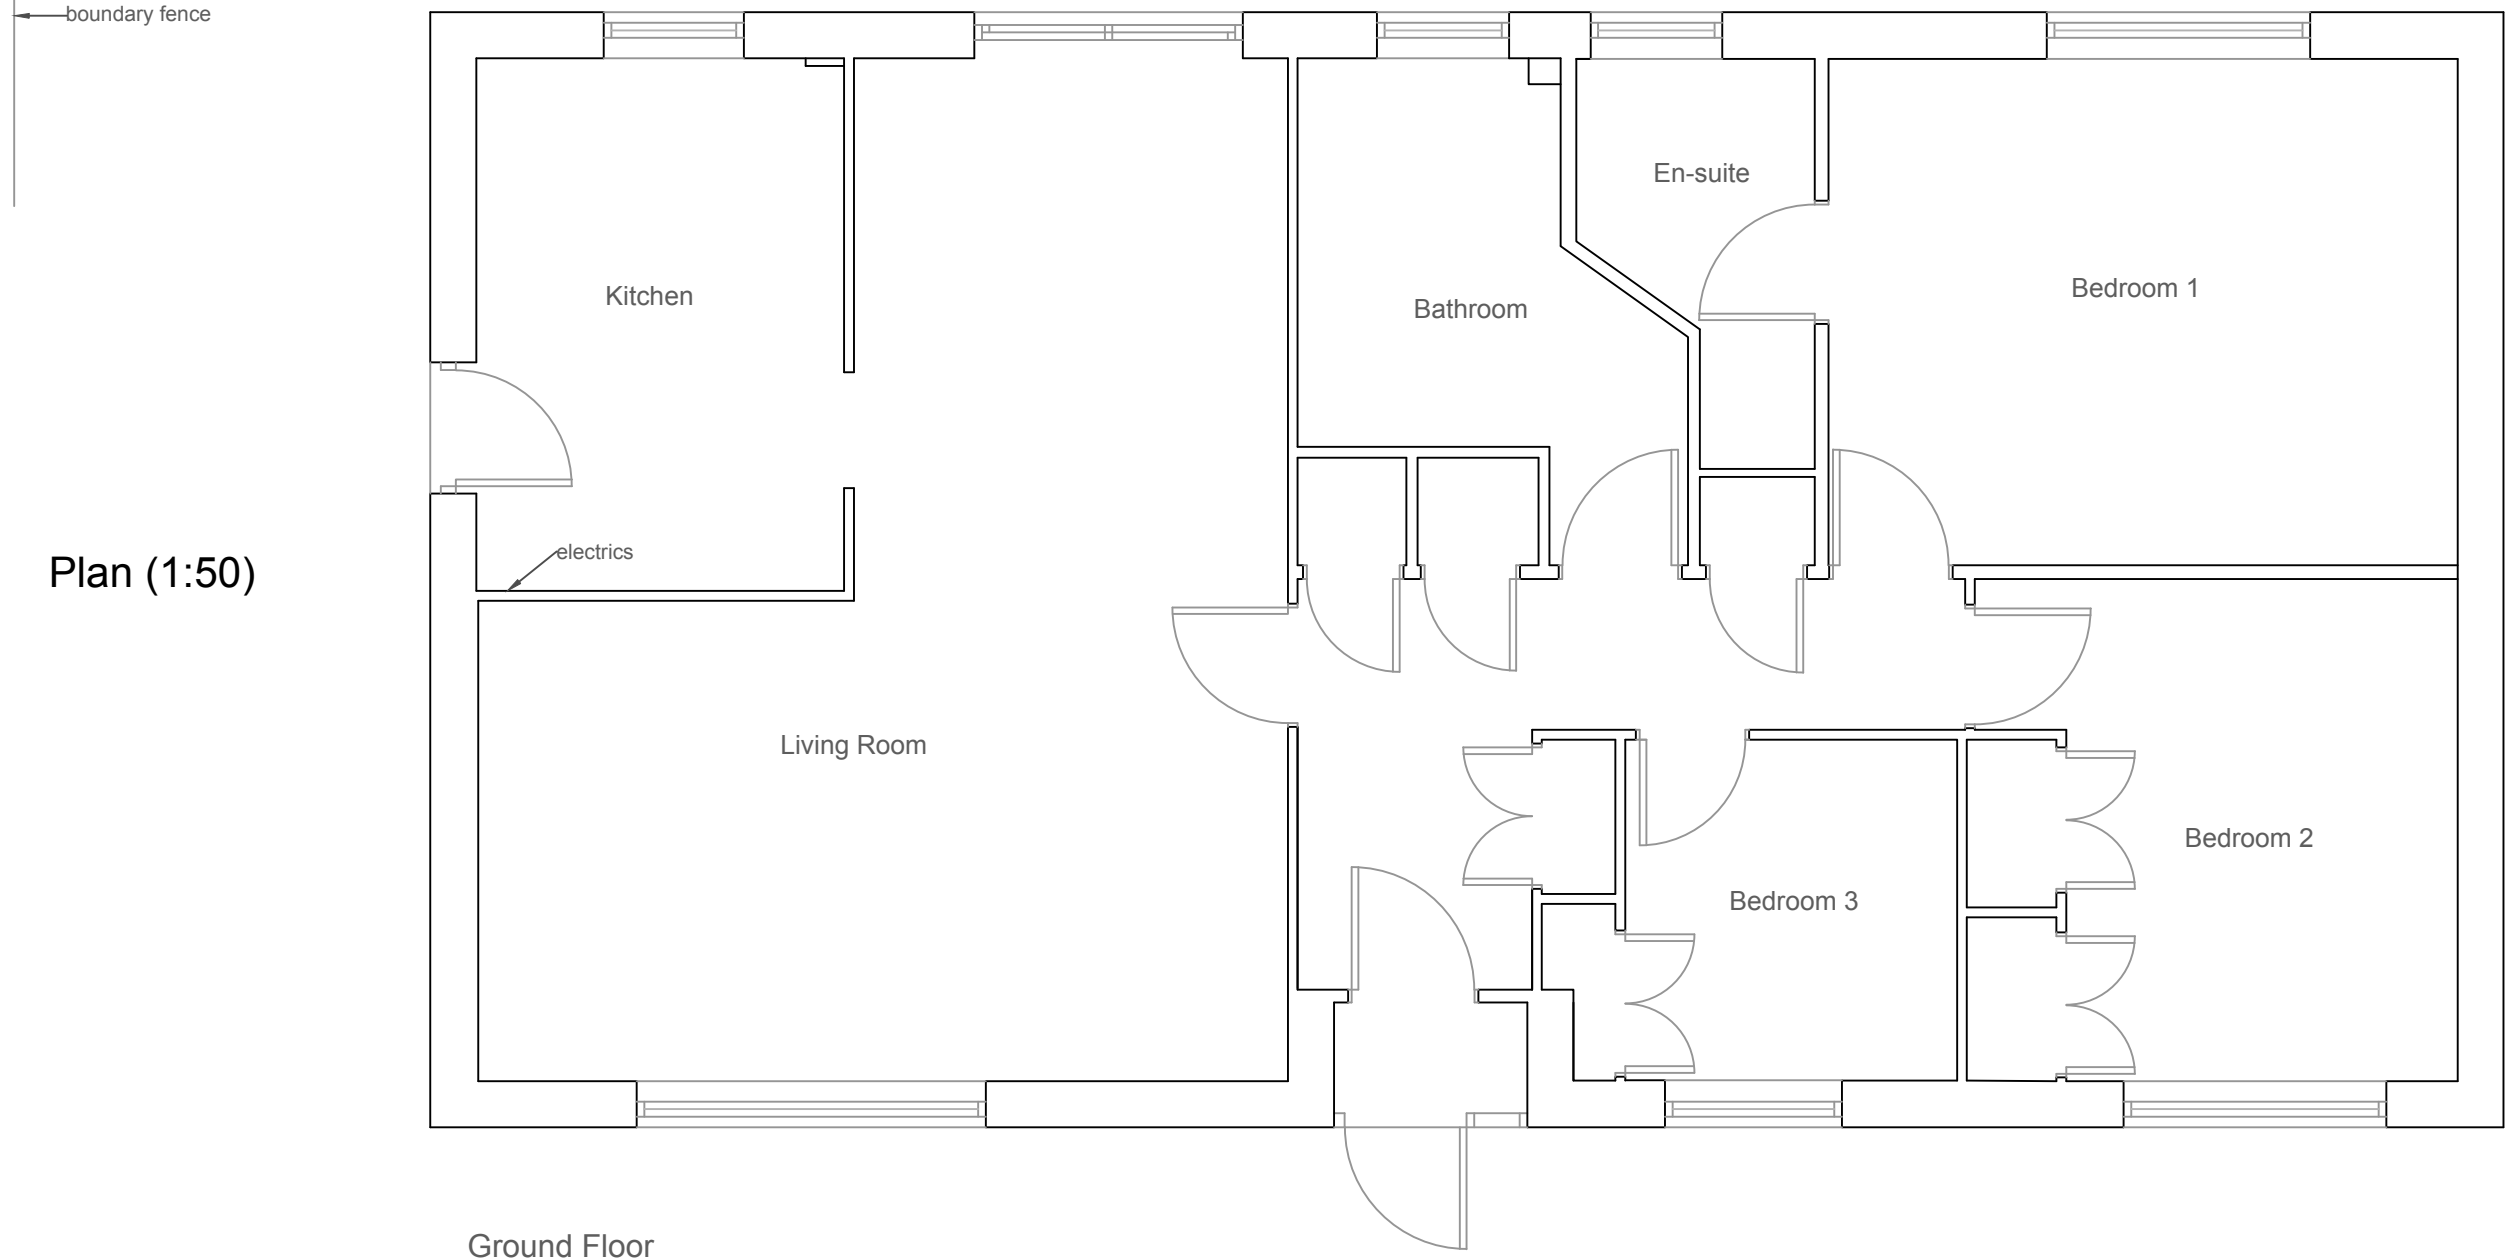

Plan (1:50)

Ground Floor


PROPOSED

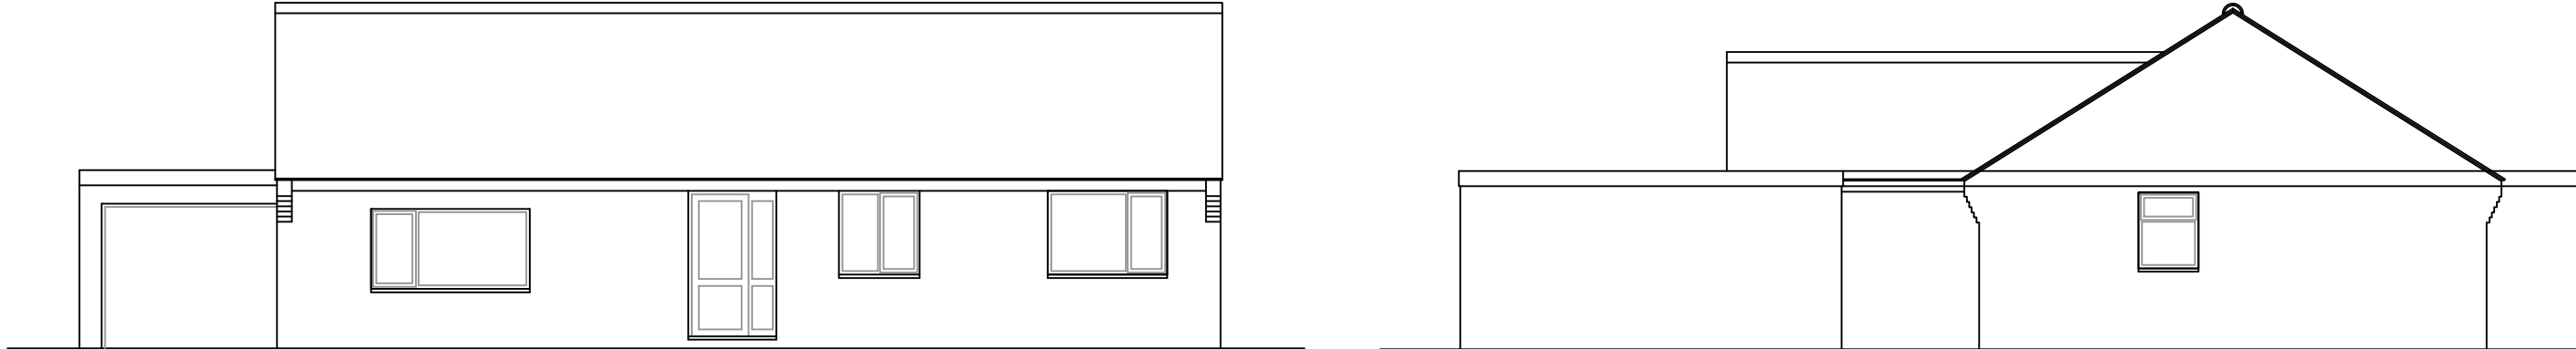

Front Elevation

Side Elevation


Elevations (1:100)

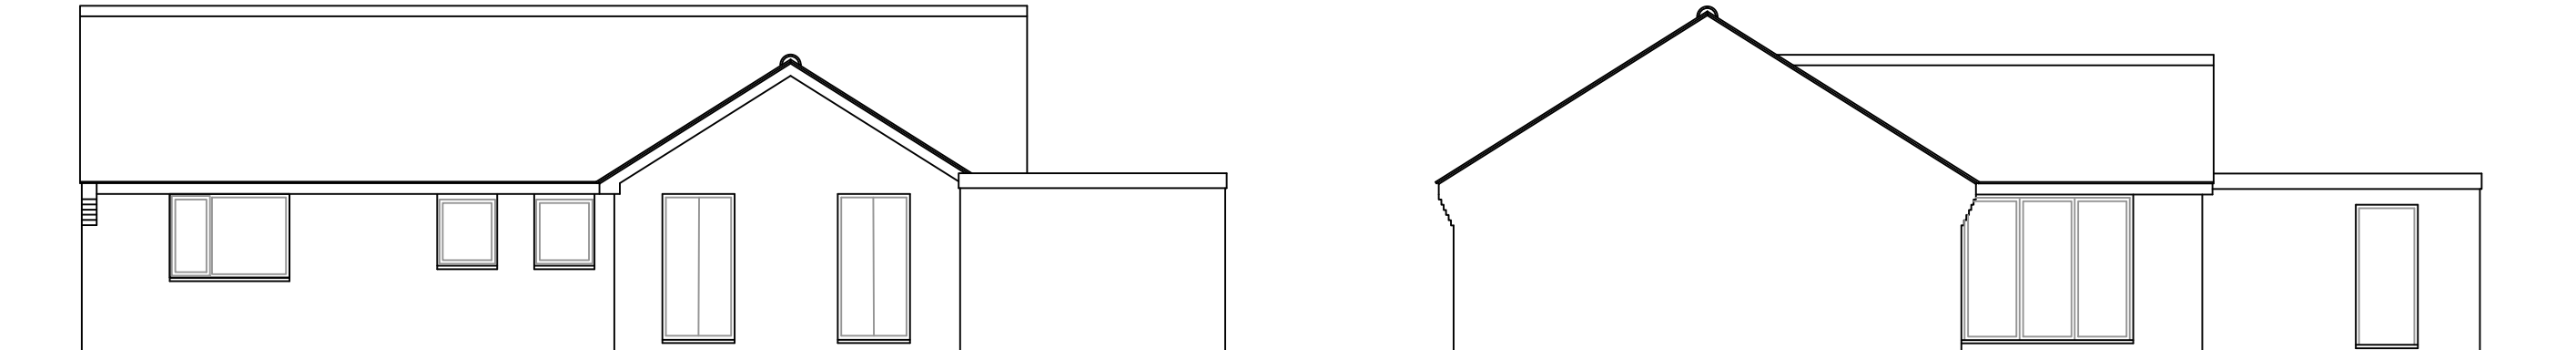

Rear Elevation


Side Elevation

Proposed Materials
Extension Walls - Face Brickwork
Extension Roof - Plain Concrete
Tiles, colour to match existing tiles
Windows - T.B.C

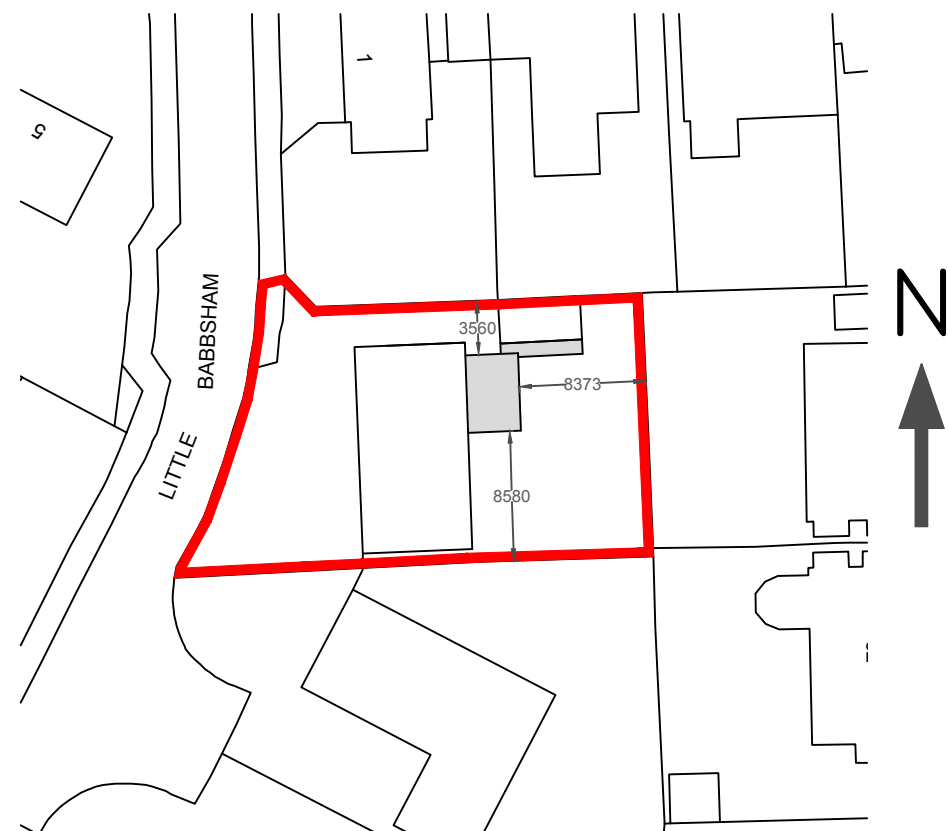


Site Block Plan (1:500)


Scale Bar 1:100
0 1 2 3 4 5 [m]

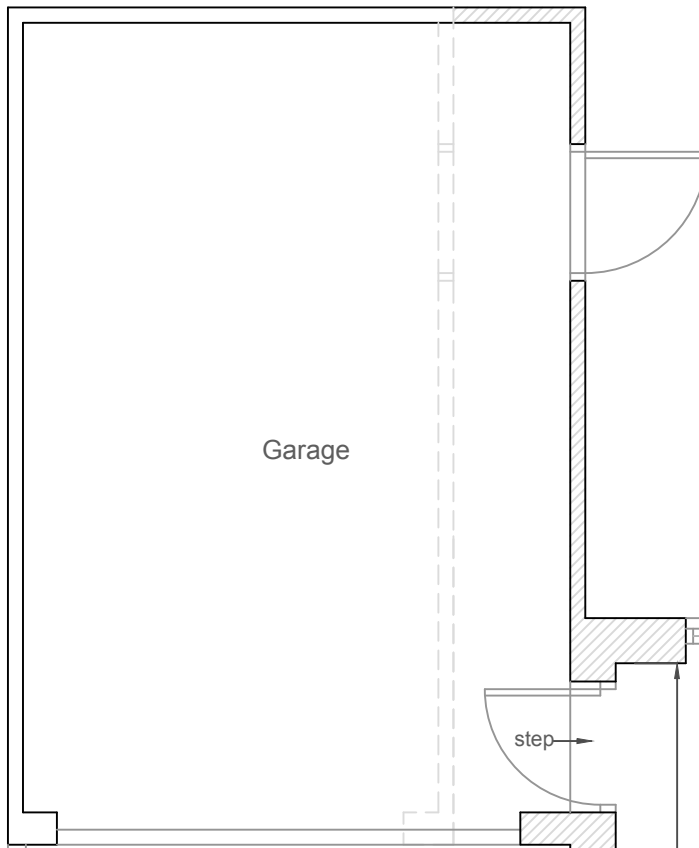

Garage

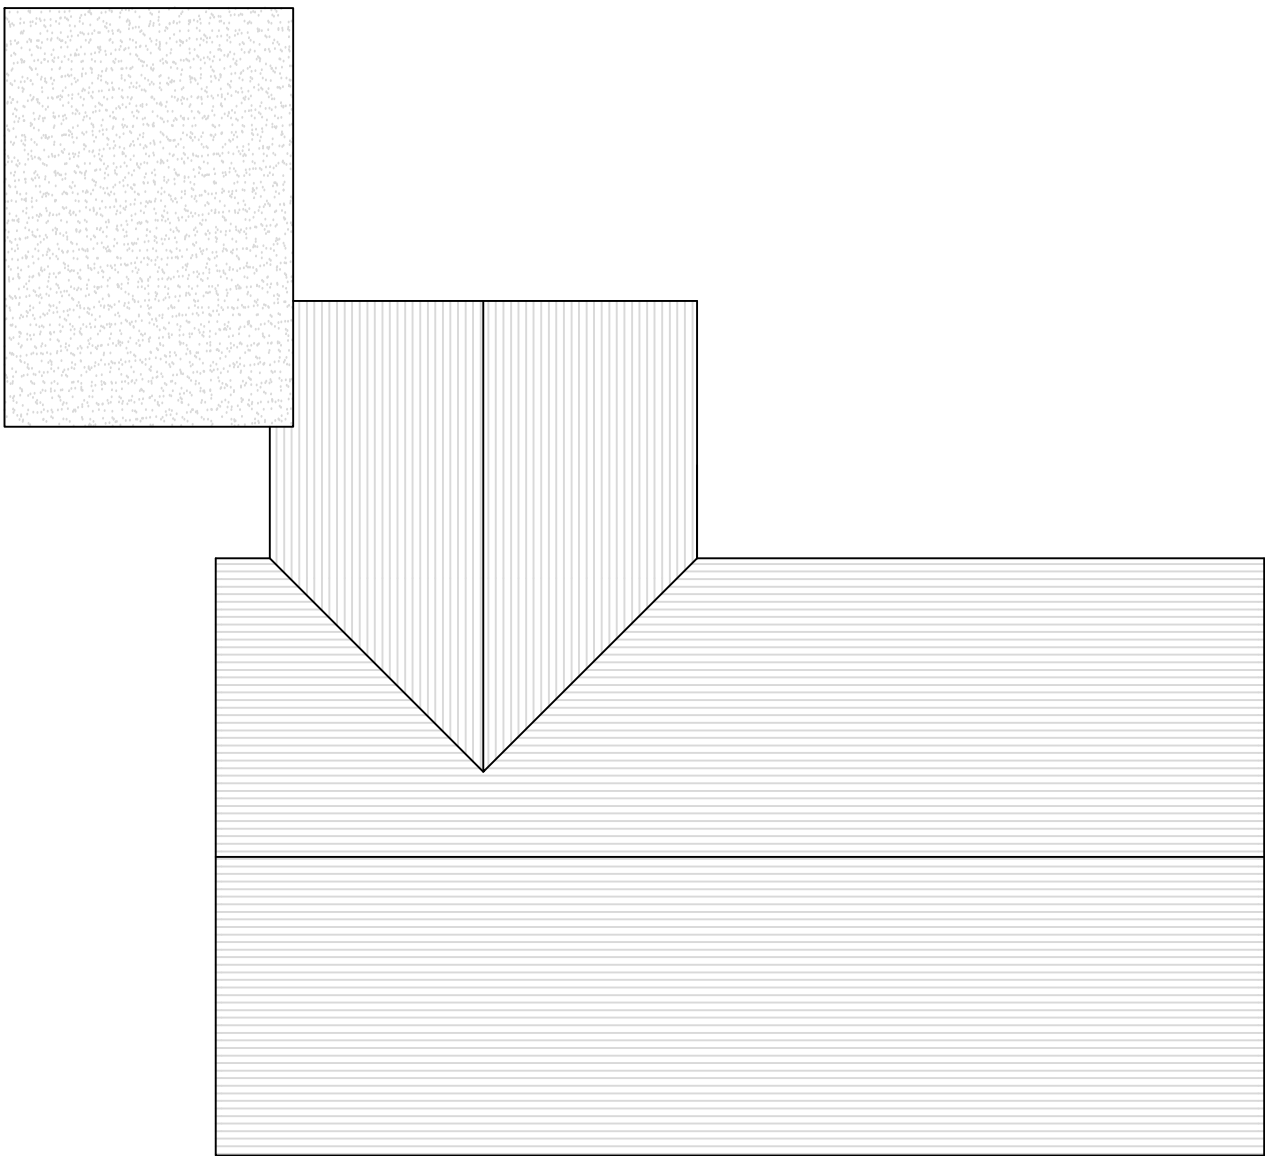

Roof Plan (1:100)

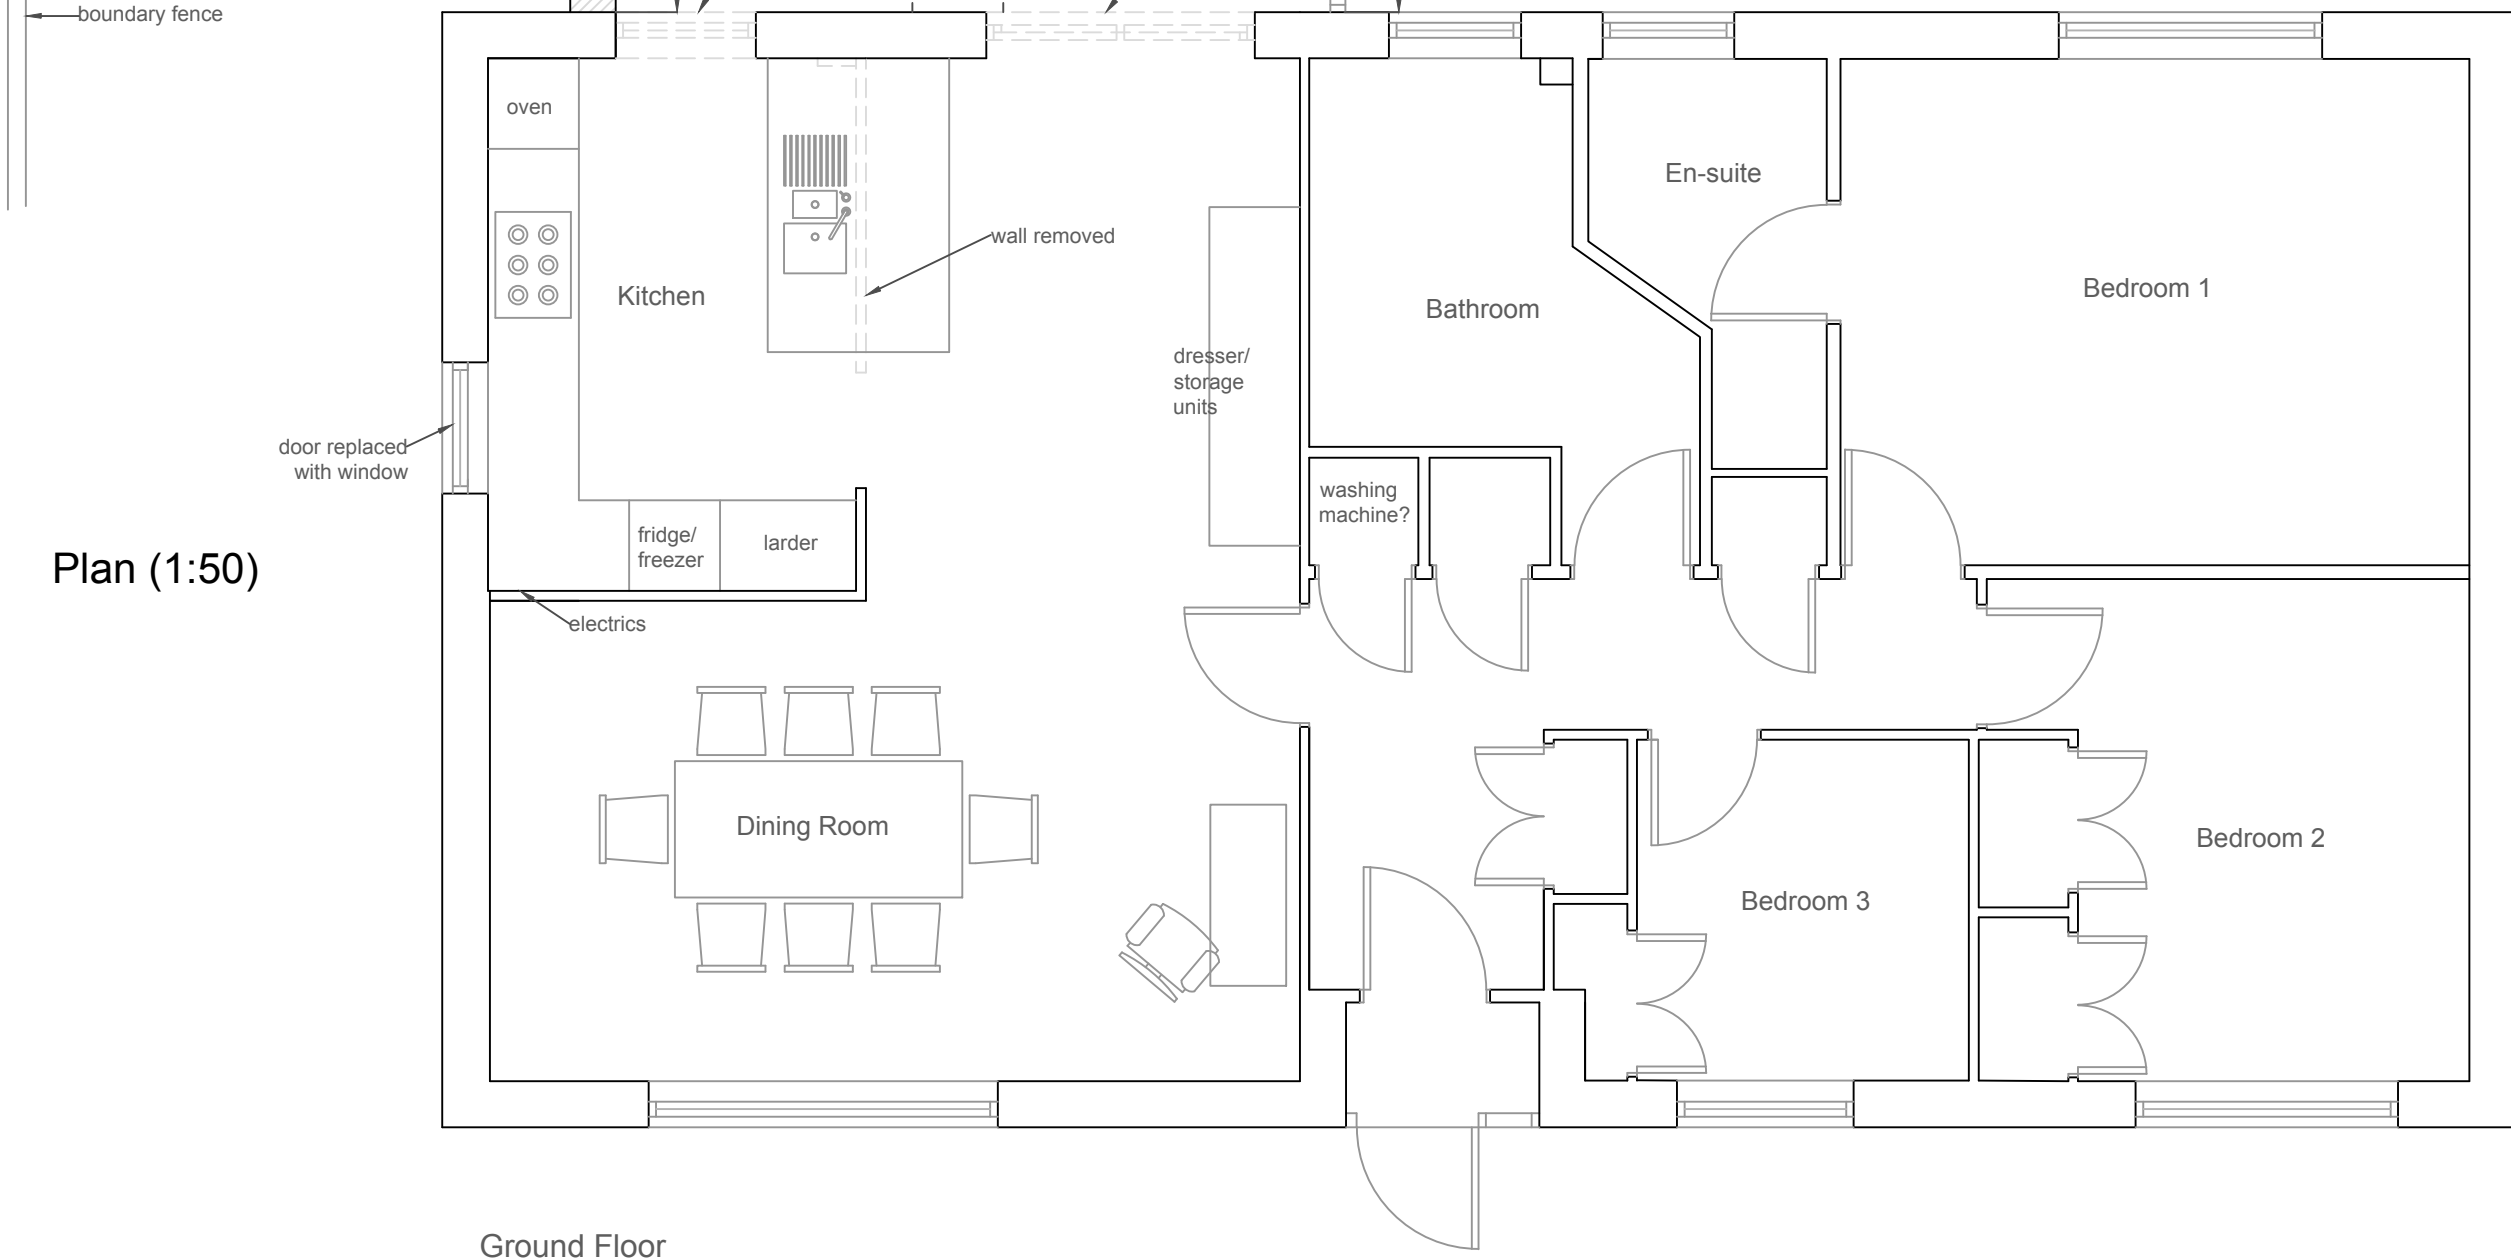

Plan (1:50)

Ground Floor

This drawing is the property of Inspired Design Studio Limited and must not be copied, reproduced or passed to a third party without their permission.

The Contractor is to verify all dimensions, alignment, levels and datums prior to commencement of work. Any discrepancies must be reported immediately to Inspired Design Studio Ltd for review.

Variations and modifications to the work shown on these drawings are not to be carried out without the prior approval from Inspired Design Studio Ltd

Revisions		
Rev	Description	By

All dimensions to be checked on site prior to commencement of work, except for planning purposes.
This drawing is the copyright of
Inspired Design Studio Ltd.
and may not be copied, altered or reproduced in any way without written authority.

Client: Mr & Mrs Pratt	
Project Address: 2 Little Babbsham Aldwick West Sussex	
Drawing Title: Existing and Proposed Plans, Elevations and Site Plans	
Drawing Number: 1287.01	
Scale:	As stated printed @ A1
Date:	24/03/2021