



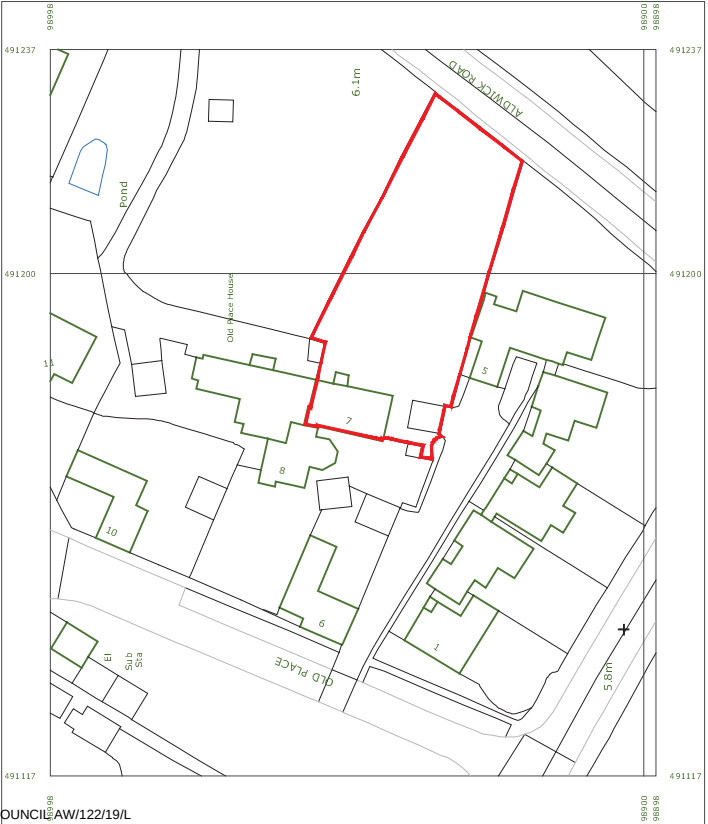

Old Place House

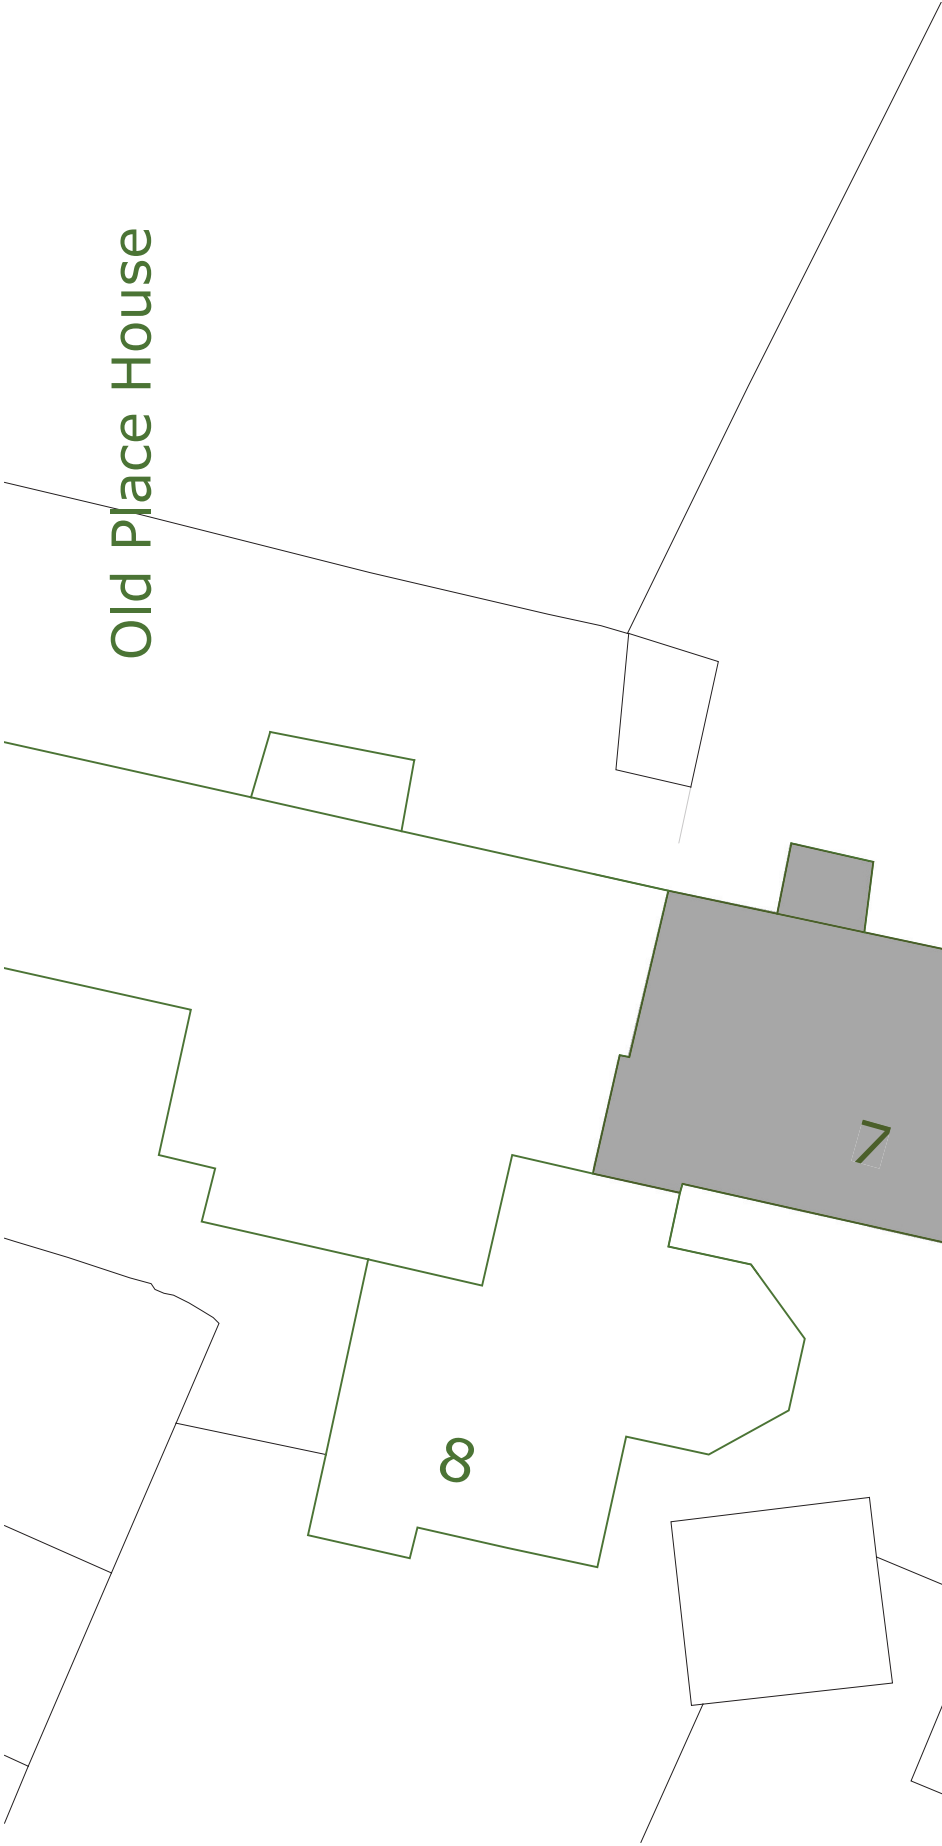


Address
7 Old Place, Bognor Regis,
W. Sussex, PO21 3AU

Drawing
Rear Elevation (West)

Job No.	Drawing No.
1901LO	000
Drawn Date	Issue Date
17.04.2019	17.04.2019
Drawn By	Checked By
MD	BK
Scale @ A3	Revision
1:1250	###
Revision Details	

Status
FOR COMMENT

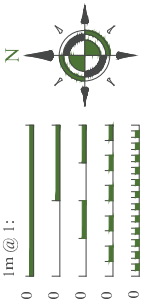

Studio 5
Chilgrove Business Centre
Chilgrove
Nr Chichester
West Sussex
PO18 9HU

tel: 01243 201 102
email: enquiries@manorwood.co.uk
web: www.manorwood.co.uk