


This drawing is the copyright of
Manorwood Construction Ltd.

Do not scale from this drawing except for
Local Authority planning purposes

All dimensions must be checked on site
prior to commencement of works

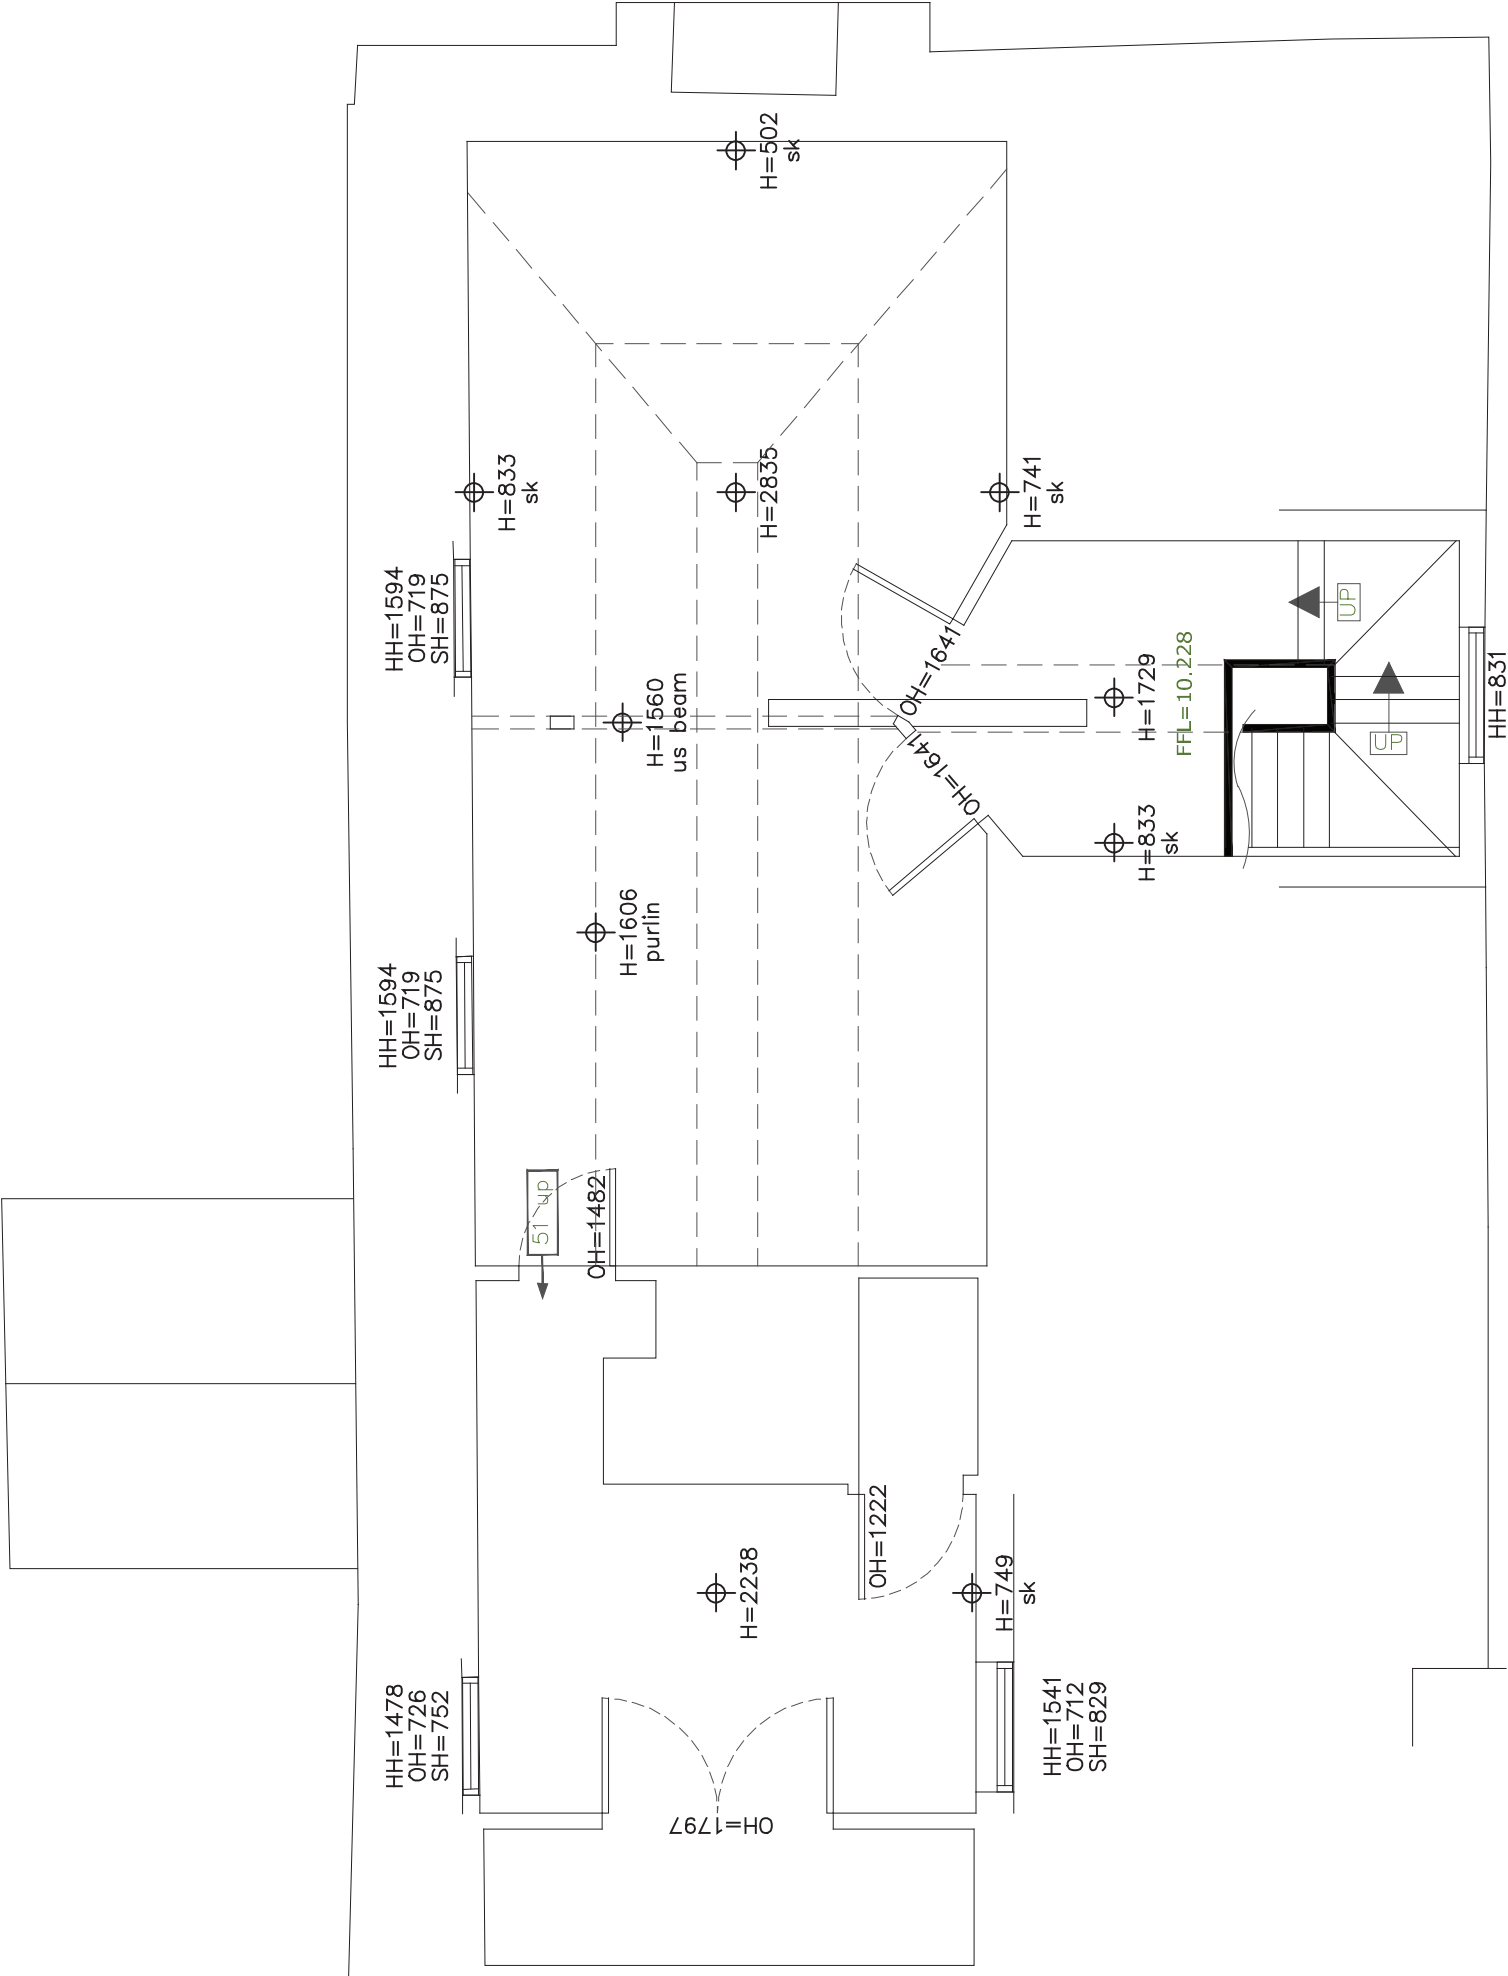

Address		7 Old Place, Bognor Regis, W. Sussex, PO21 3AU	
Drawing		Second Floor Plan	
Job No.	1901LO	Drawing No.	105
Drawn Date	17.04.2019	Issue Date	17.04.2019
Drawn By	MD	Checked By	BK
Scale @ A3	1:50	Revision	###
Revision Details			

Status

FOR COMMENT

Im @ 1:

50

100

200

500

1250



Studio 5
Chilgrove Business Centre
Chilgrove
Nr Chichester
West Sussex
PO18 9HU

tel: 01243 201 102
email: enquiries@manorwood.co.uk
web: www.manorwood.co.uk