


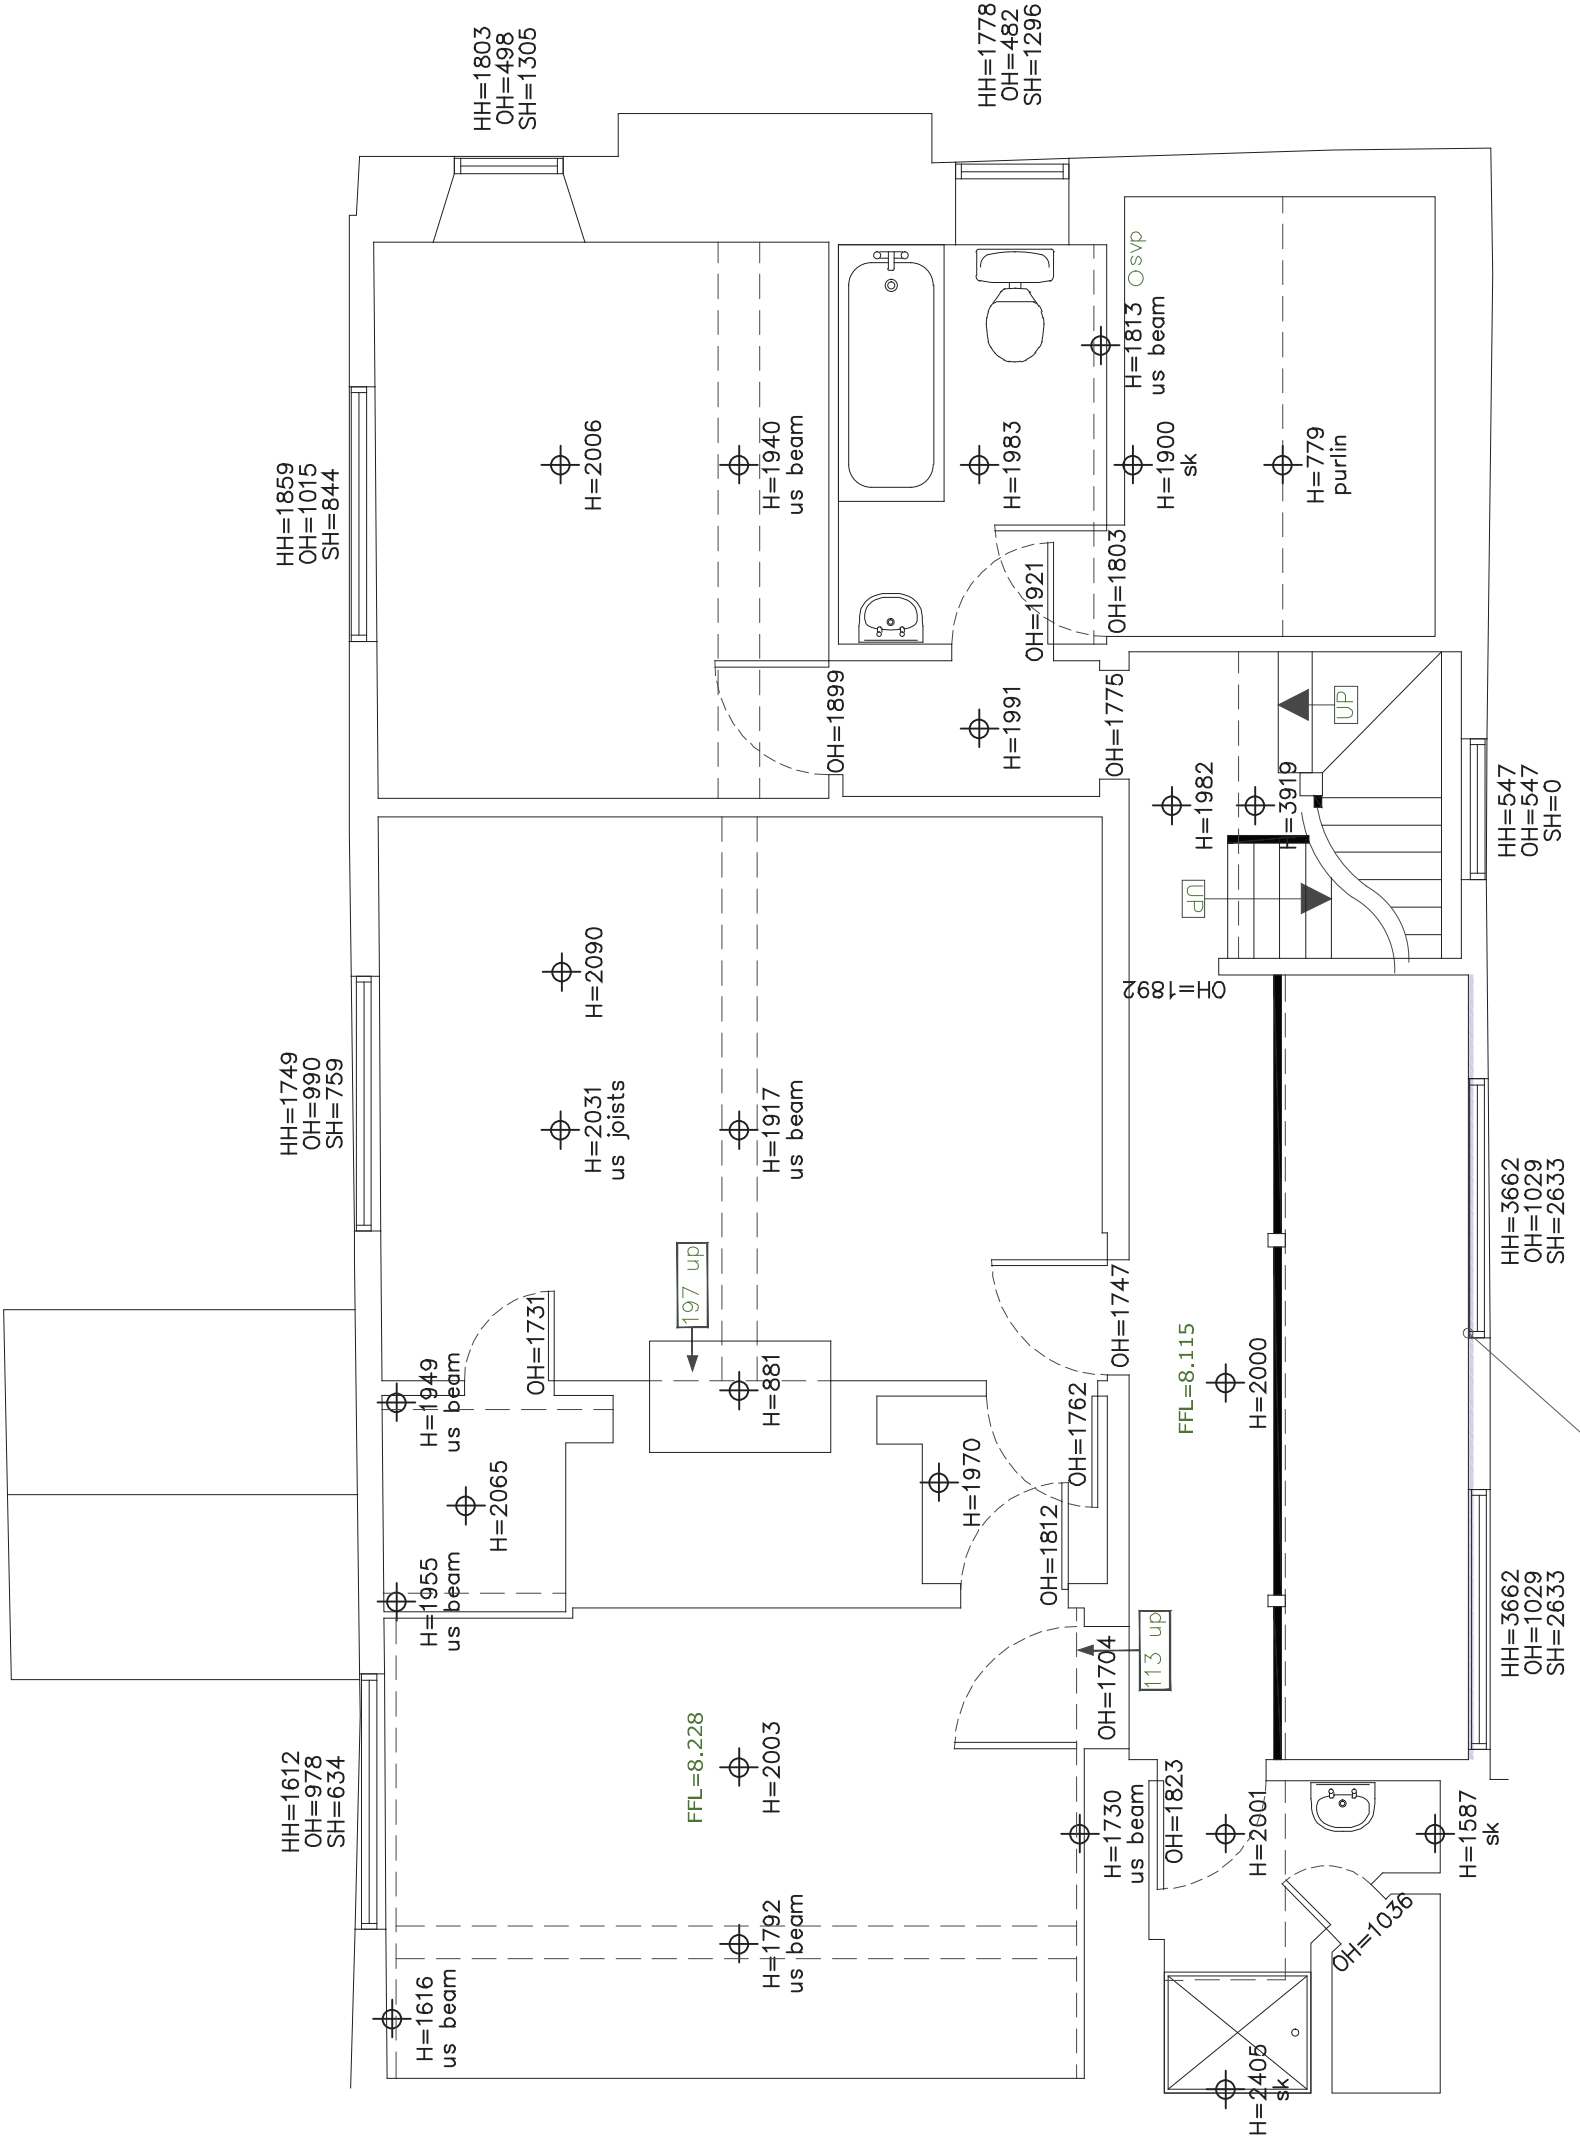

Address

7 Old Place, Bognor Regis,
W. Sussex, PO21 3AU

Drawing

First Floor Plan

Job No.
1901LO

Drawing No.
104

Drawn Date
17.04.2019

Issue Date
17.04.2019

Drawn By
MD

Checked By
BK

Scale @ A3
1:50

Revision
###


Revision Details

Status

FOR COMMENT



1m @ 1:

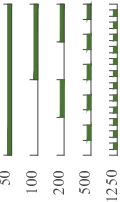

Studio 5
Chilgrove Business Centre
Chilgrove
Nr Chichester
West Sussex
PO18 9HU

tel: 01243 201 102
email: enquiries@manorwood.co.uk
web: www.manorwood.co.uk